

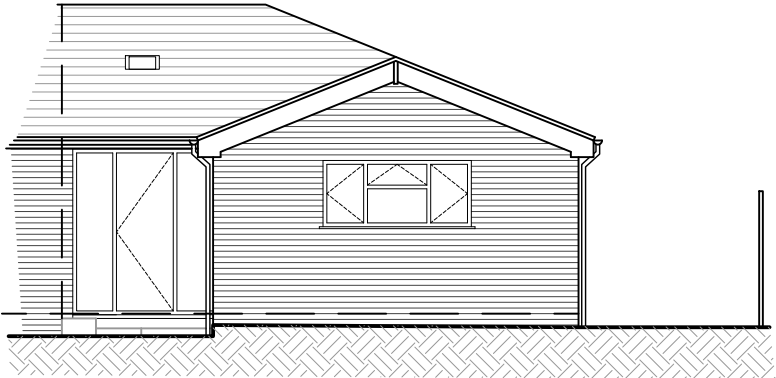


scale 1:100

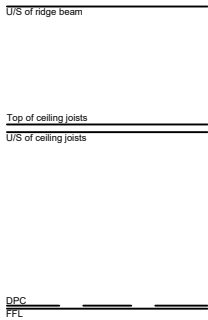


existing front elevation 1:100

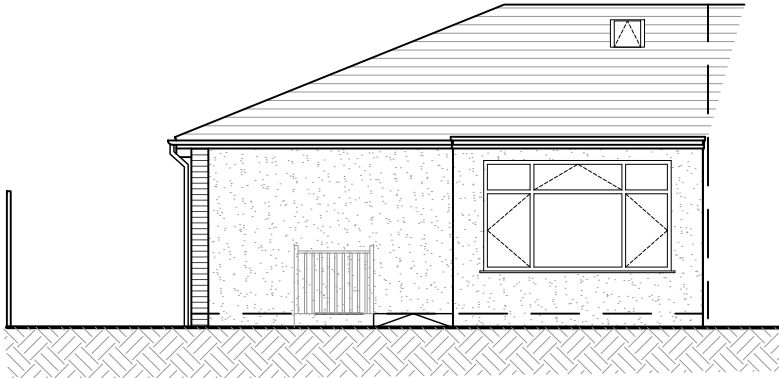

existing rear elevation 1:100



Produced on 08 August 2017 from the Ordnance Survey National Geographic Database and incorporating surveyed revision available at this date.
This map shows the area bounded by 469211,110000 469211,110141 469352,110141 469352,110000
Reproduction in whole or part is prohibited without the prior permission of Ordnance Survey.
Crown copyright 2017. Supplied by copla ltd trading as UKPlanningMaps.com a licensed Ordnance Survey partner (100054135).
Data licenced for 1 year, expiring 08 August 2018. Unique plan reference: v2b/181617/248928

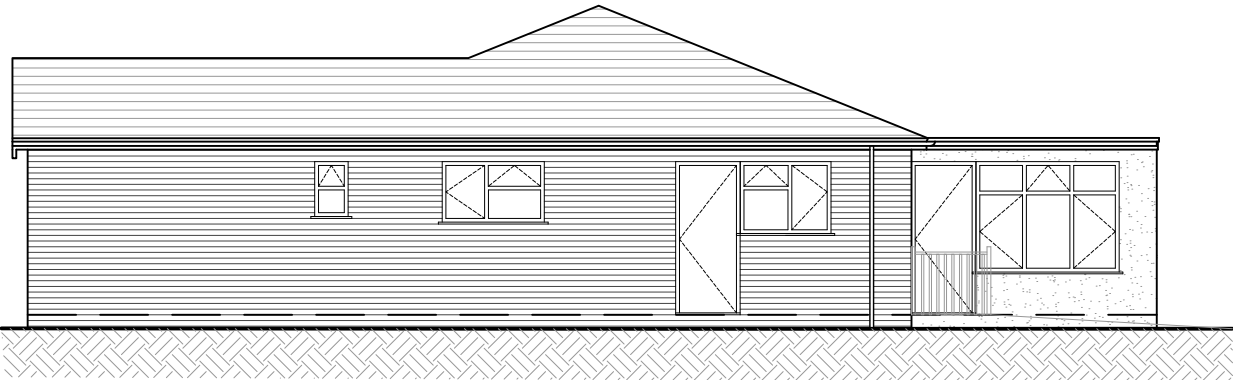

existing side elevation 1:100

P1	Location plan adjusted	DJS	JAH	08/08/07
Rev.	Description	by	check	date

REVISIONS

Project name: Meadway, Waterloooville	Project no.: 17013	Drawing no.: P110	Revision: P1	Status: PRELIMINARY	This drawing is copyright of Cover Storey Architects LLP	Cover Storey Architects Cover Storey Architects LLP The Studio, 18 St Georges Avenue, Havant PO9 2RX Tel. 02392 006266 info@coverstorey.co.uk www.coverstorey.co.uk
Drawing name: Existing Elevations	Scale @ A3 1:100	Drawn by JAH	Checked by DJS	Date 04/04/17	All dimensions must be verified on site prior to construction	
					Do not scale this drawing except for planning application purposes	