



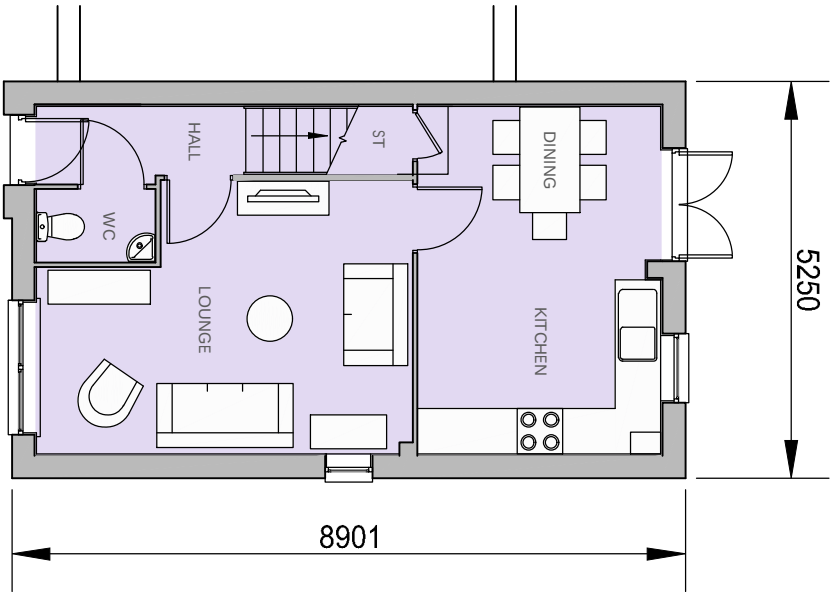

GROUND FLOOR PLAN

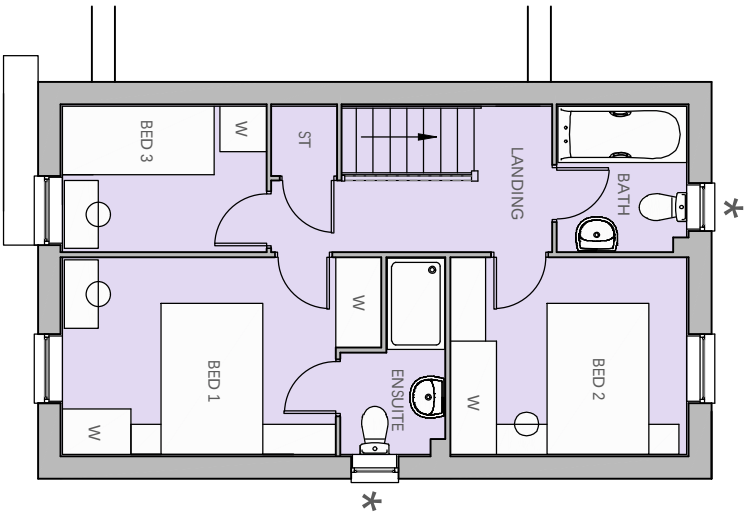

FIRST FLOOR PLAN

\* Obscure Glazed Windows

PLOT 71 (AS)

3 BED (5 PERSON)  
HOUSE  
2.0 STOREY  
830 SqFt

Project:  
HAVANT ROAD,  
EMSWORTH

Title:  
MAINSTONE  
FLOOR PLANS

Drawn by : RKDB    Checked by : MAH

Scale @ A3:

0 1 2 3 4 5m

Scale 1:100

Date: OCTOBER 2017

Rev      Date      Drawn      Checked

Drig No: CB\_15\_105\_MA\_P06      Rev:

Client:

 **BARRATT**  
HOMES

