

26 Bound Lane, Hayling Island _ Proposed Dwelling

NOTES:


Dimensions to be checked on site before commencing work. Any discrepancies shall be reported to the architect immediately.

Do not scale from these drawings except for planning purposes.

Use figured dimensions only.

Where applicable this drawing is to be read in conjunction with other consultants' drawings.

All drawings to be read in conjunction with specification and all other drawings including structural engineer and mechanical and electrical drawings / specification

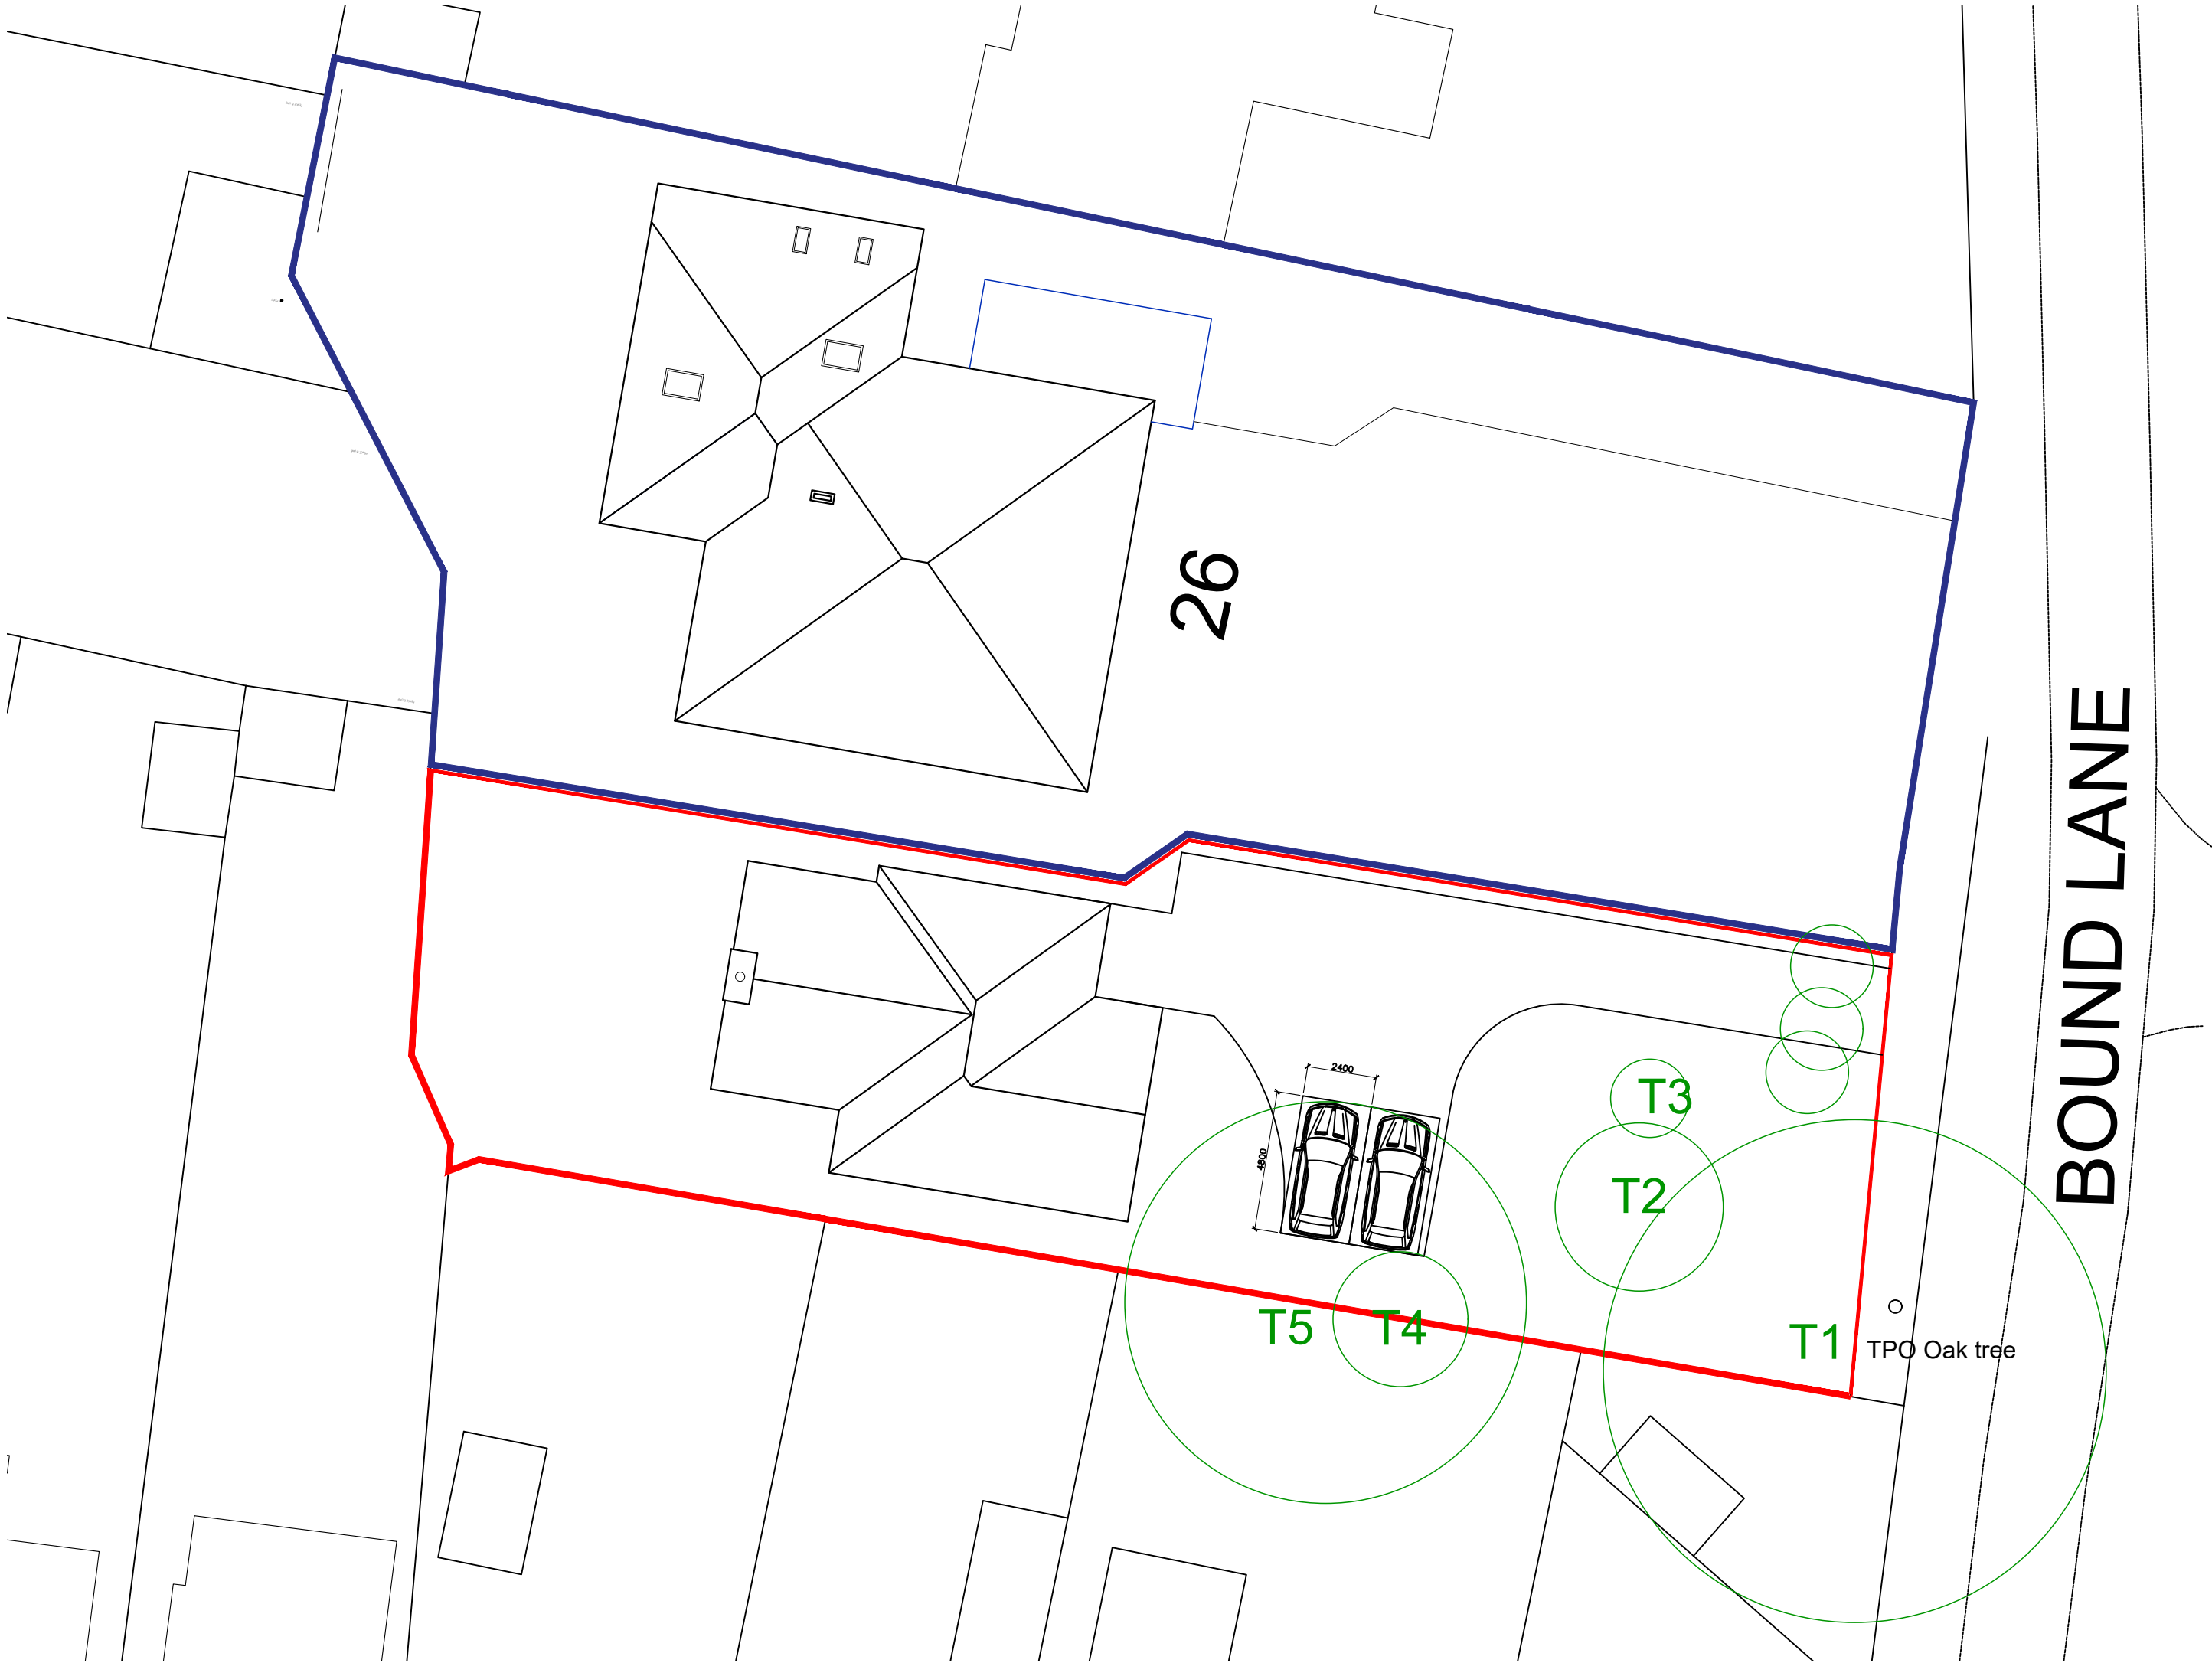

Site Plan 1:200

Estimated Tree Root Distance

REV	DATE	AMENDMENT	DRAWN
<div><div><div>hdarchitects</div><div>Helyer Davies Architects Ltd 1 The Old Flour Mill, Emsworth, PO10 7BT 01243 370 715 www.hdarchitects.co.uk mail@hdarchitects.co.uk</div></div><div>CLIENT Mr Tony Johns</div><div>PROJECT 26 Bound Lane Hayling Island Hampshire PO11 9HU</div><div>DRAWING Site Plan</div><div>SCALE 1:200 at A2</div><div>DATE December 2017</div><div>DRAWN JF</div><div>DRAWING NUMBER 17001-154</div><div>REVISION B</div></div>			