


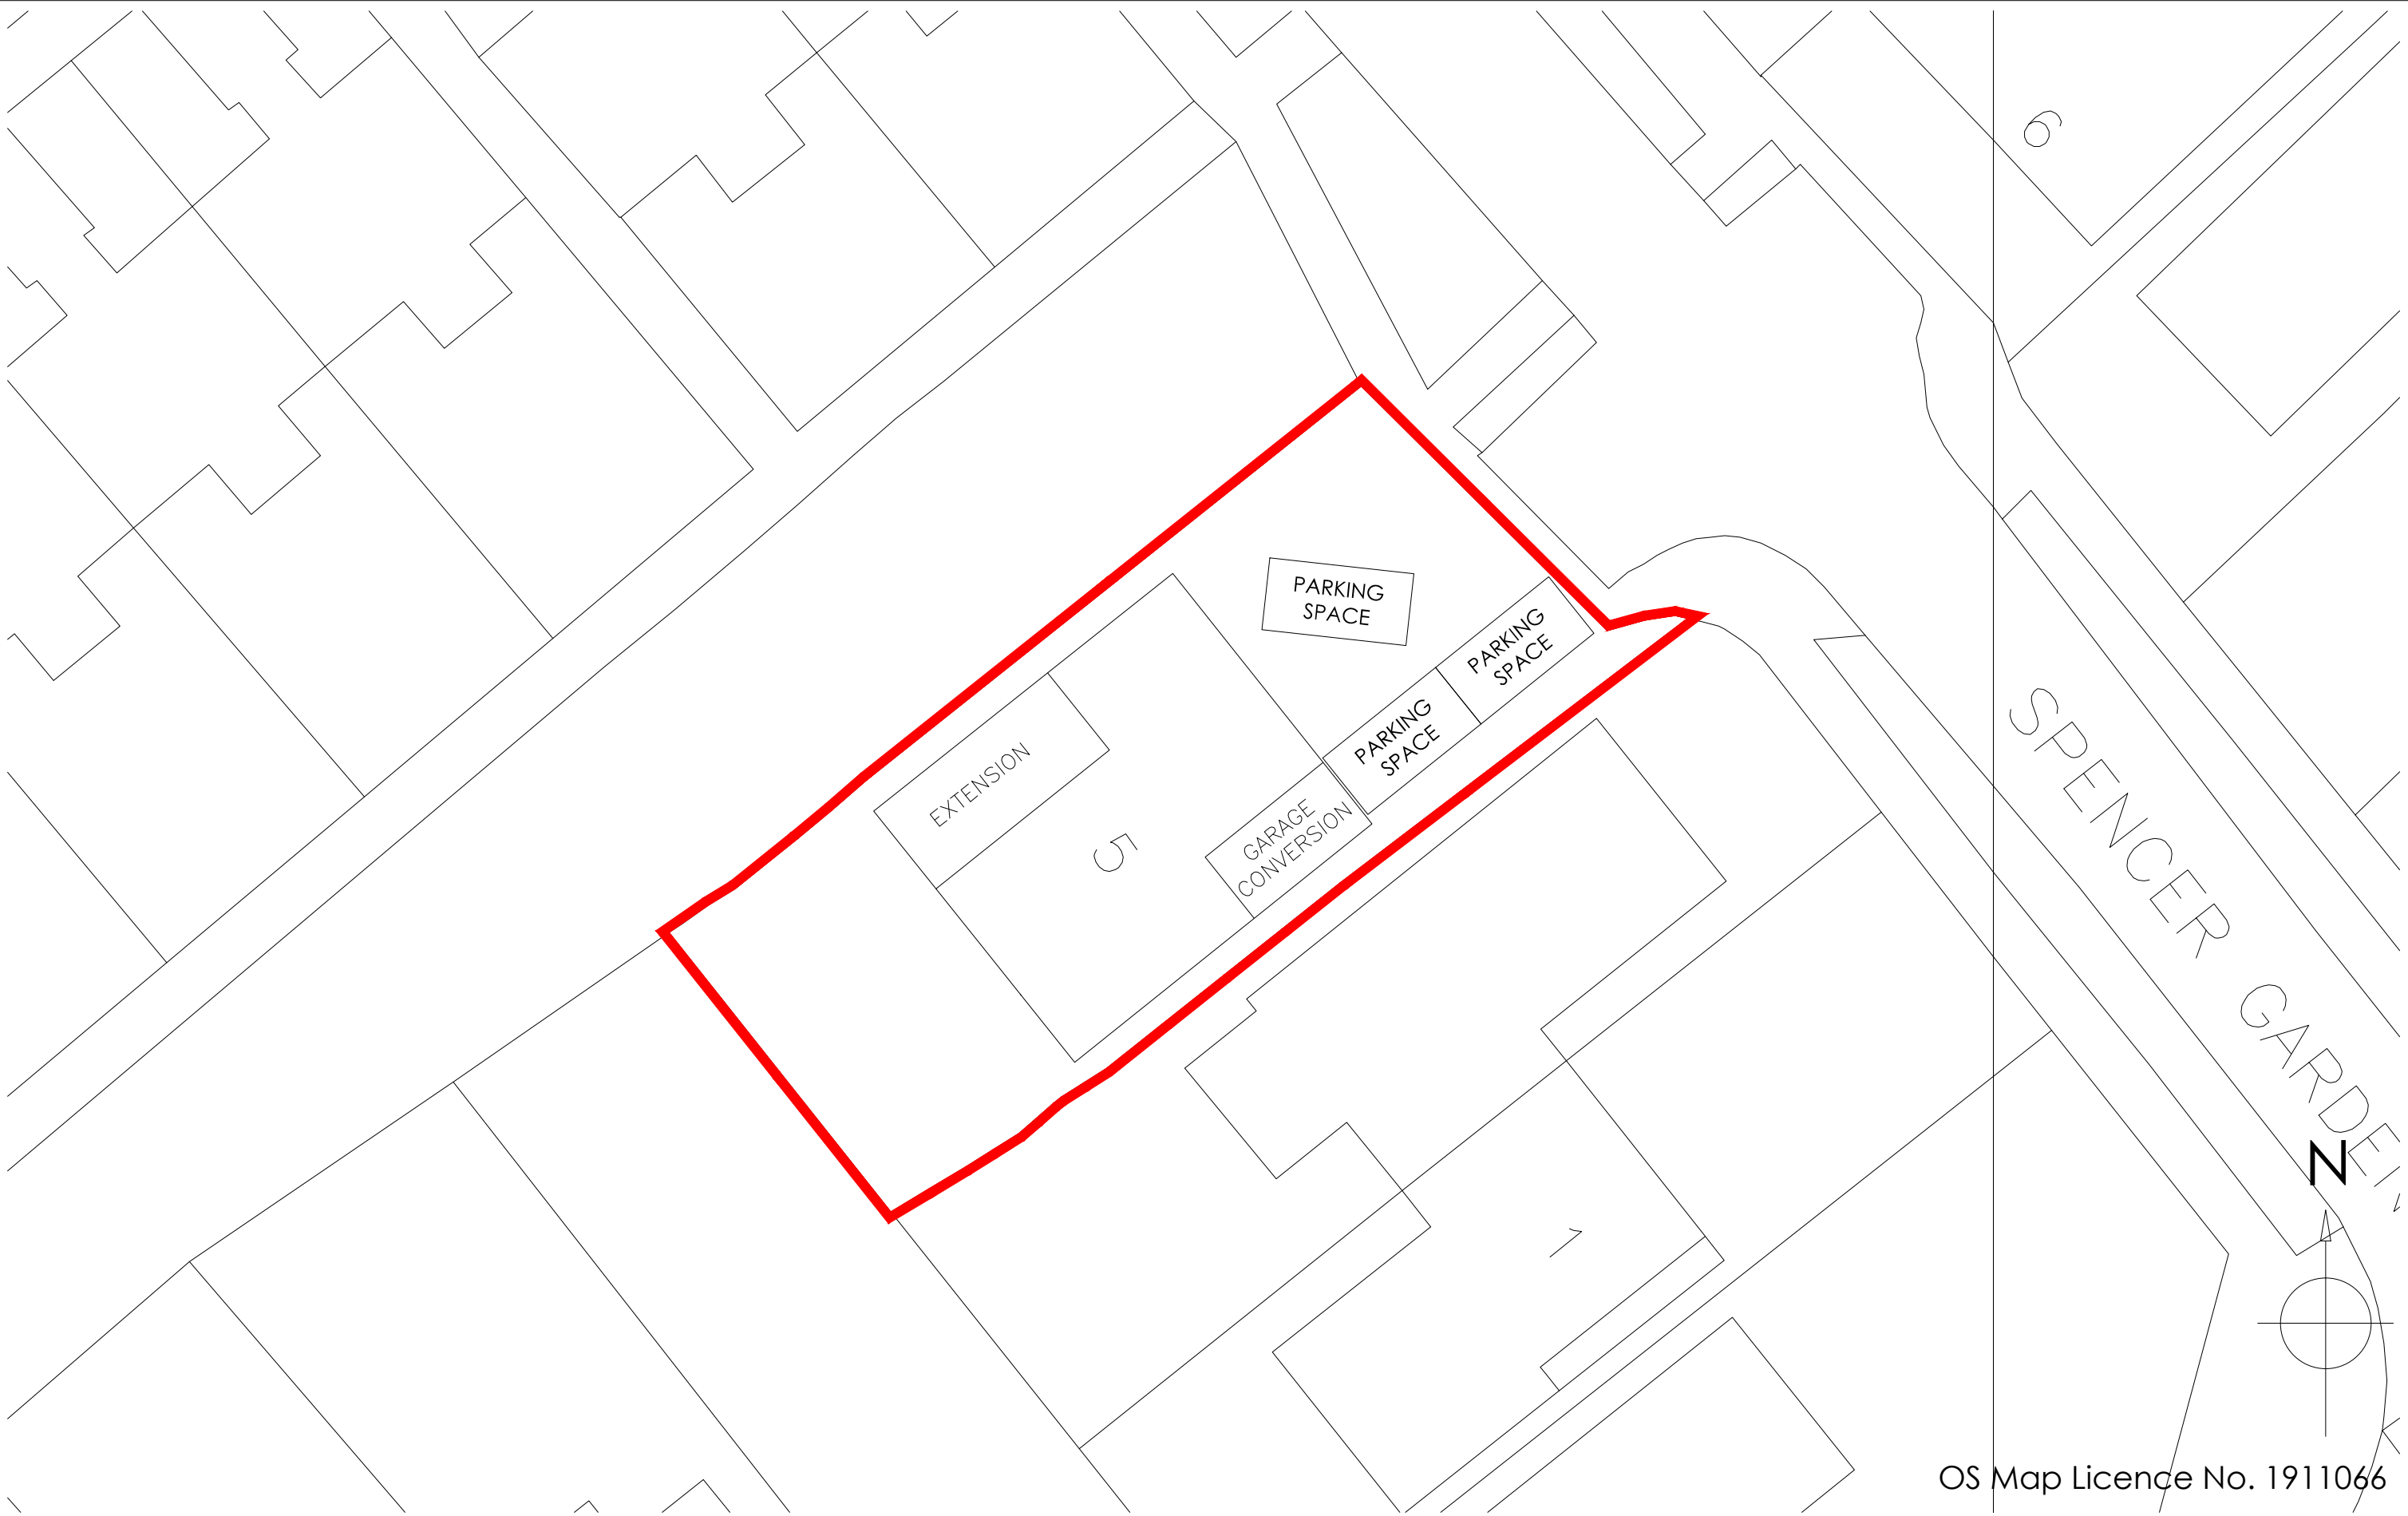

OS Map Licence No. 1911066

Copyright is reserved by GBS Designs and is issued on the condition that it is not copied or disclosed by or to any unauthorised persons without prior consent in writing from GBS Designs.

All dimensions to be checked on site

All structural elements to be specified by a suitably qualified structural engineer.

REV	DESCRIPTION	DRAWN	DATE
-	Initial design	GBS	10/08/17
A	Proposed drawings added	GBS	08/11/17
B	Loft conversion removed, replaced with garage conversion along with changes to front elevation and rear extension	GBS	30/11/17



Drawing Ref HATTERSLEY 05	Drawing Title
Scale at A1 N/A	Scale at A3 1:200
Date 10 AUGUST 2017	
Drawn by GBS	

5 Spencer Gardens
Cowplain
Waterlooville
Hampshire
PO8 8LR



CAD - ARCHITECTURE - DESIGN

6 Shillinglee Waterlooville
Hampshire PO7 5RW
Tel 023 9225 8315
www.gbsimages.co.uk