

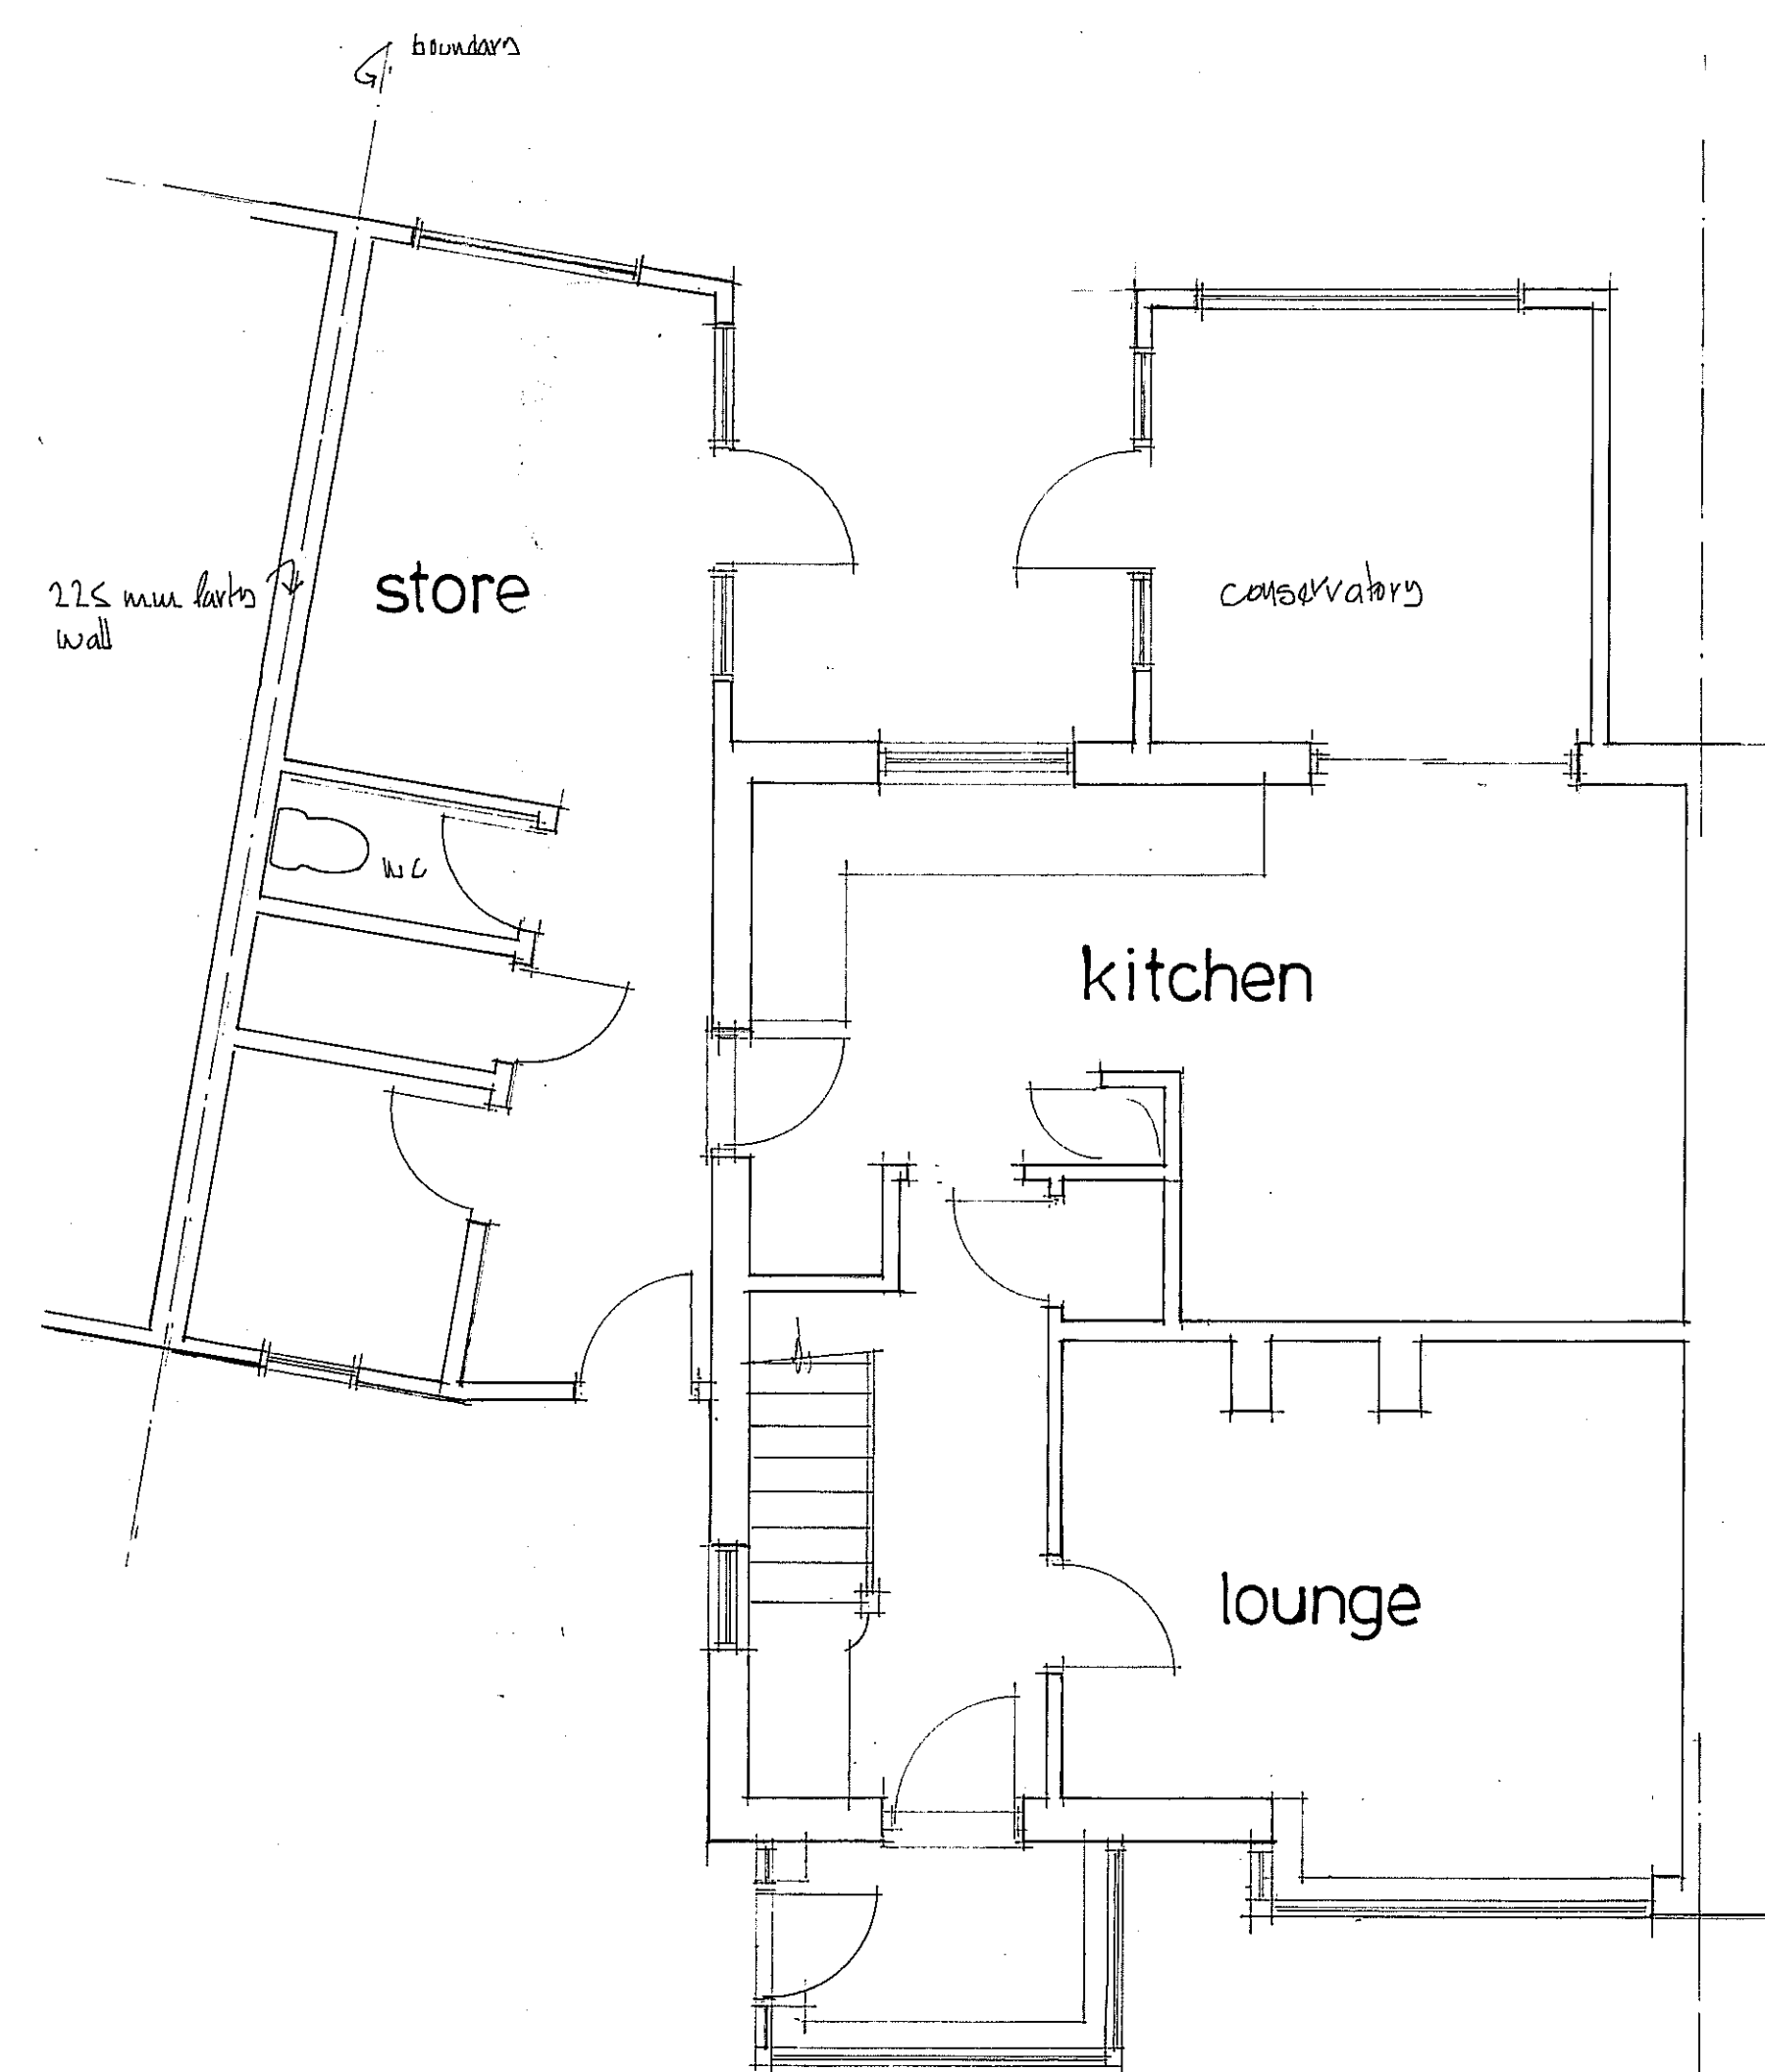


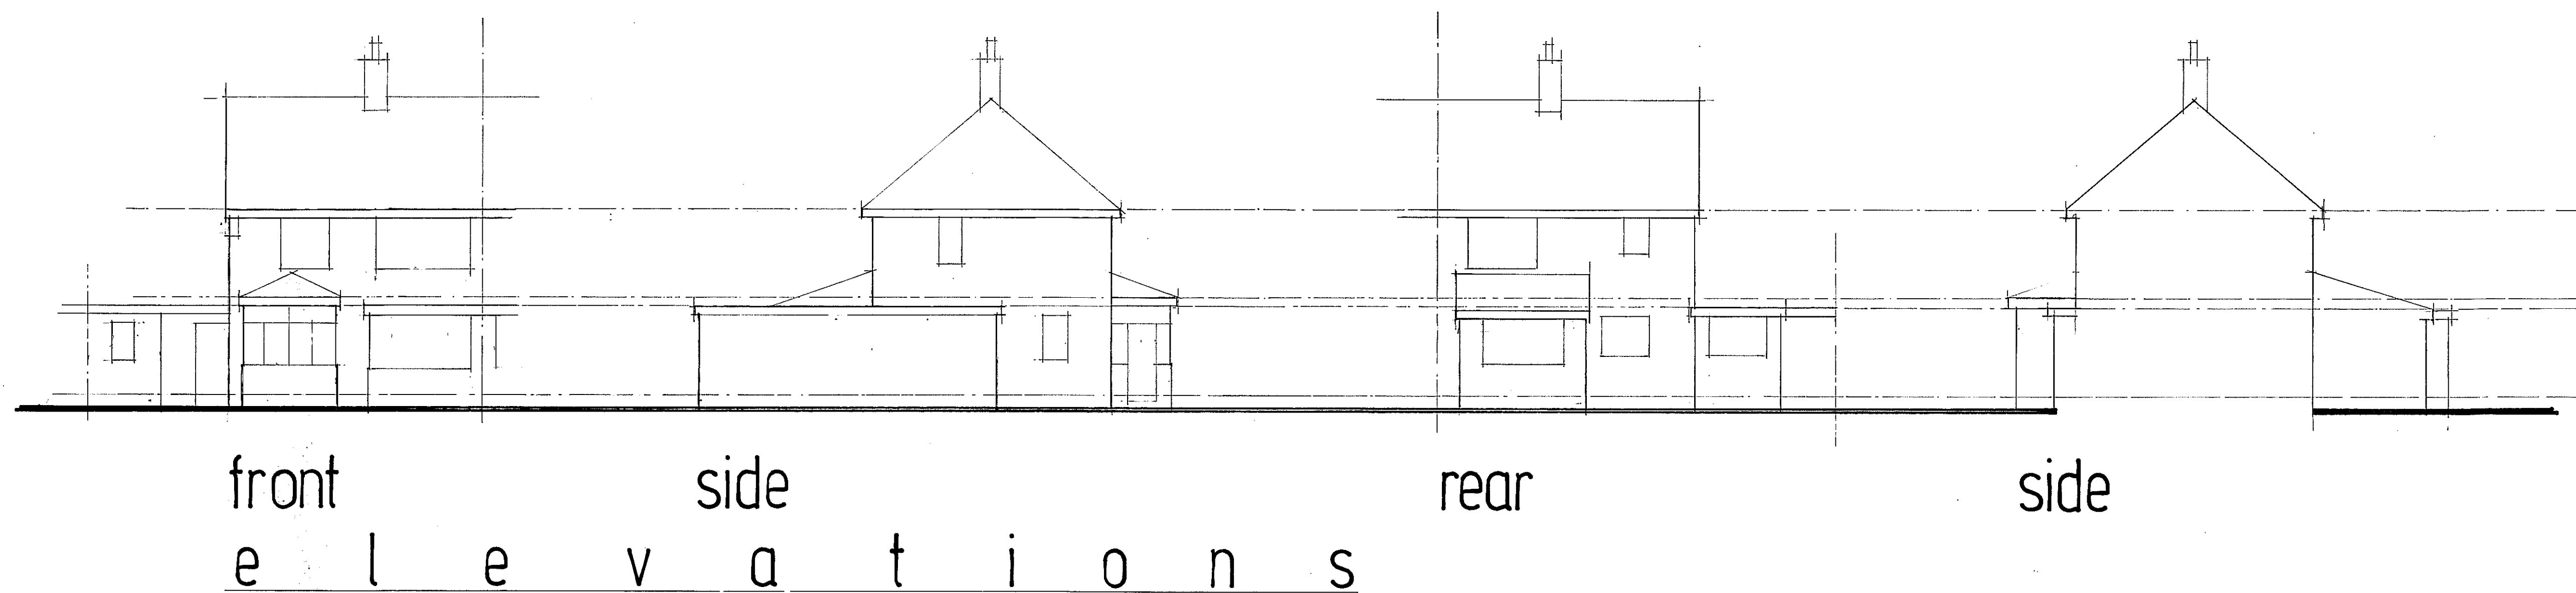

ground floor plan

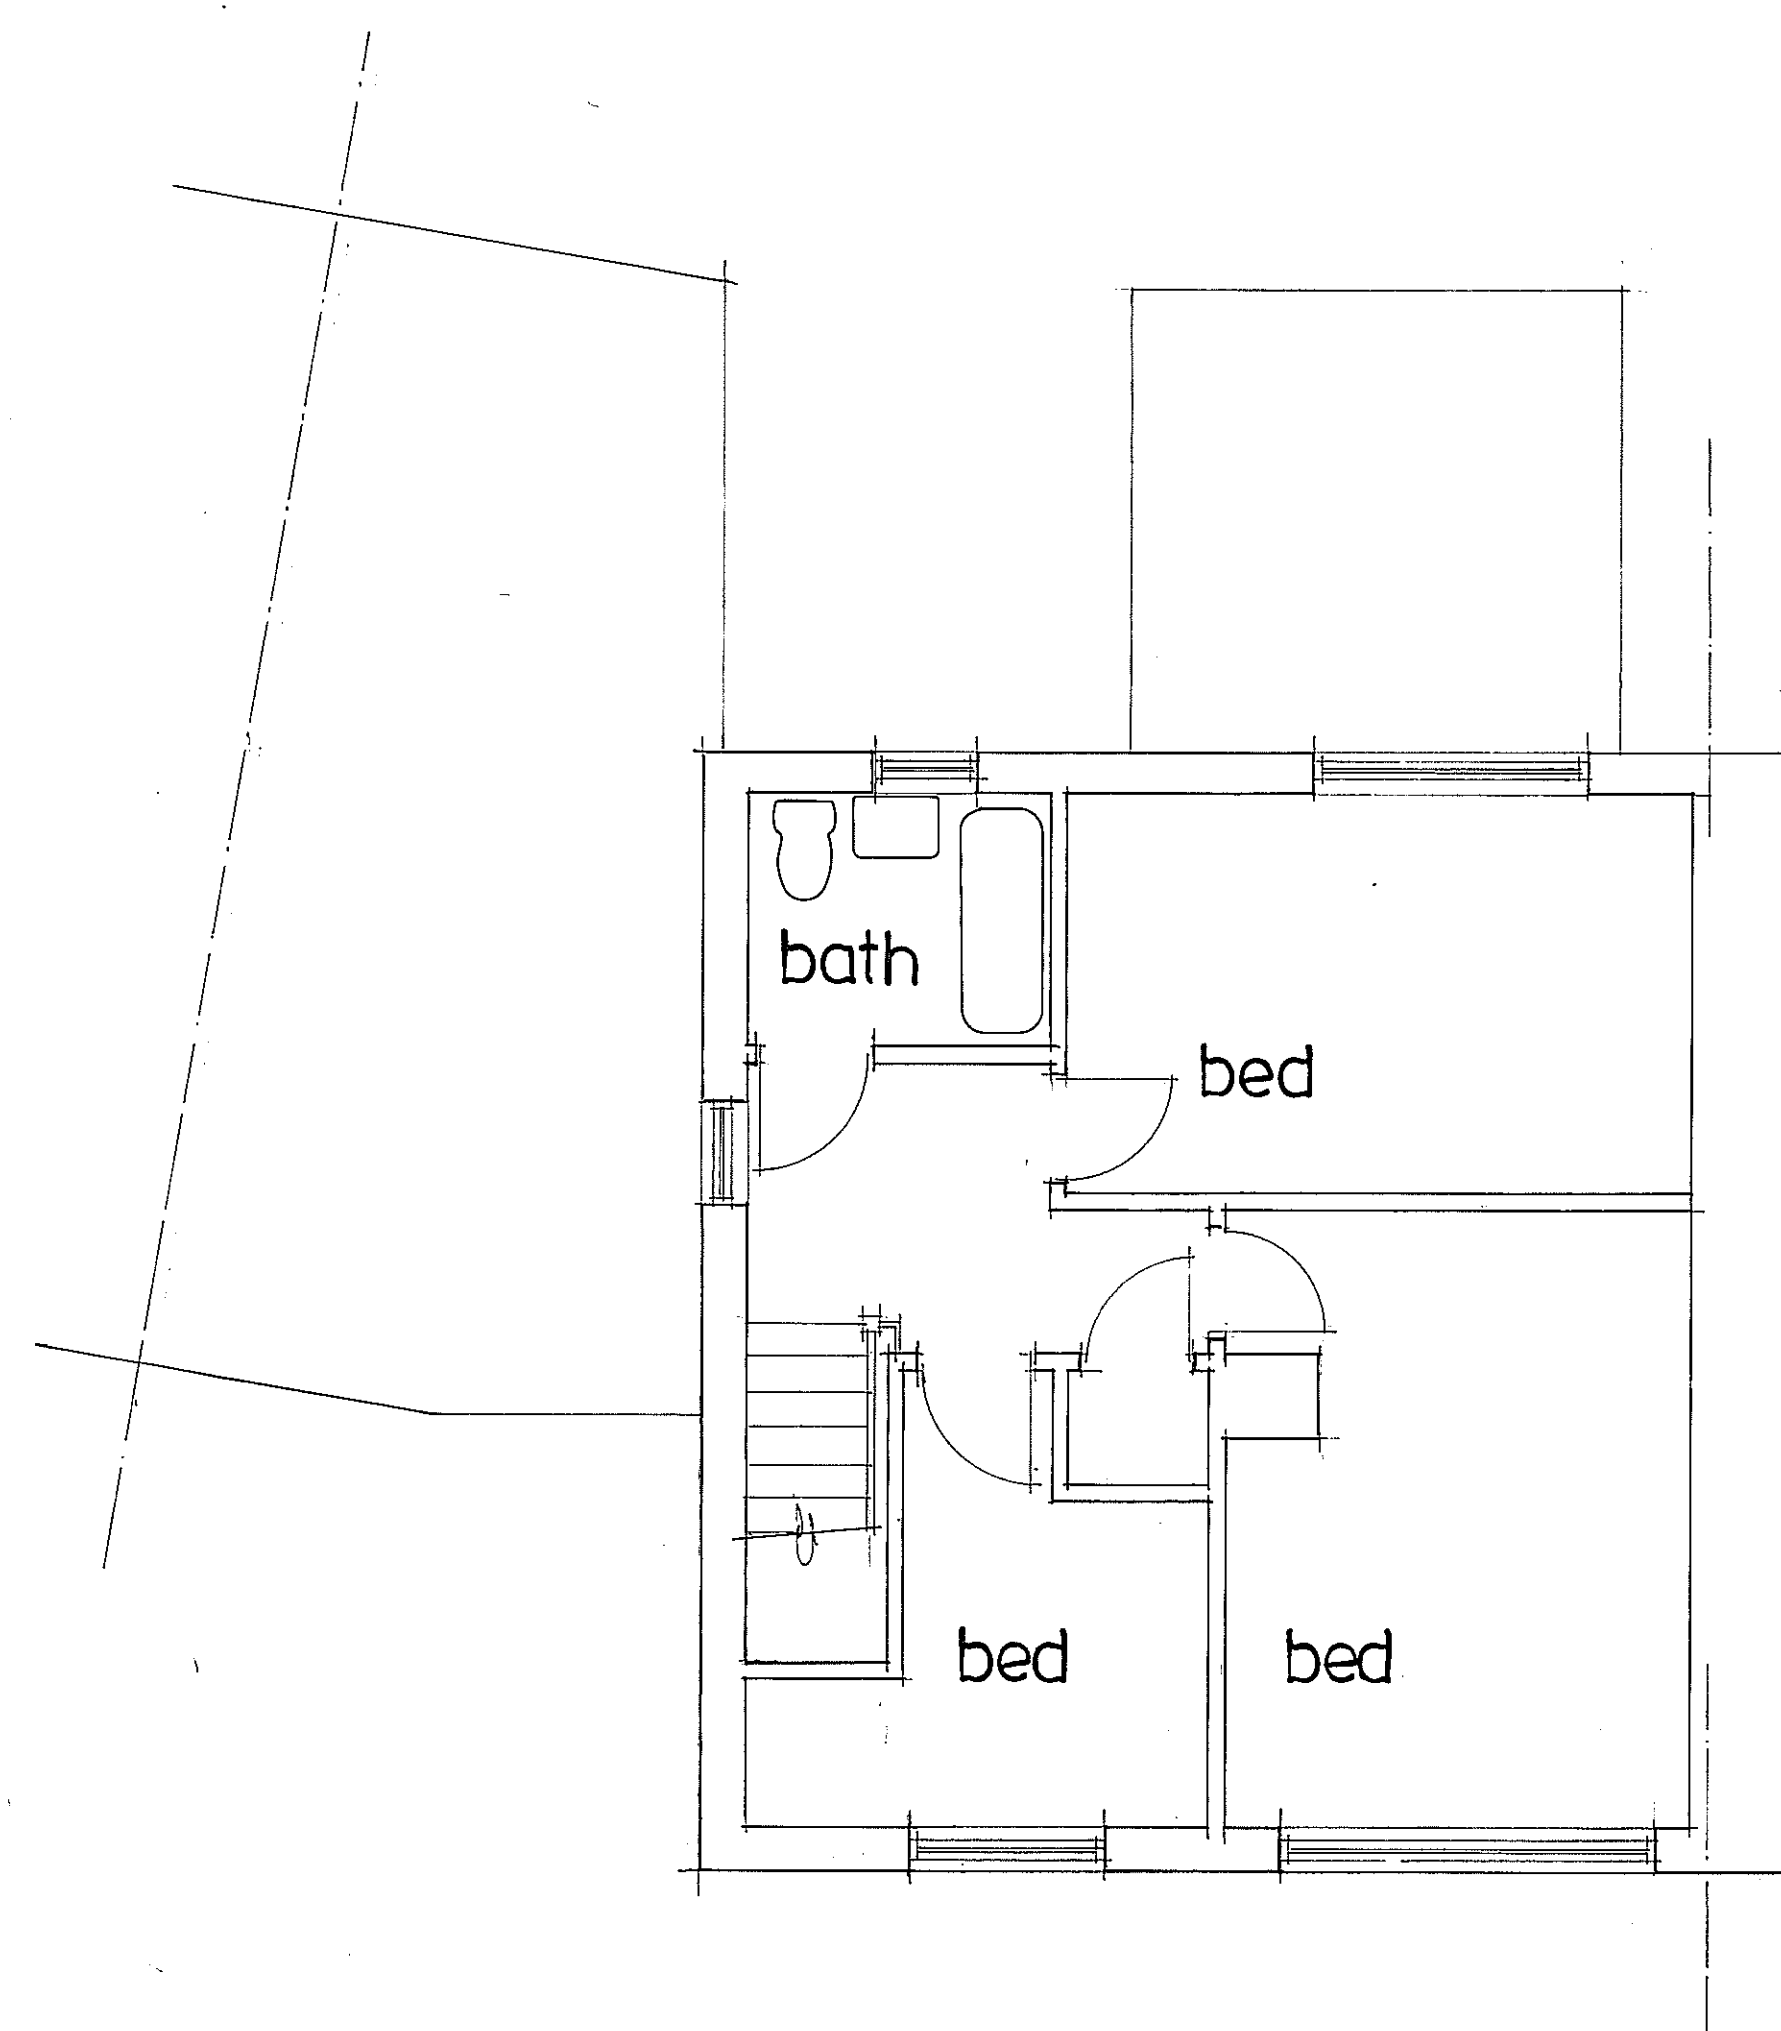

first floor plan


Architectural Designs 157 Methuen Road, Southsea, Portsmouth, Hants. PO4 9HQ Telephone: 02392 362829
Project: No 30 Newborn Road Basingstoke
Title: Drawing as existing
Scale: 1:50 and 1:100
Date: March 2017
Drawing No: 1703-1379 A