



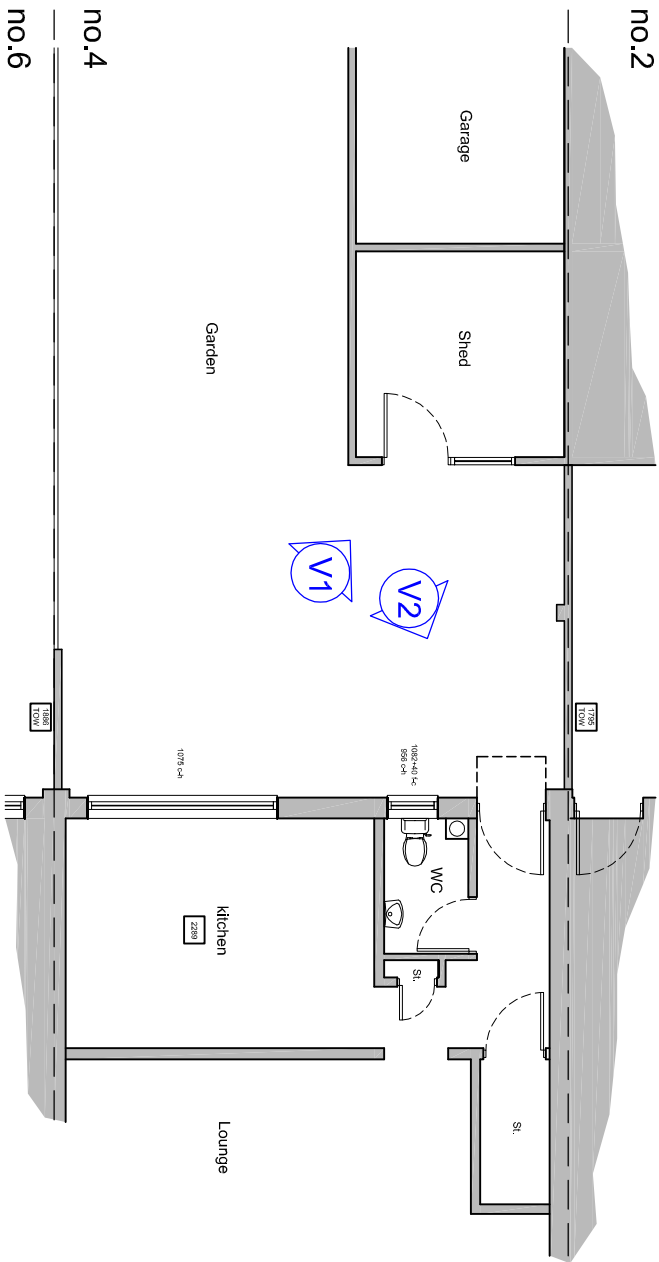


Existing ground floor plan scale 1:100

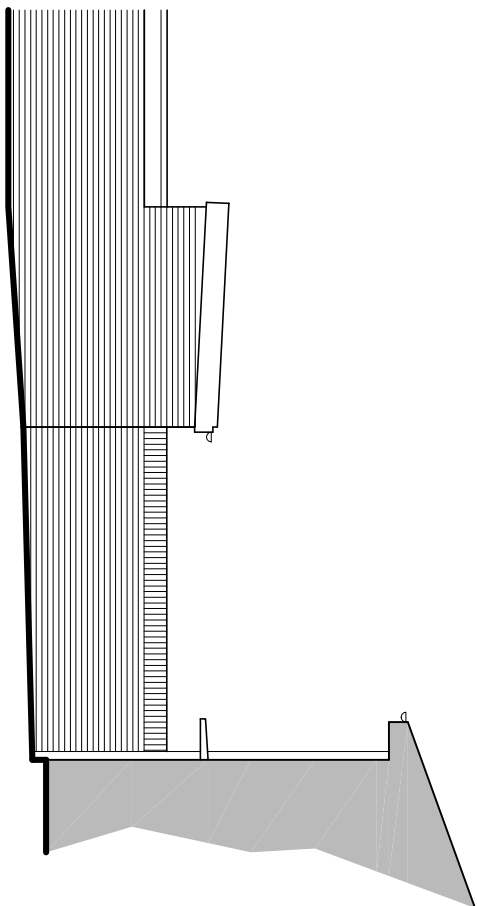

Existing north (side) elevation scale 1:100




View 1 (V1)

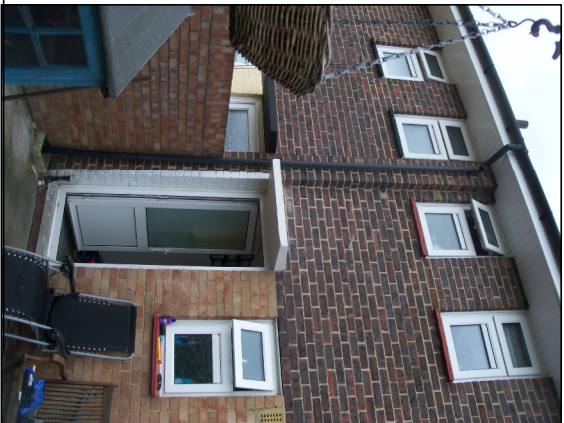



View 2 (V2)

Site photos

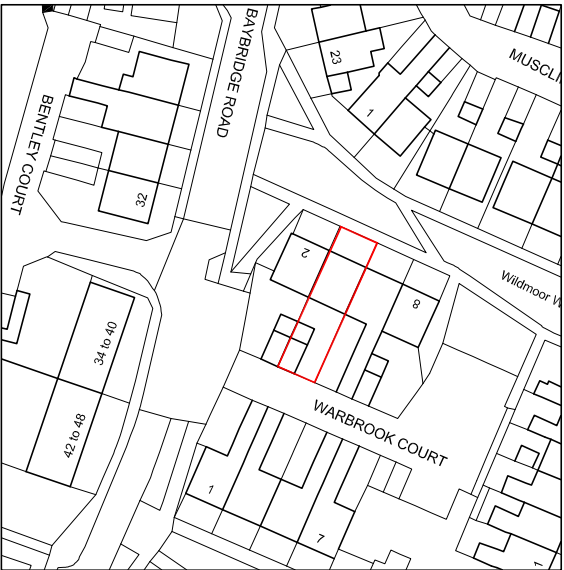


Location plan

scale 1:1250

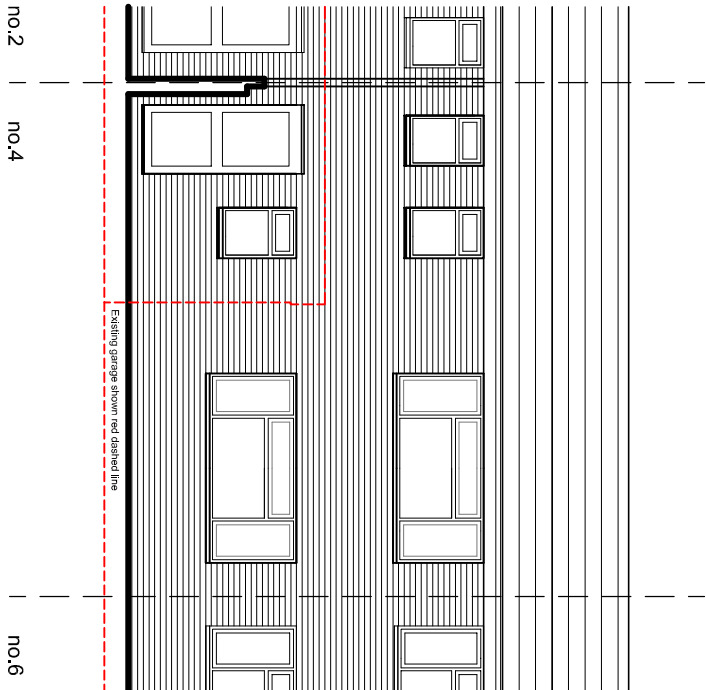 

Existing east (rear) elevation

Ordnance Survey, (c) Crown Copyright 2015.
All rights reserved. Licence number 100022432

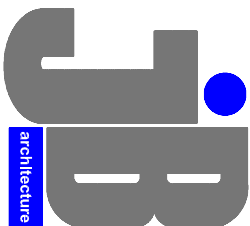

JIMMY BESSANT ARCHITECTURE
TEL: 01243 373620 M: 07769904282
E: jimmy@jb-architecture.co.uk
Web: www.jb-architecture.co.uk

For
MR & MRS REDSULL
Project
**PROPOSED REAR EXTENSION AT
4 WILDMOOR WALK
HAVANT
PO9 5QY**

Title
**EXISTING FLOOR PLANS &
ELEVATIONS & LOCATION PLAN**

Date	Drawn	Scale	Checked
JULY 2017	JB	As shown @ A3	-
Job Number	Drawing Number	Revision	
PL13717	401		