




 

- key:
- EXISTING STRUCTURAL AND NON-STRUCTURAL EXTERNAL AND INTERNAL WALLS
 - EXISTING WALL UPGRADE
 - EXISTING WALLS TO BE DEMOLISHED
 - SOLID INFILL TO EXISTING STRUCTURAL AND NON-STRUCTURAL WALLS
 - FLAT ENTRANCE DOOR
 - 1 BEDROOM FLAT
 - 2 BEDROOM FLAT
 - 3 BEDROOM FLAT

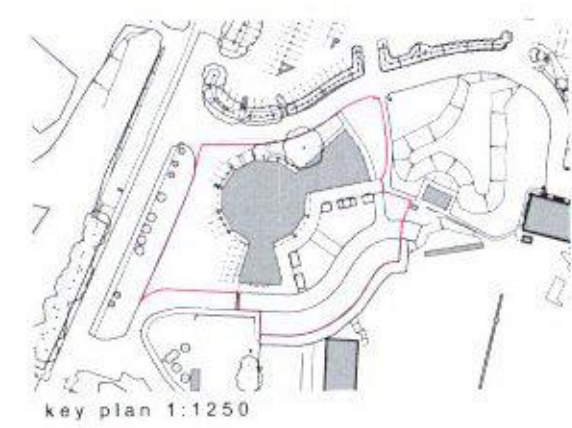

proposed first floor plan 1:100

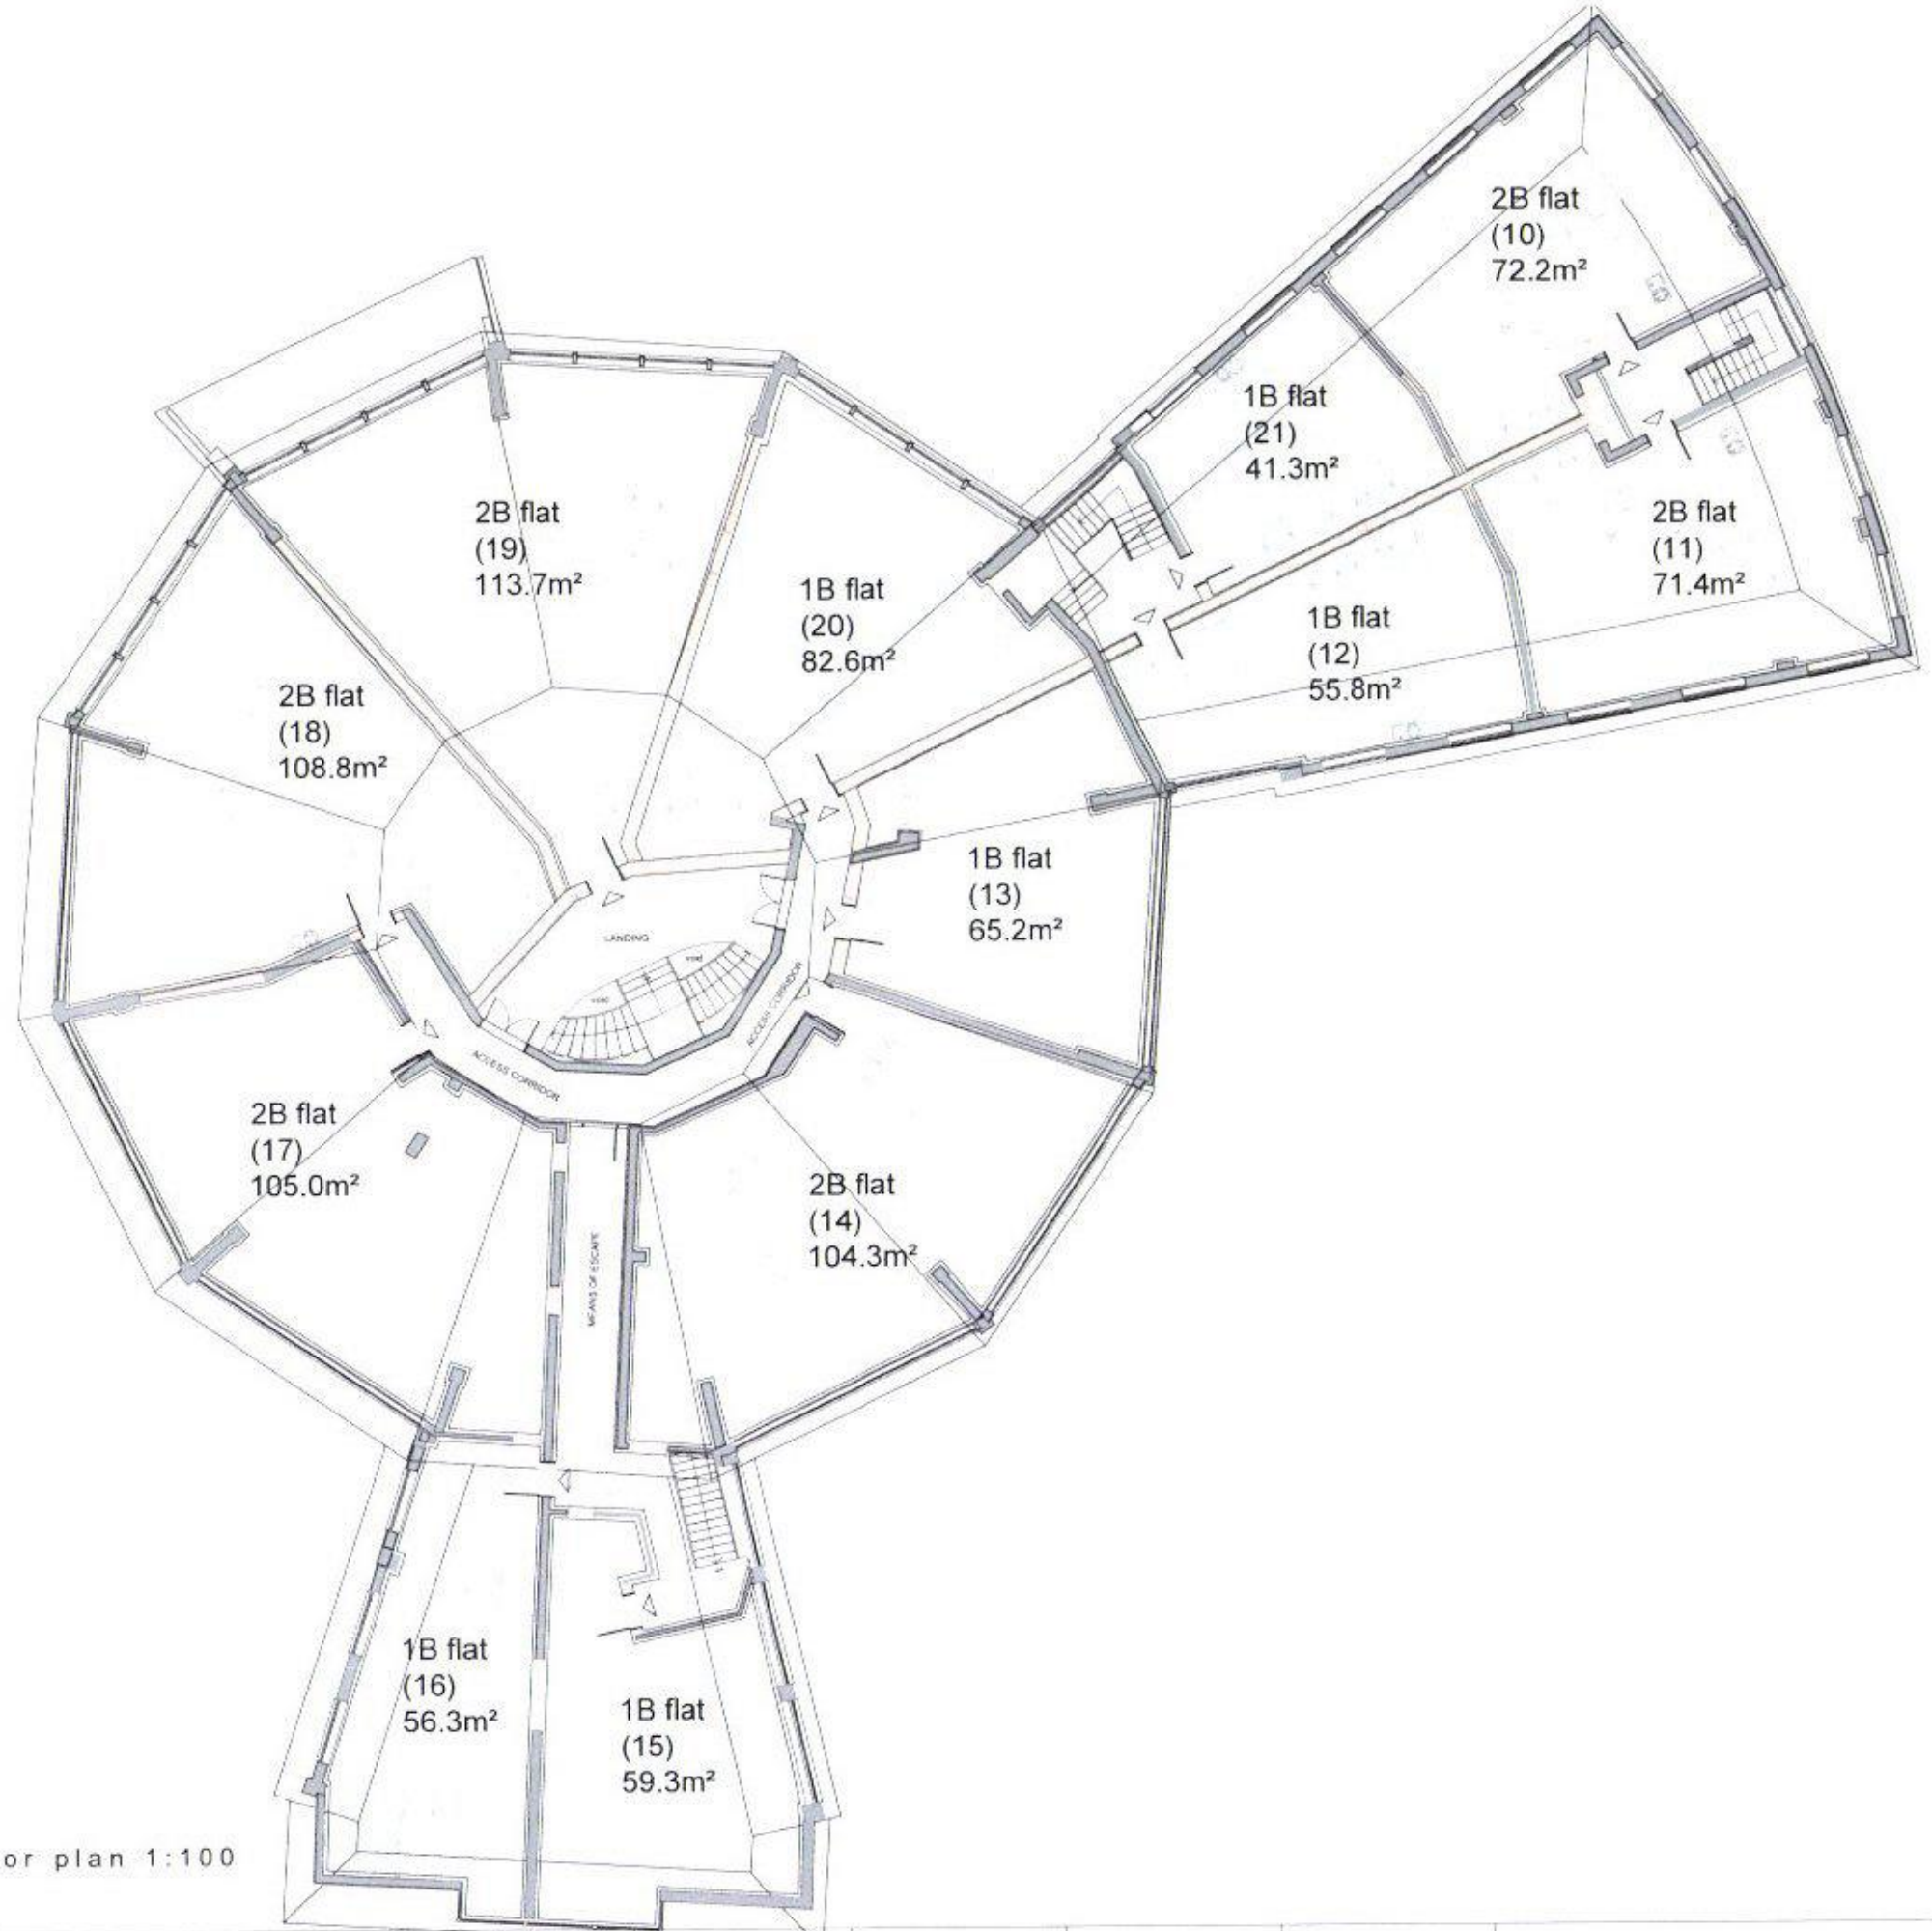

Project name Northney Marina, Hayling Island PO11 0NH	Project no. 17024	Drawing no. P221	Revision: /	Status: PLANNING	This drawing is copyright of Cover Storey Architects LLP	<div>Cover Storey Architects</div> <div>Cover Storey Architects LLP Tel: 02392 096266</div> <div>The Studio, 18 St Georges Avenue, Havant info@coverstorey.co.uk</div> <div>PO9 2RX www.coverstorey.co.uk</div>
Drawing name Proposed First Floor Plan	Scale @ A1 1:100	Drawn by JB	Checked by DJS	Date 16/08/2017	All dimensions must be verified on site prior to construction	
					Do not scale this drawing except for planning application purposes	