



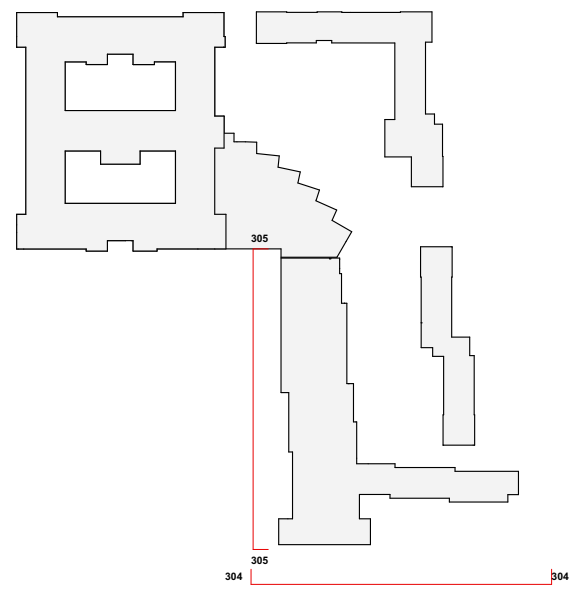

© Penoyre & Prasad LLP
Do not scale from this drawing.
Dimensions are to be verified on site prior to construction.
Ordnance Survey Data reproduced by permission of Ordnance Survey®, on behalf of Her Majesty's Stationary Office. © Crown Copyright. All rights reserved.

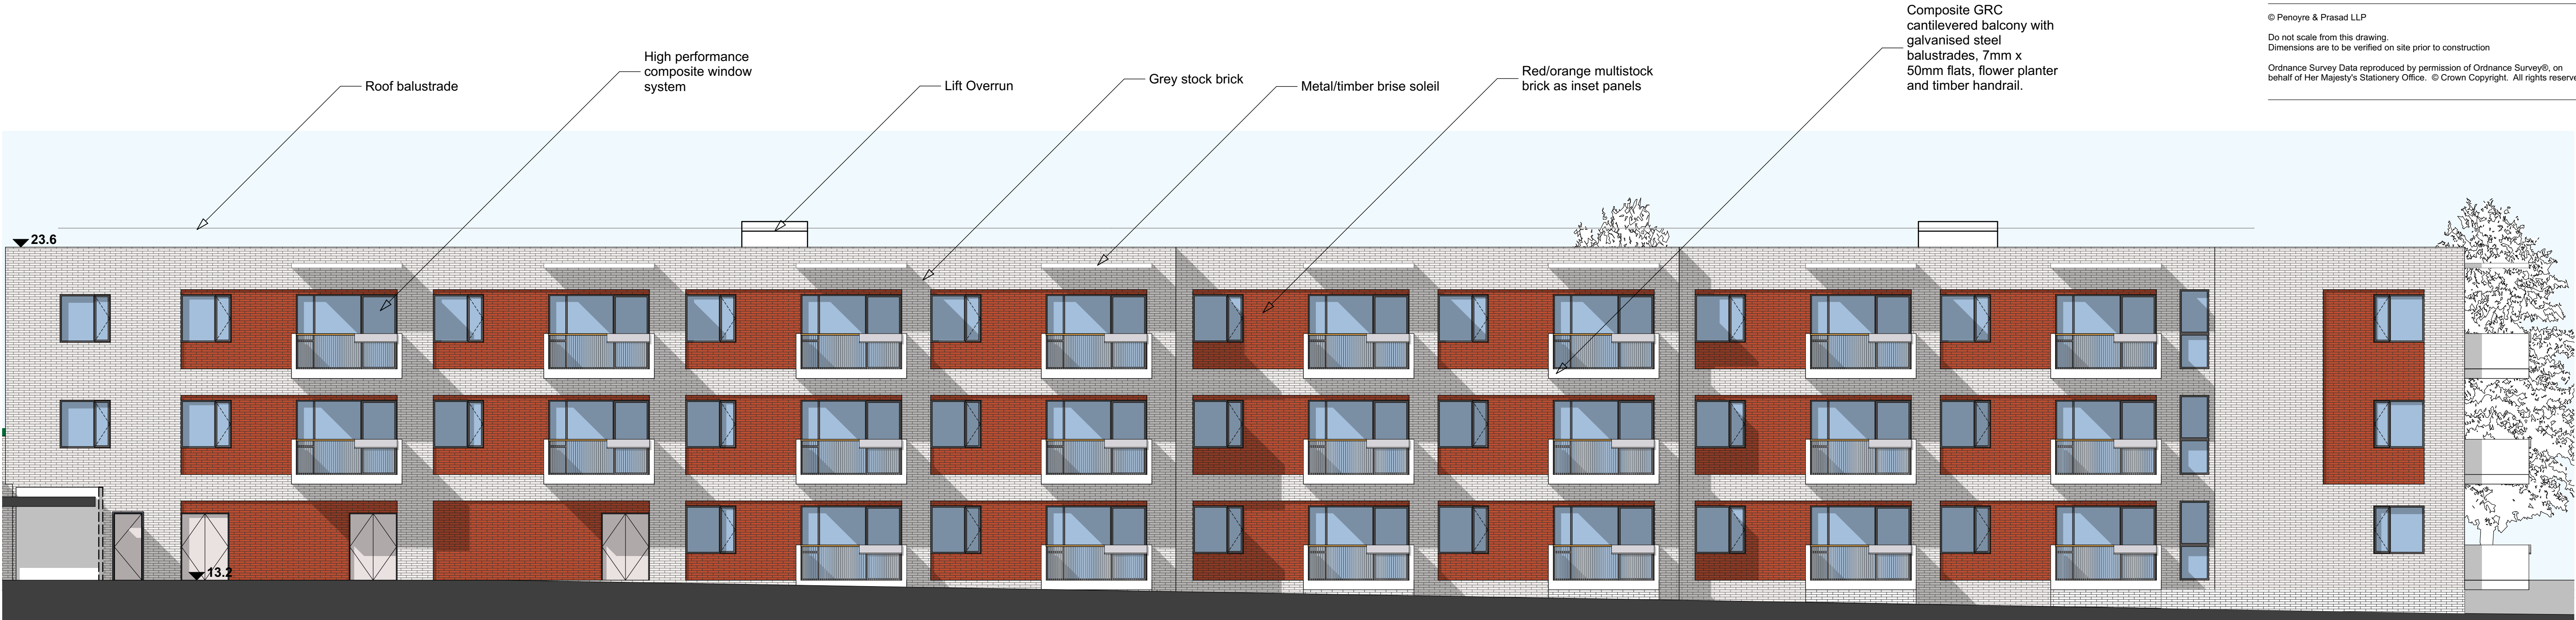

305 Extracare West Elevation 1:100



304 Extracare South Elevation 1:100

C	28/04/15	VW/RS	Planning
B	11/03/15	VW/RS	Planning
A	05/03/15	VW/RS	Information
Rev	Date	Prep/Check	Description

Penoyre & Prasad

HLS
Hampshire Living Space

28-42 Banner Street
London EC1Y 8QE
020 7250 3477
penoyreprasad.com

Client
Hampshire LivingSpace

Project
Oak Park Health & Wellbeing Campus

Drawing Title
Extracare Elevations 2

Drawing Status Planning	Scale 1:100 @ A1 / 1:200 @ A3
Date 05.03.2015	Revision
Drawing Number	

598-PL-302 C