


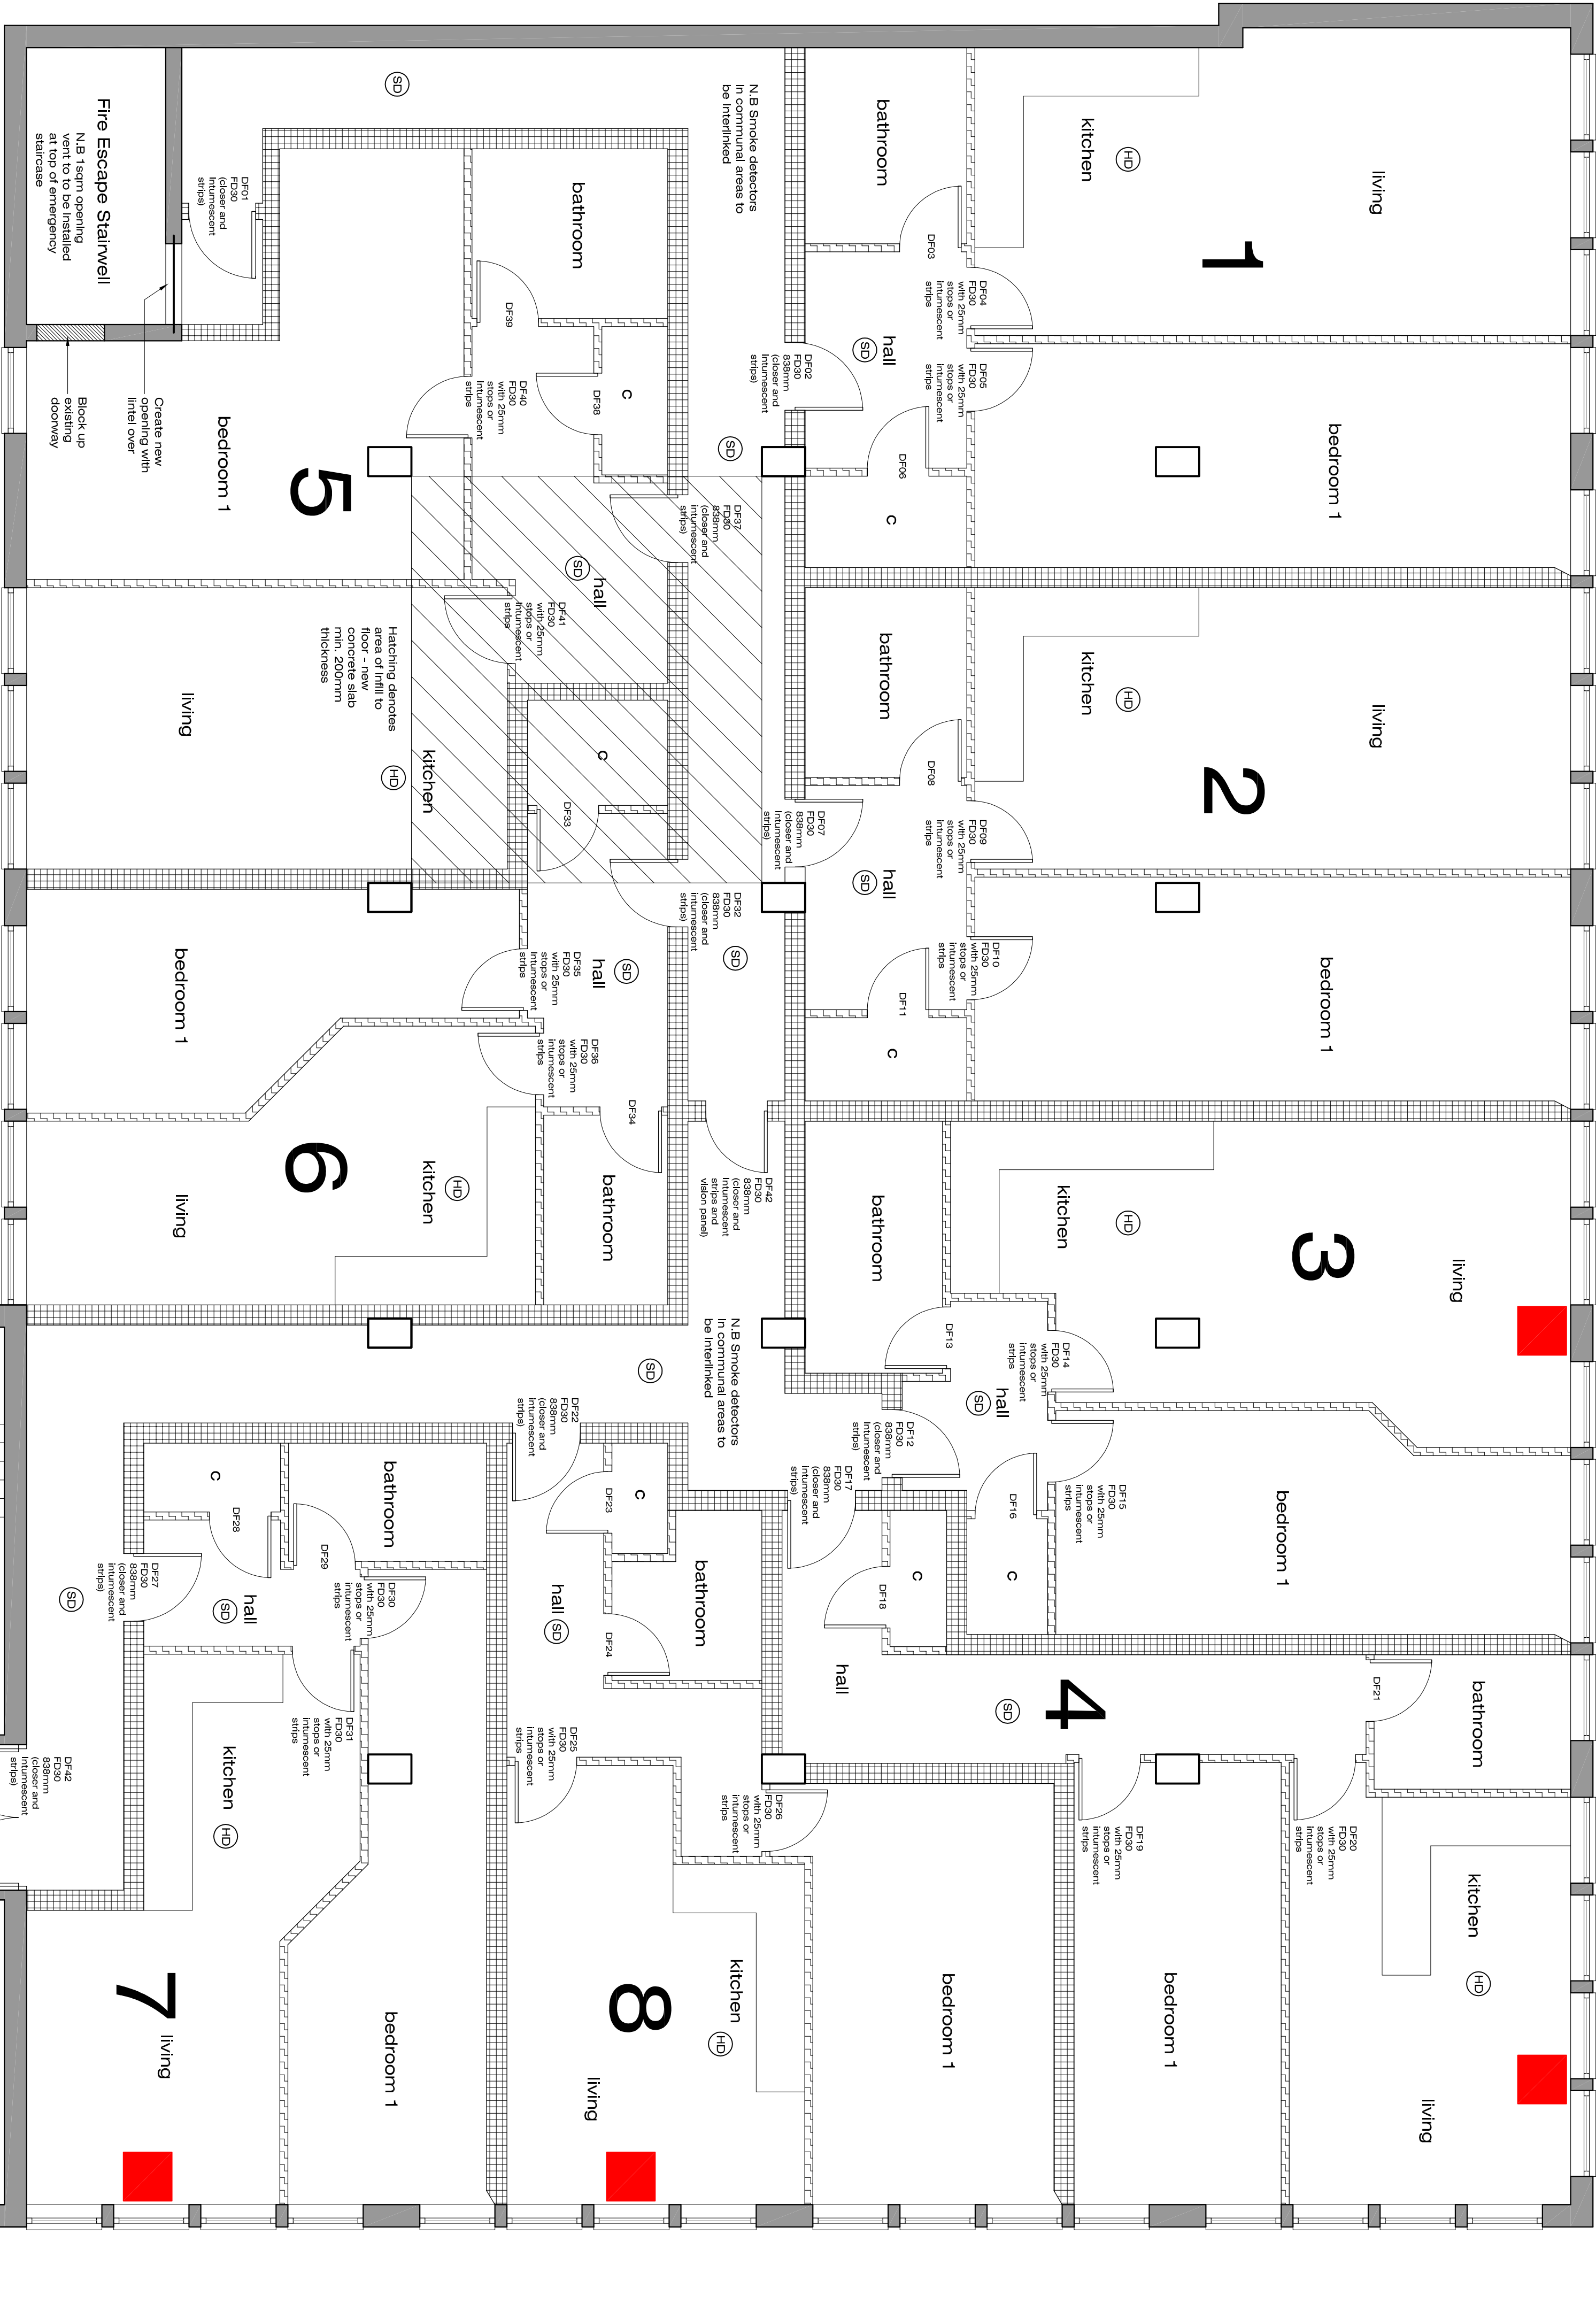

-	Issued for planning condition 3	NJ	27-09-17
Rev.		By	Date

Wildern Architecture Ltd
Middle House, 3 Sampson Close,
Warsash, Southampton, SO31 9BU
07920 260758

Project
Raebarn House, Hulbert Road,
Waterlooville, PO7 7DU

Client
Oakdene Construction Ltd

Title First Floor Plan - As Proposed			
Date Sept 17	Drawn By NJ		
Job No. W16-030	Drawing No. 601	Scale 1:50@A1	Revision -

First Floor Plan - As Proposed