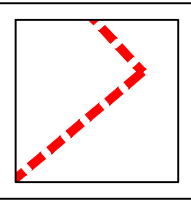
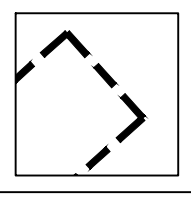
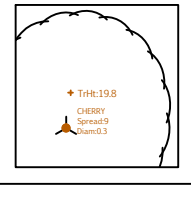
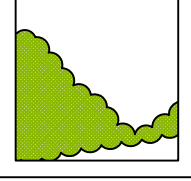


NOTES

- 1 The contents of this drawing are copyright.
2 Do not scale. Figured dimensions only to be used.
3 Contractors must verify all dimensions and report any discrepancies before putting work in hand or making any shop drawings.
4 All flat roofs to be fitted with a man safe system.
5 Please note a domestic sprinkler system maybe required
6 Fixed shut fire safety glass windows may be required where windows are in close proximity to boundaries (subject to building regulations)

LEGEND

-  SITE BOUNDARY
-  EXISTING TO BE DEMOLISHED
-  EXISTING TREES TO BE RETAINED
-  PROPOSED PLANTING

SITE AREA: 0.35 HECTARES / 0.86 ACRES		
62 CYCLE SPACES 39 PARKING SPACES		
GROSS INTERNAL AREA	2138.2	23007

P.	Cycle store amended	21-12-17	JA
O.	Cycle store amended	14-12-17	JA
N.	Cycle store amended	04-12-17	JA
M.	site layout amended following comments.	03-10-17	WD
L.	Planners comments	28-9-17	bc
K.	Revised floor plan shown on site.	19.07.17	JA
J.	Revised floor plan shown on site.	18.07.17	JA
I.	Footprint pivoted	11.07.17	BC
H.	Plan amended following planning comments.	29.06.17	JA
G.	Hard standing amended. Bin store revised.	01.06.17	JA
F.	Upper floor shown on site.	31.05.17	JA
E.	Annotation added to site access.	11.04.17	WD
D.	Boundary revised. Building amended accordingly. Parking revised.	04.04.17	JA
C.	Parking spaces 11,12 & 13 moved back 200mm following transport planners comments.	29.03.17	WD
B.	Site access amended to be 6m wide.	20.03.17	WD
A.	Boundary treatment revised & proposed trees added.	07.03.17	WD

No.	Revision.	date	by
-----	-----------	------	----

PROPOSED DEVELOPMENT
THE CURLEW, PETERSFIELD ROAD
HAVANT
HAMPSHIRE
PO9 2HU

SITE, BLOCK & LOCATION PLANS

scale	AS SHOWN @ A1	checked	
date	FEBRUARY 2017	drawn	WD
FB 5728 / 100		A. B. C. D. E. F. G. H. I. J. K. L. M. N. O. P.	


ARC Architecture Ltd.

Chapel Studios, 14 Purewell,
Christchurch, Dorset, BH23 1EP


Tel: +44 (0)1202 479919
E-mail: enquiries@andersrobertscheer.co.uk
Web: www.andersrobertscheer.co.uk



SITE PLAN : BASED ON TOPOGRAPHICAL SURVEY INFORMATION
SCALE 1:250

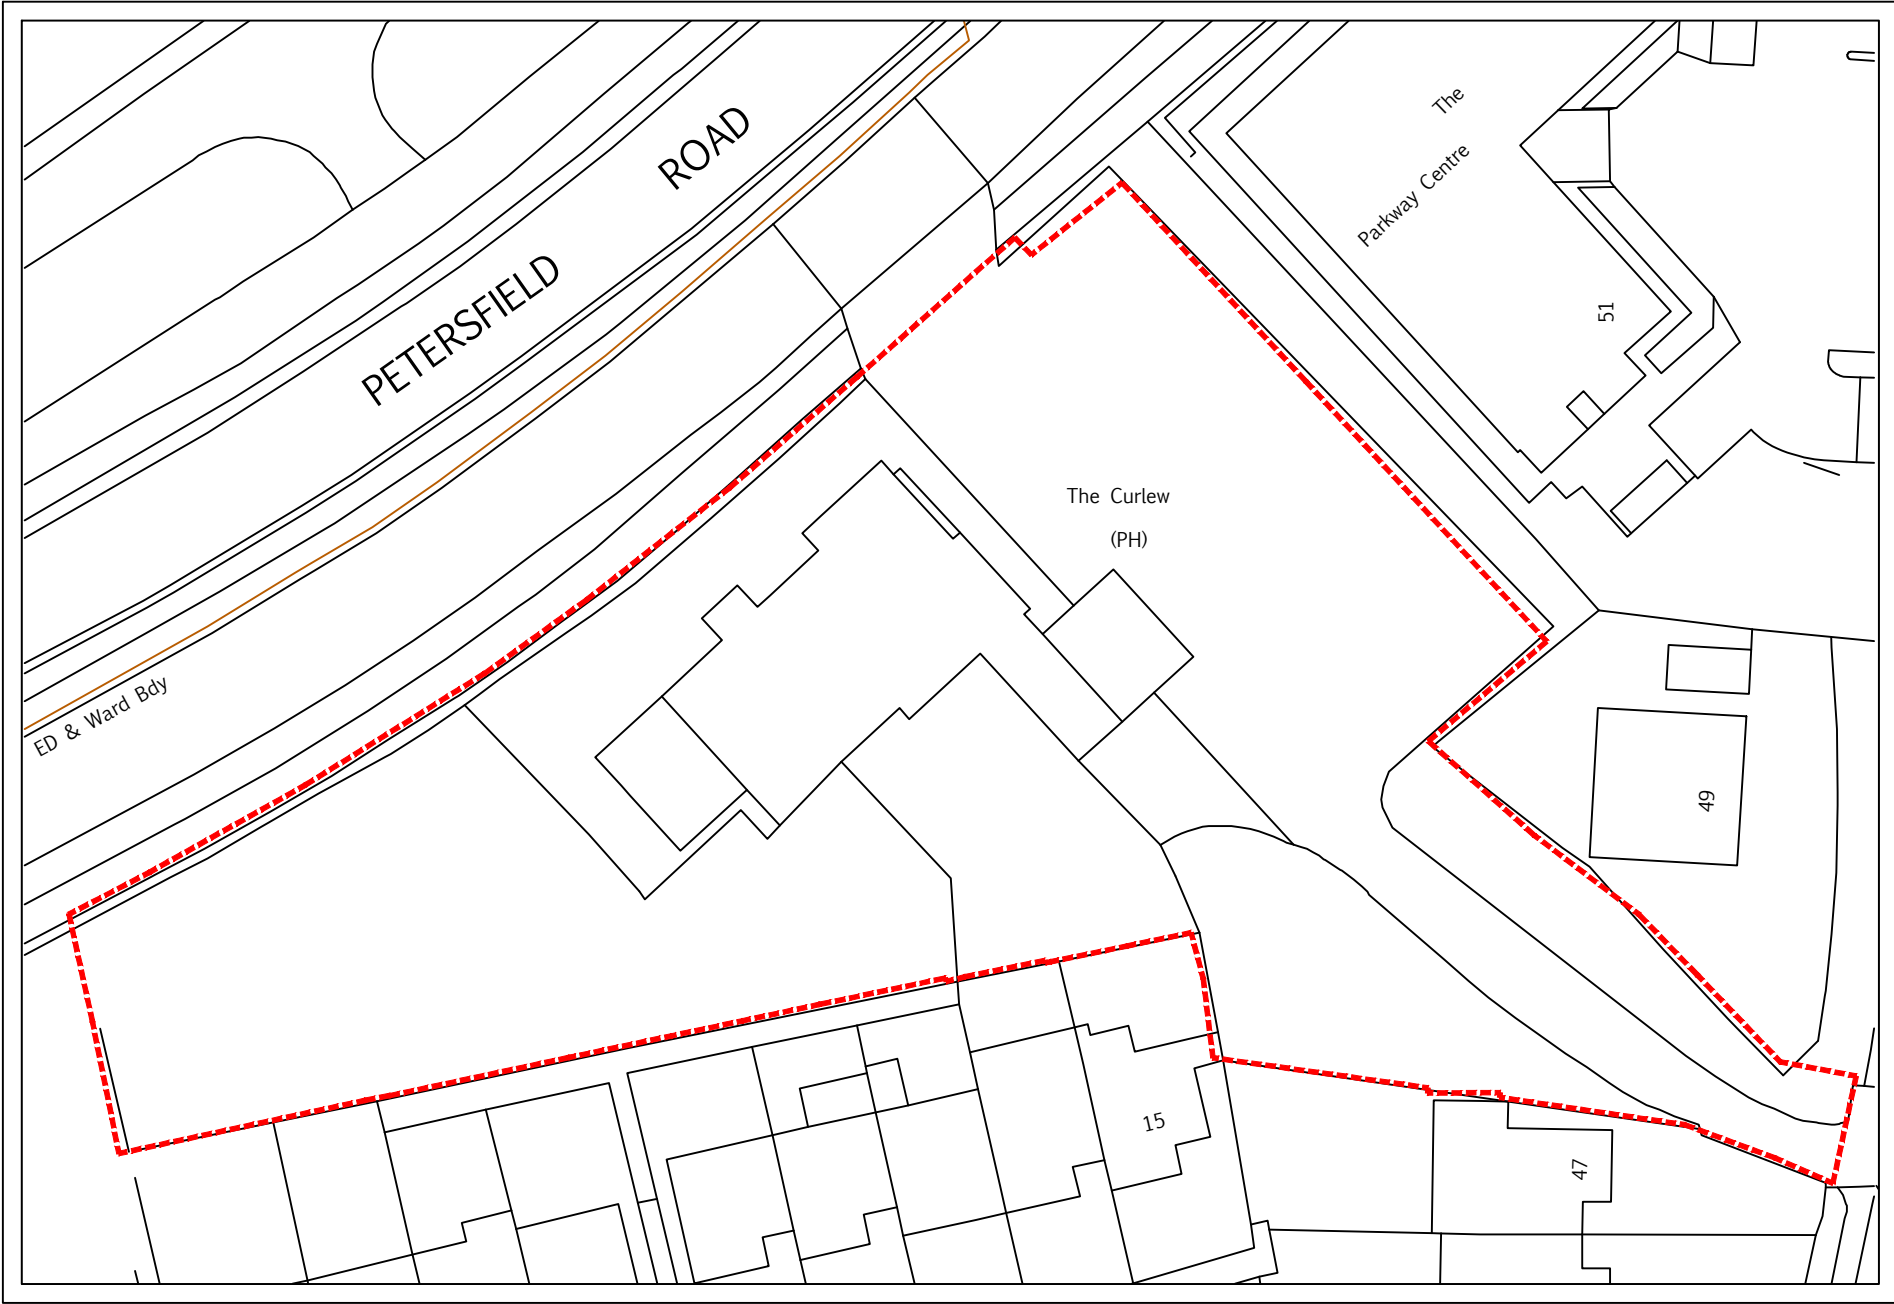

BLOCK PLAN: BASED ON ORDNANCE SURVEY EXTRACT
O.S LICENSE NO. 100007080
SCALE 1:500

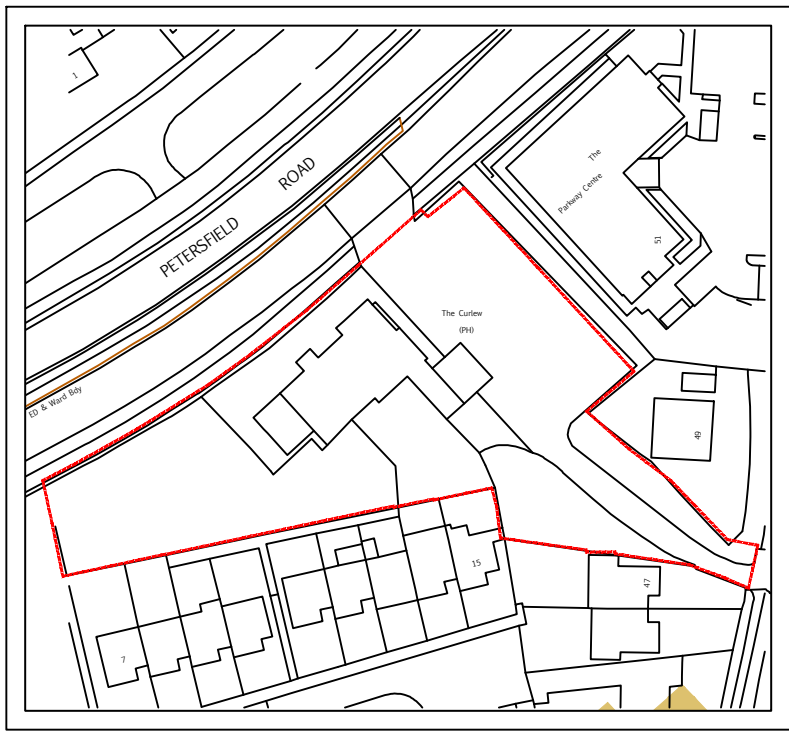

LOCATION PLAN: BASED ON ORDNANCE SURVEY EXTRACT
O.S LICENSE NO. 100007080
SCALE 1:1250

