


1/100.




1/50.

 

HAVANT BOROUGH
COUNCIL
07 NOV 2017
RECEIVED

INFIL TO EXISTING STORE.

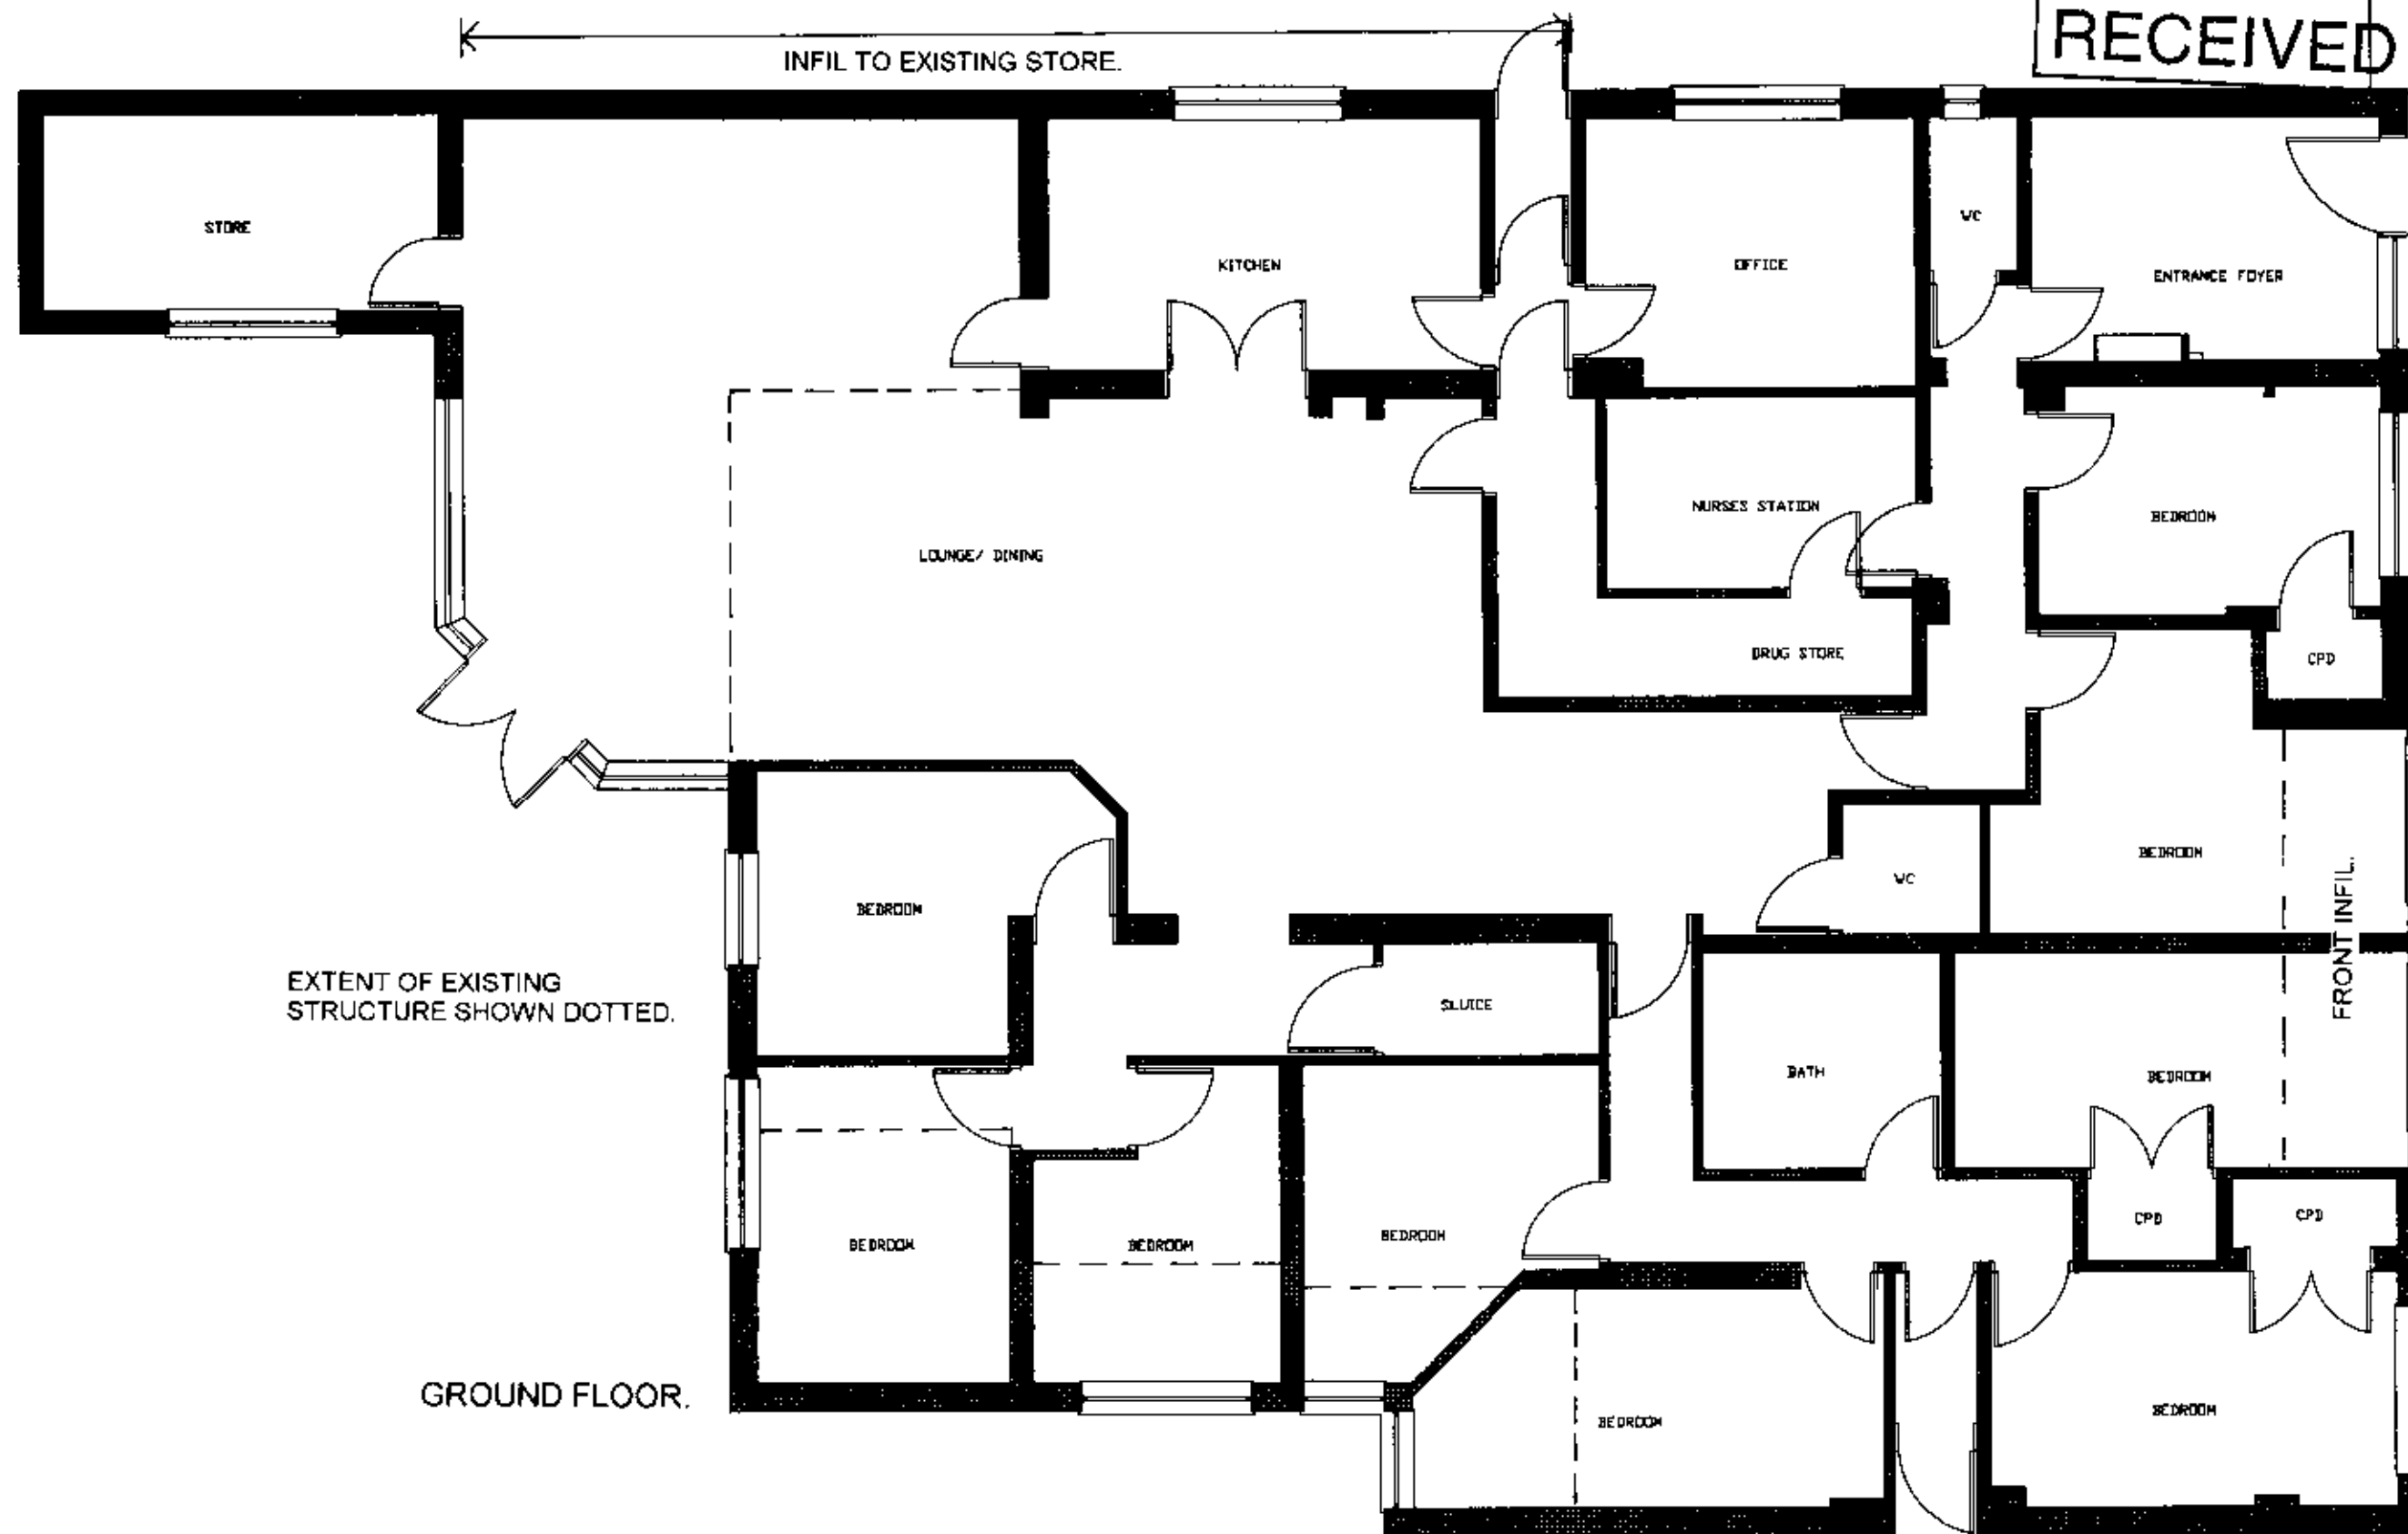

EXTENT OF EXISTING
STRUCTURE SHOWN DOTTED.

GROUND FLOOR.

BAYITH REST HOME.
18-20 BEVAN ROAD, WATERLOOVILLE
PO8 9QH.
PROPOSED GROUND FLOOR PLAN.
DRAWING NO. 17/4/BRH - 4A
SCALE: 1/100. PAPER SIZE A3