




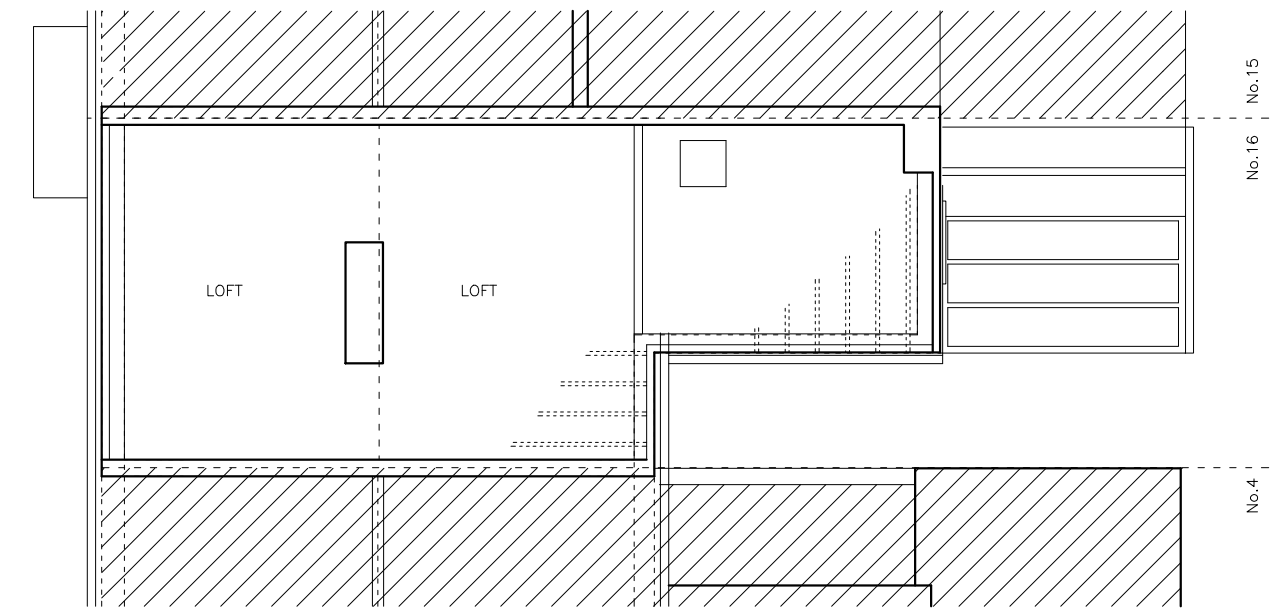

EXISTING LOFT
REF. NO.: BD589 EP01-2

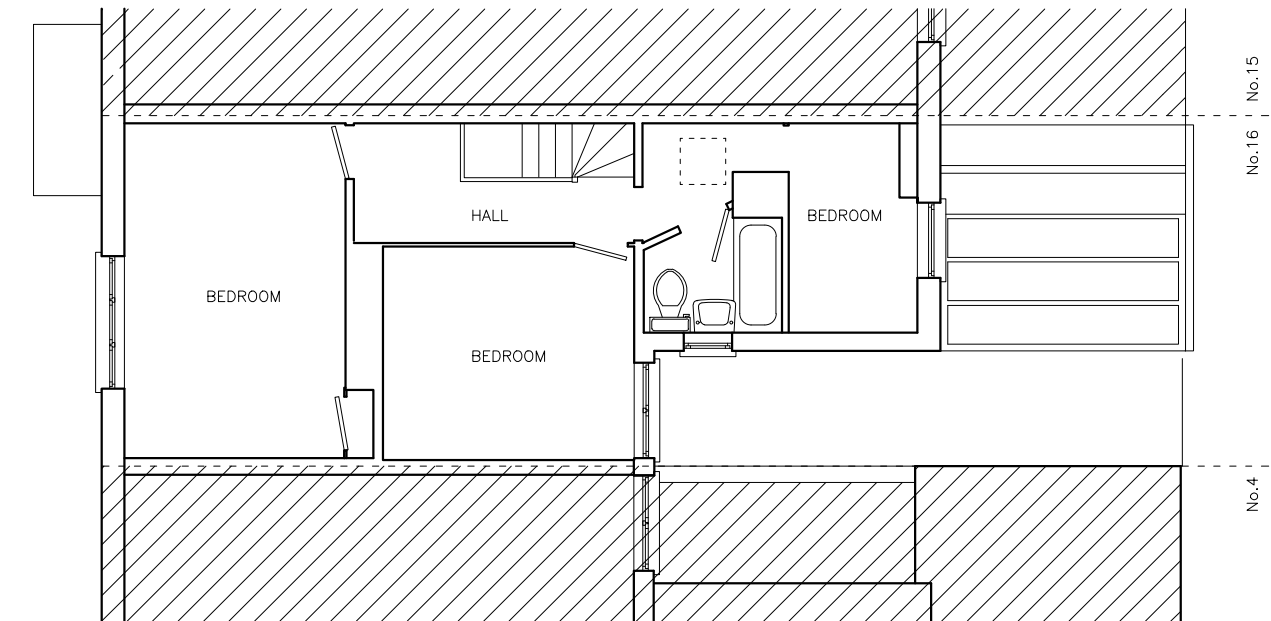

EXISTING FIRST FLOOR
REF. NO.: BD589 EP01-1

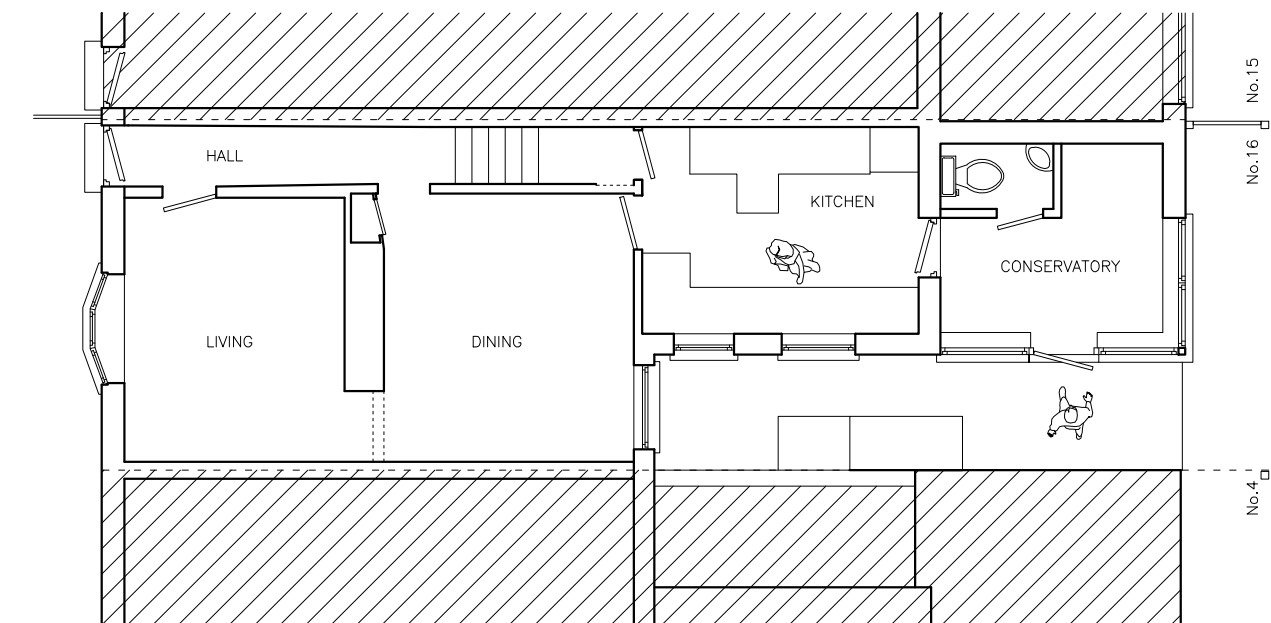

EXISTING GROUND FLOOR
REF. NO.: BD589 EP01-0



EXISTING WEST ELEVATION
REF. NO.: BD589 EE01-1



EXISTING EAST ELEVATION
REF. NO.: BD589 EE01-2



EXISTING SOUTH ELEVATION
REF. NO.: BD589 EE01-3

Living Space www.livingspacedesign.com Cedar Field, Five Acres, Funtington, Chichester, West Sussex, PO18 9LX tel: 01243 572604 fax: 01243 575139 Copyright of this drawing is reserved by Living Space. This drawing is not to be scaled for construction except for planning purposes only. All dimensions are to be checked on site prior to construction or manufacture. If there are any discrepancies the designer is to be informed immediately.	PROJECT: 16, BRIDGEFOOT PATH, EMSWORTH, HAMPSHIRE PO10 7EA		TITLE: EXISTING PLANS AND ELEVATIONS	
			JOB NO.: BD589	
	CLIENT: MR. TED PACKER		DWG. NO.: EP01-0,1,2 / EE01-1,2,3	
			SCALE: 1:100 @ A3	
	DATE: 03 11 2017		REV.: D	DRAWN BY: J.L.