



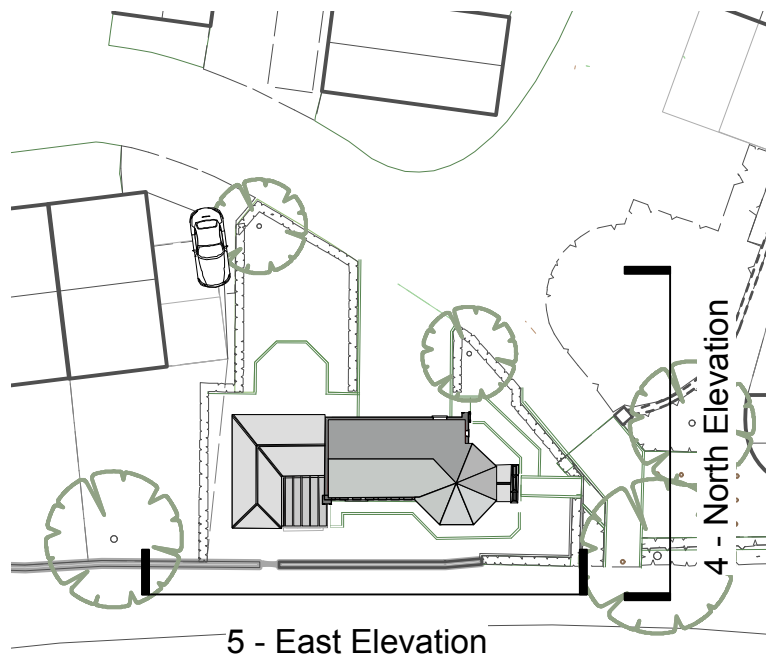

4

Gate Lodge - Proposed Front/North Elevation
Scale: 1:100

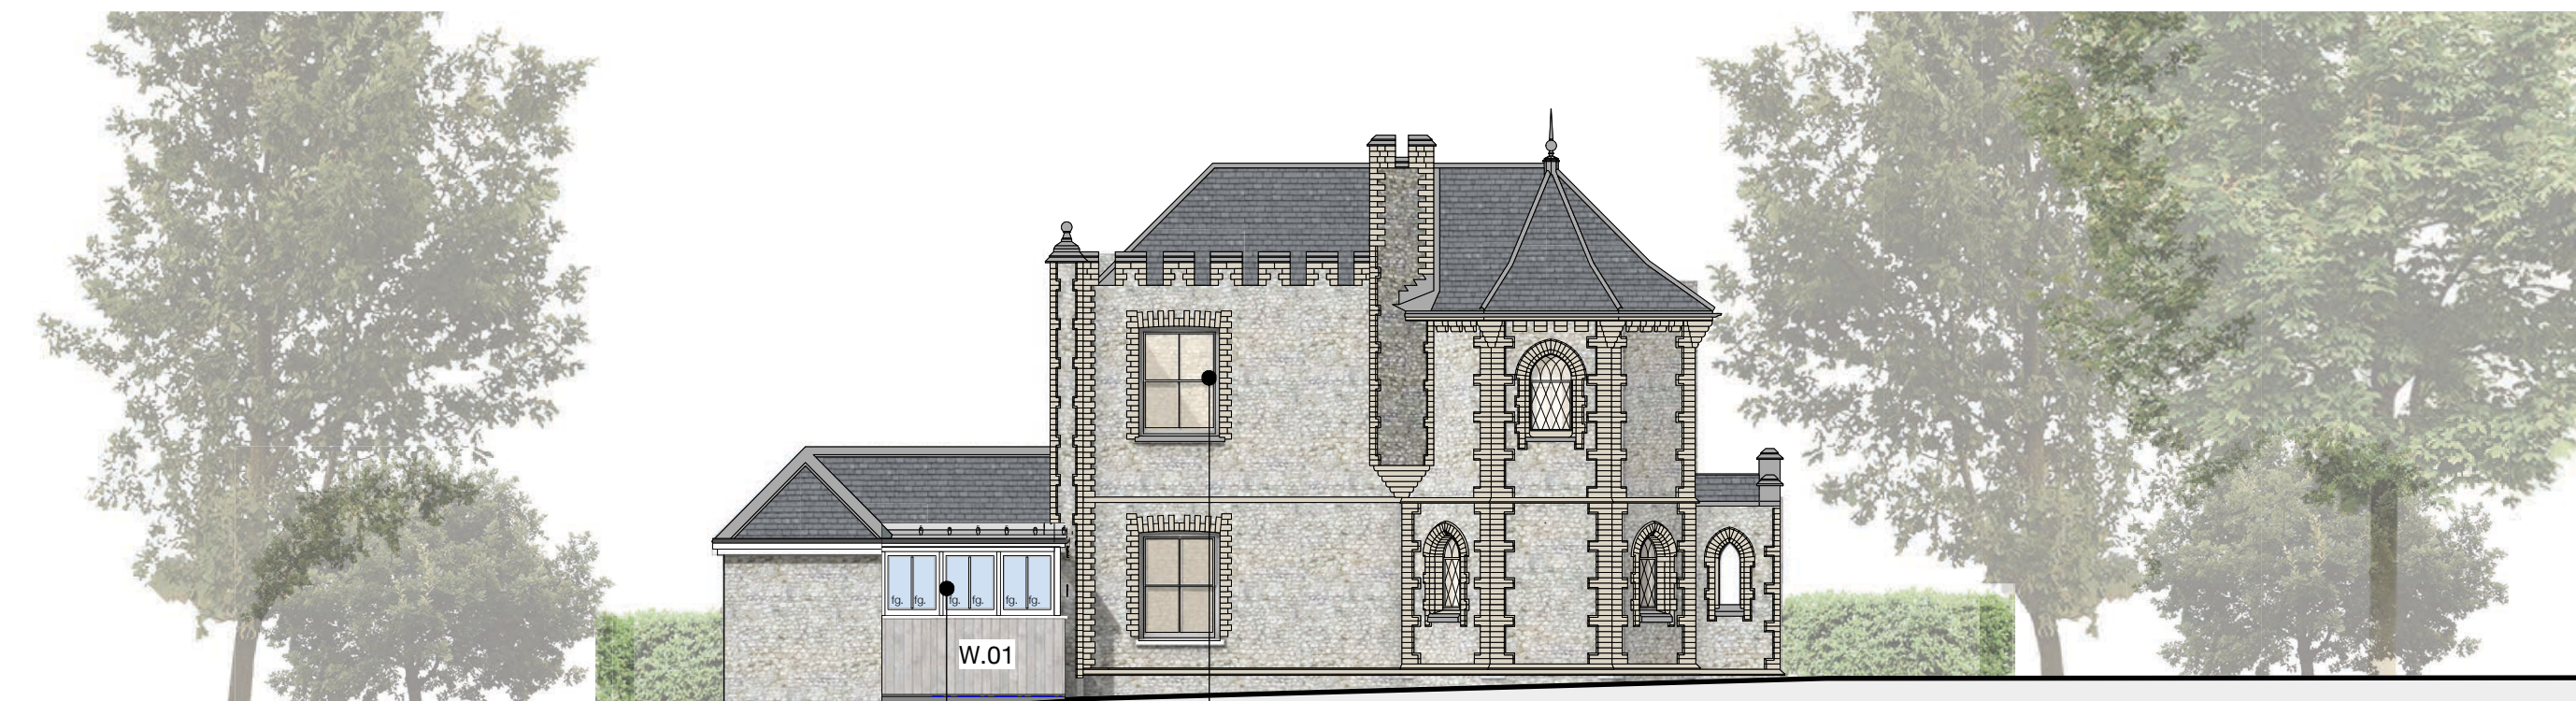

5

Gate Lodge - Proposed Side/East Elevation
Scale: 1:100

New flat roofed
kitchen extension

Existing window to
provide egress