





OVERALL MEASUREMENTS TO BE CHECKED ON SITE
PRIOR TO CONSTRUCTION WORK COMMENCING

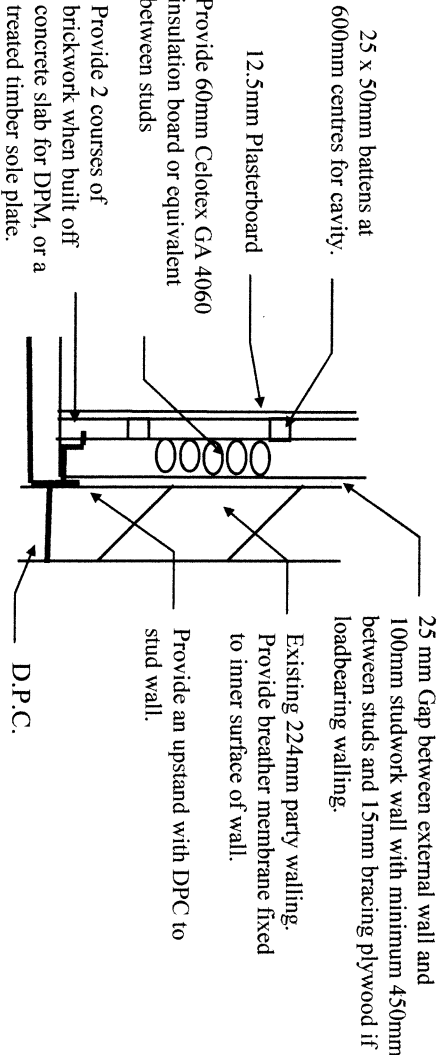

DETAIL OF DRY LINING
To achieve U-value 0.28 W/m² K

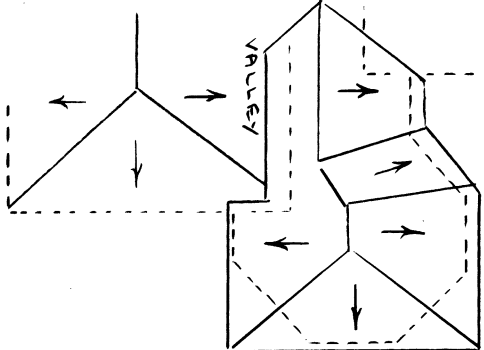

PORCH ROOF PLAN 1:100

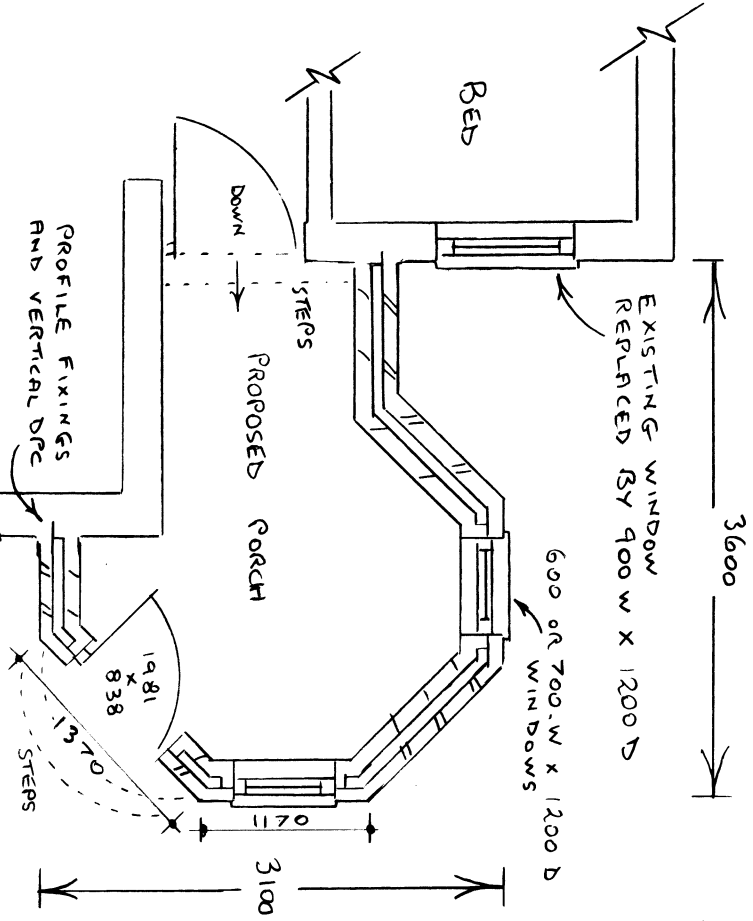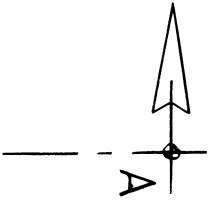

1168mm WIDTH
FRENCH DOORS

CATNAC CG90/100 LINTELS TO ALL
NEW OPENINGS, OR EQUIVALENT.

TAKE SURFACE WATER TO EXISTING
STORM WATER SYSTEM

PROFILE FIXINGS
AND VERTICAL D.P.C.

LOUNGE


BLOCK EXISTING
WINDOW

NEW CAVITY WALLING
WITH PROFILE FIXING
AND VERTICAL DPC

PROPOSED FRONT PORCH

1200 X 1050 WINDOW
OBSCURE GLAZED

SUGGESTED LAYOUT FOR
BATHROOM ONLY - CONFORM
WITH OWNER FOR ACTUAL LAYOUT.

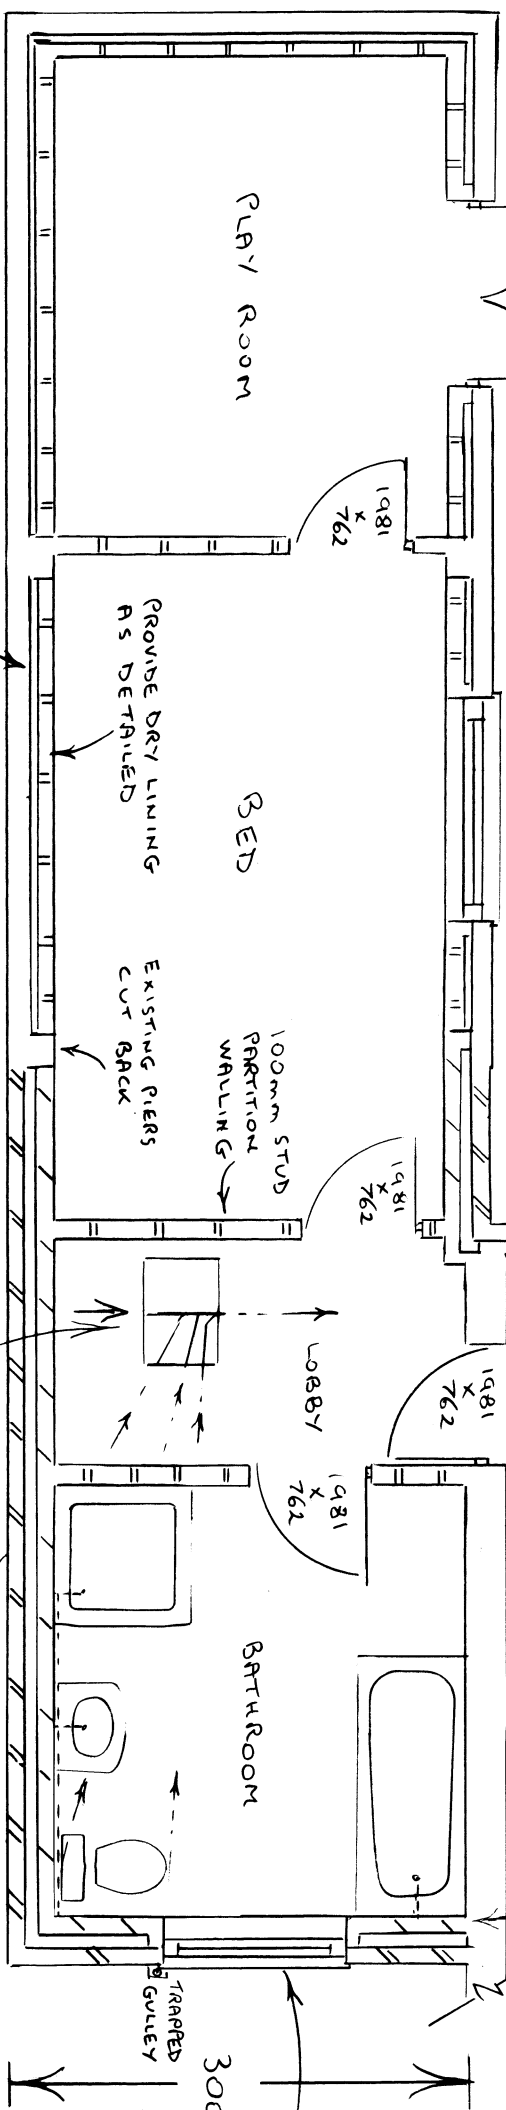

ORIGINAL GARAGE WALLING


BOUNDARY

PROPOSED SIDE EXTENSION

EXISTING INSPECTION CHAMBER
FITTED WITH DOUBLE SEAL
SCREW DOWN COVER

SOIL PIPE FROM
ADJACENT PROPERTY

5650

 

PROPOSED GROUND FLOOR 1:50

ROGER CLARK (ARCHITECTURAL SERVICES)
Tel: 023 9237 3841

PLAN No: 24444 / 2

Proposed Floor Plans Scale: 1:50 @ A3

PROPOSED ALTERATIONS
23 CLINTON ROAD
WATERLOOVILLE