



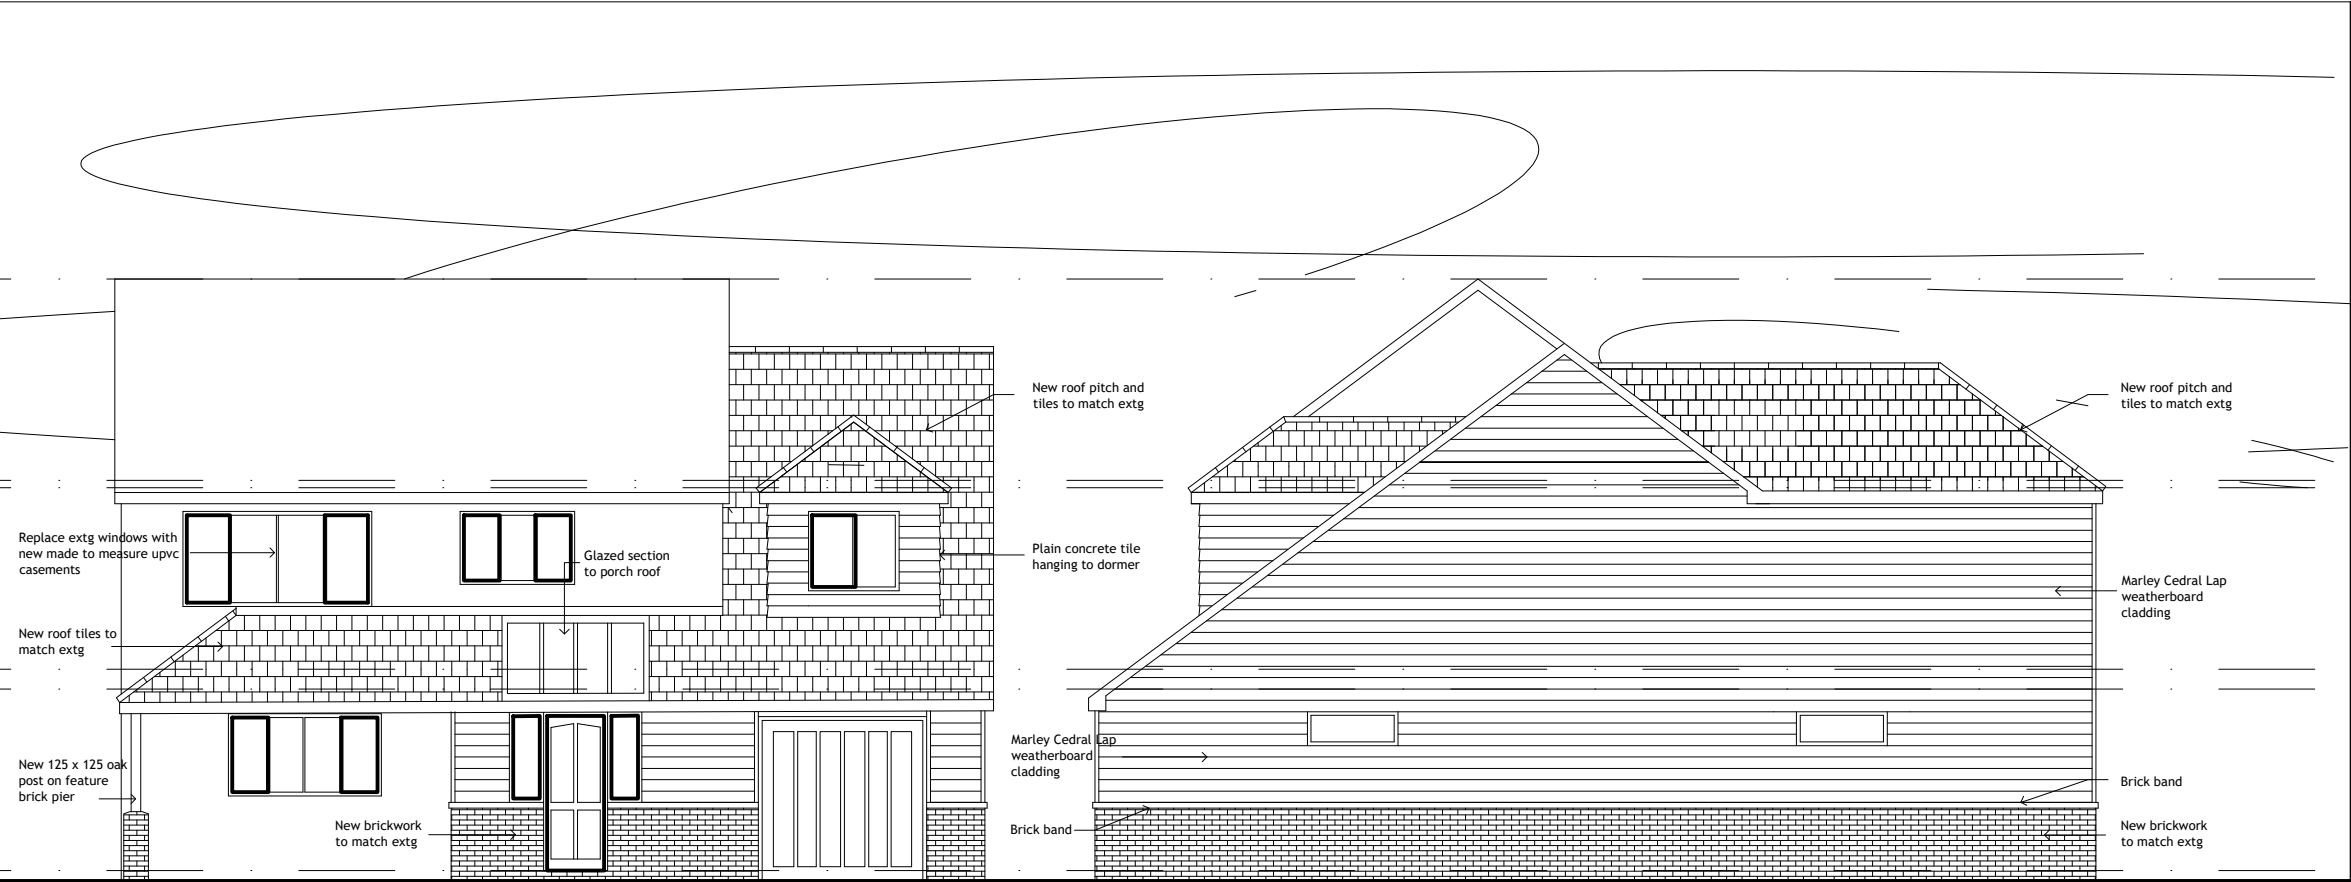

FRONT ELEVATION

SIDE ELEVATION

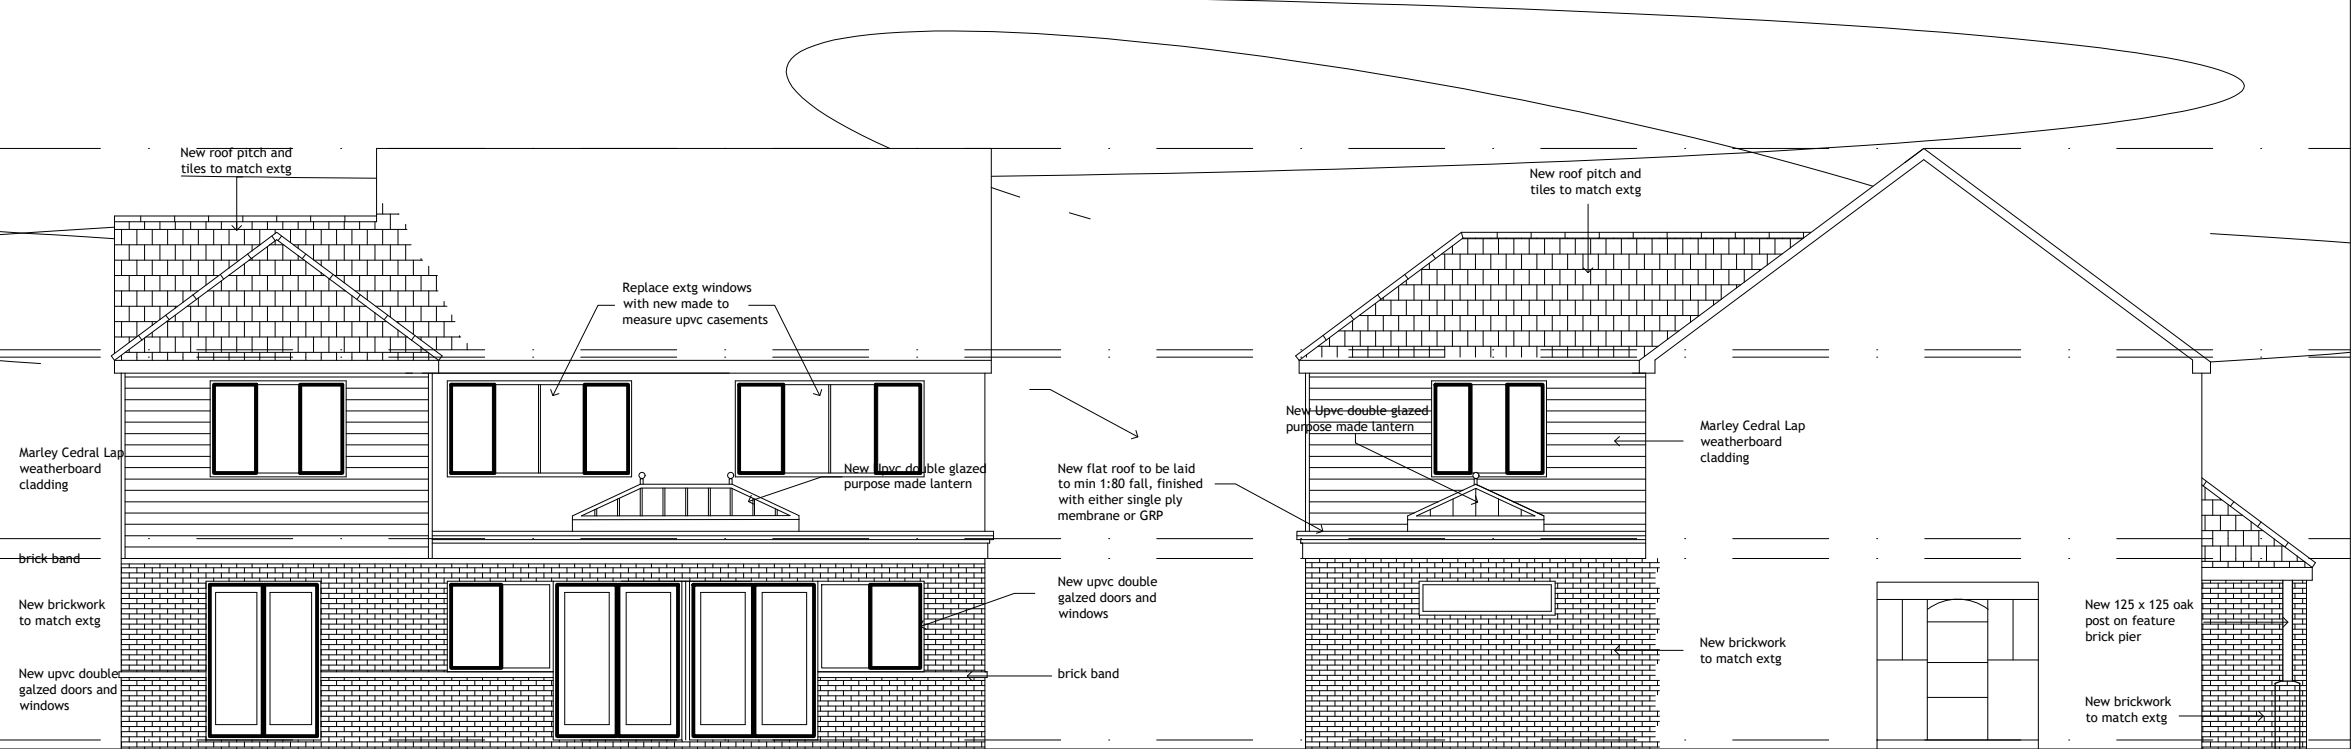

REAR ELEVATION

SIDE ELEVATION

DATE :	REV	DRAWN	CHECKED	NOTES
--------	-----	-------	---------	-------

Project
Two Storey Extension
47 Horndean Road
Emsworth
Mr & Mrs Laycock

Drawing Title			
Proposed Elevations			
Scale		Project No	
1:100@A3		Date	
Drg.No		Revision	
202		A	