




Site section A-A - scale - 1:100 @ A1 / 1:200 @ A3

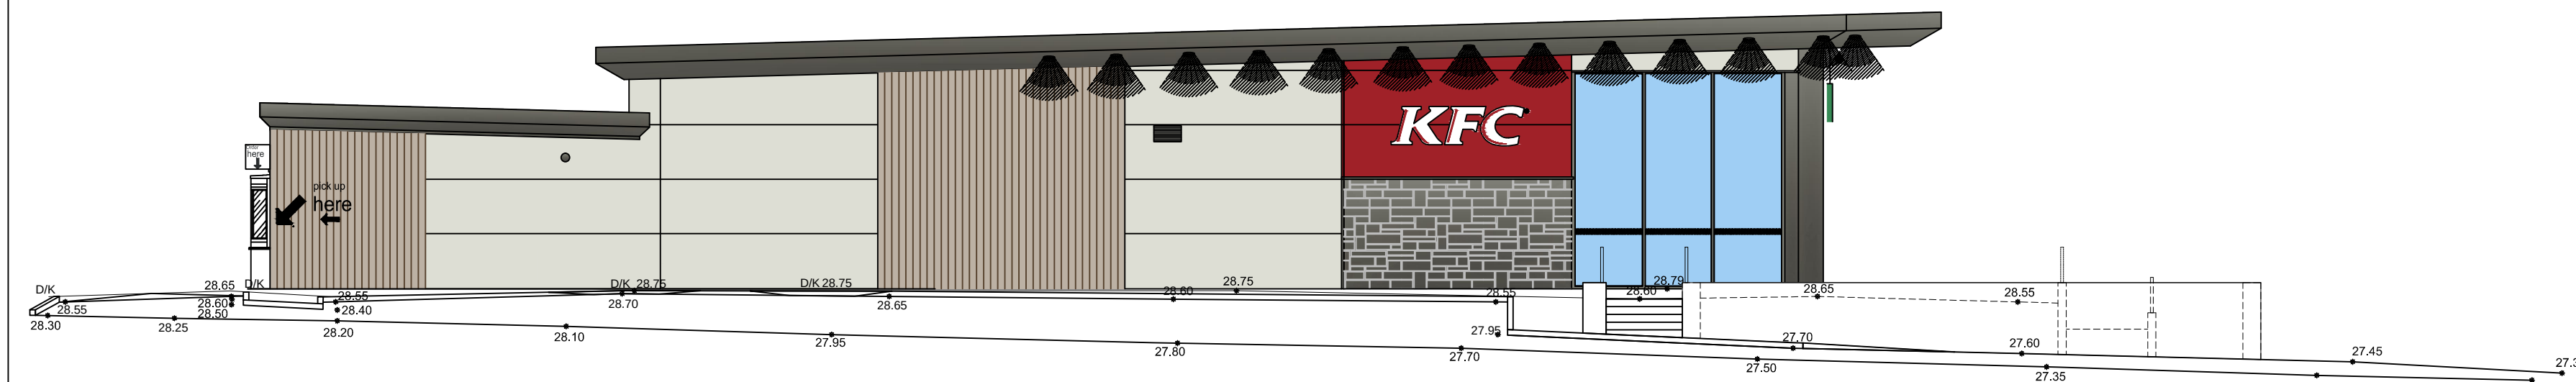


Site section B-B - scale - 1:100 @ A1 / 1:200 @ A3

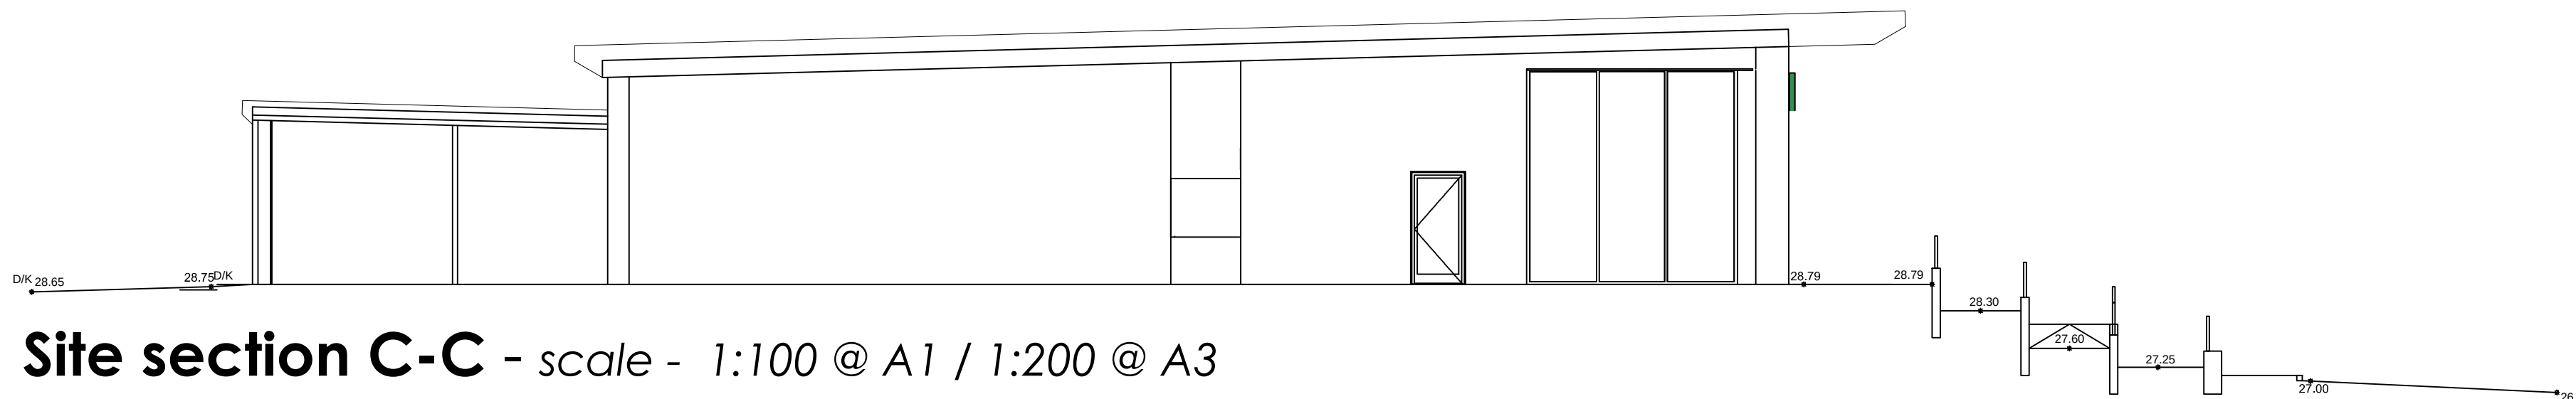


Site section C-C - scale - 1:100 @ A1 / 1:200 @ A3

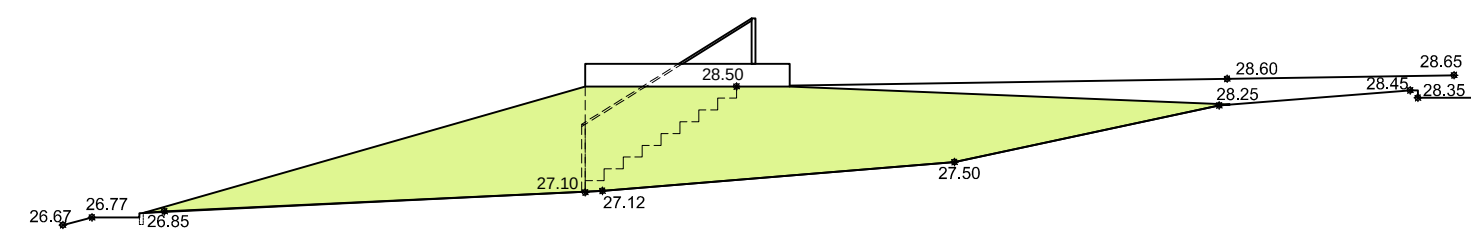





Site section D-D - scale - 1:100 @ A1 / 1:200 @ A3

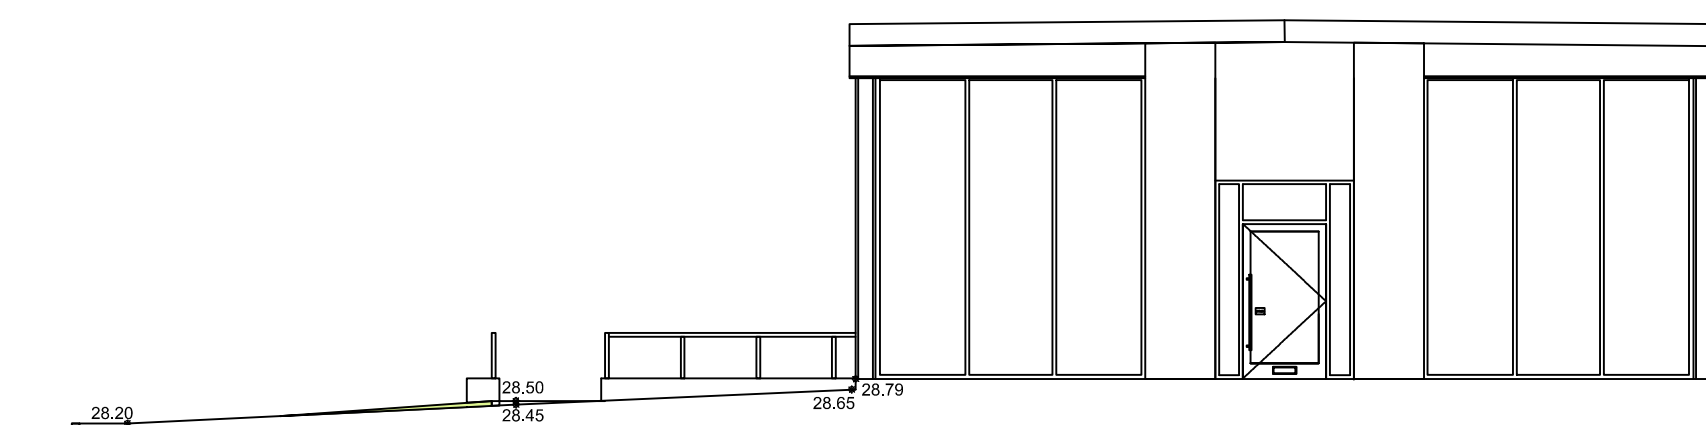

Site section E-E - scale - 1:100 @ A1 / 1:200 @ A3

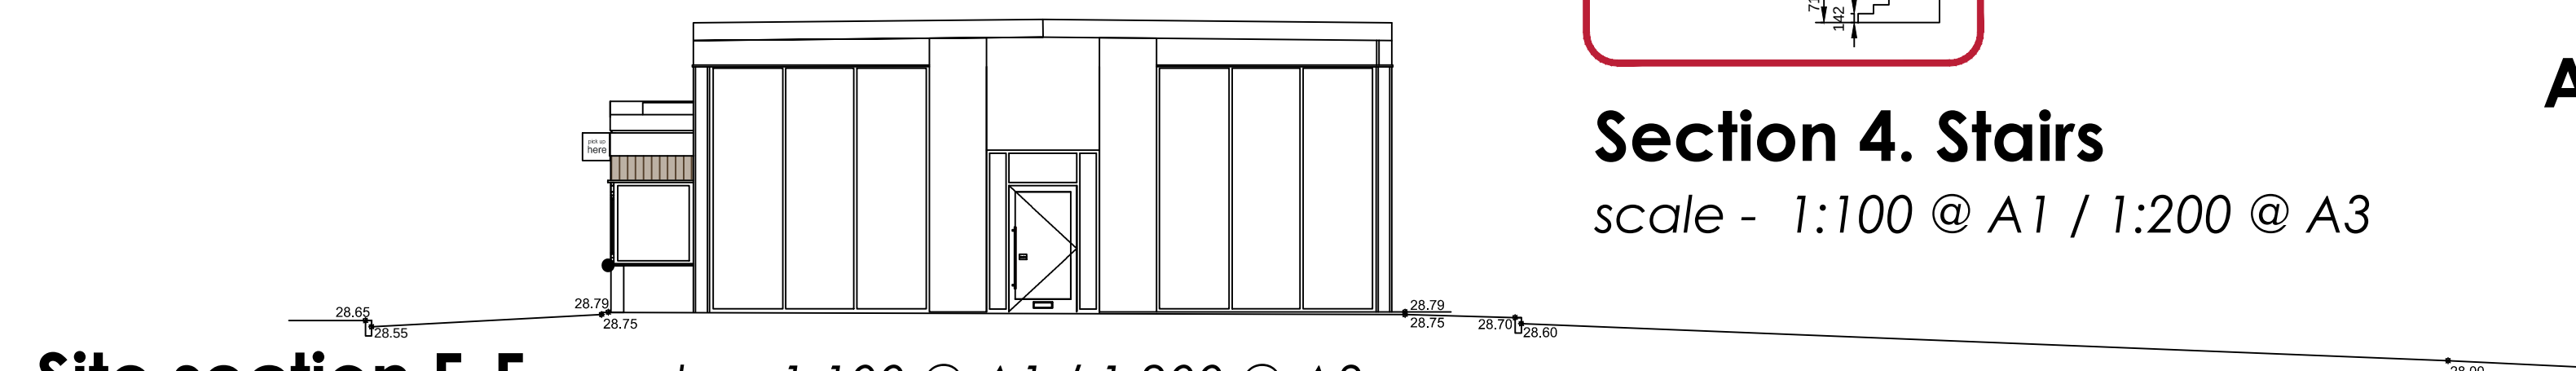

Site section F-F - scale - 1:100 @ A1 / 1:200 @ A3

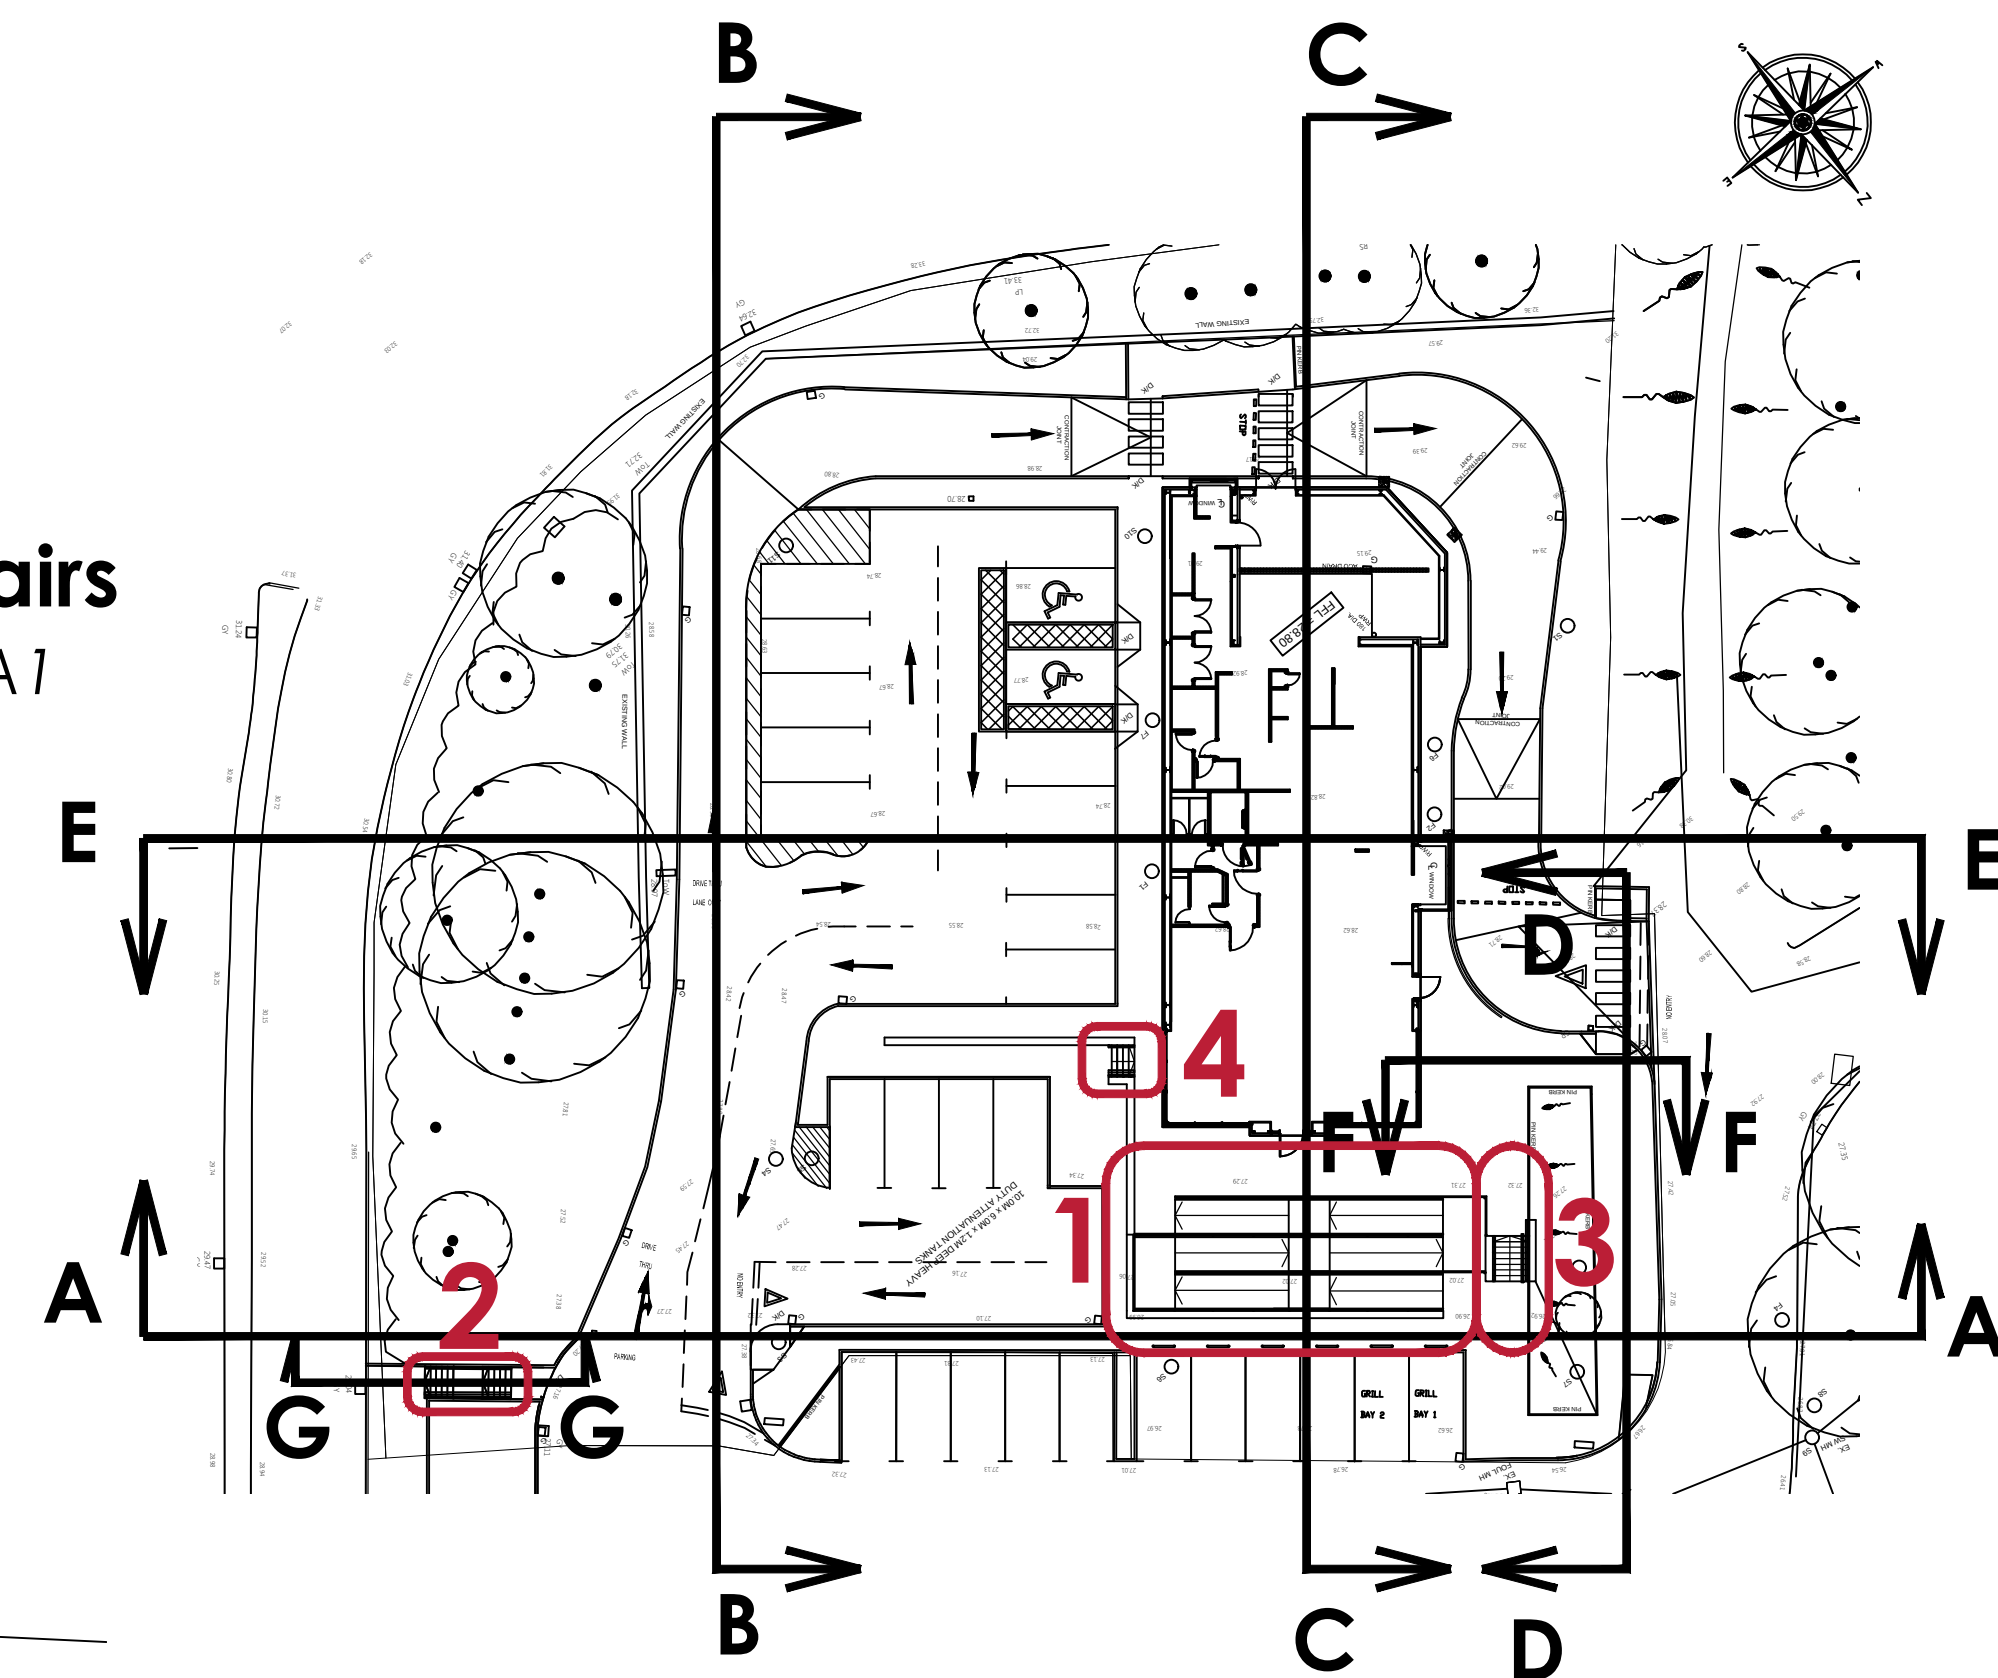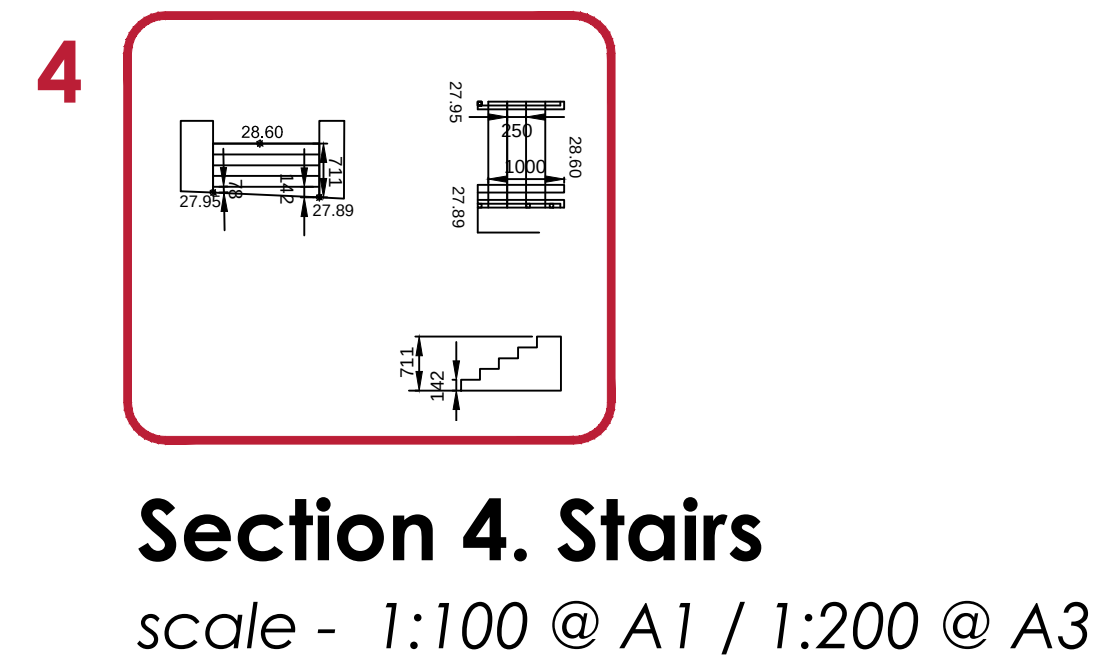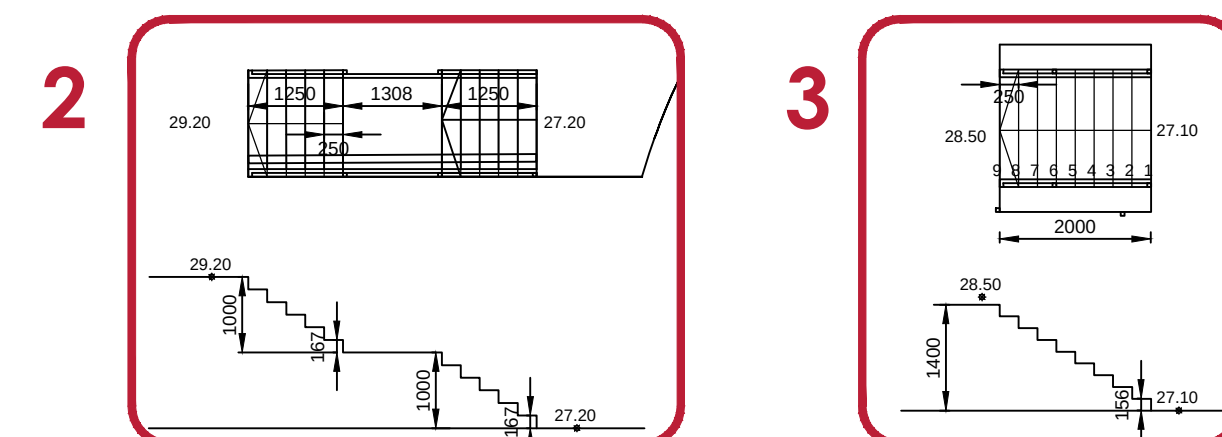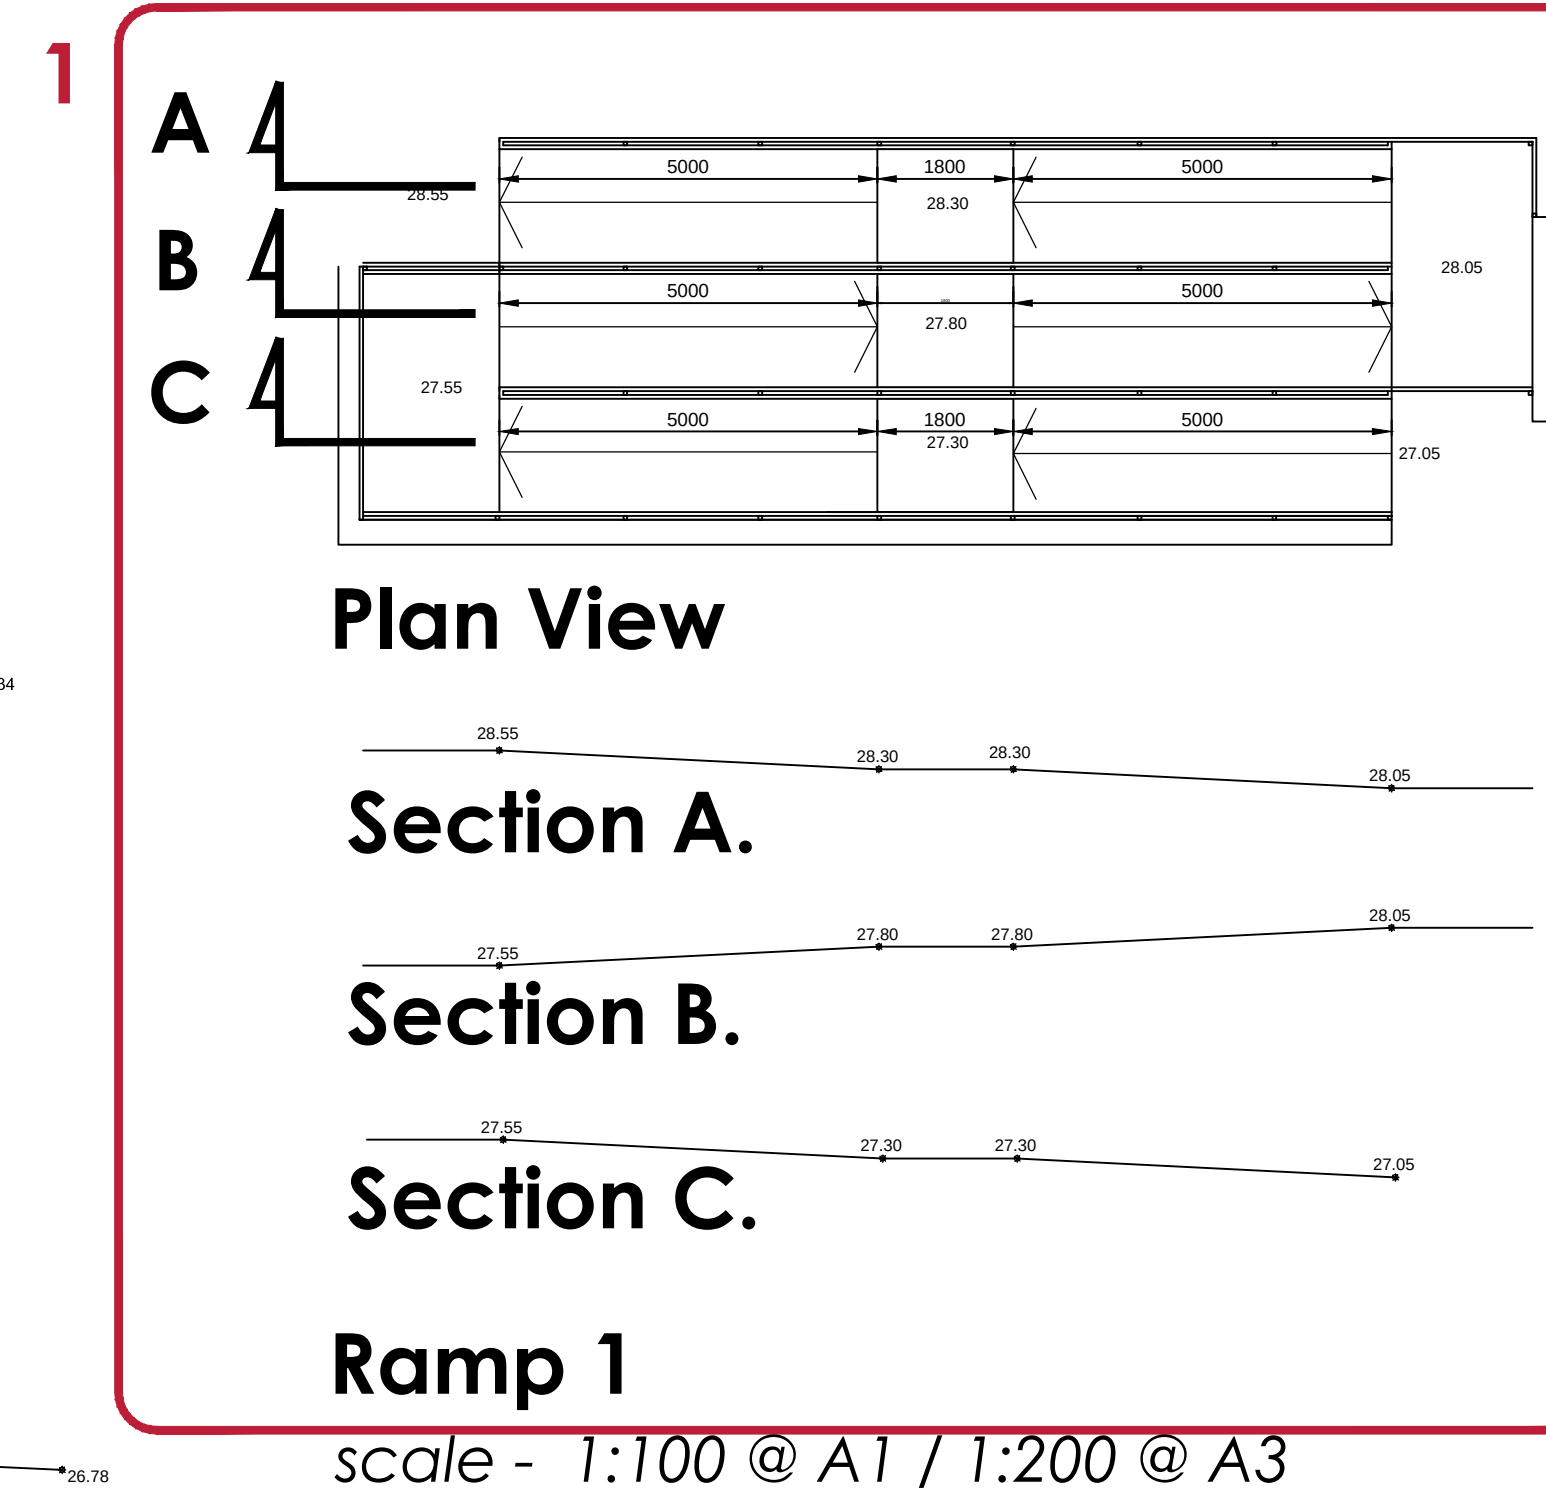

Site plan - scale - 1:2000 @ A1

SITE DESIGN SIGNOFF


Name / Title

Signature

Date

ALL DIMENSIONS TO BE CHECKED ON SITE.
DO NOT SCALE FROM THIS DRAWING EXCEPT FOR THE
PURPOSES OF LOCAL AUTHORITY PLANNING

A	03.04.17	Drawing updated to match B122 rev Q. DK next to access road adapted to connect with access stair. (ARS).
rev	date	description

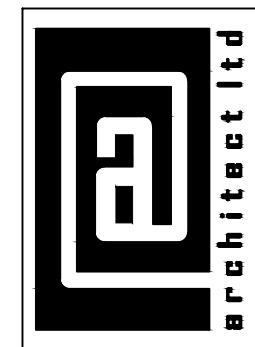

ripon house, suite 7
35 station lane
hornchurch
essex, rm12 6jl
tel.: 01708 477899
fax: 0709 223 4930
e.: office@architect.ltd.uk
web.: www.architect.ltd.uk



NEW BUILD.

store address
KFC BEDHAMPTON
Larchwood Avenue
P09 3QW

drawing title
PROPOSED
Site sections
for planning

drawn by	checked	date
ARS		March 2017
store no.	scale	
0000	VARIES	

drawing no.	revision
0000/2011/B130/14-0062	A

PLANNING