


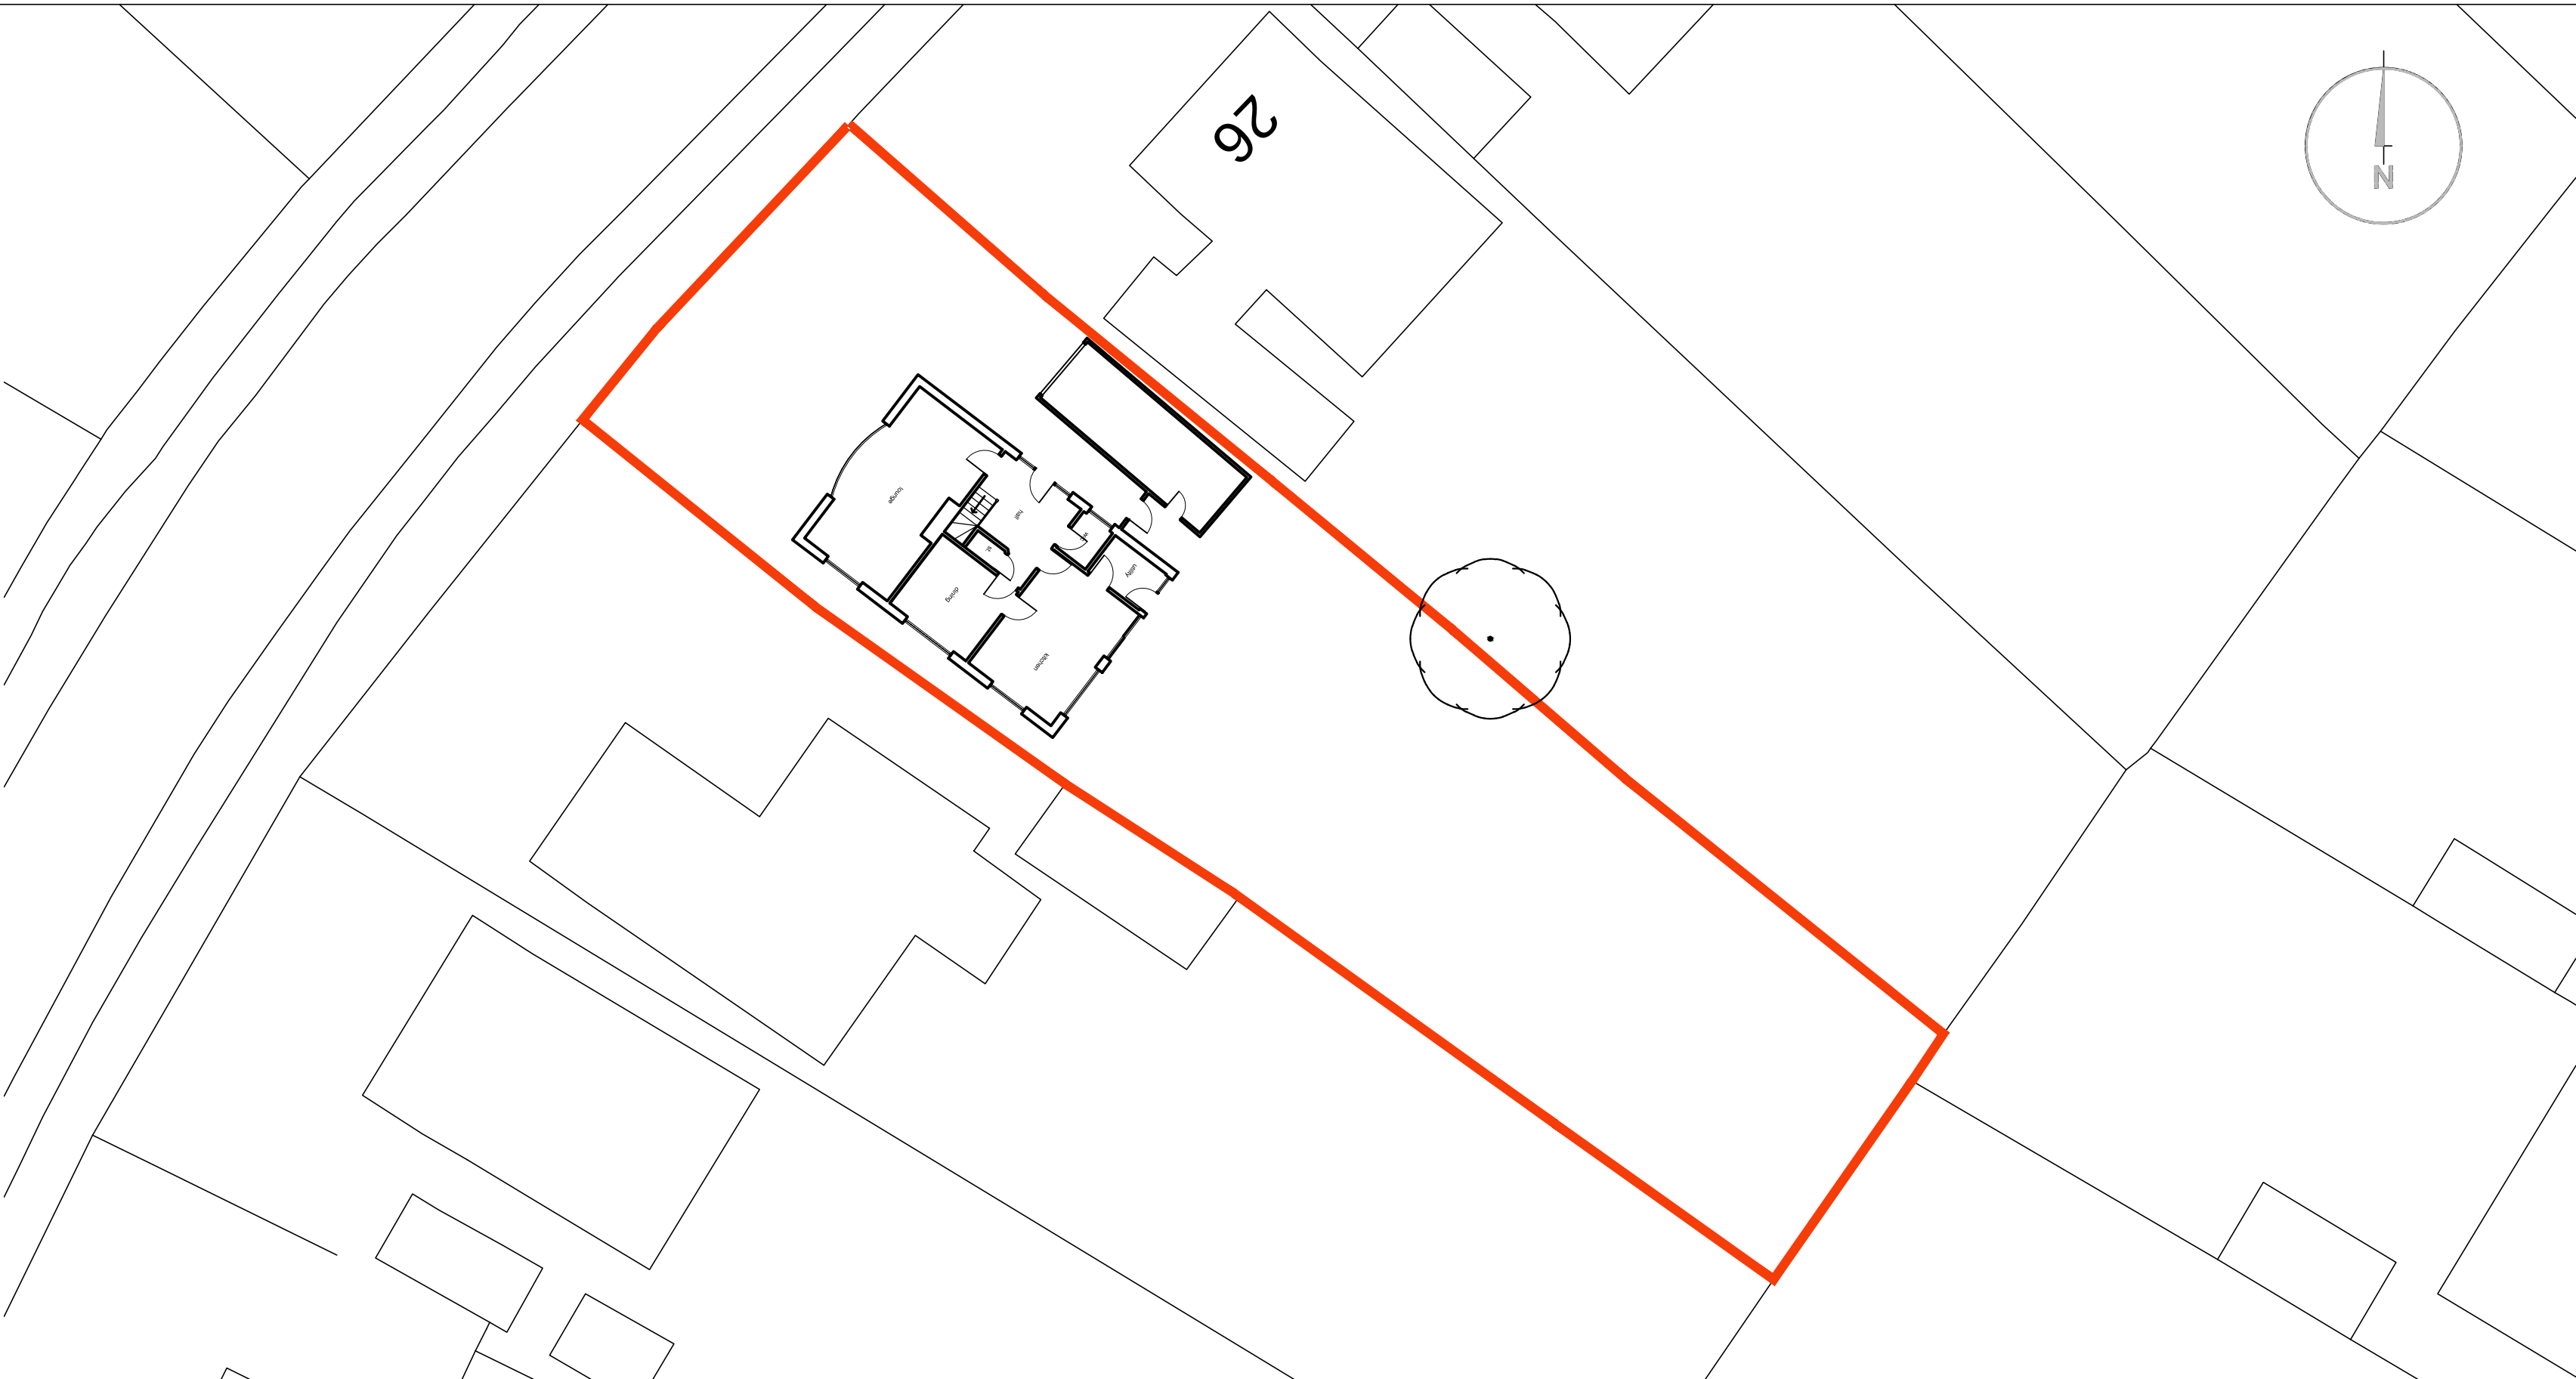

existing site plan
scale A1 1:200, A3 1:400



site photographs



Ordnance Survey, (c) Crown Copyright 2017. All rights reserved. Licence number 100022432
location plan
scale A1 1:500, A3 1:1000



existing south west elevation
scale: 1:50 @ A1, and 1:100 @ A3



existing north west elevation
scale: 1:50 @ A1, and 1:100 @ A3



existing north east elevation
scale: 1:50 @ A1, and 1:100 @ A3



existing south east elevation
scale: 1:50 @ A1, and 1:100 @ A3

notes

this drawing is the copyright of the Holman Reading partnership llp and must not be reproduced in whole or part or used for the execution of works without their permission.

all dimensions to be checked on site prior to commencement of construction works and the architect notified of any discrepancy.

figured dimensions are to be used in preference to scaled dimensions.

no deviation from this drawing will be permitted without prior consent of the architect.

all drawings are prepared subject to a full measured and structural survey of the buildings and site.

all structural work is subject to the appointment of a structural engineer to confirm and agree the structural proposals.

os promap licence no. 100022432.

scale width 100mm @ a1 - 50mm @ a3

client

revision	notes	date	drawn	check

hrp
architects

18 Limberline Spur
hilsea, portsmouth, hampshire, po3 5hj

tel: 023 9269 1843
fax: 023 9263 9722
email: info@hrp-architects.com
website: hrp-architects.com

project	24 Cavendish Drive Waterlooville		
detail	Existing plans location plan		
drawn	ACE	checked	
date	June 2017	status	Planning
a1 scale	as shown	a3 scale	8689 10