


This drawing may be scaled with reference to the scale bar for planning application purposes only. Do not scale for any other purpose, use only annotated dimensions. All dimensions are to be checked by parties using the drawing, and any errors or omissions are to be reported to James Potter Associates Ltd.

Rev.	Date	Note	Author	Checked
-	dd/mm/yy	Note	XXX	XXX

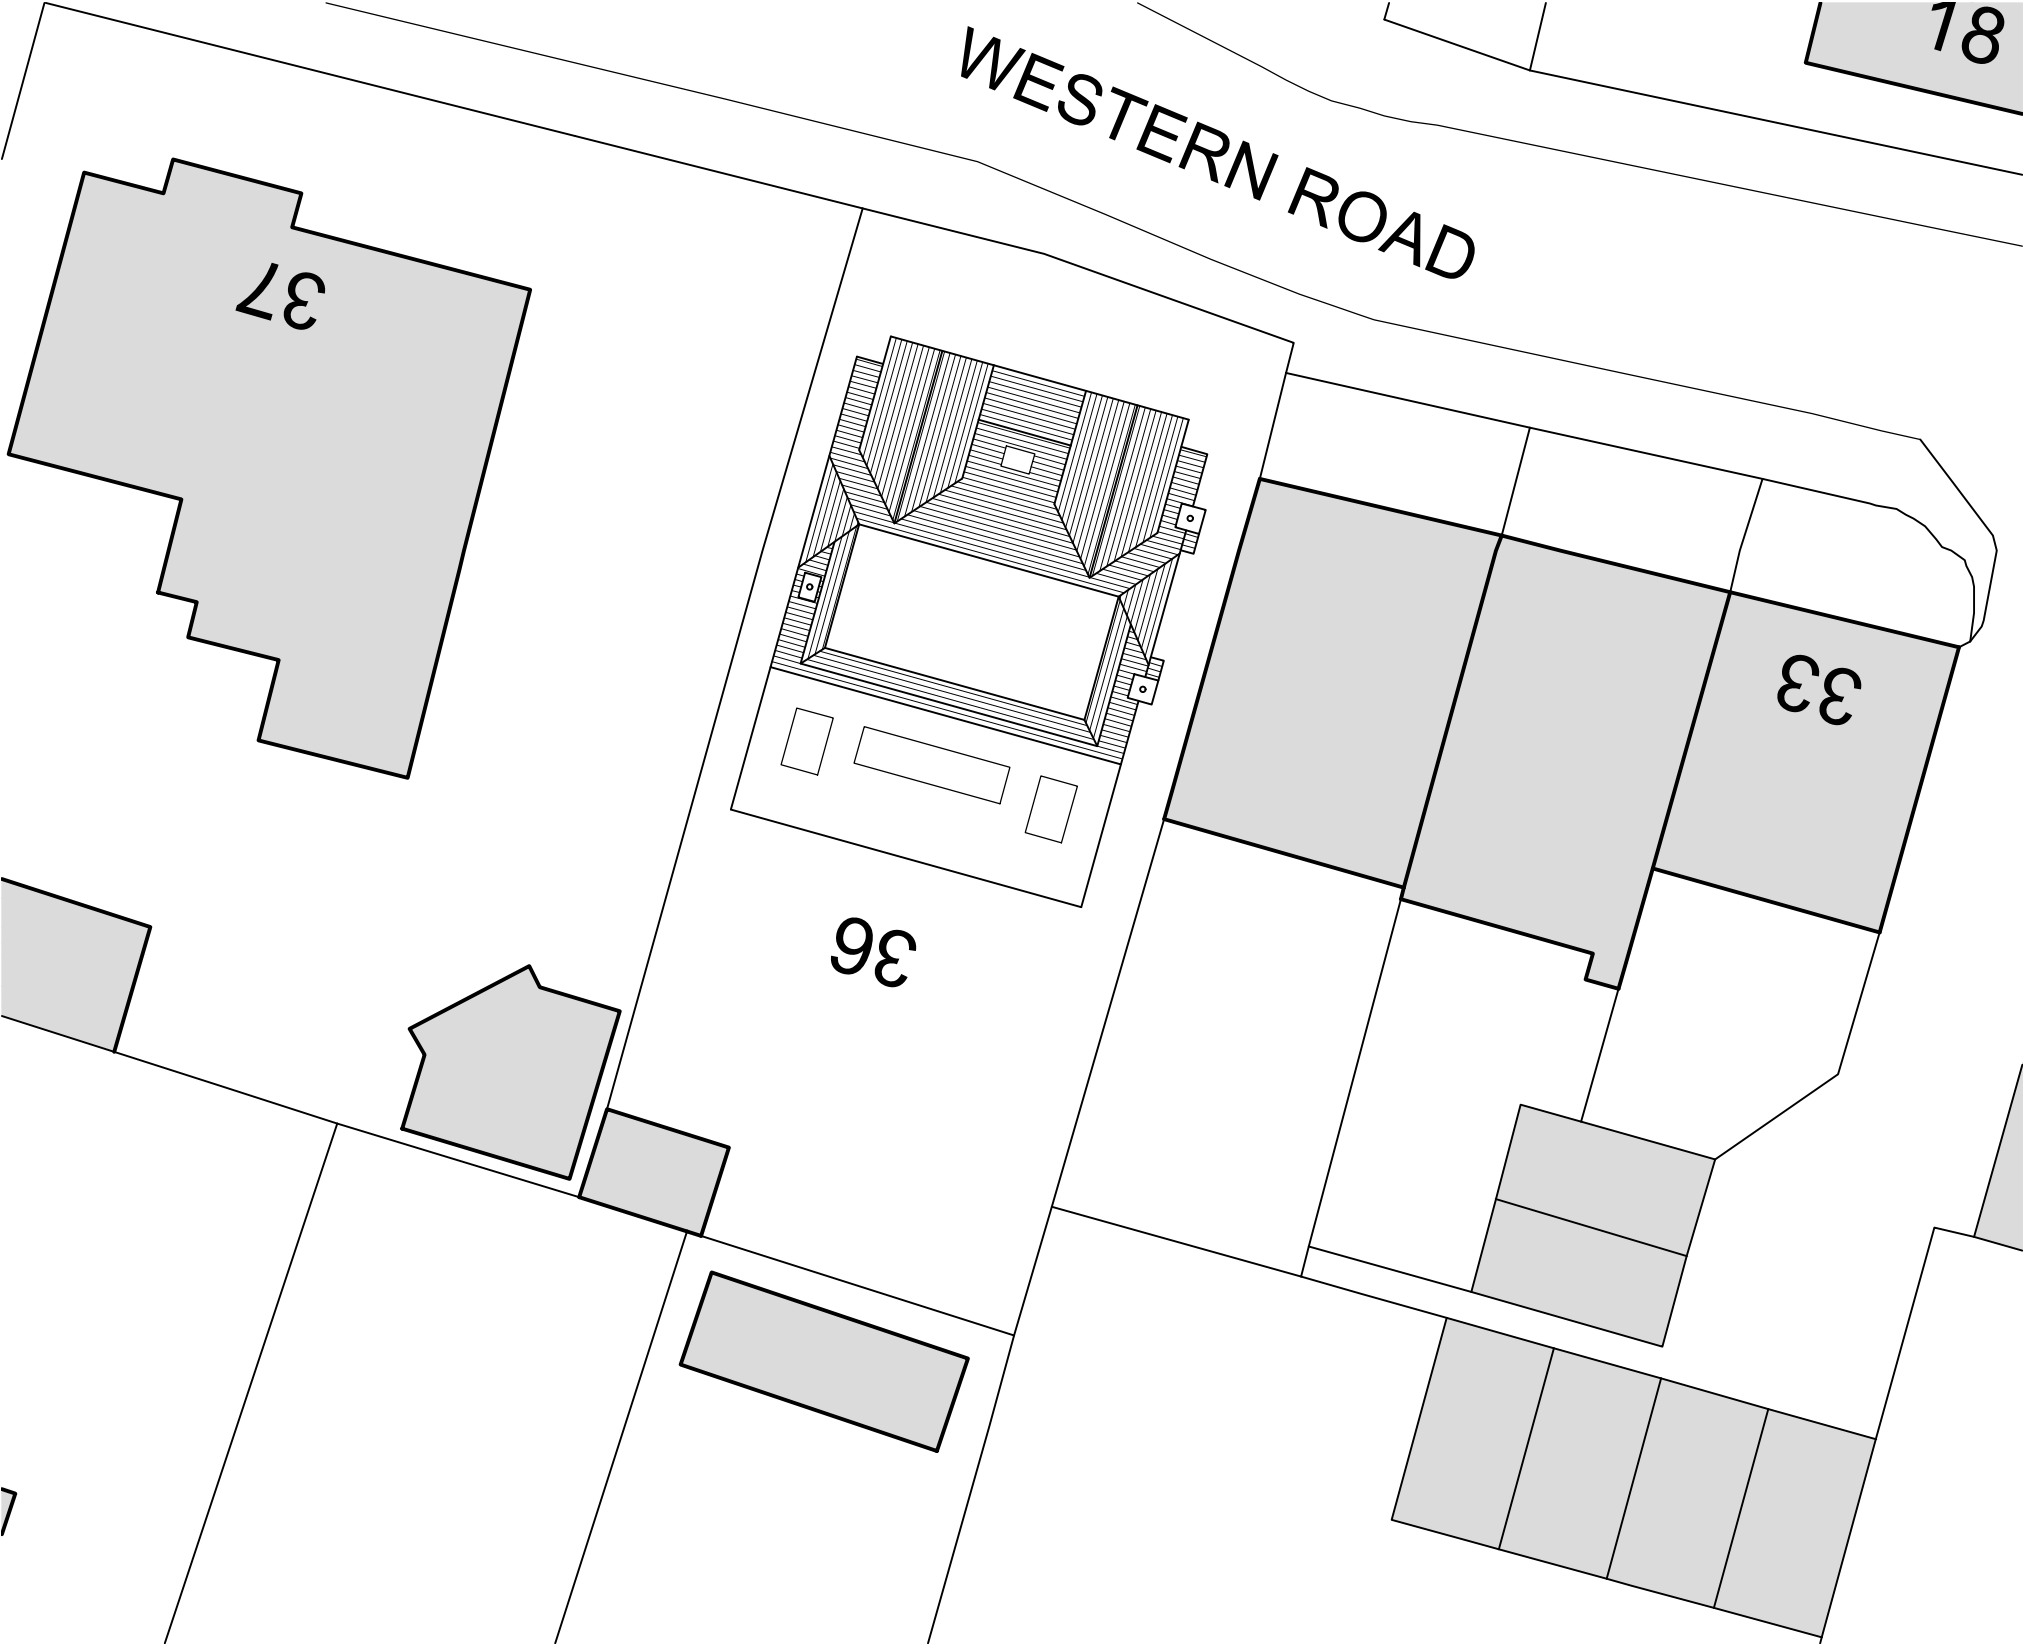


LOCATION PLAN
SCALE 1:1250


BLOCK PLAN
SCALE 1:200

Project	DOUBLE STOREY FRONT EXTENSION REAR EXTENSION & REAR DORMER 36 WESTERN ROAD, HAVANT PO9 1NJ					Drawing	BLOCK AND LOCATION PLAN		
						Job-Dwg Number	17108-PL-001		Rev.
Client	MR & MRS GILMAN					JPA JAMES POTTER ASSOCIATES www.jpa.design JPA - PORTSMOUTH Suite 1, Winter Works, Rear of 119 Winter Road, Southsea, Portsmouth, PO4 8DS t. +44(0)2393 871 000			
Status	PLANNING								
Scale	1:200/1:1250		Sheet Size		A3				
Author	LB	Checked	JP	Date	22/01/18				

Rev.	Date	Note	Author	Checked
-	dd/mm/yy	Note	XXX	XXX

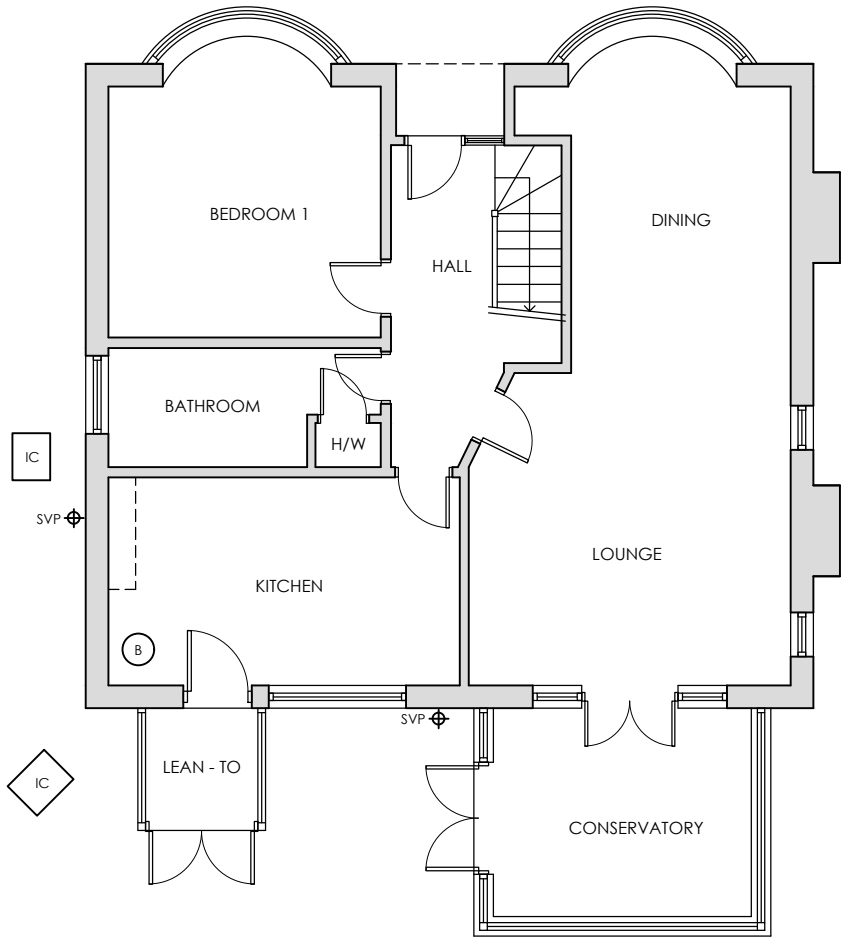



EXISTING GROUND FLOOR PLAN

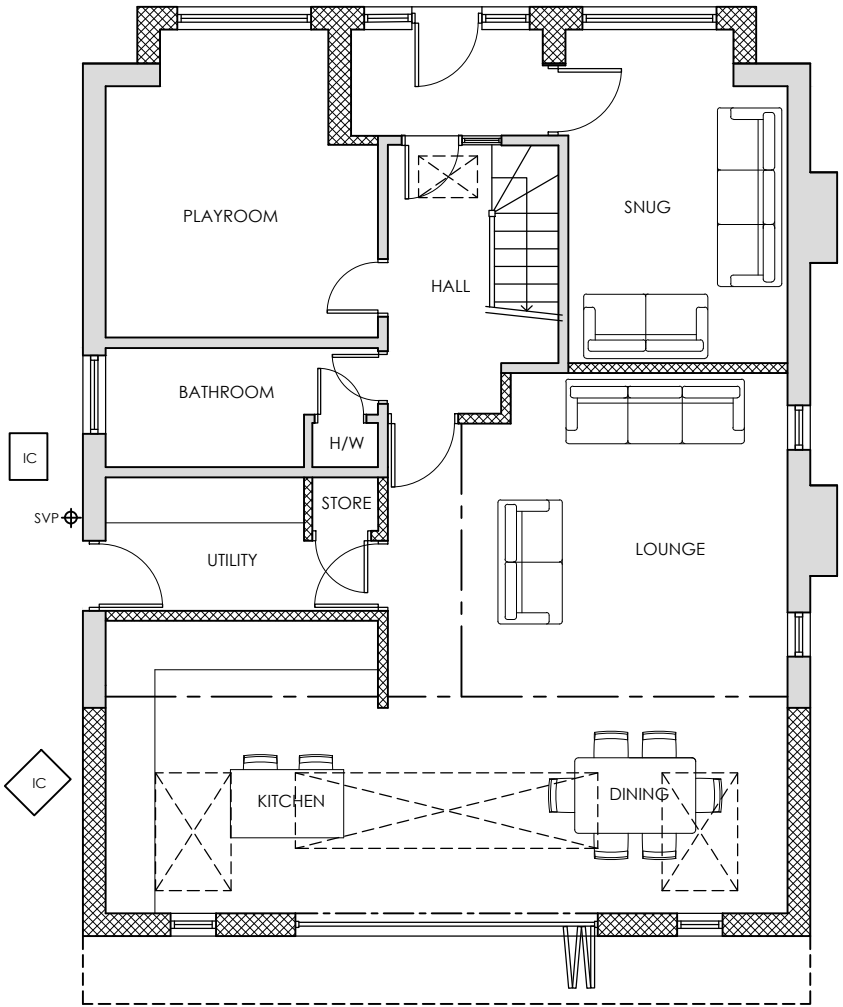

PROPOSED GROUND FLOOR PLAN


KEY

- Existing walls / partitions
- Roof light above
- Proposed new walls / partitions
- Proposed structural lintels & beams
- IC Inspection chamber
- (B) Boiler location

 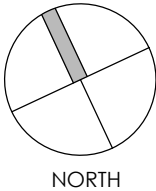


Project	DOUBLE STOREY FRONT EXTENSION REAR EXTENSION & REAR DORMER 36 WESTERN ROAD, HAVANT PO9 1NJ					Drawing	GROUND FLOOR PLANS		
						Job-Dwg Number	17108-PL-002		Rev.
Client	MR & MRS GILMAN					JPA JAMES POTTER ASSOCIATES www.jpa.design JPA - PORTSMOUTH Suite 1, Winter Works, Rear of 119 Winter Road, Southsea, Portsmouth, PO4 8DS t. +44(0)2393 871 000			
Status	PLANNING								
Scale	1:100		Sheet Size		A3				
Author	LB	Checked	JP	Date	22/01/18				

Rev.	Date	Note	Author	Checked
-	dd/mm/yy	Note	XXX	XXX

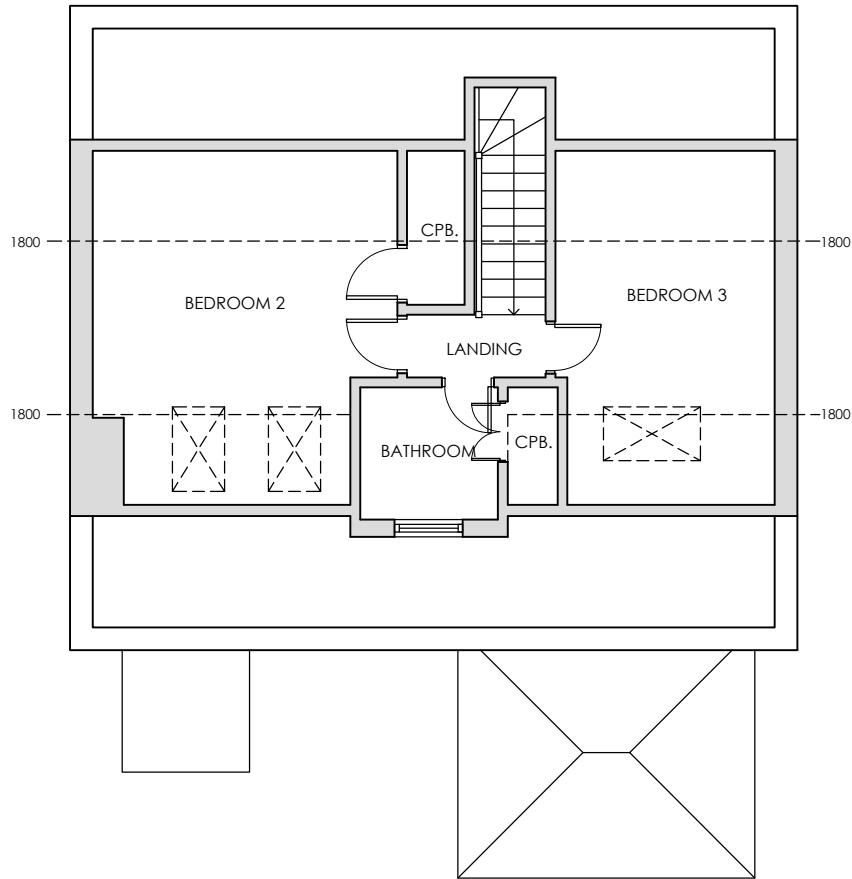



EXISTING FIRST FLOOR PLAN

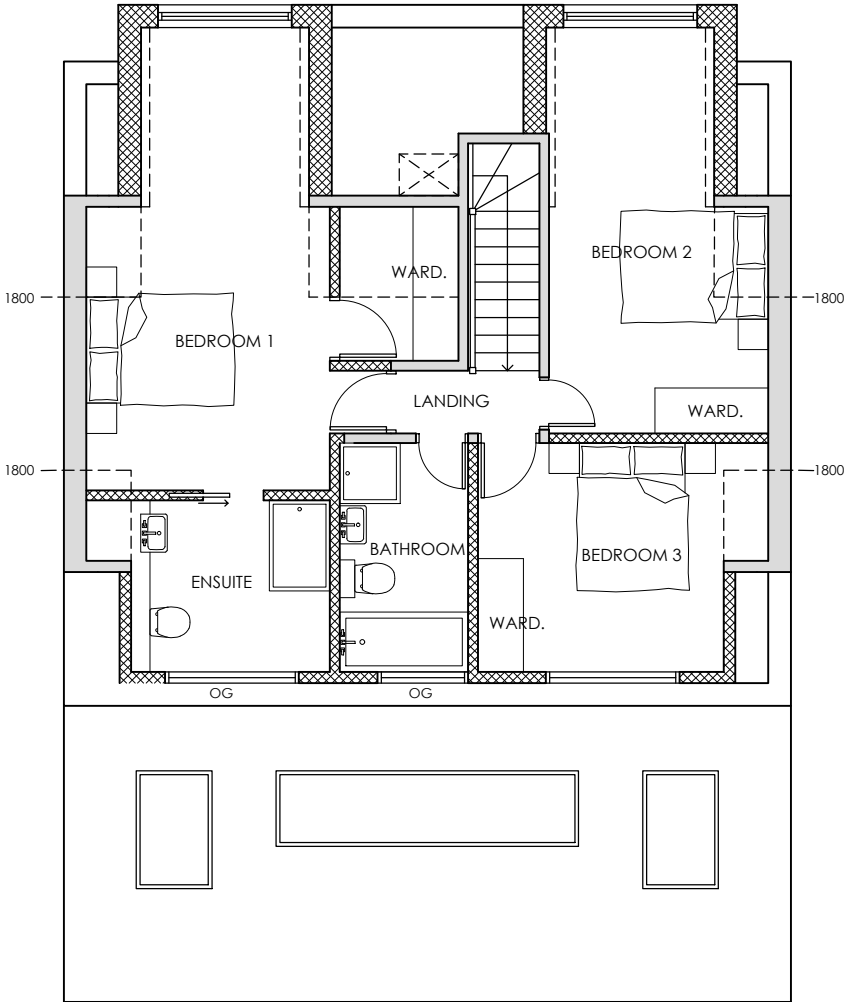

PROPOSED FIRST FLOOR PLAN

KEY

- Proposed new walls / partitions
- Existing walls / partitions
- Roof light above
- Obscured Glass

 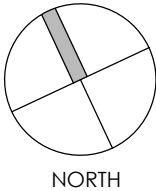


Project	DOUBLE STOREY FRONT EXTENSION REAR EXTENSION & REAR DORMER 36 WESTERN ROAD, HAVANT PO9 1NJ					Drawing	FIRST FLOOR PLANS		
						Job-Dwg Number	17108-PL-003		Rev.
Client	MR & MRS GILMAN					JPA JAMES POTTER ASSOCIATES www.jpa.design JPA - PORTSMOUTH Suite 1, Winter Works, Rear of 119 Winter Road, Southsea, Portsmouth, PO4 8DS t. +44(0)2393 871 000			
Status	PLANNING								
Scale	1:100		Sheet Size A3						
Author	LB	Checked	JP	Date	22/01/18				

This drawing may be scaled with reference to the scale bar for planning application purposes only. Do not scale for any other purpose, use only annotated dimensions. All dimensions are to be checked by parties using the drawing, and any errors or omissions are to be reported to James Potter Associates Ltd.

Rev.	Date	Note	Author	Checked
-	dd/mm/yy	Note	XXX	XXX




EXISTING NORTH ELEVATION

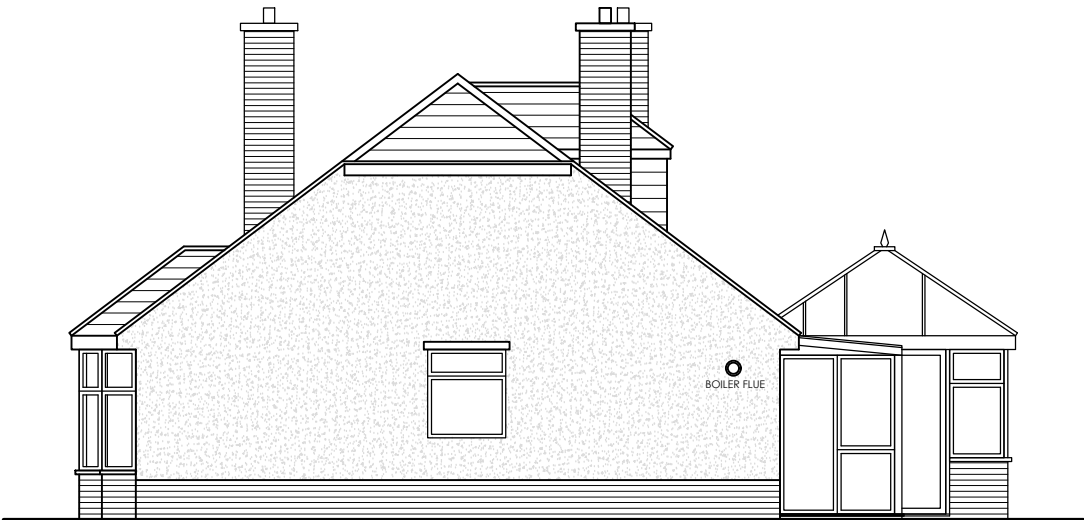


EXISTING WEST ELEVATION



EXISTING SOUTH ELEVATION

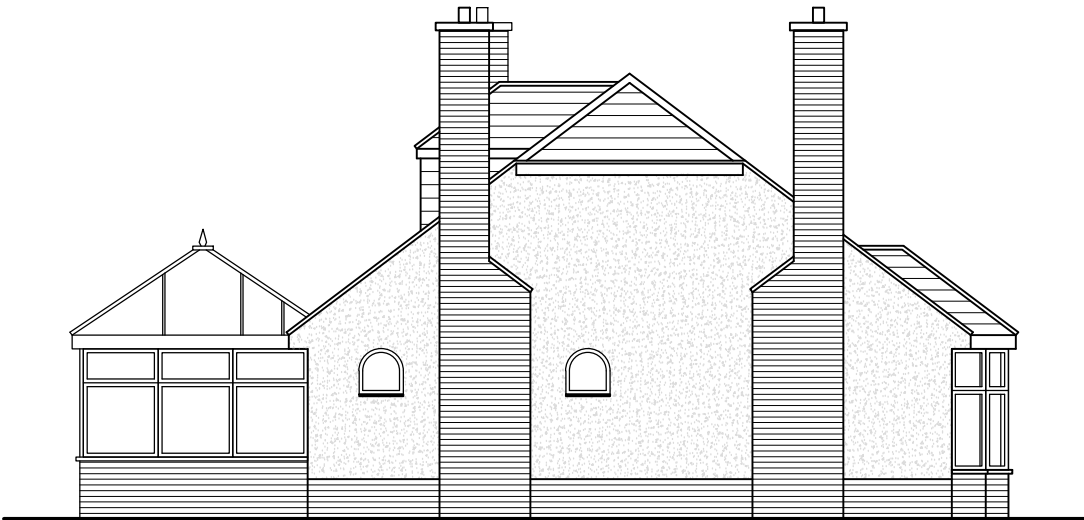

EXISTING EAST ELEVATION

 


Project	DOUBLE STOREY FRONT EXTENSION REAR EXTENSION & REAR DORMER 36 WESTERN ROAD, HAVANT PO9 1NJ					Drawing	EXISTING ELEVATIONS		
						Job-Dwg Number	17108-PL-004		Rev.
Client	MR & MRS GILMAN					JPA JAMES POTTER ASSOCIATES www.jpa.design JPA - PORTSMOUTH Suite 1, Winter Works, Rear of 119 Winter Road, Southsea, Portsmouth, PO4 8DS t. +44(0)2393 871 000			
Status	PLANNING								
Scale	1:100		Sheet Size A3						
Author	LB	Checked	JP	Date	22/01/18				

This drawing may be scaled with reference to the scale bar for planning application purposes only. Do not scale for any other purpose, use only annotated dimensions. All dimensions are to be checked by parties using the drawing, and any errors or omissions are to be reported to James Potter Associates Ltd.


Rev.	Date	Note	Author	Checked
-	dd/mm/yy	Note	XXX	XXX




PROPOSED NORTH ELEVATION

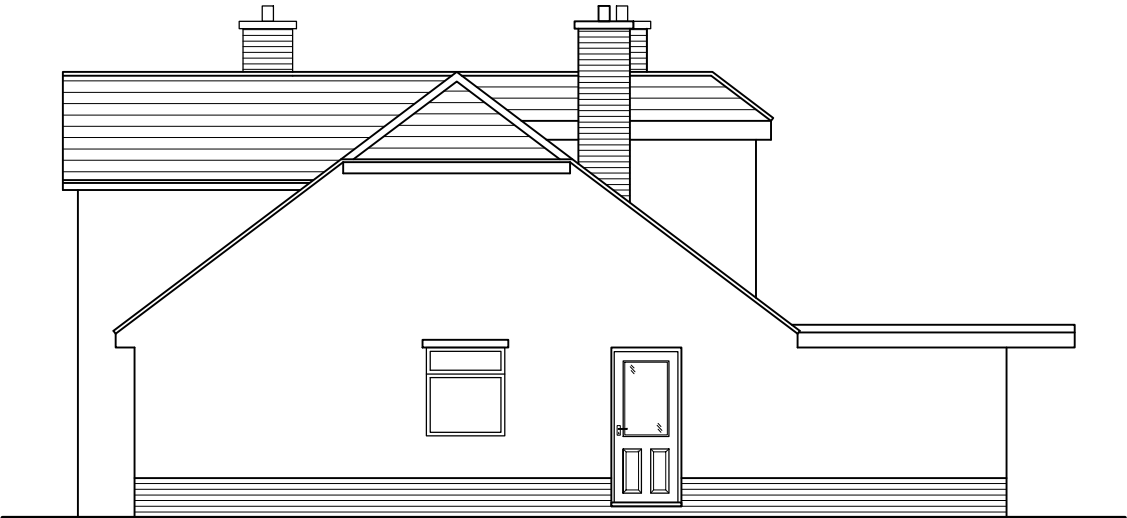


PROPOSED WEST ELEVATION

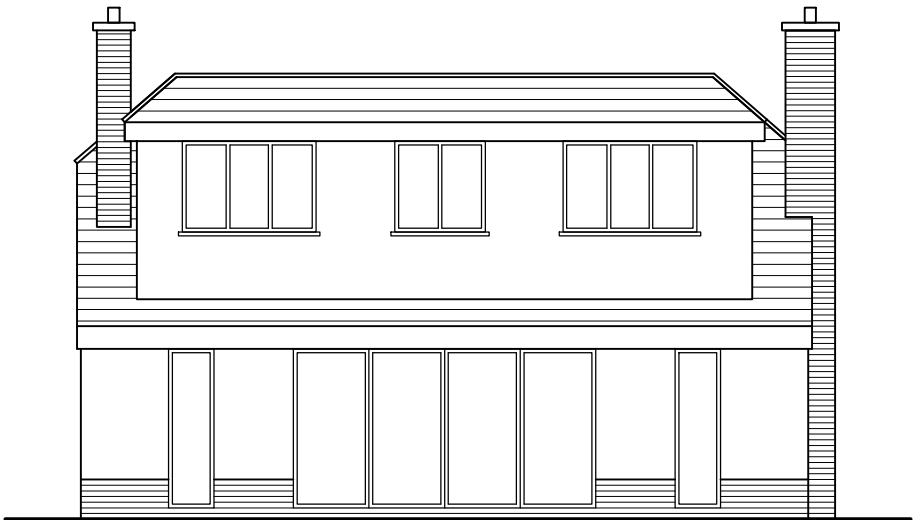

PROPOSED SOUTH ELEVATION

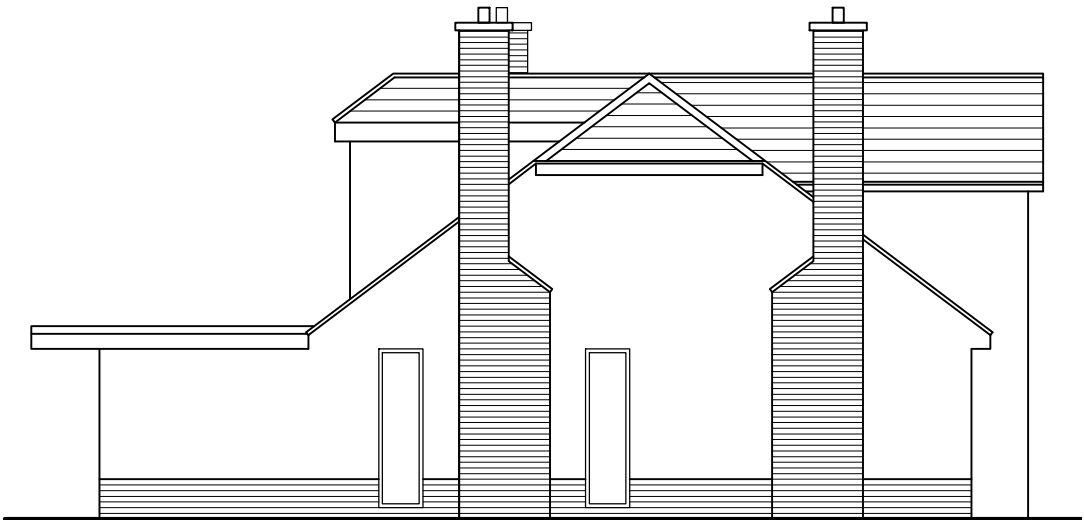

PROPOSED EAST ELEVATION

 

Project	DOUBLE STOREY FRONT EXTENSION REAR EXTENSION & REAR DORMER 36 WESTERN ROAD, HAVANT PO9 1NJ					Drawing	PROPOSED ELEVATIONS		
						Job-Dwg Number	17108-PL-005		Rev.
Client	MR & MRS GILMAN					JPA JAMES POTTER ASSOCIATES www.jpa.design JPA - PORTSMOUTH Suite 1, Winter Works, Rear of 119 Winter Road, Southsea, Portsmouth, PO4 8DS t. +44(0)2393 871 000			
Status	PLANNING								
Scale	1:100		Sheet Size A3						
Author	LB	Checked	JP	Date	22/01/18				