


schedule of accommodation


1 double car port
1 flat - 1b2p (25.8 sqm)

Proposed Ground Floor FFL: 9.300
Proposed First Floor FFL: 11.625

Site plan 1:100

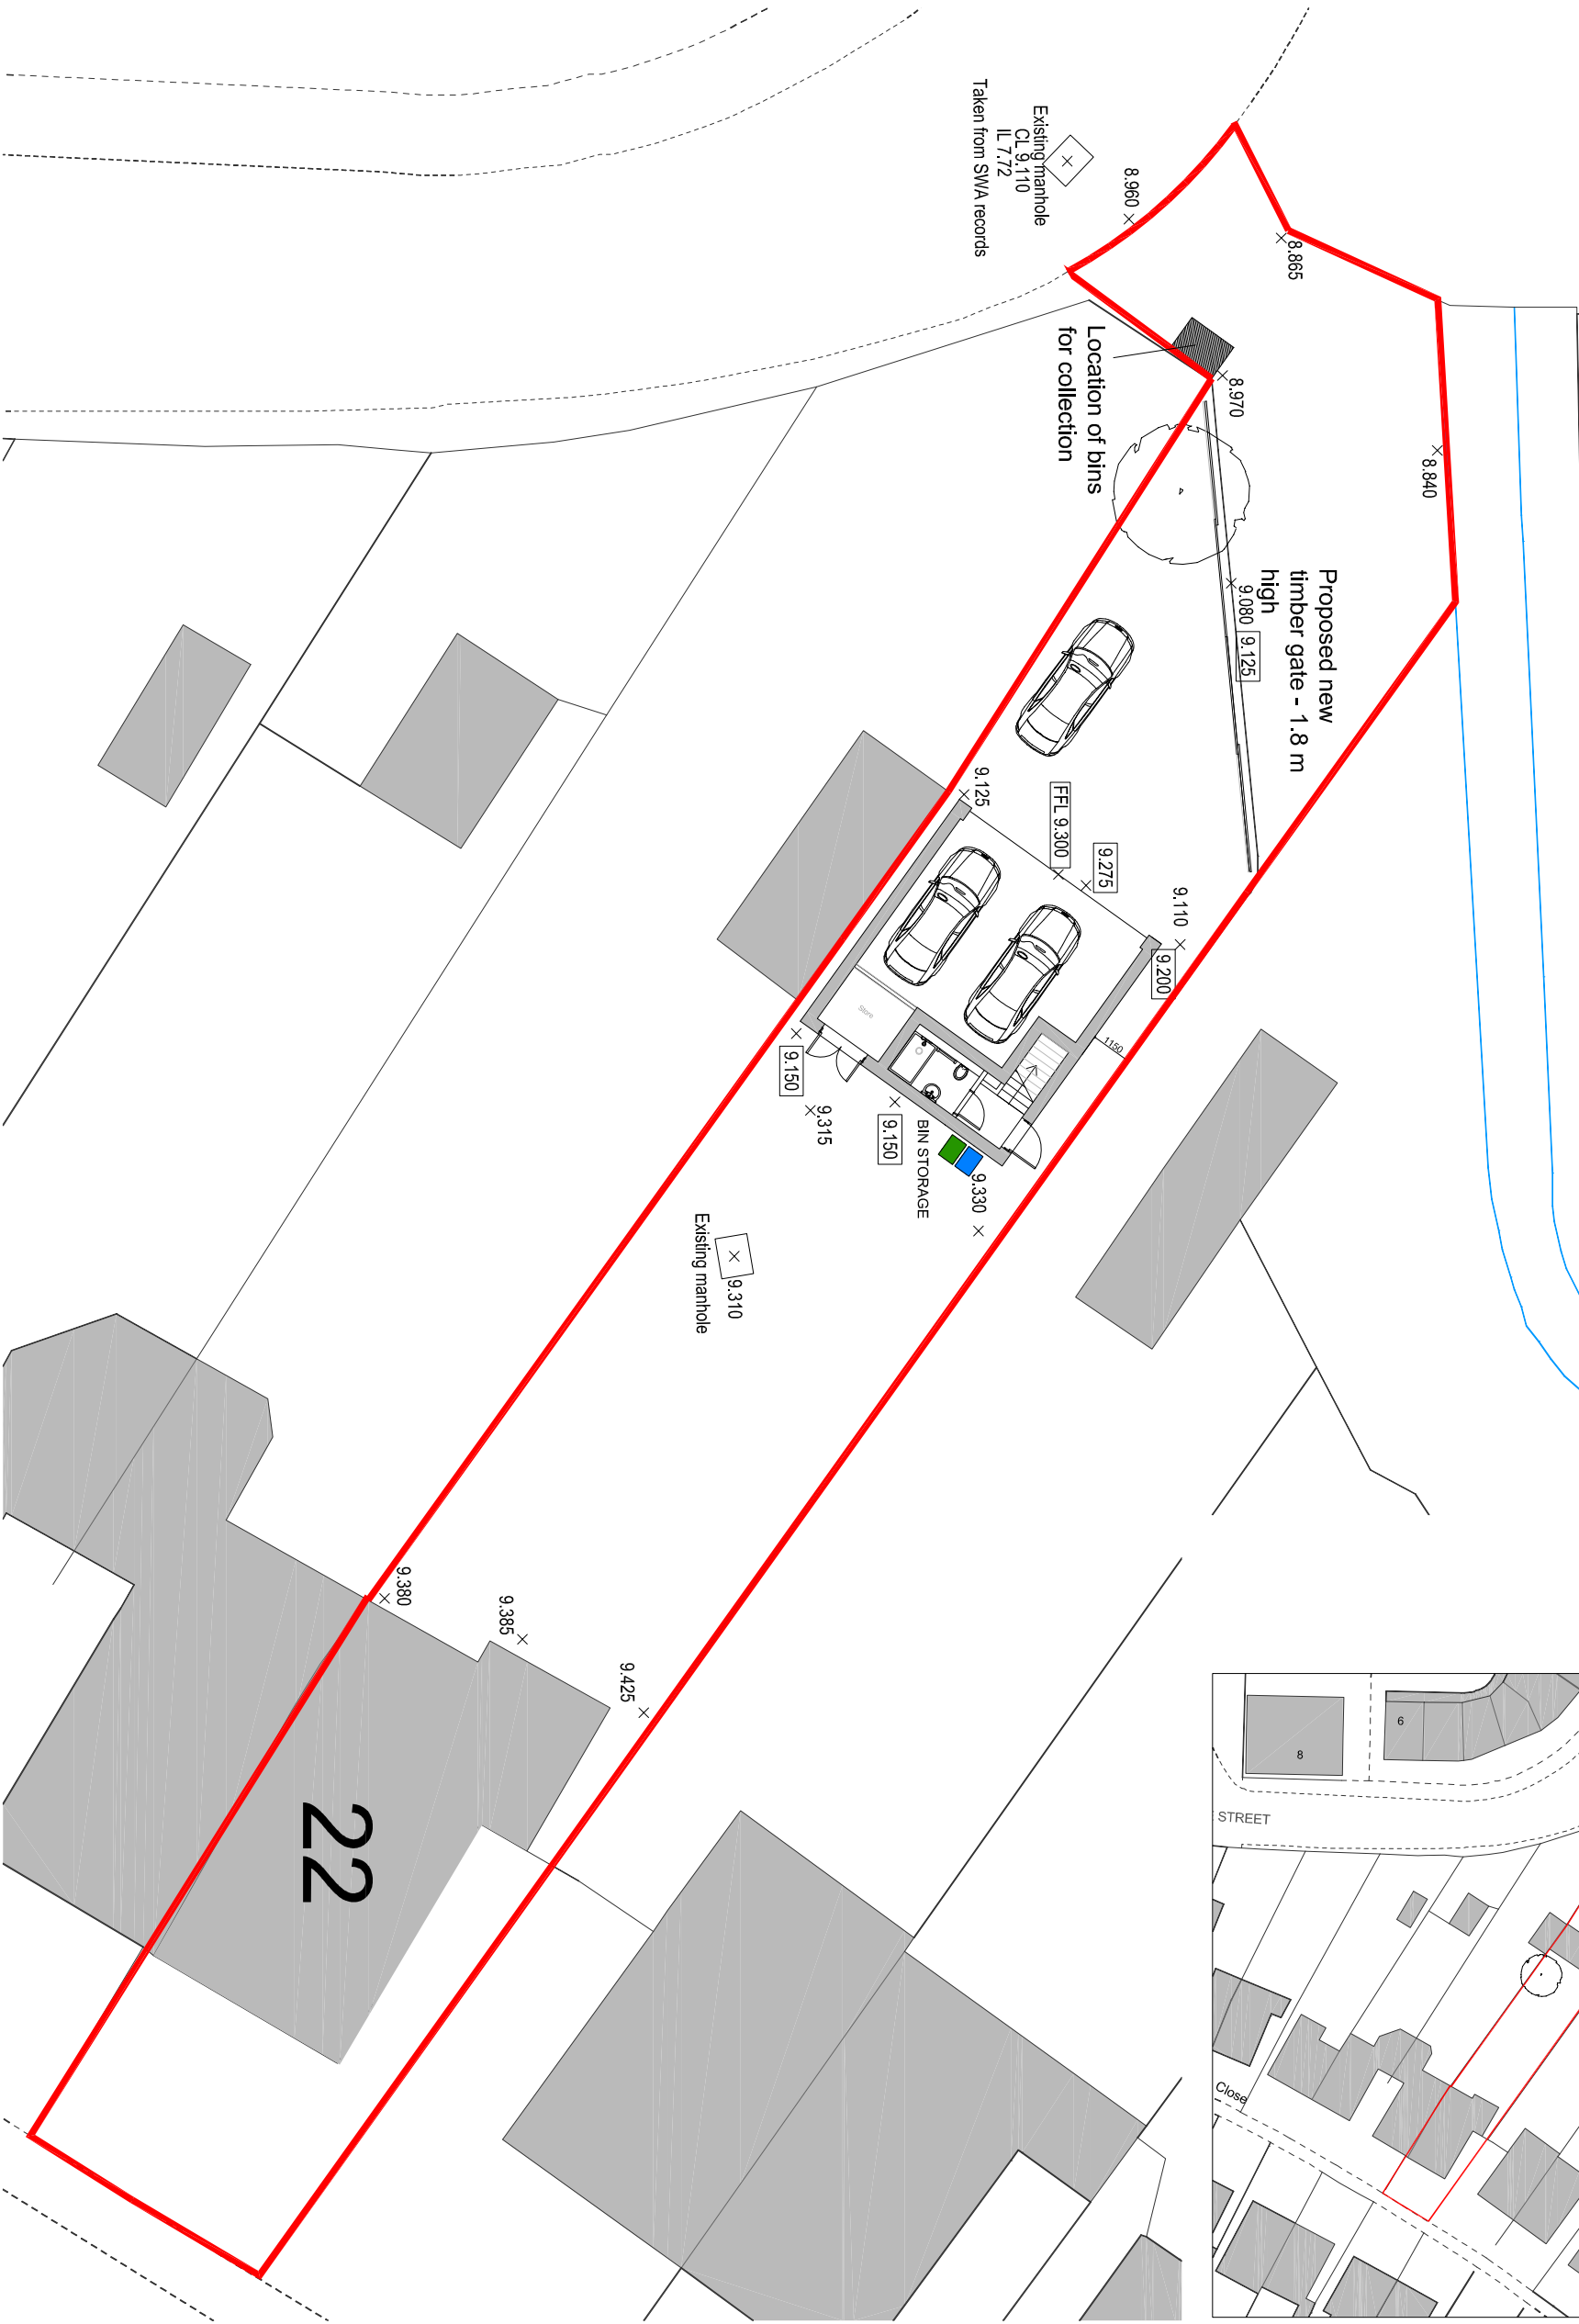

Location plan 1:500

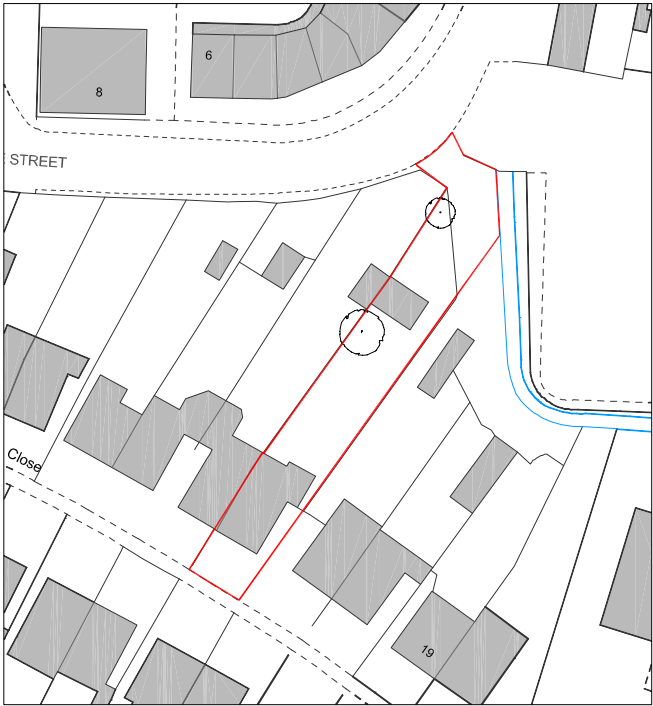

notes

This drawing is the copyright of the **pdp architecture llp** and must not be reproduced in whole or part or used for the execution of works without their permission.
all dimensions to be checked on site prior to commencement of construction works and the architect notified of any discrepancy.
figured dimensions are to be used in preference to scaled dimensions.
no deviation from this drawing will be permitted without prior consent of the architect.
all drawings are prepared subject to a full measured and structural survey of the buildings and site.
all structural work is subject to the approval of a structural engineer to confirm and agree the structural proposals.
os prompeg licence no. 100009449.

health & safety:
exceptional risks involving specific methods of construction or exceptional maintenance issues:


NO SIGNIFICANT RISK

revision	notes	date	drawn/checked
----------	-------	------	---------------

A	Levels converted to ordnance datum Bin collection indicated	19.01.18 IR	MW
B	Gate note added	26.01.18 IR	MW

client

PLANNING

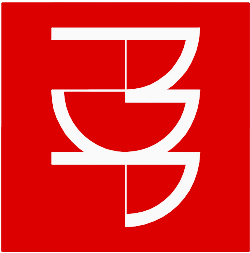

pdp architecture llp
chartered architects town planning
interior design consultants
2 beechworth road havant
hampshire po9 1ax
tel 023 9248 1100
fax 023 9247 5050
email pdp@pdp-architects.co.uk
www.pdp-architects.co.uk

project **Manor Close
Havant**

detail **Site and Location Plan**

drawn	checked	status
IR	MW	
date	Oct '17	Planning
at scale	a3 scale	rev
1:100	1:200	28021-PD100 B