


NOTES:

Dimensions to be checked on site before commencing work. Any discrepancies shall be reported to the architect immediately.

Do not scale from these drawings except for planning purposes. Use figured dimensions only.

Where applicable this drawing is to be read in conjunction with other consultants' drawings.


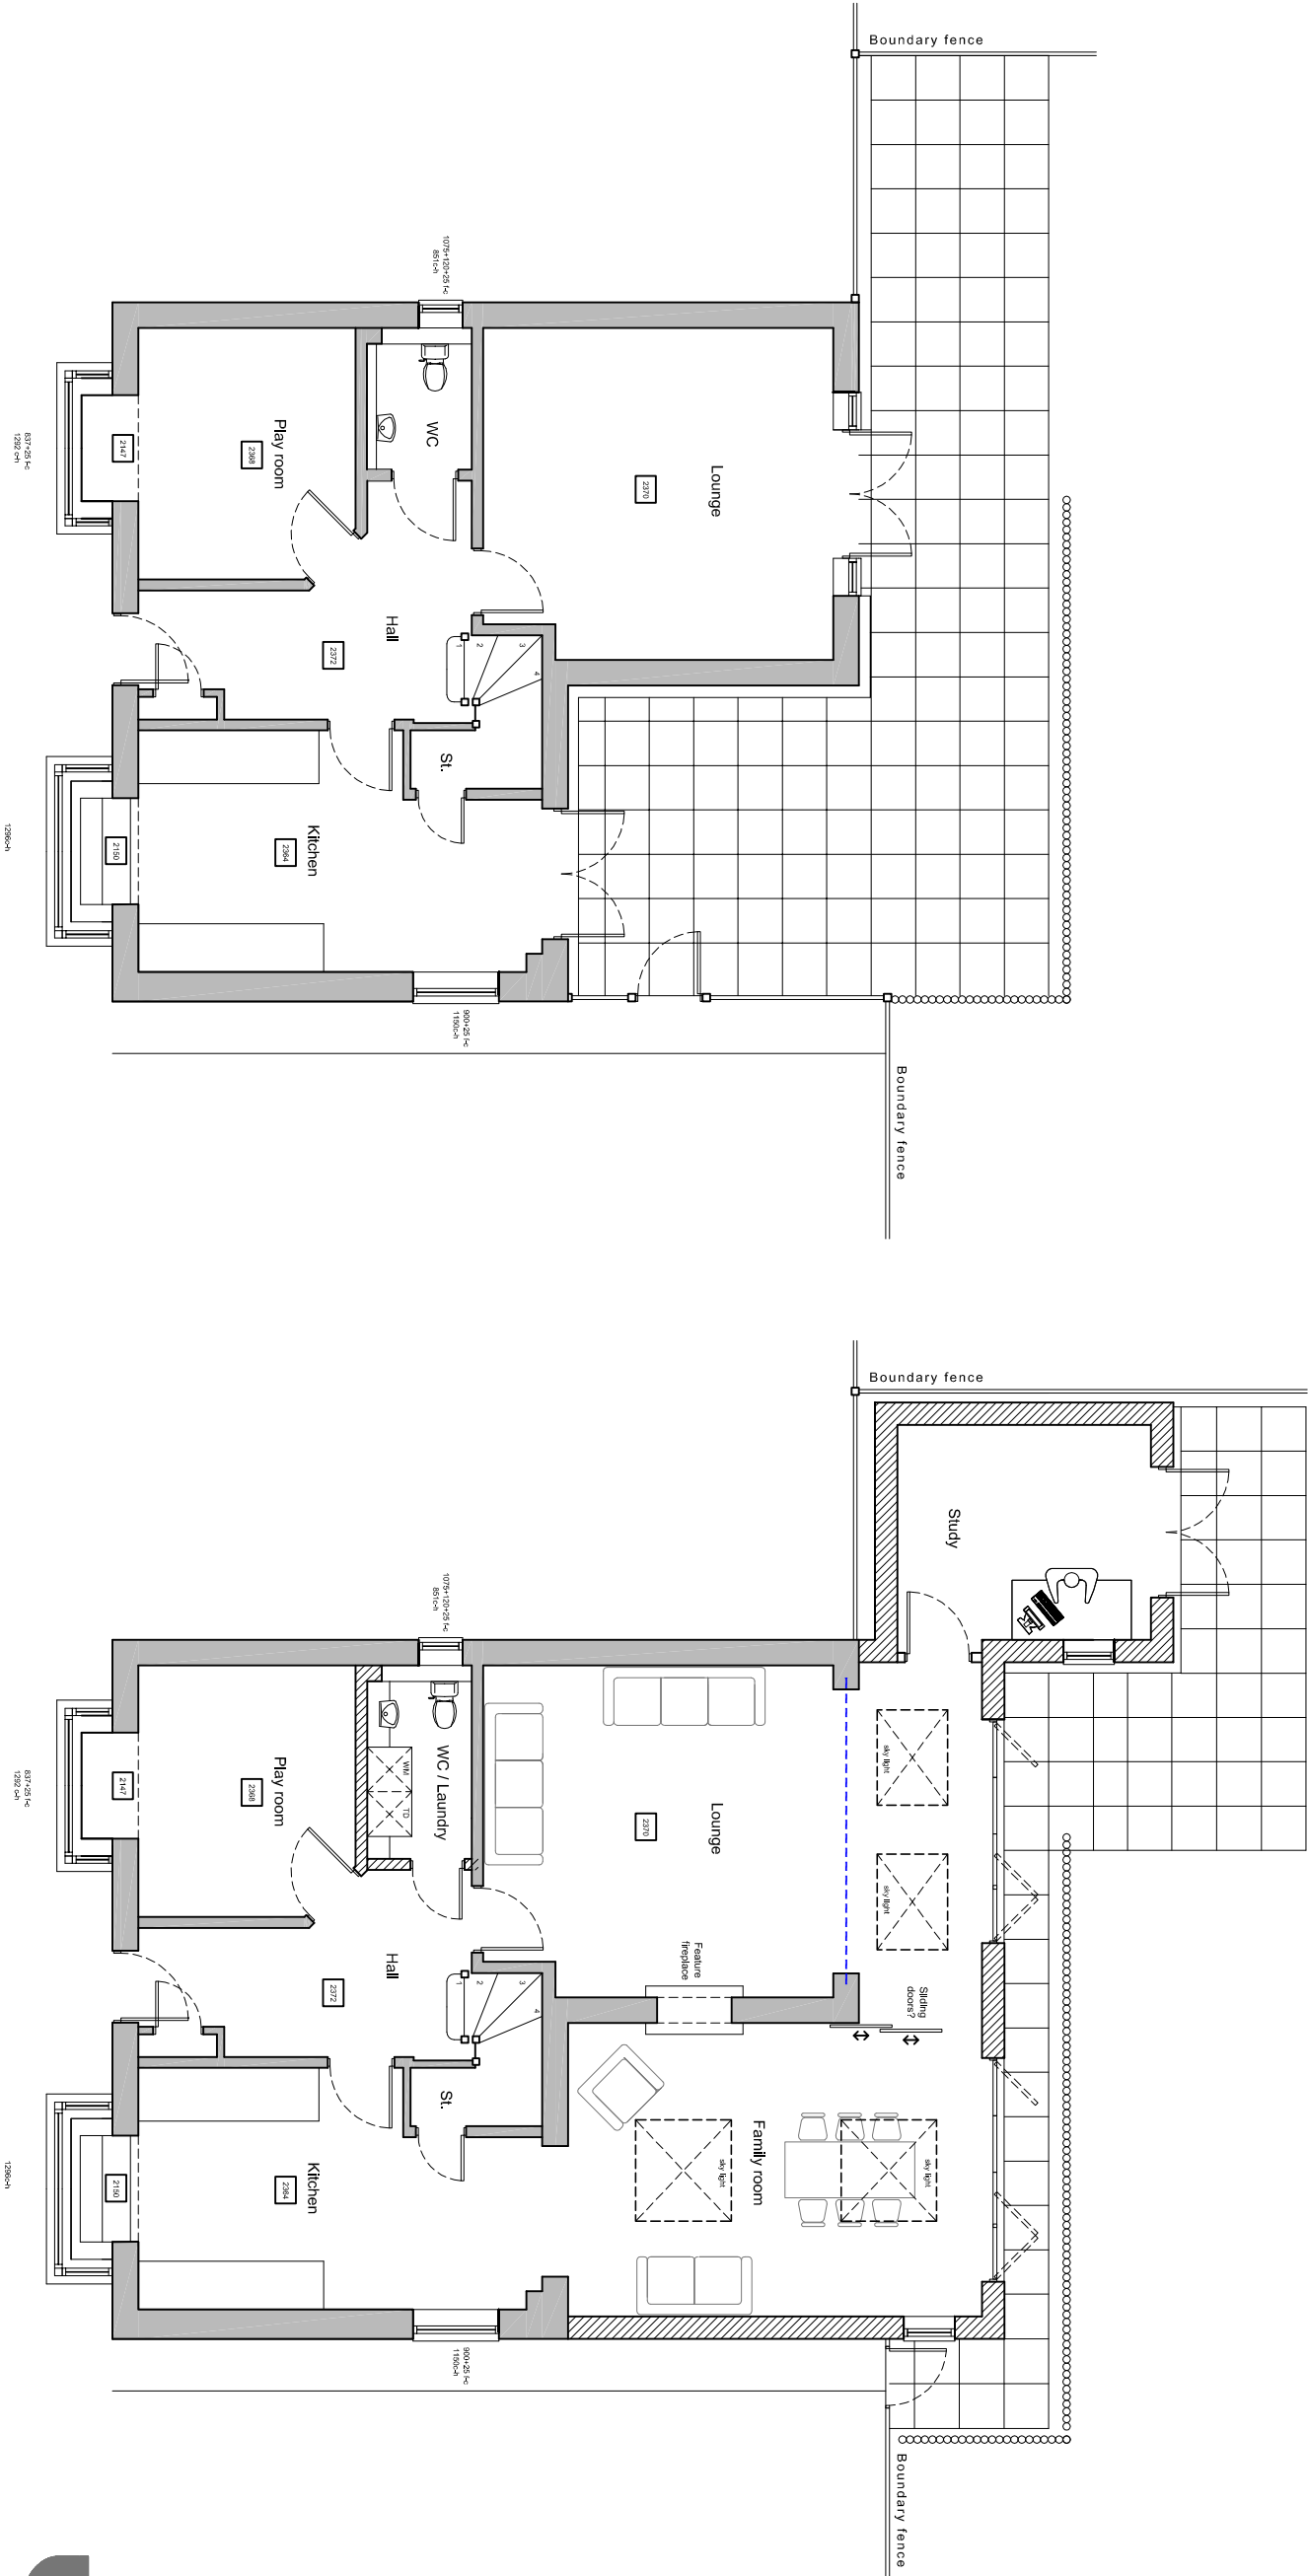


Existing ground floor plan scale 1:100

Note: First floor plan unchanged in new proposal



Proposed ground floor plan

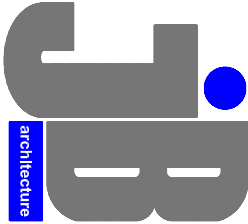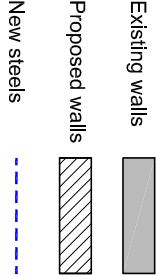

JIMMY BESSANT ARCHITECTURE
TEL: 01243 373620 M: 07769904282
E: jimmy@jb-architecture.co.uk
Web: www.jb-architecture.co.uk

For
MR & MRS CARR
Project
PROPOSED REAR EXTENSION
AT 36 OAK TREE DRIVE
EMSWORTH
PO10 7UJ

Title
EXISTING & PROPOSED
GROUND FLOOR PLAN

Date	Drawn	Scale	Checked
NOV 2017	JB	1:100 @ A3	-
Job Number	Drawing Number	Revision	
PL16717	402	B	