

ALL DIMENSIONS SHALL BE CHECKED ON SITE PRIOR TO COMMENCING THE WORKS AND ERRORS AND OMISSIONS TO BE REPORTED QUINTESSENCE SMD.

ALL WORKS SHALL CONFORM TO THE CURRENT EDITION OF THE BUILDING REGULATIONS AND OTHER STATUTORY REQUIREMENTS

ALL MATERIALS AND WORKMANSHIP SHALL CONFORM WITH THE RELEVANT BRITISH STANDARD SPECIFICATIONS AND CODES OF PRACTICE


ALL DIMENSIONS ARE IN mm UNLESS OTHERWISE STATED

THIS DRAWING IS COPYRIGHT


IF THIS DRAWING FORMS PART OF AN APPLICATION FOR PLANNING PERMISSION OR BUILDING CONTROL ON BEHALF OF THE APPLICANT NAMED BELOW, IT SHALL NOT BE USED FOR ANY OTHER PURPOSE WITHOUT THE EXPRESS PERMISSION OF QUINTESSENCE SMD.

THIS DRAWING MAY INCORPORATE INFORMATION FROM OTHER PROFESSIONS. QUINTESSENCE SMD CANNOT ACCEPT RESPONSIBILITY FOR THE INTEGRITY AND ACCURACY OF SUCH INFORMATION. ANY CLARIFICATION AND/OR ADDITIONS THAT ARE REQUIRED APPERTAINING TO SUCH INFORMATION SHOULD BE SOUGHT FROM THE RELEVANT PROFESSION OR THEIR APPOINTED REPRESENTATIVE AS LISTED BELOW

LIST OF INFORMANTS:-

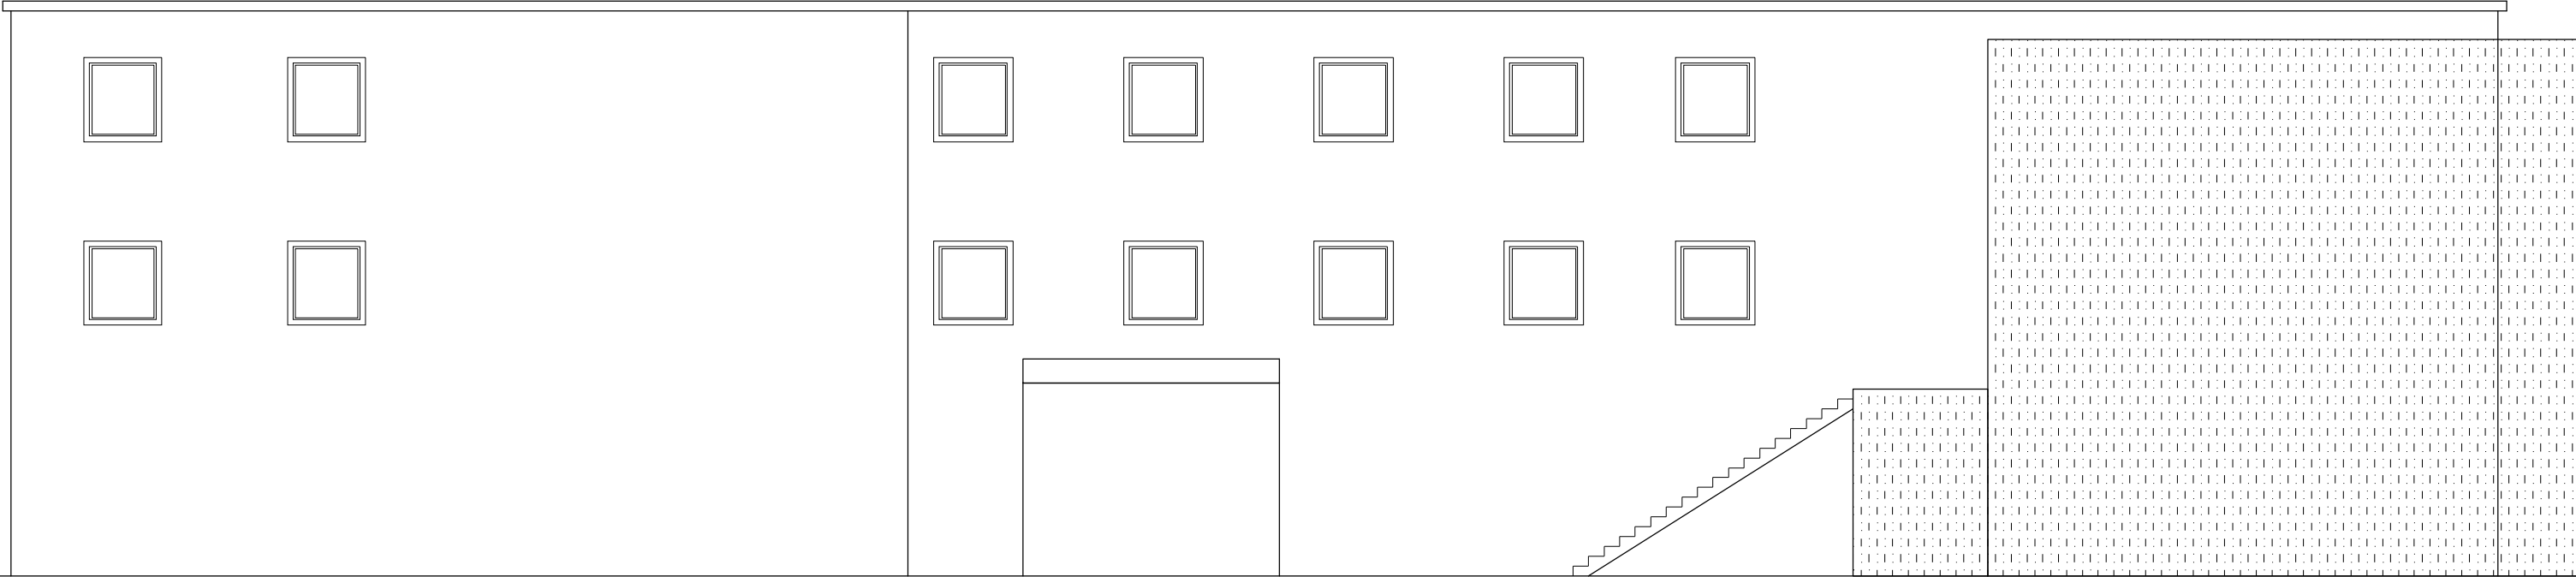

EXISTING REAR ELEVATION
NO CHANGES ANTICIPATED

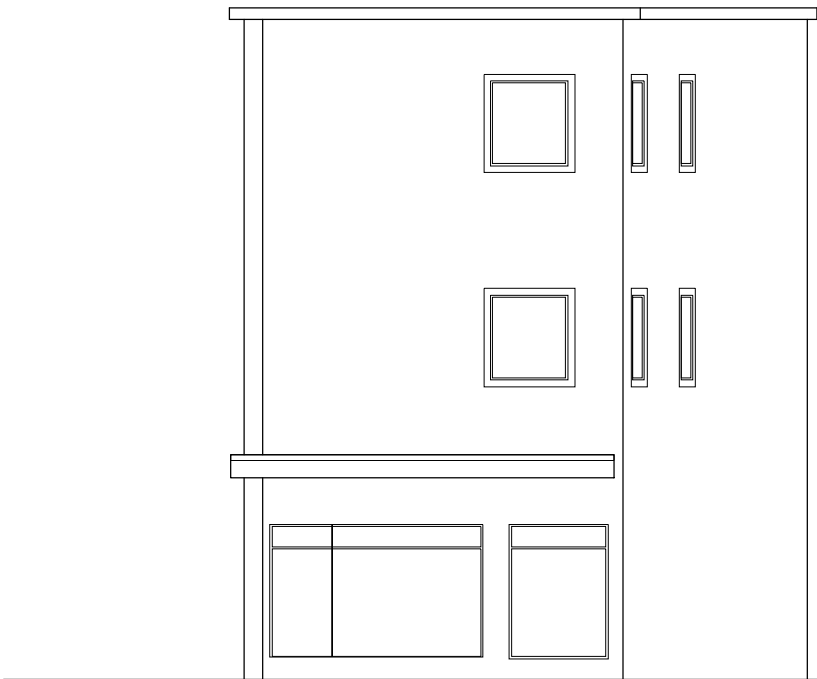

EXISTING RIGHT ELEVATION
NO CHANGES ANTICIPATED

Revision	Description	Date
CLIENT	MR GARY SHEATH	
PROJECT	35-59 MARKET PARADE HAYVANT POB LPV	
TITLE	EXISTING REAR AND RIGHT ELEVATION PLANNING PERMISSION	
GAS QUINTESSENCE SMD 128 LOWER ADDISCOMBE ROAD CROYDON SURREY CR0 6AE Tel: 0208 239 7061	DATE	26/06/2017
	SCALE	1:50 @ A3
	JOB No	4951
	DWG No	2017PP04951_09