


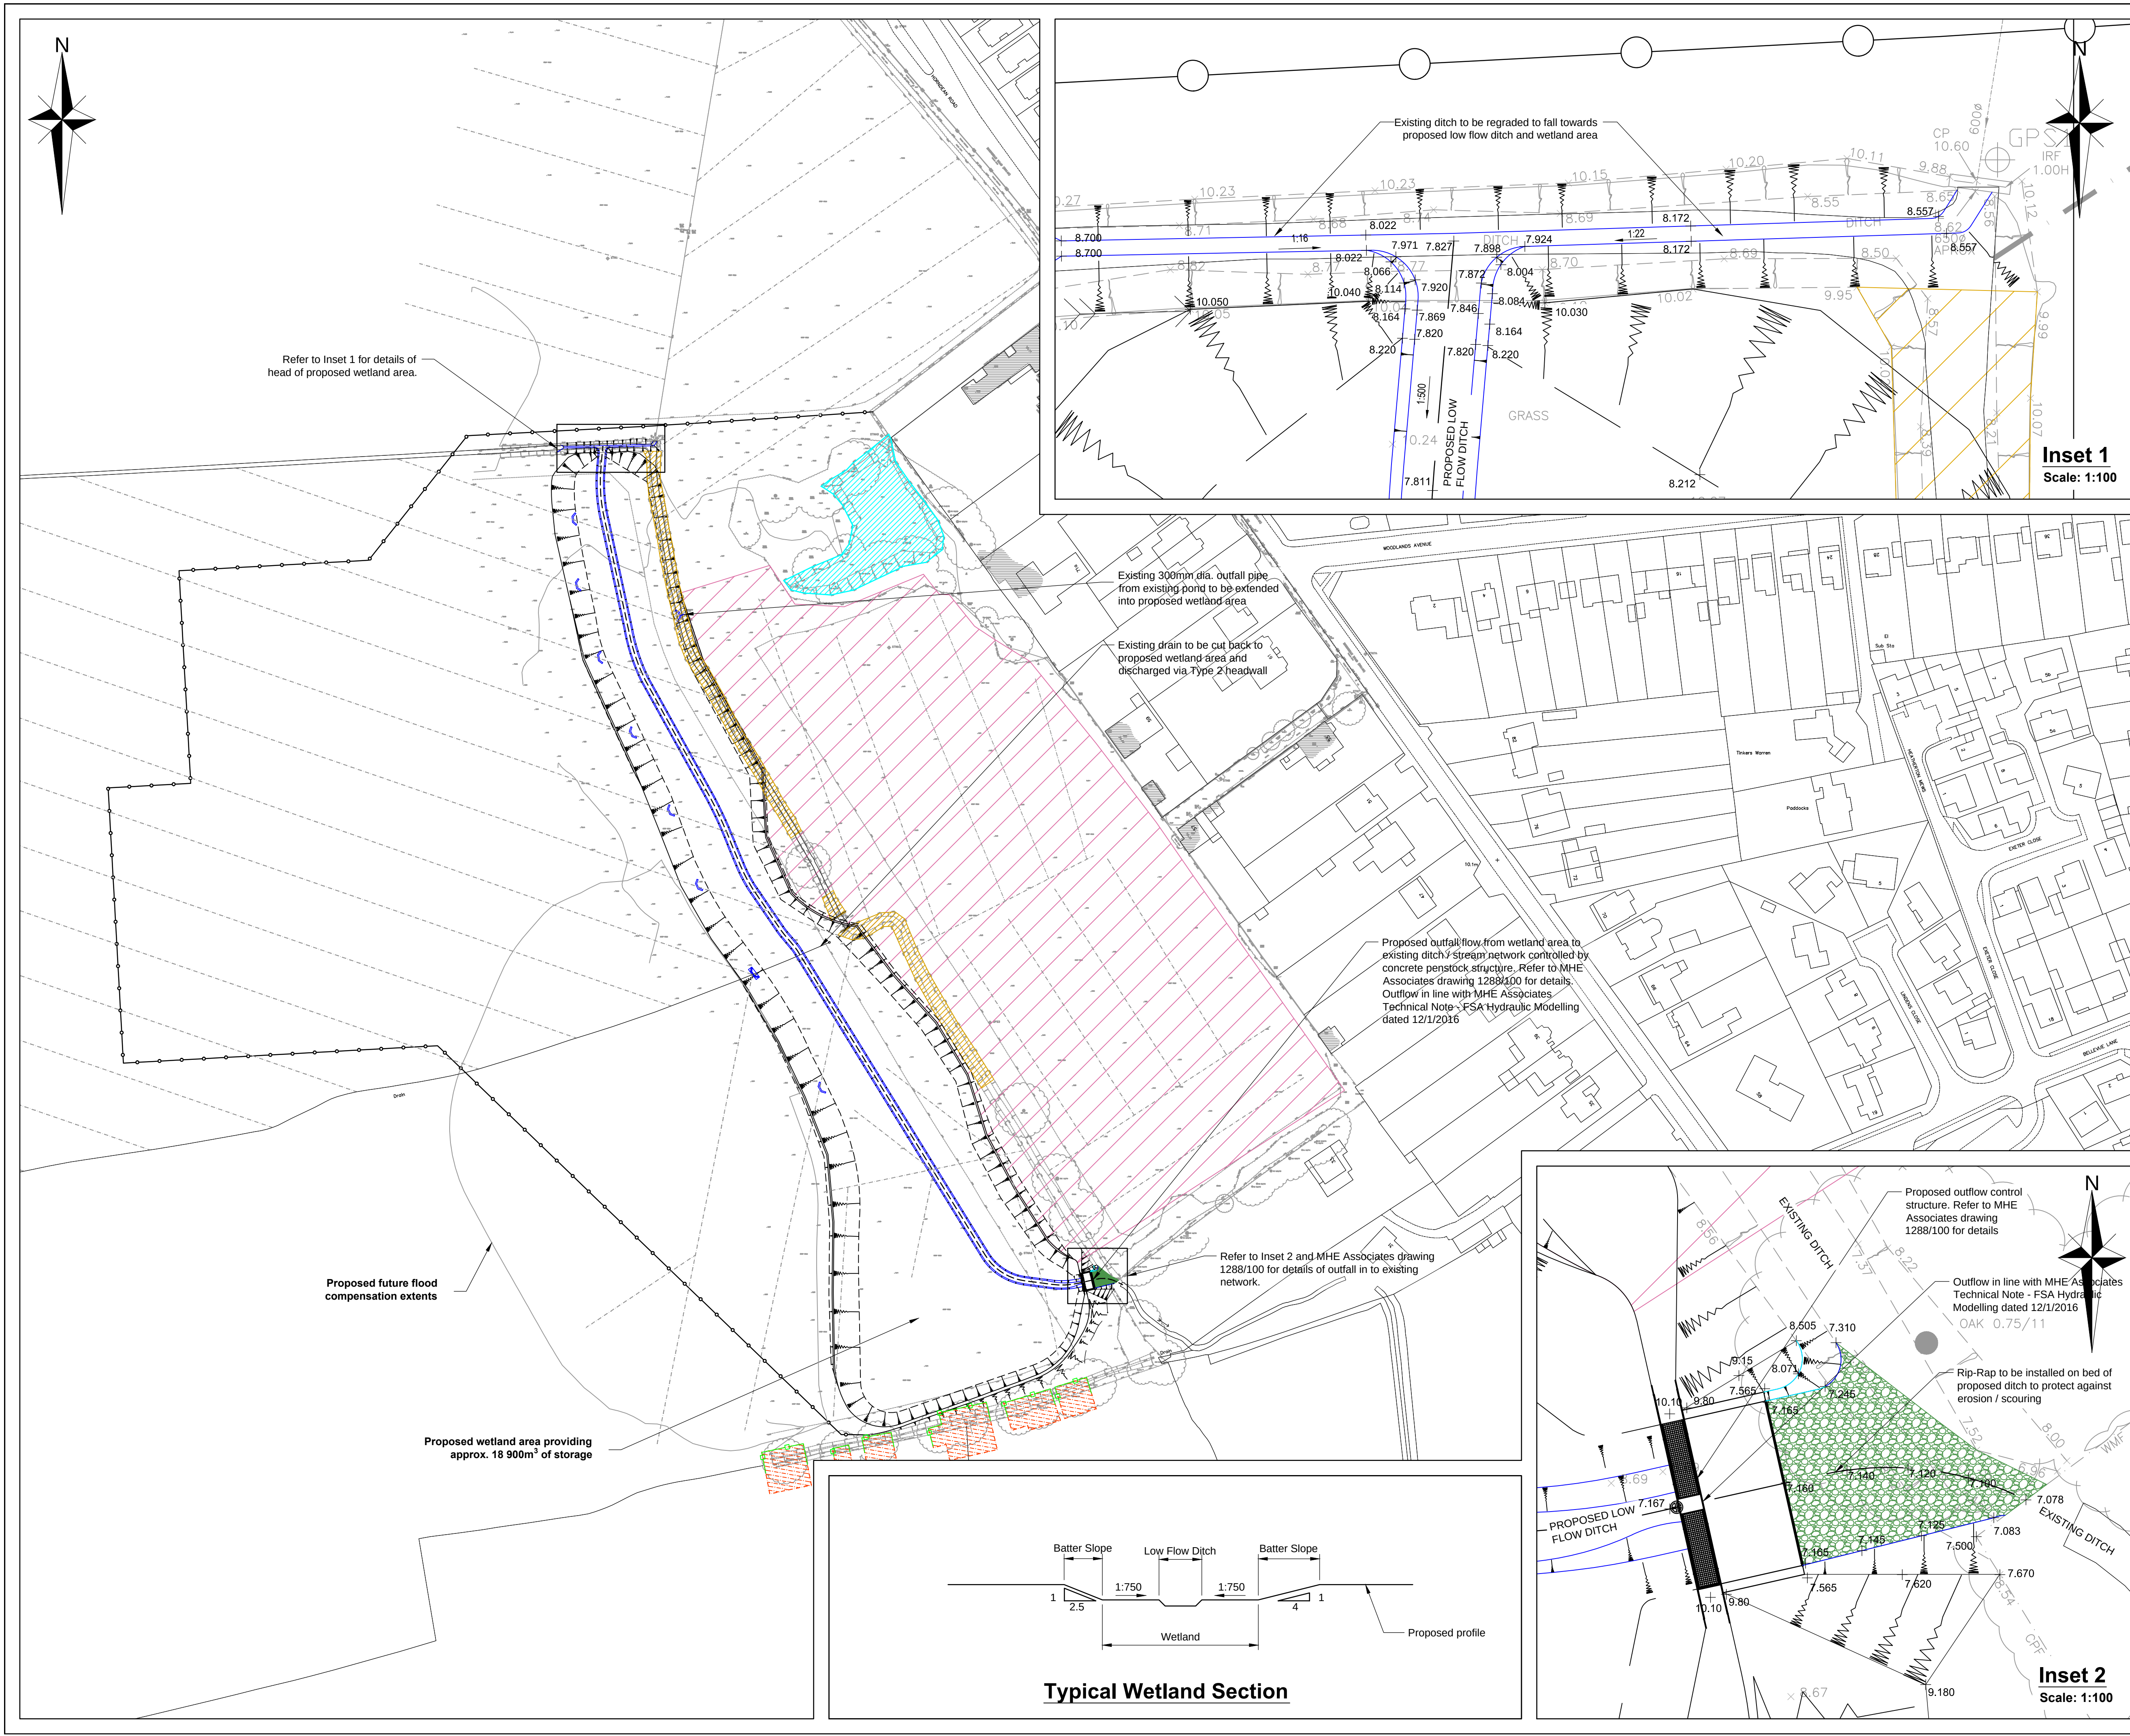

NOTES

- This drawing is to be read in conjunction with the relevant specification and all other related drawings issued by the engineer.
- Do not scale from this drawing. Work from figured dimensions only.
- All dimensions shown on this drawing are in millimetres.
- All dimensions, levels and survey grid co-ordinates are to be checked on site and the engineer notified immediately of any discrepancies prior to the commencement of the works.
- No deviation from the details shown on this drawing is permitted without permission from the engineer.
- All existing levels, gradients, depths etc to be checked on site prior to construction. Any discrepancies to be reported to the engineer immediately.
- The topographical survey is provided by Kingsland Surveys, C & A are not responsible for any inaccuracies.
- Location and Level of existing land drains is shown indicatively. TBC on site prior to construction. Existing land drains to be trimmed / extended to meet with proposed wetland area. Refer to 13-016-WA-002 site clearance for details of pipes to be removed.
- For detailed sections relating to the wetland area refer to drawings 13-016-WA-005 - 010.

Key

- Proposed low flow ditch
- Existing land drainage
- Proposed surface water pipe
- Proposed surface water headwall Type 2. Refer to drawing 13-016-WA-SD03
- Proposed surface water headwall Type 3. Refer to drawing 13-016-WA-SD04
- Rip-Rap - ditch bed and side protection. Well graded mixture of igneous rock. Depth to be twice max stone size - TBC. Layer of gravel or synthetic material to be laid beneath
- Existing pond
- Existing ditch to be filled

DRAFT					
D	MHE Associates control structure incorporated	TSH/MP	GC	01/16	
C	Wetland area amended to have top of bank Min. 9.8m AOD	TSH/MP	GC	01/16	
B	Additional survey levels added	TSH/MP	GC	11/15	
A	Wetland area extents amended	TSH/RS	GC	07/15	
Rev	Amendments	Dwn	Chk	App	Date

GA Consulting Engineers Ltd

OFFICE: 15 HART HOUSE, PRIESTLEY ROAD, BASKINGSTOKE, HAMPSHIRE, RG24 9PU

Telephone: 01256 630826
Fax: 01256 324943
Email: enquiries@ca-uk.com
Web: www.ca-uk.com

Job Title

Land West of Horndean Road
Emsworth, Hants

Drawing Title

Wetland Area
Drainage Layout

Client

Chidden Farms

Scale	1:1000 @ A1	Date	July 15	Designed	TSH
Drawn	TSH	Checked	GG	Approved	GC
Job No	13-016	Drawing No	13-016-WA-003	Rev	D