


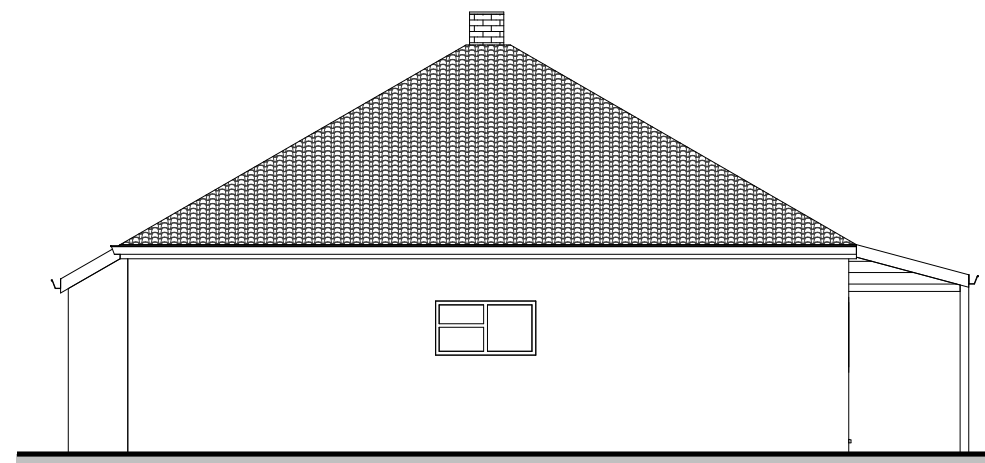

Existing East Elevation

1 : 100




Existing South Elevation

1 : 100




Existing West Elevation

1 : 100

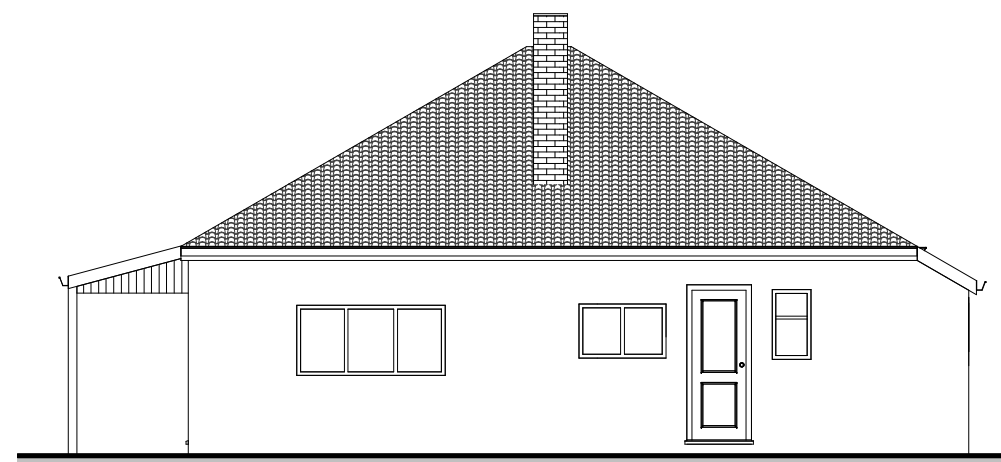

Existing North Elevation

1 : 100

 

www.yourhomeplans.co.uk



Tel: 0800 6127 664 Your Home Plans

These drawings are for approval purposes. Materials and products should not be ordered based on scaling from drawings as errors may occur along existing building lines. All measurements and supporting elements are to be checked on site. Refer to Your Home Plans if any differences are found.

J Ndupuechi
19 Chichester Avenue
Hayling Island
Hampshire
PO11 9EZ

Existing Elevations

Project number 19CHI-17

Date 13th December 2017

Drawn by JG


Checked by Checker

A101


Scale 1 : 100



Proposed East Elevation
1 : 100

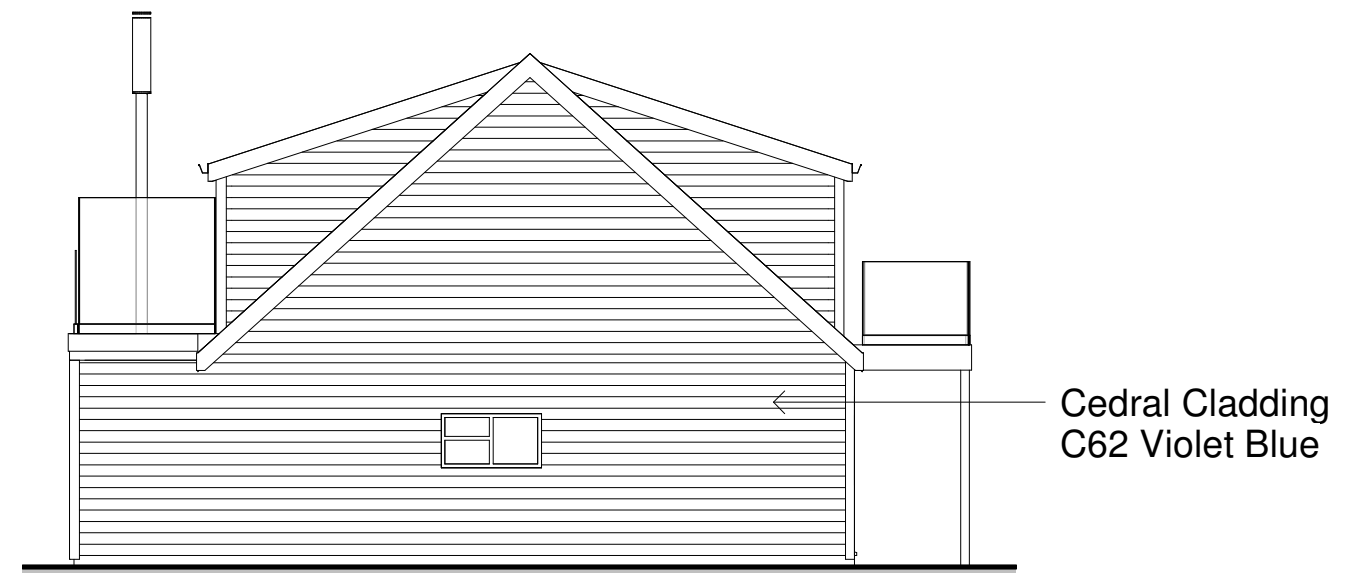


Proposed South Elevation
1 : 100

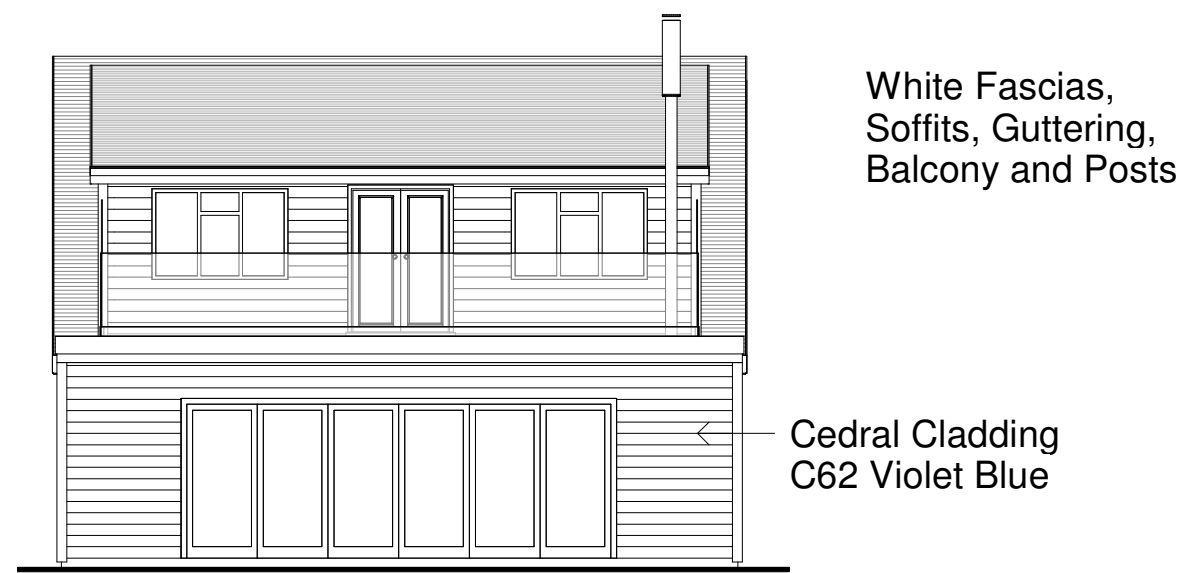

Proposed West Elevation
1 : 100



Proposed North Elevation
1 : 100

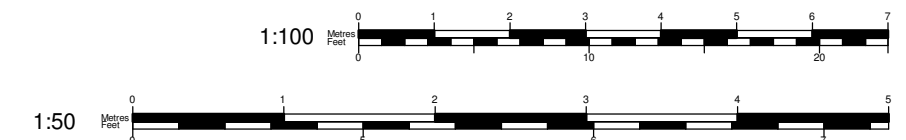

www.yourhomeplans.co.uk

Tel: 0800 6127 664 Your Home Plans




These drawings are for approval purposes. Materials and products should not be ordered based on scaling from drawings as errors may occur along existing building lines. All measurements and supporting elements are to be checked on site. Refer to Your Home Plans if any differences are found.


J Ndupuechi
19 Chichester Avenue
Hayling Island
Hampshire
PO11 9EZ

Proposed Elevations


Project number	19CHI-17	A102
Date	13th December 2017	
Drawn by	JG	
Checked by	Checker	Scale 1 : 100

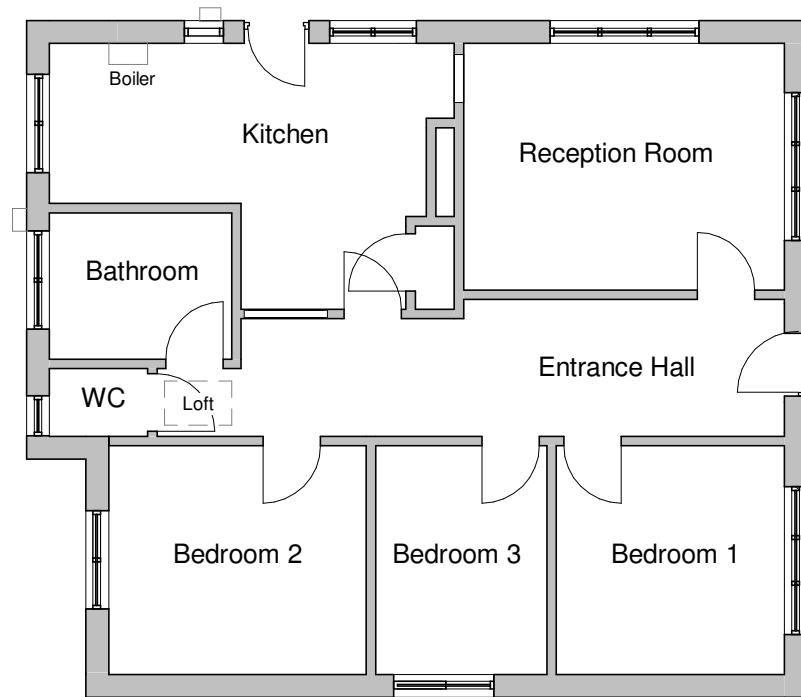


Existing Ground Floor
1 : 100

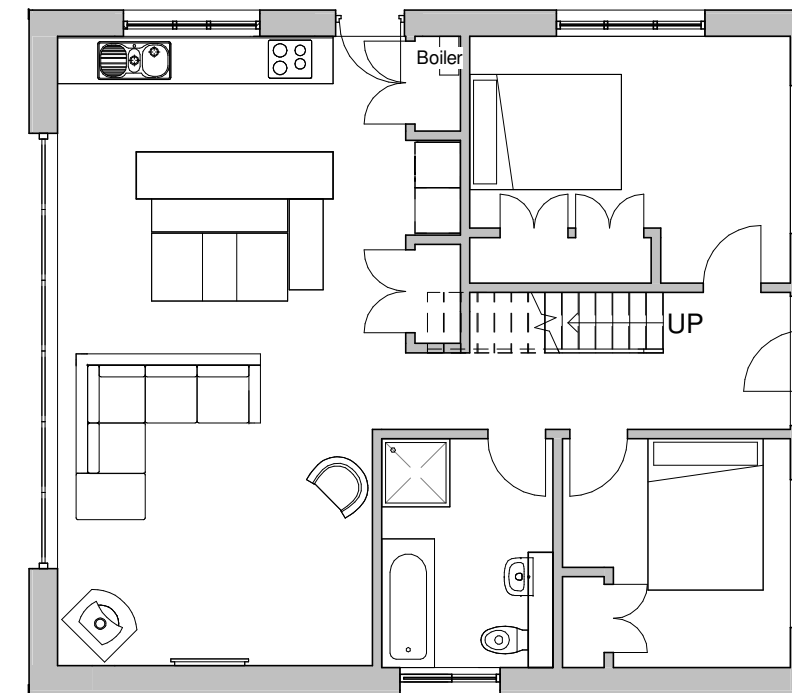

Proposed Ground Floor
1 : 100

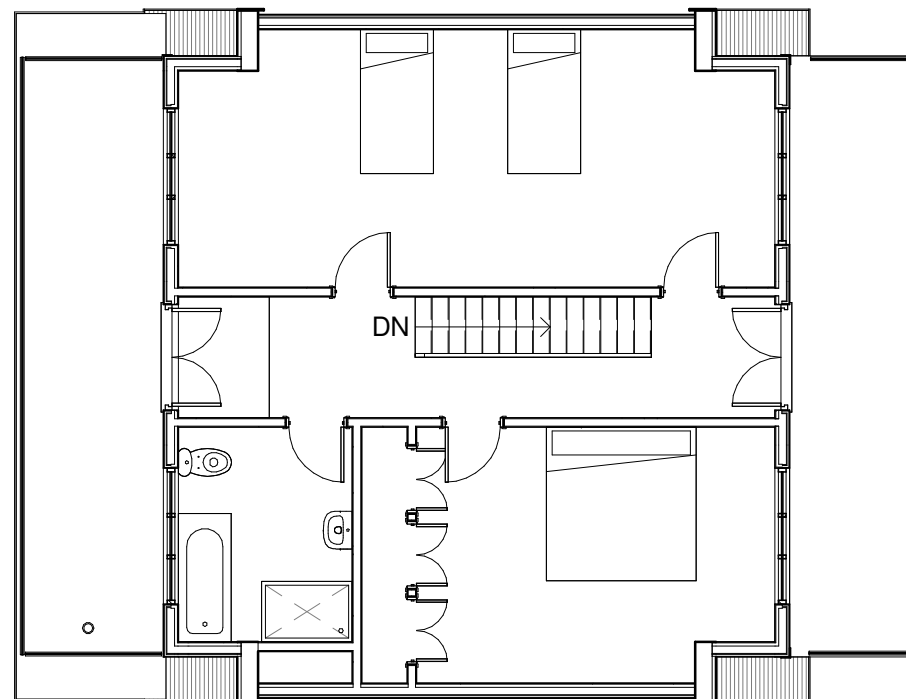

Proposed First Floor
1 : 100

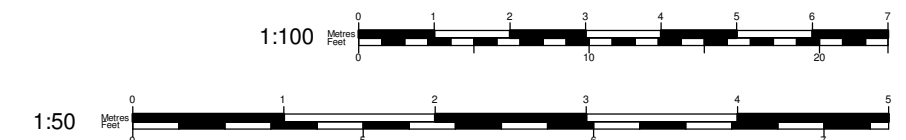

www.yourhomeplans.co.uk

Tel: 0800 6127 664 Your Home Plans



These drawings are for approval purposes. Materials and products should not be ordered based on scaling from drawings as errors may occur along existing building lines. All measurements and supporting elements are to be checked on site. Refer to Your Home Plans if any differences are found.

J Ndupuechi
19 Chichester Avenue
Hayling Island
Hampshire
PO11 9EZ

Floor Plans

Project number 19CHI-17


Date 13th December 2017

Drawn by JG

Checked by Checker


A103

Scale 1 : 100

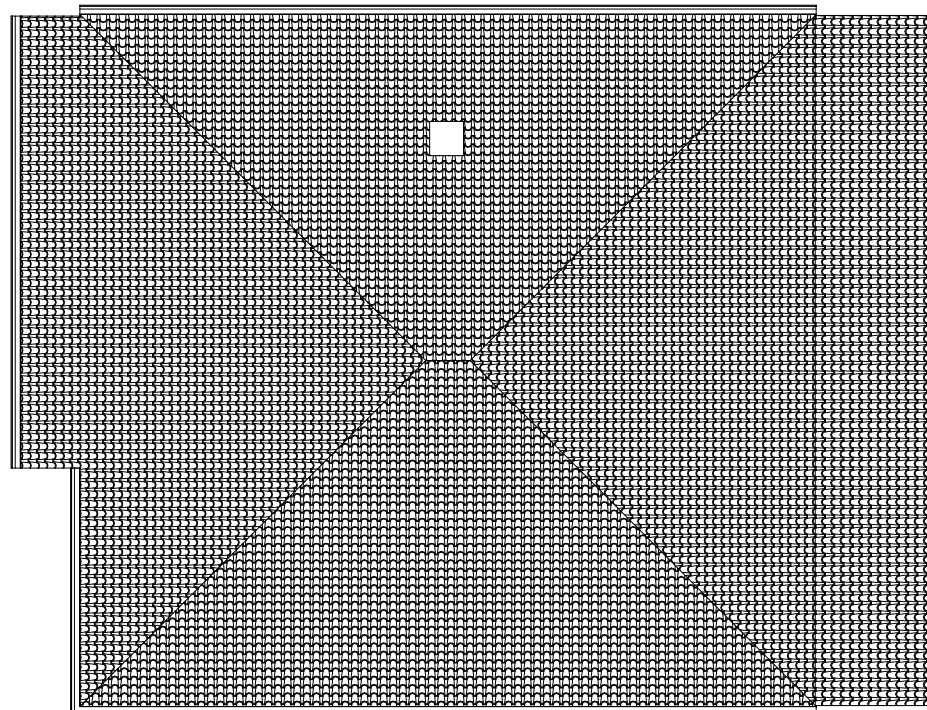


Existing Roof Plan

1 : 100

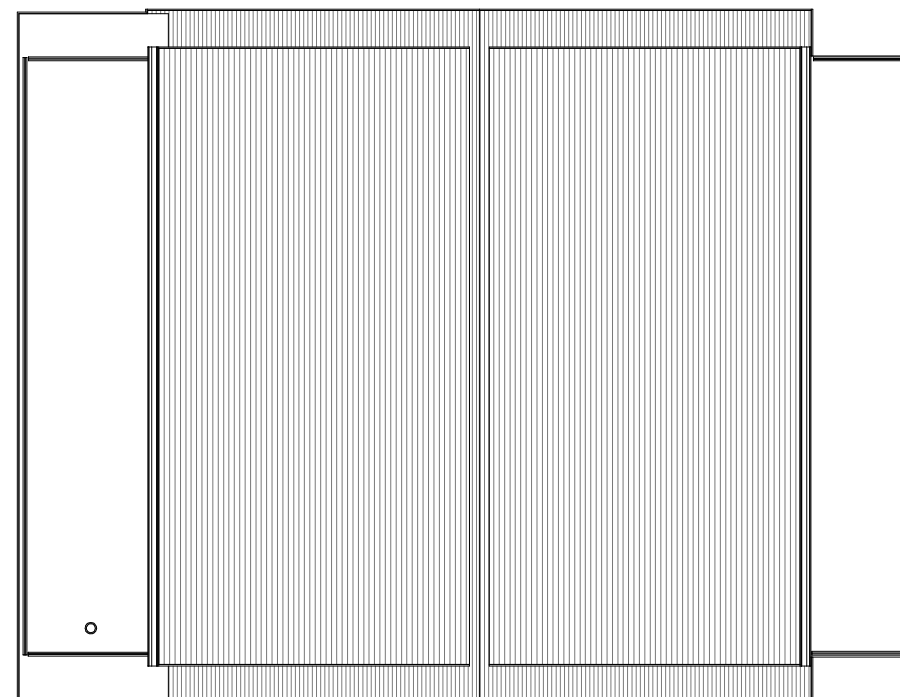

Proposed Roof Plan

1 : 100

 

www.yourhomeplans.co.uk



Tel: 0800 6127 664 Your Home Plans

These drawings are for approval purposes. Materials and products should not be ordered based on scaling from drawings as errors may occur along existing building lines. All measurements and supporting elements are to be checked on site. Refer to Your Home Plans if any differences are found.

J Ndupuechi
19 Chichester Avenue
Hayling Island
Hampshire
PO11 9EZ

Roof Plans

Project number	19CHI-17	A104
Date	13th December 2017	
Drawn by	JG	
Checked by	Checker	Scale 1 : 100