



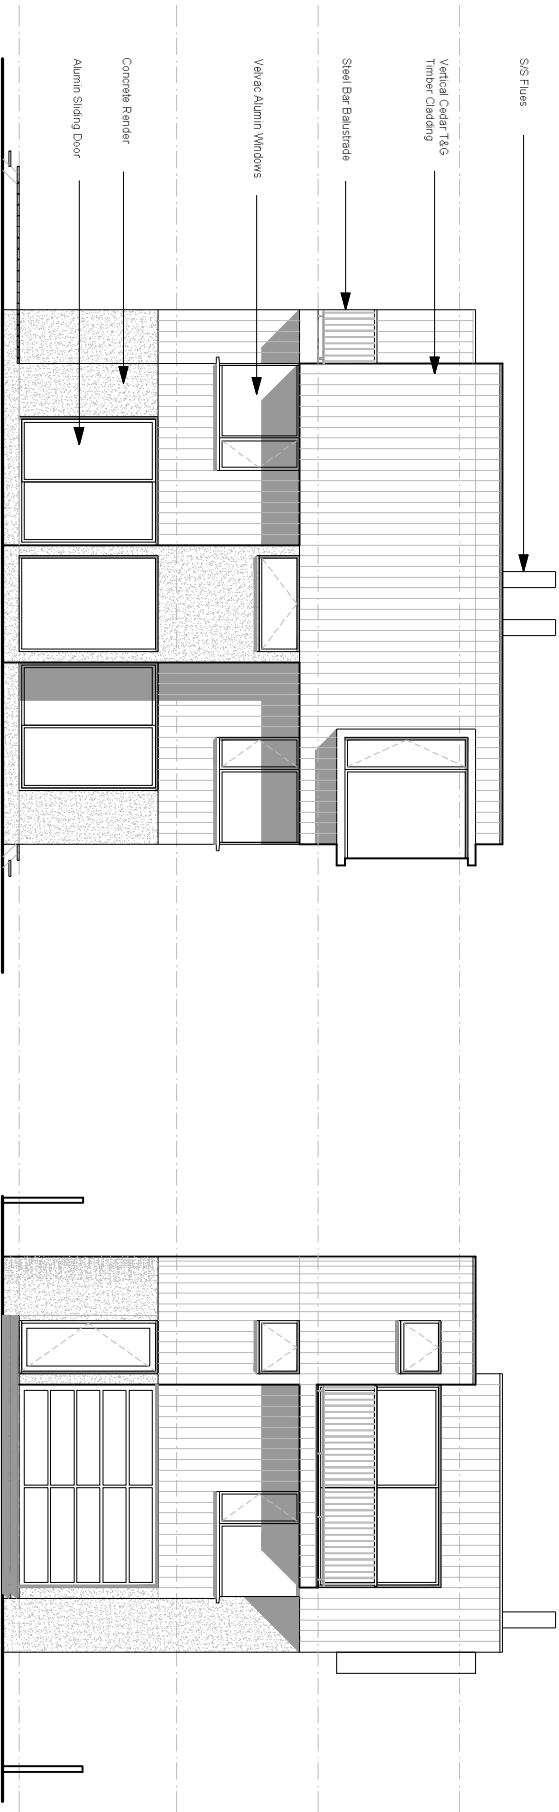

EAST ELEVATION


SOUTH ELEVATION

Scale 1 : 100 @ A3

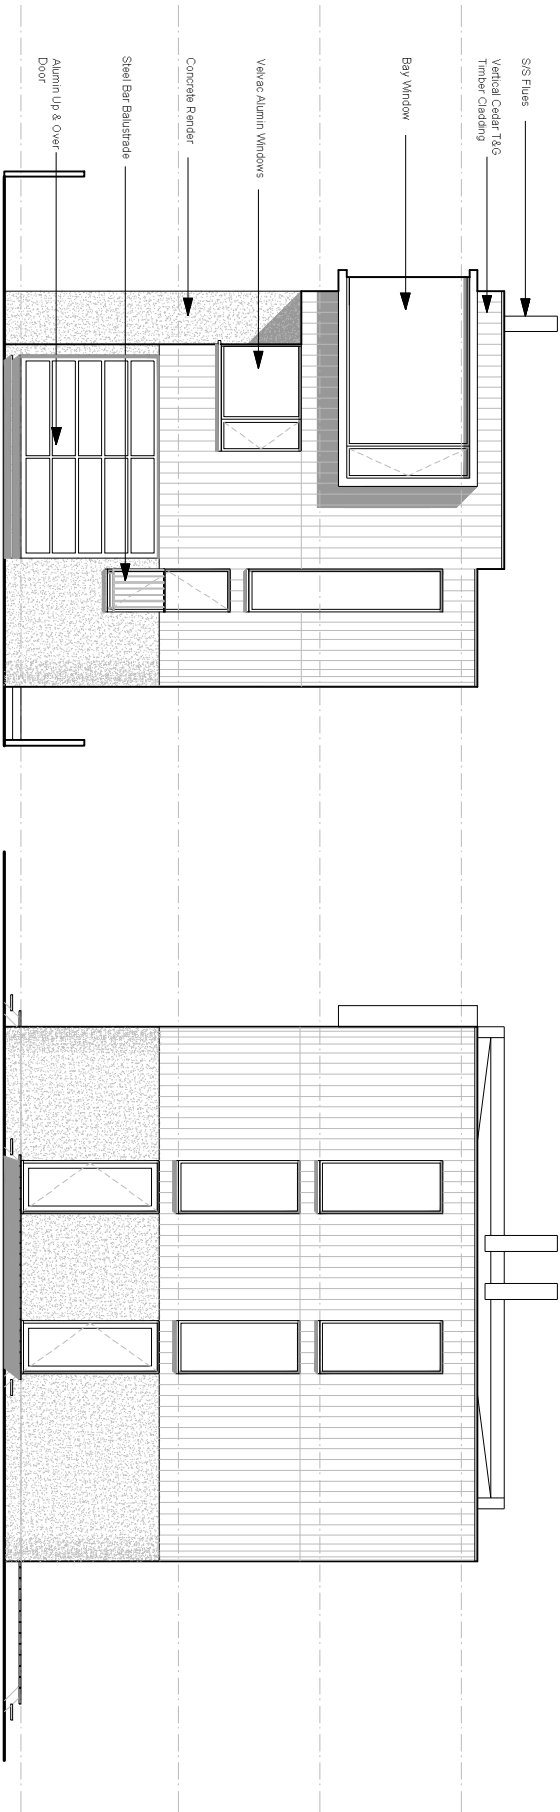

NORTH ELEVATION

WEST ELEVATION

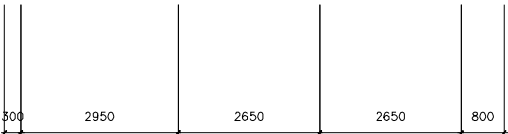

ARCHITECTS:
C2 Architects
7 St Thomas's Wharf 78, Wapping High Street, London E1W 2NB
Telephone 0207 480 6464
email : design@c2architects.com
www.c2architects.com

PROJECT		REV		DATE		DRAWING NO	
56A BRACKENSHAM POND						58ABR/ P / 003	
PLANNING						DATE: October 2017	
						SCALE: 1 : 100 @ A3	

DRAWING TITLE:
PROPOSED ELEVATIONS