

EXISTING ELEVATIONS
SCALE 1:100




EXISTING EAST ELEVATION




EXISTING SOUTH ELEVATION




EXISTING NORTH ELEVATION

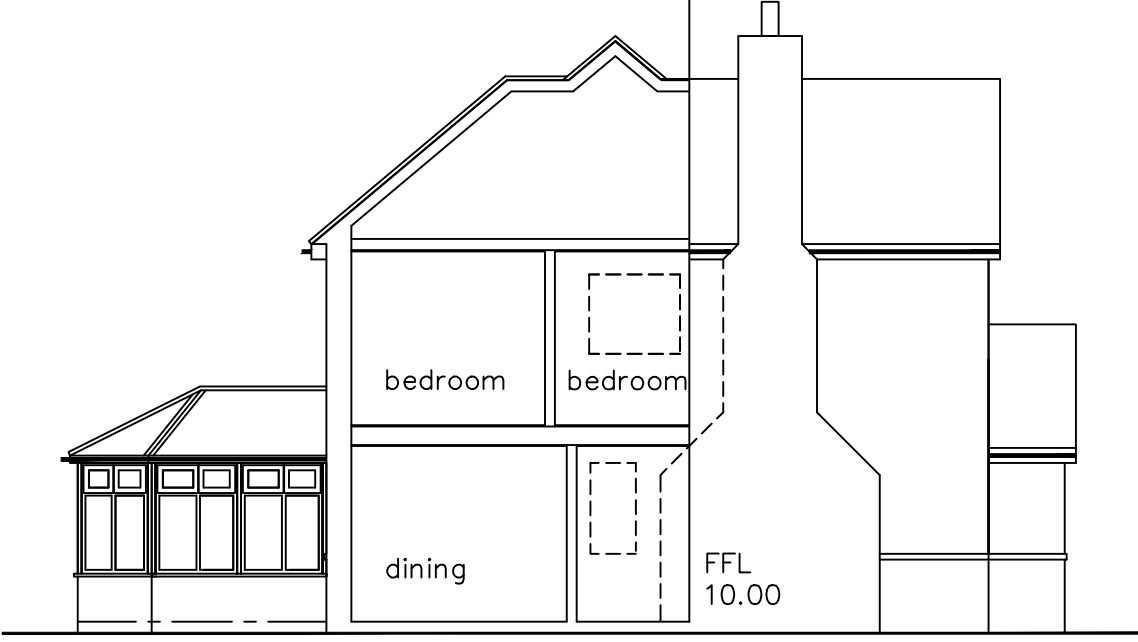


EXISTING SITE SECTION
SCALE 1:100

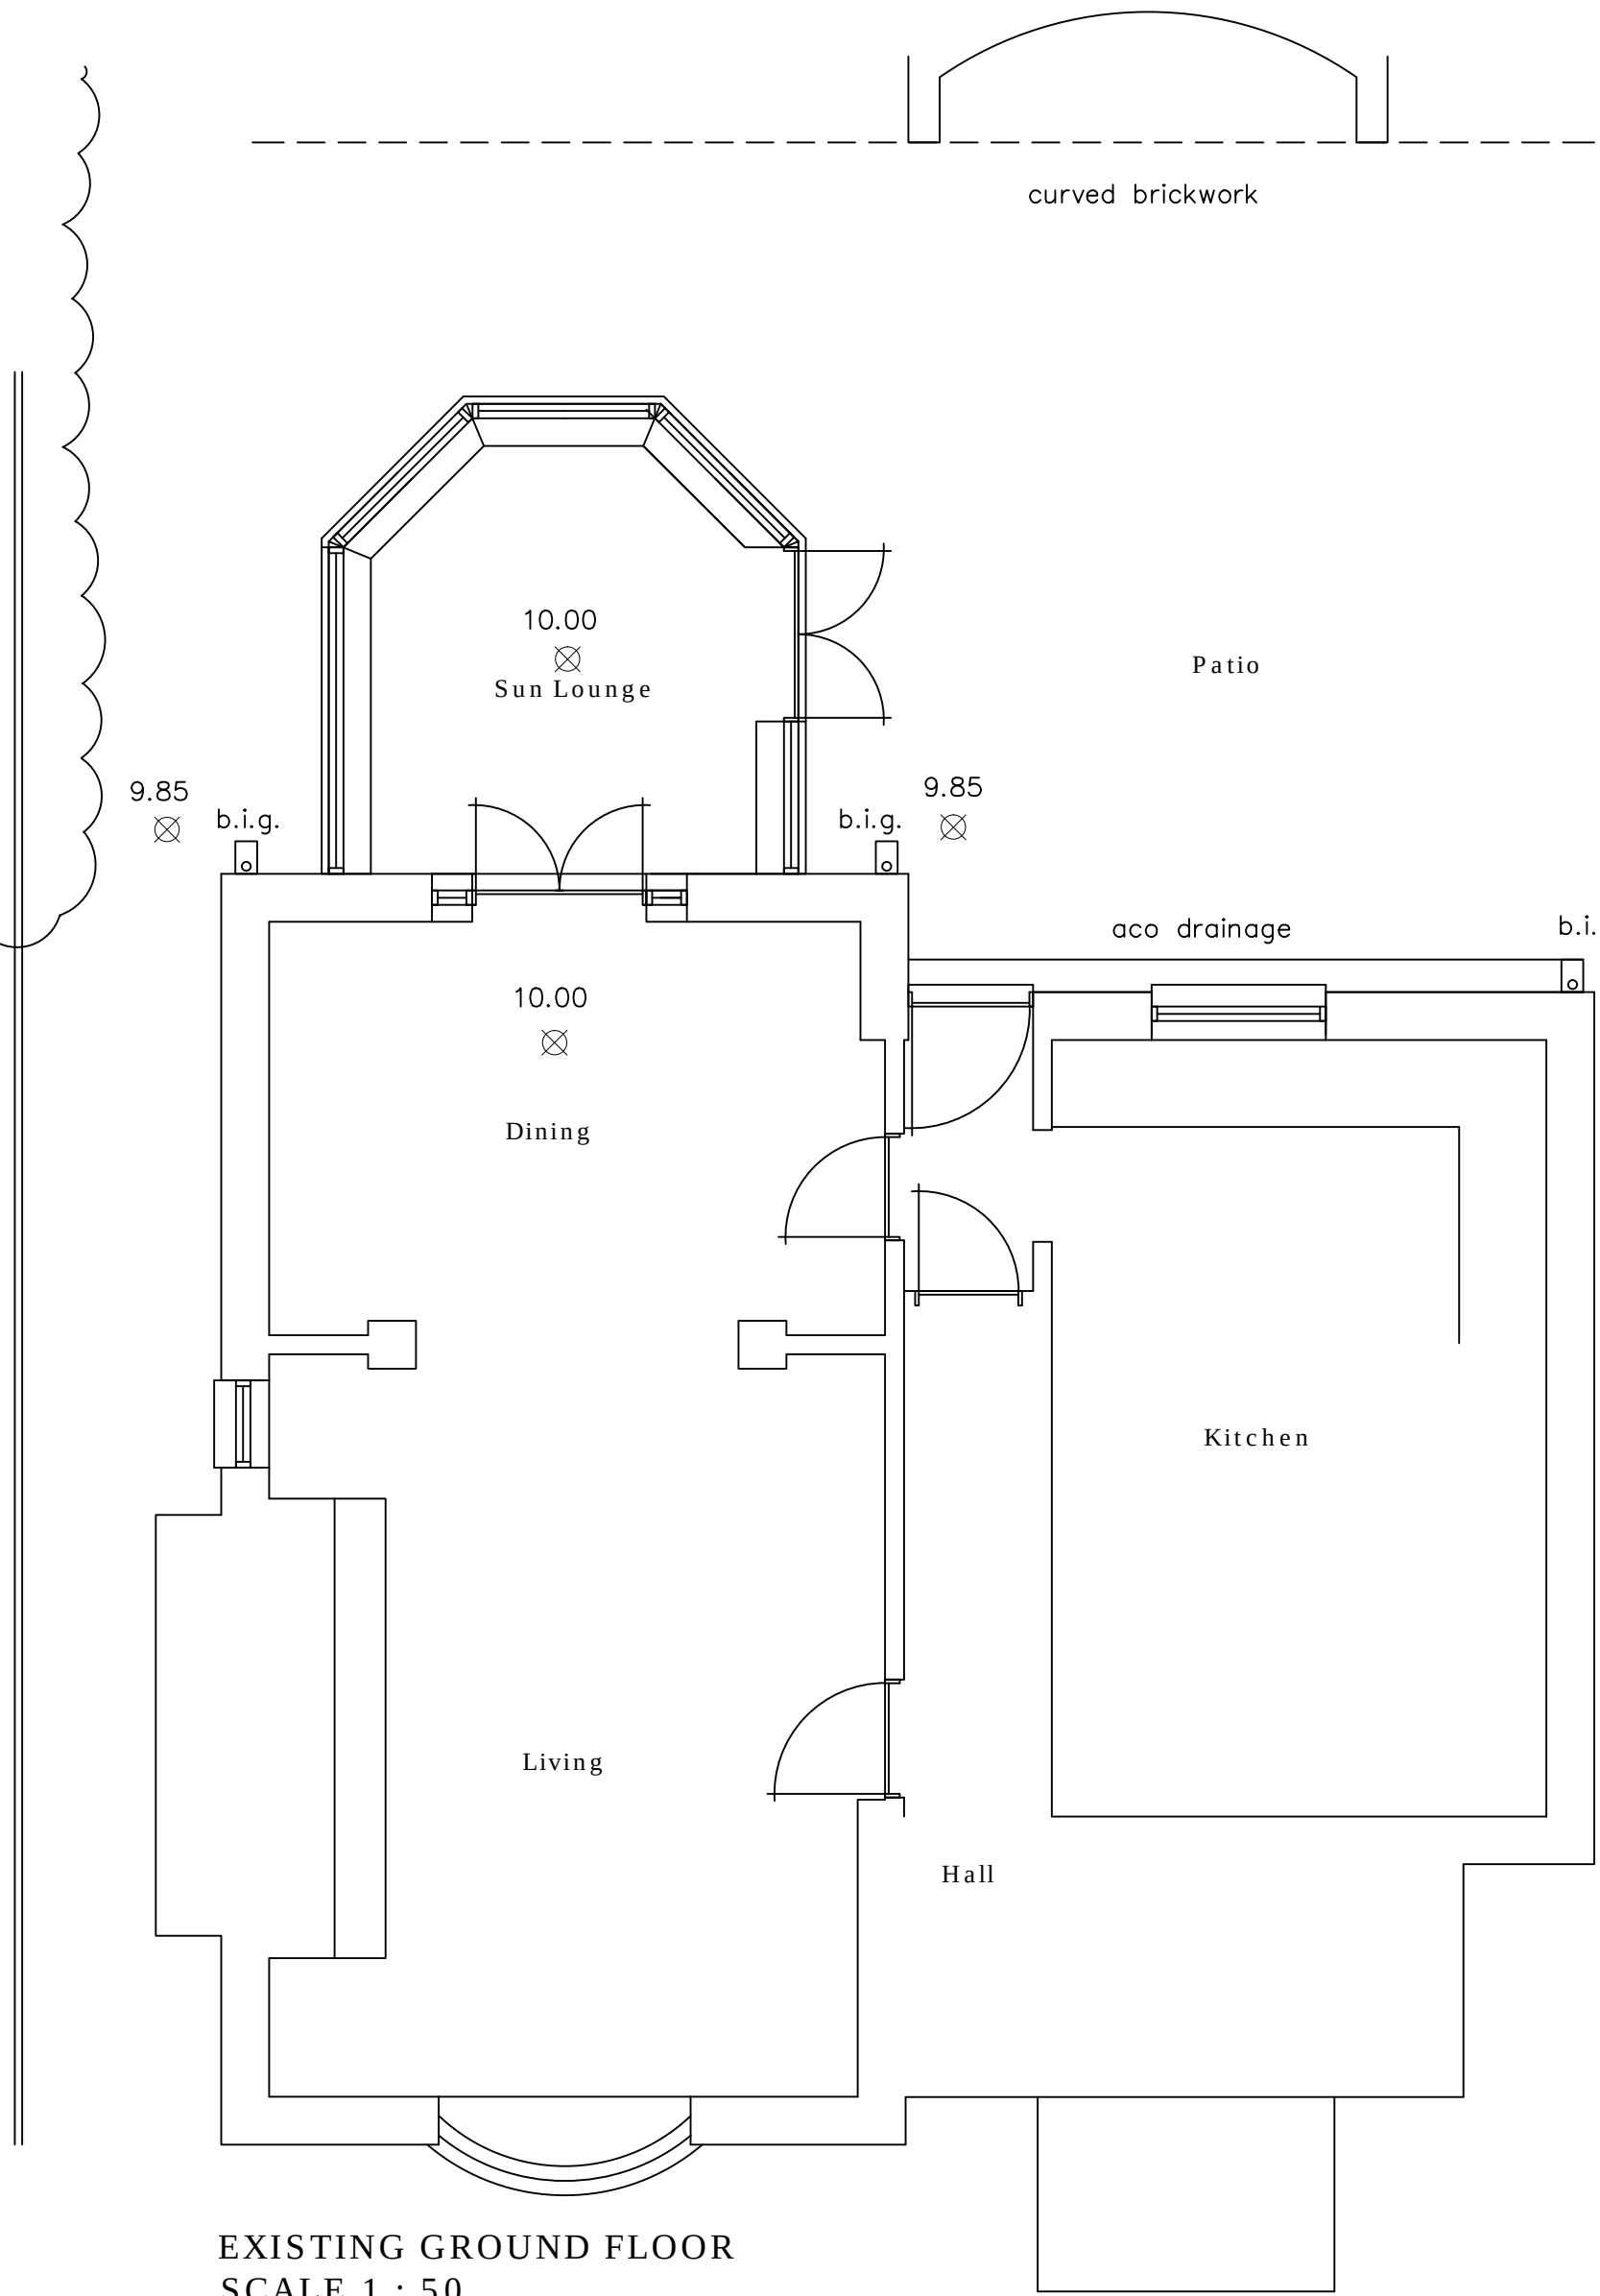

EXISTING GROUND FLOOR
SCALE 1 : 50

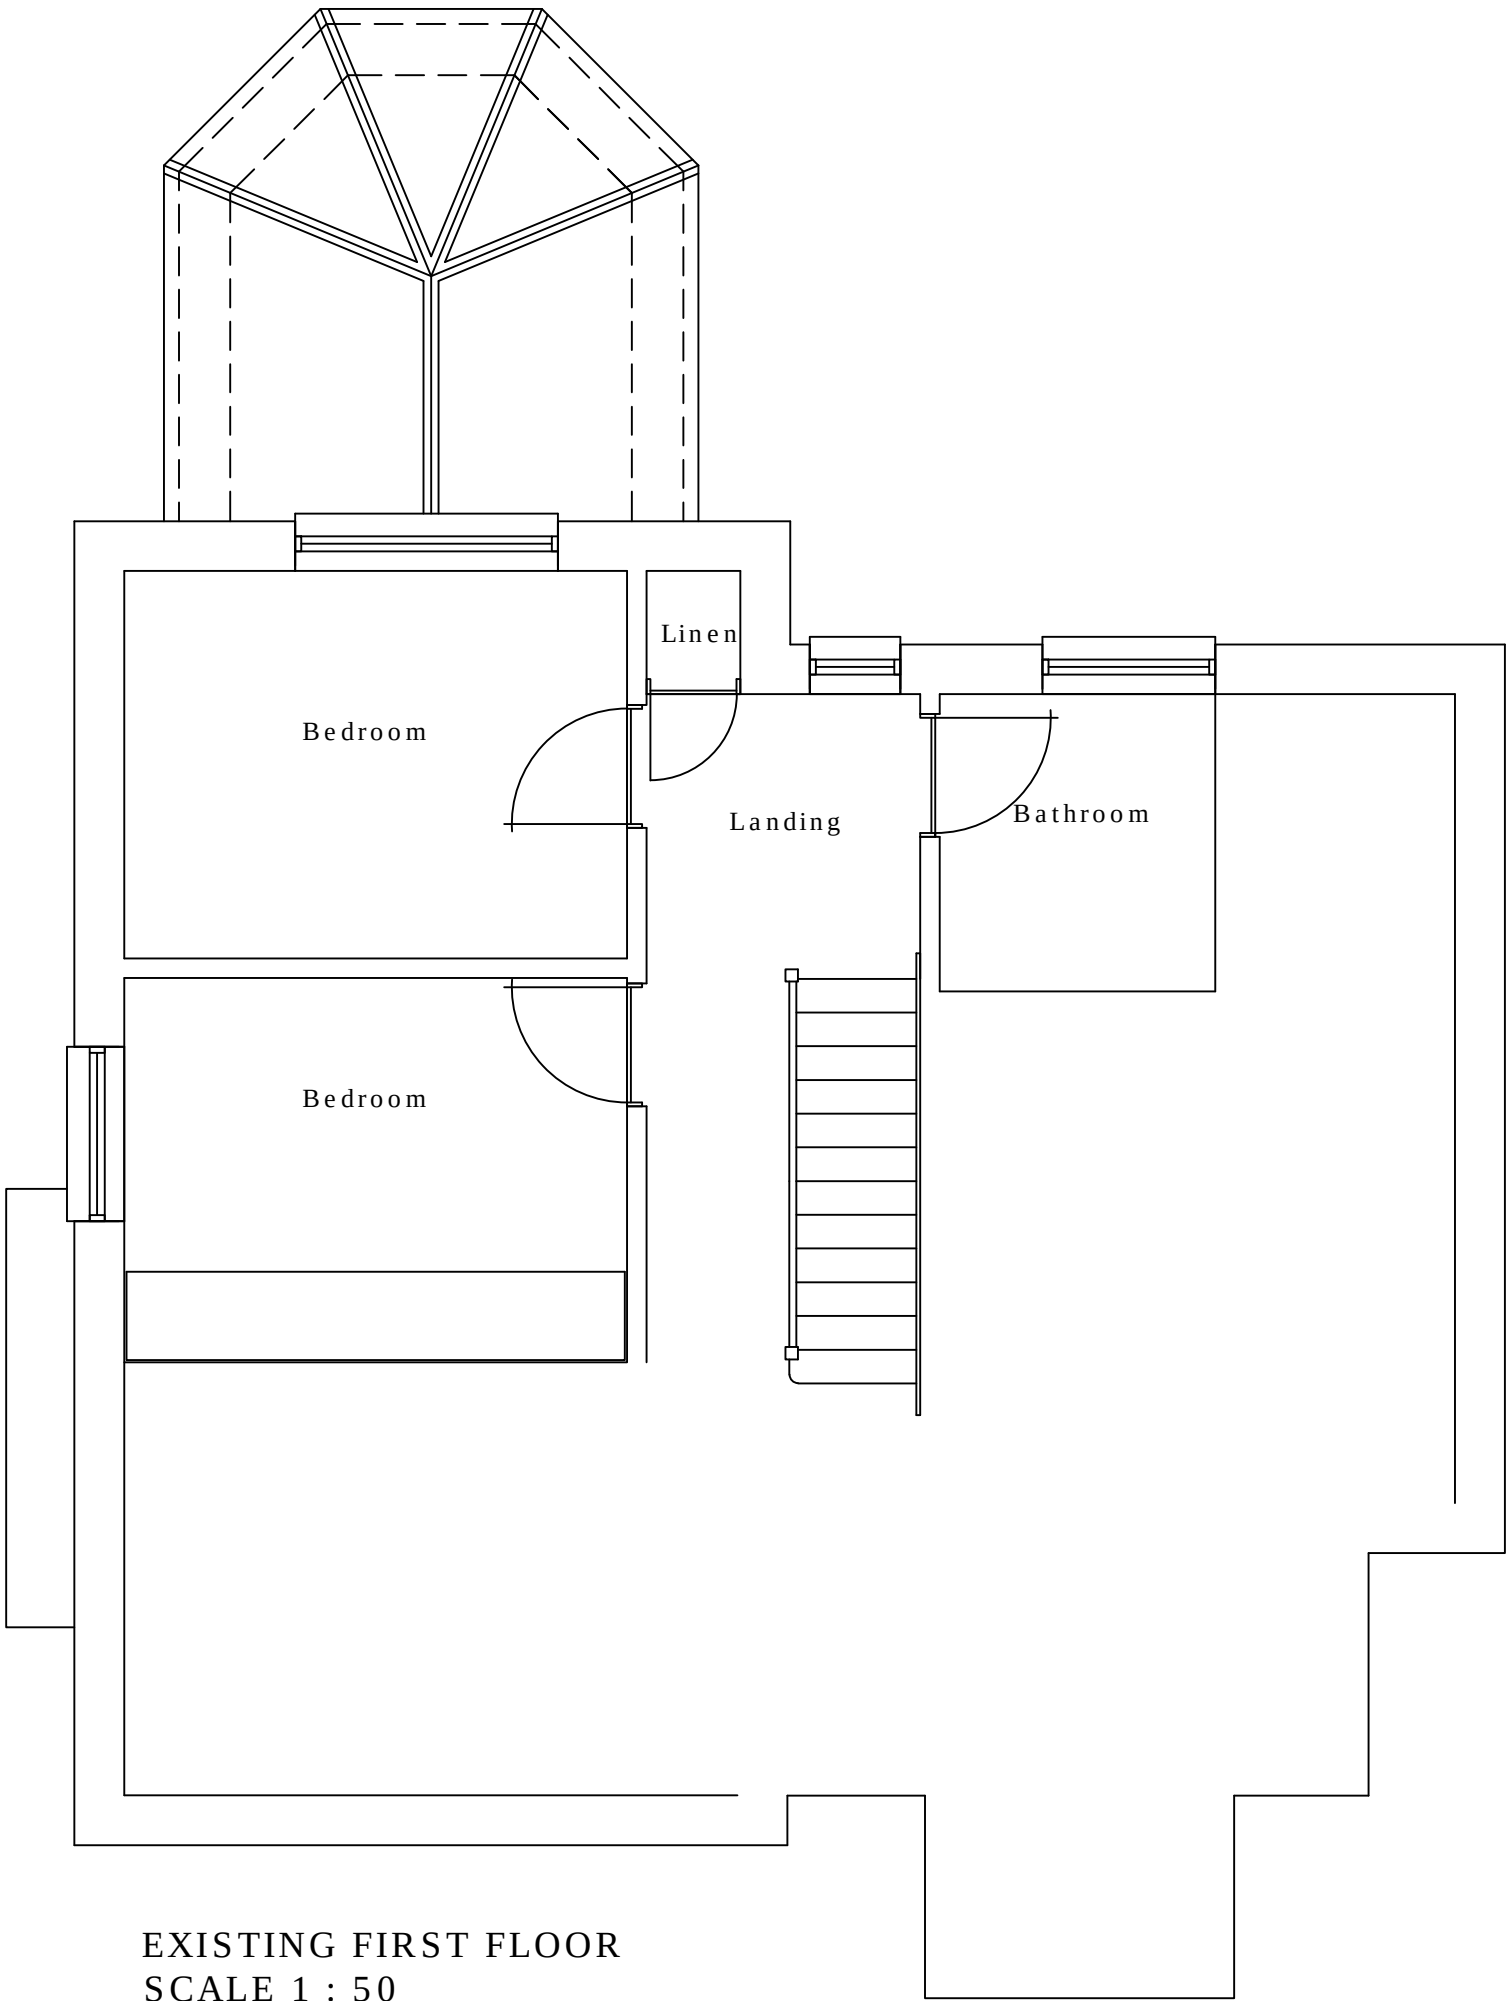

EXISTING FIRST FLOOR
SCALE 1 : 50

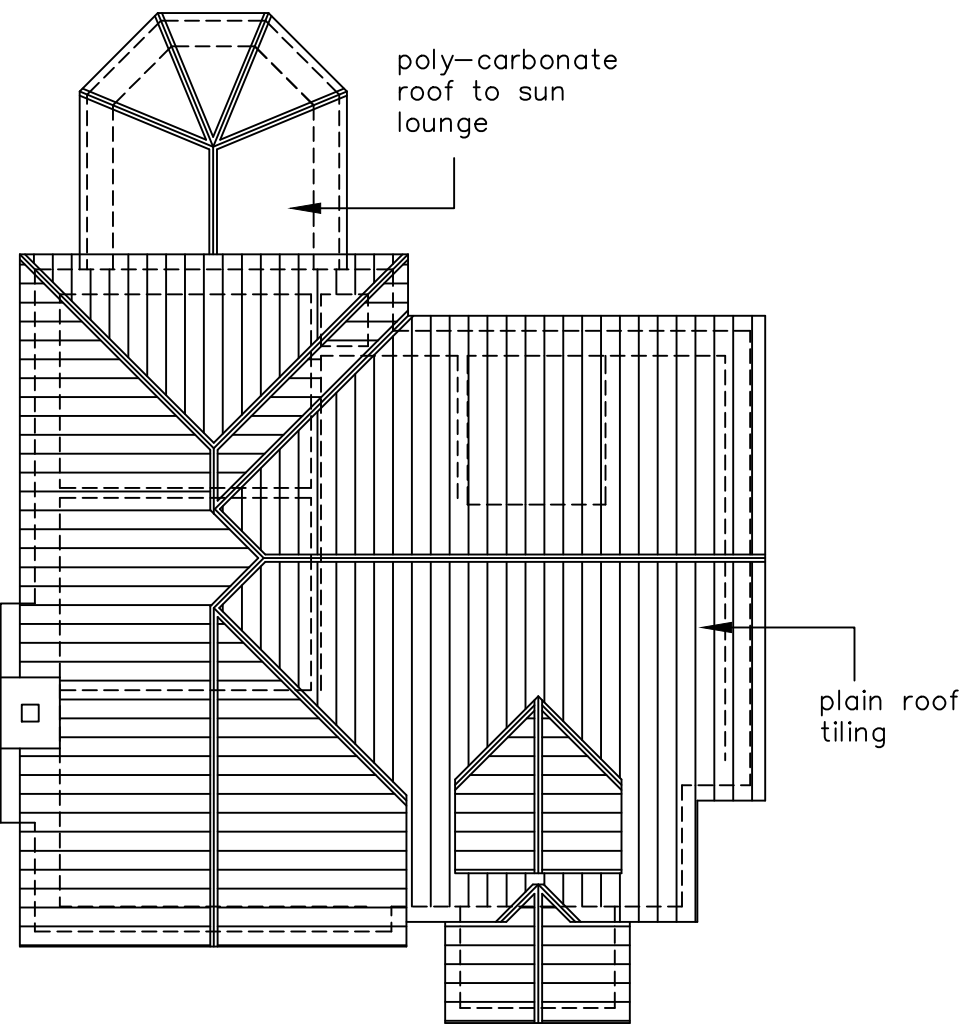


ROOF LAYOUT
SCALE 1:100

- KEY:
- Blockwork
 - External brickwork
 - Timber/metal framed stud walling
 - Mains Powered Extract Fan
 - Mains Powered interconnecting smoke detectors
 - SVP Soil & vent pipe
 - SS Stub stack
 - RWP Rain water pipe
 - Spot levels

NOTES:
The design and construction of this project shall be in accordance with the current Building Regulations & NHBC Standards. These notes & drawings have been prepared solely for the purpose of Planning & Building Regulation approval.
Do not scale from this drawing unless for Planning purposes. All dimensions to be checked on-site and any alterations to be approved by the Architect and/or client prior to any work commencing.
Ordnance Survey Licence No: 100047591
This drawing to be copyright and to be read in conjunction with all other drawings

AMENDMENTS:

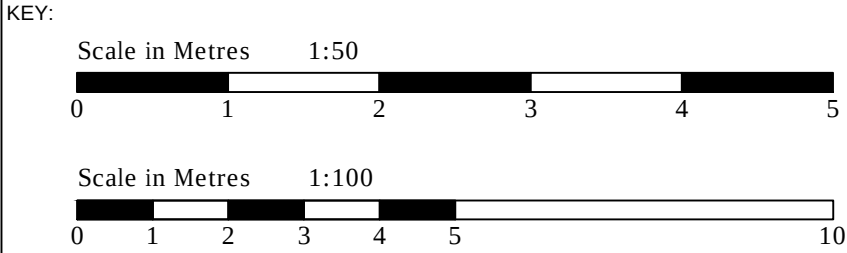

CLIENT NAME
& ADDRESS
Mr & Mrs C James
141A Stakes Road
Waterlooville
PO7 5PL

PROJECT
ADDRESS
141A Stakes Road
Waterlooville
PO7 5PL

DRAWING DETAILS
PLANNING DRAWING
Existing Floor Layouts, Elevations, Roof Plan
& Site Section

PROJECT No 892	DWG No 1	REV No
SCALE 1:50 1:100 @ A1	DRAWN BWH	DATE 01/12/17



**B H
ARCHITECTURE Ltd**
Heath Cottage
Newlands Lane
Purbrook
Waterlooville
Hants
PO7 5SQ
Tel: 023 9223 2322
Mob: 07747 771808
E-mail:bernard@bernardharding.com