


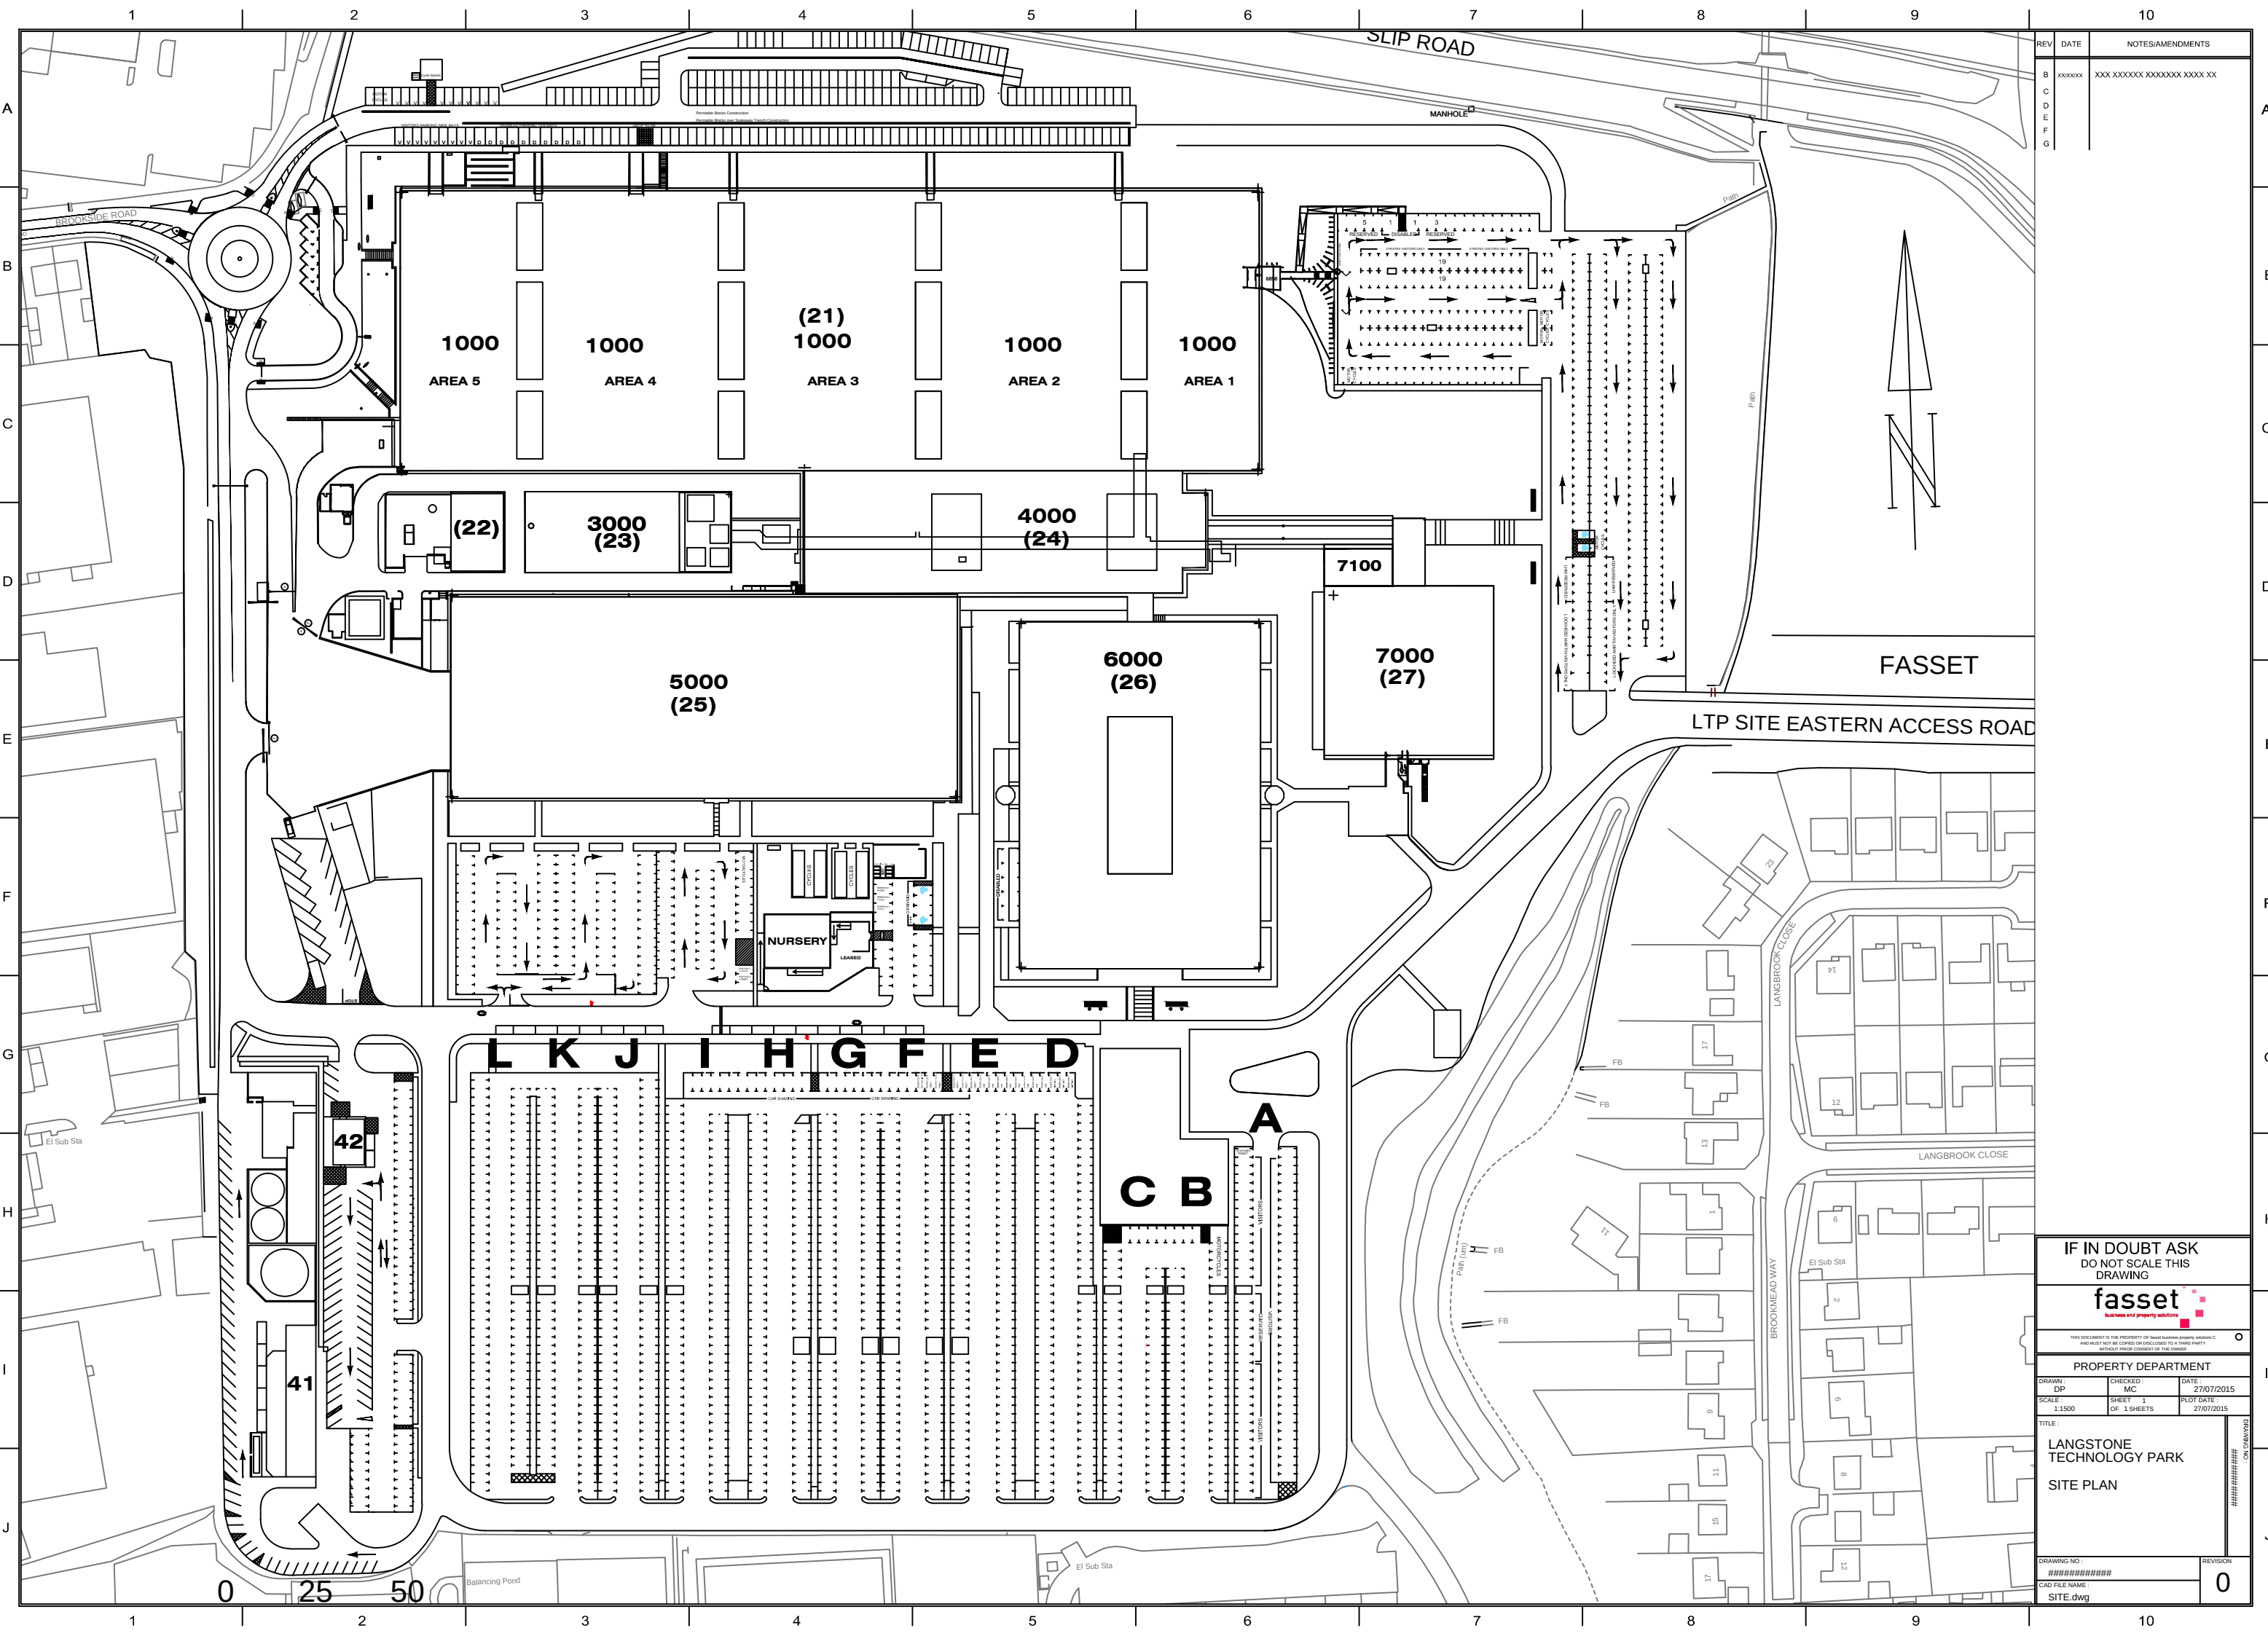

REV		DATE	NOTES/AMENDMENTS
B	XXXXXX	XXXX XXXXXX XXXXXX XXXX XX	
C			
D			
E			
F			
G			

PROPERTY DEPARTMENT		
DRAWN: DP	CHECKED: MC	DATE: 27/07/2015
SCALE: 1:1500	SHEET: 1 OF 1 SHEETS	PLOT DATE: 27/07/2015
TITLE: LANGSTONE TECHNOLOGY PARK SITE PLAN		
DRAWING NO: #####		REVISION: 0
CAD FILE NAME: SITE.dwg		