


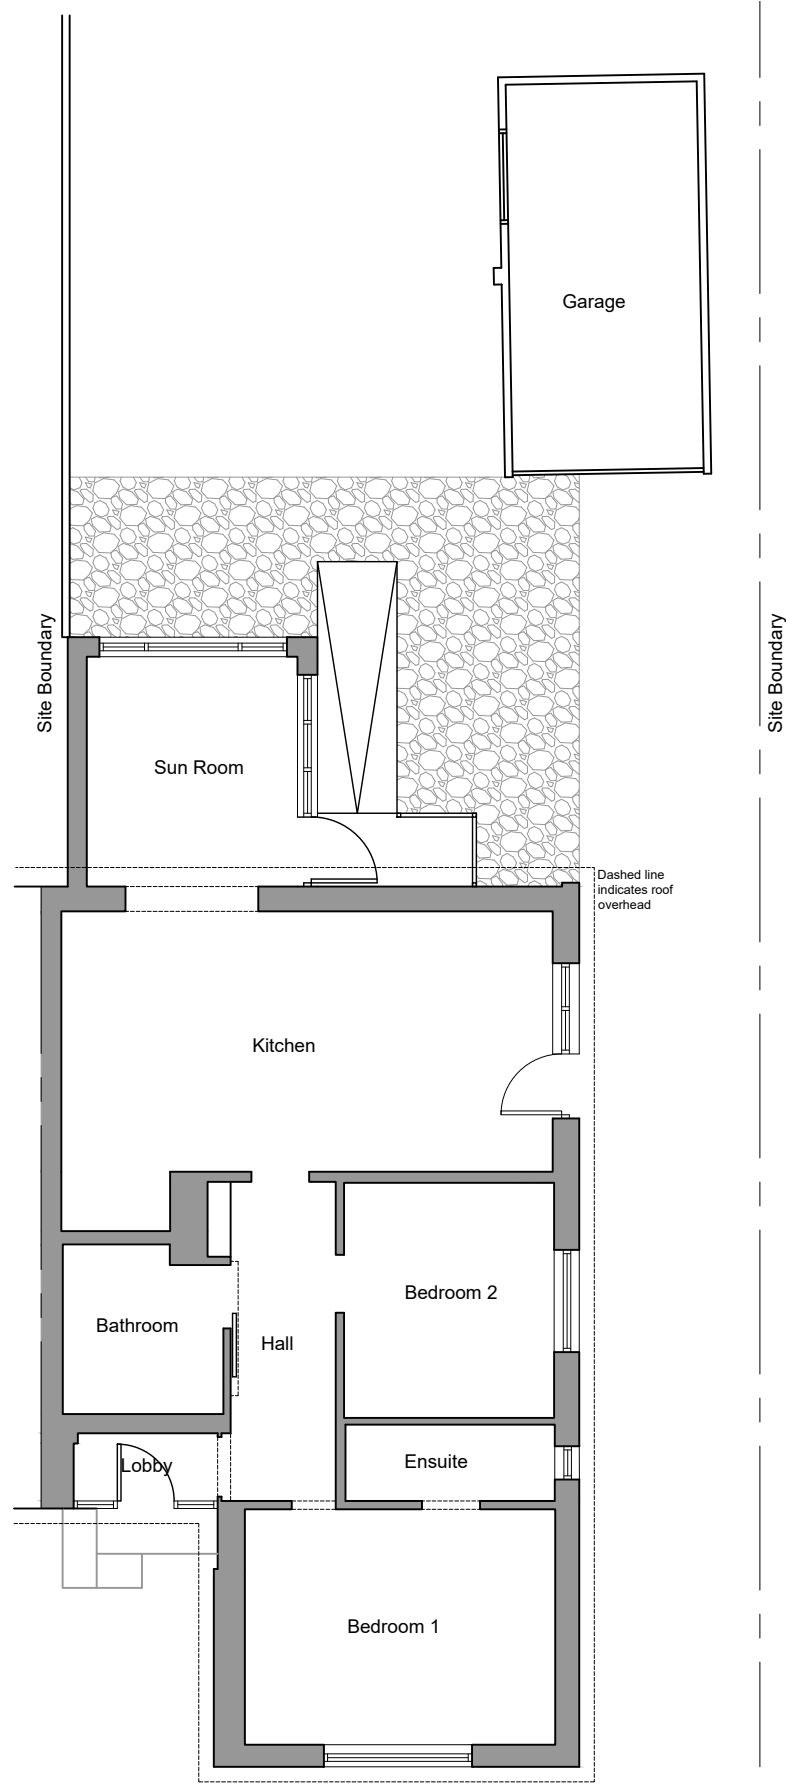


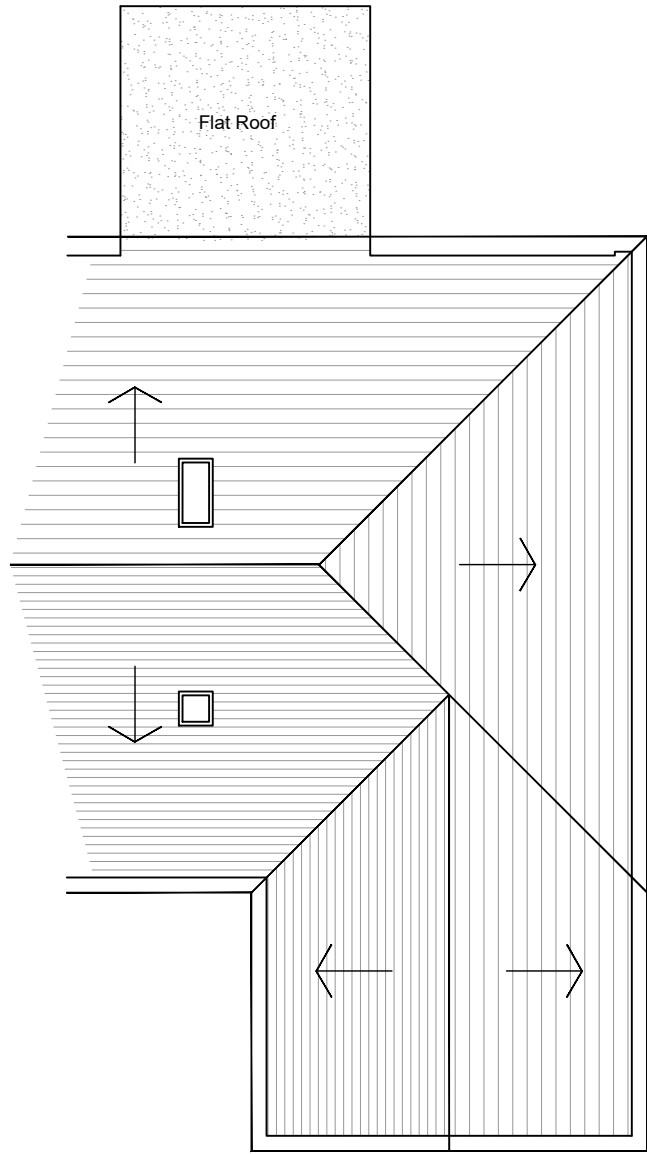

existing ground floor plan 1:100

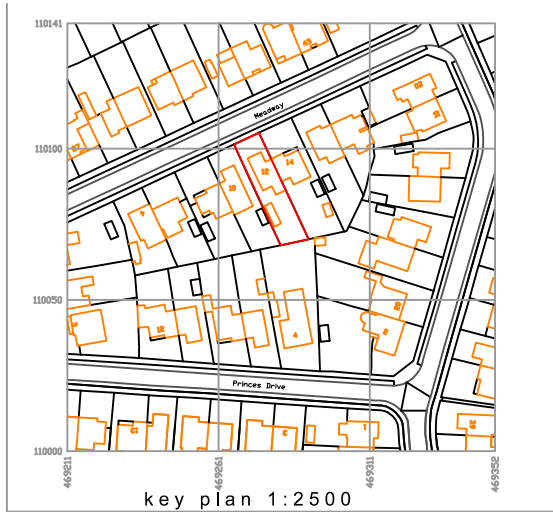

existing roof plan 1:100

 

Produced on 08 August 2017 from the Ordnance Survey National Geographic Database and incorporating surveyed revision available at this date.
This map shows the area bounded by 469211,110000 469211,110141 469352,110141 469352,110000
Reproduction in whole or part is prohibited without the prior permission of Ordnance Survey.
Crown copyright 2017. Supplied by copla ltd trading as UKPlanningMaps.com a licensed Ordnance Survey partner (100054135).
Data licenced for 1 year, expiring 08 August 2018. Unique plan reference: v2b/181617/248928

P1	Location plan adjusted	DJS	JAH	08/08/17
Rev.	Description	by	check	date

REVISIONS

Project name:
Meadway, Waterloooville

Drawing name:
Existing Plans

Project no.:
17013

Scale @ A3
1:100

Drawing no.:
P100

Drawn by
JAH

Revision:
P1

Checked by
DJS

Status:
PRELIMINARY

Date
04/04/17

This drawing is copyright of Cover Storey Architects LLP

All dimensions must be verified on site prior to construction

Do not scale this drawing except for planning application purposes

Cover Storey

Architects

Cover Storey Architects LLP
Tel. 02392 006266

The Studio, 18 St Georges Avenue, Havant
info@coverstorey.co.uk

PO9 2RX
www.coverstorey.co.uk