


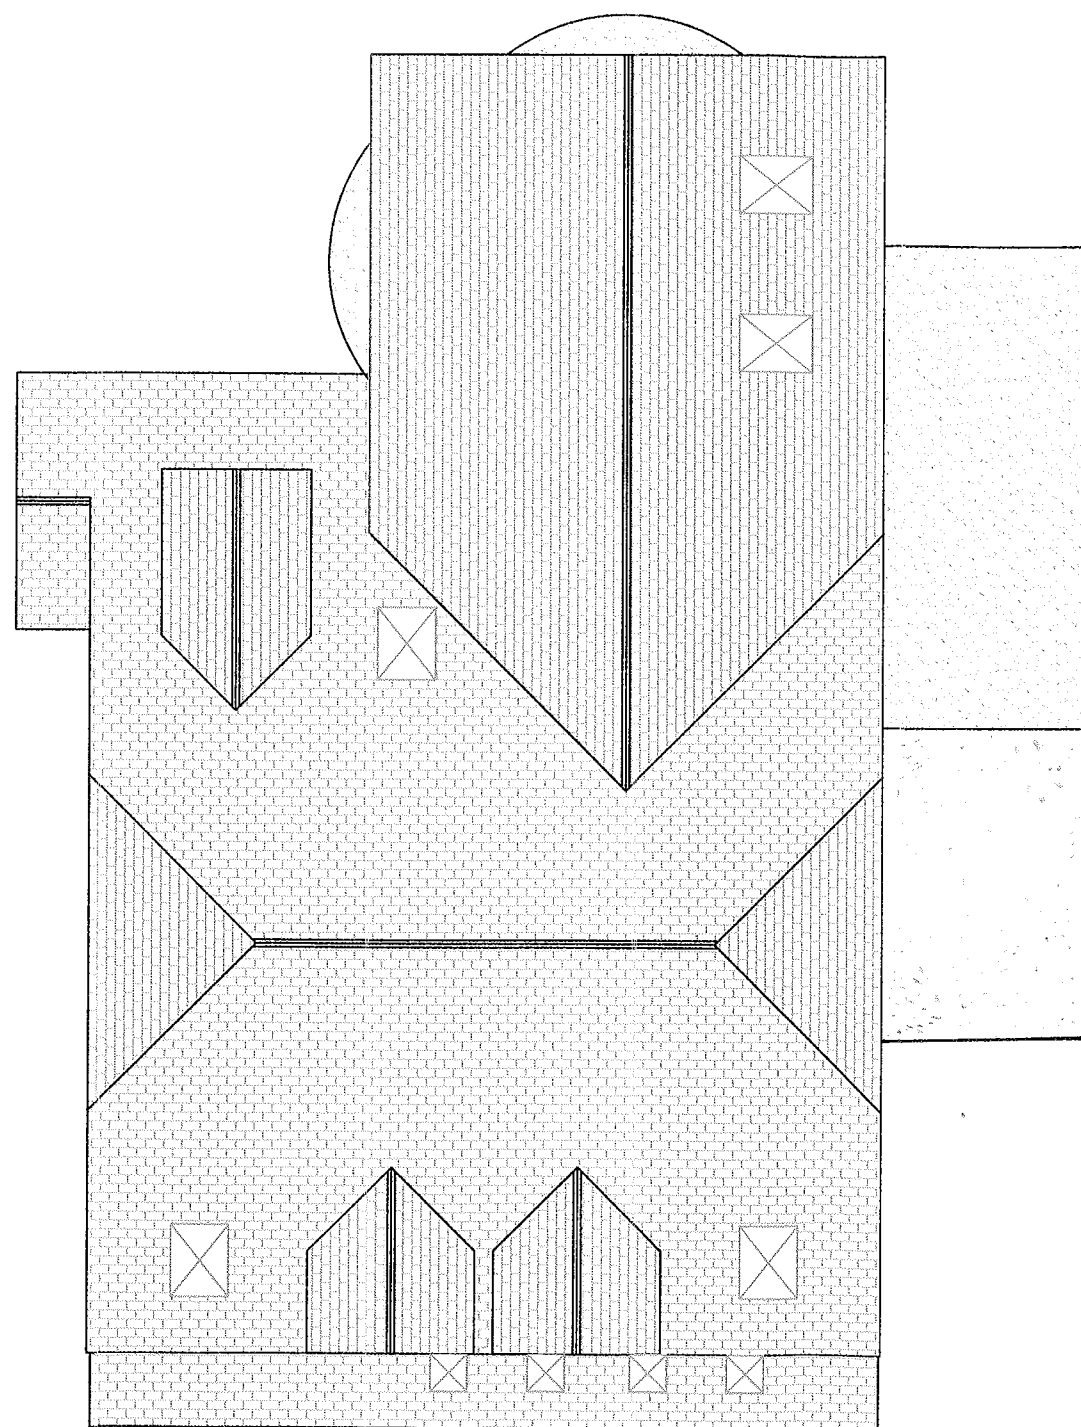


HAVANT BOROUGH
COUNCIL
01 NOV 2017
RECEIVED

**ROSENTHAL**
ARCHITECTURAL SERVICES
07713 483394
info@rosenthalarchitectural.co.uk

NOTES

- 01 All new and existing building work dimensions are critical to the construction process.
- 02 All drawings are preliminary unless stated differently. Preliminary drawings are not to be built or manufactured from.
- 03 This drawing is subject to copyright of Rosenthal Architectural SERVICES reproduction only with written authority.
- 04 Drawing dimensions and scales to be checked prior to commencement of work.
- 05 All structural work where mentioned on this drawing is subject to a qualified structural and civil engineer calculations before building work commences.
- 06 These plans may be subject to "Planning & Building Regulation Approval" or any other statute in law before the commencement of building works.
- 07 All materials to match existing unless otherwise stated.

 

Proposed Roof Plan

Mr & Mrs Walker
90 Southleigh Road,
Demvilles,
Hampshire,
PO9 2PR

DRAFT 4A - 10.05.16

CLIENT NO:	DRAWN: DS
JOB NO:	DATE: 17.02.16
SCALE @ A3: 1:100	PG NO: 04