



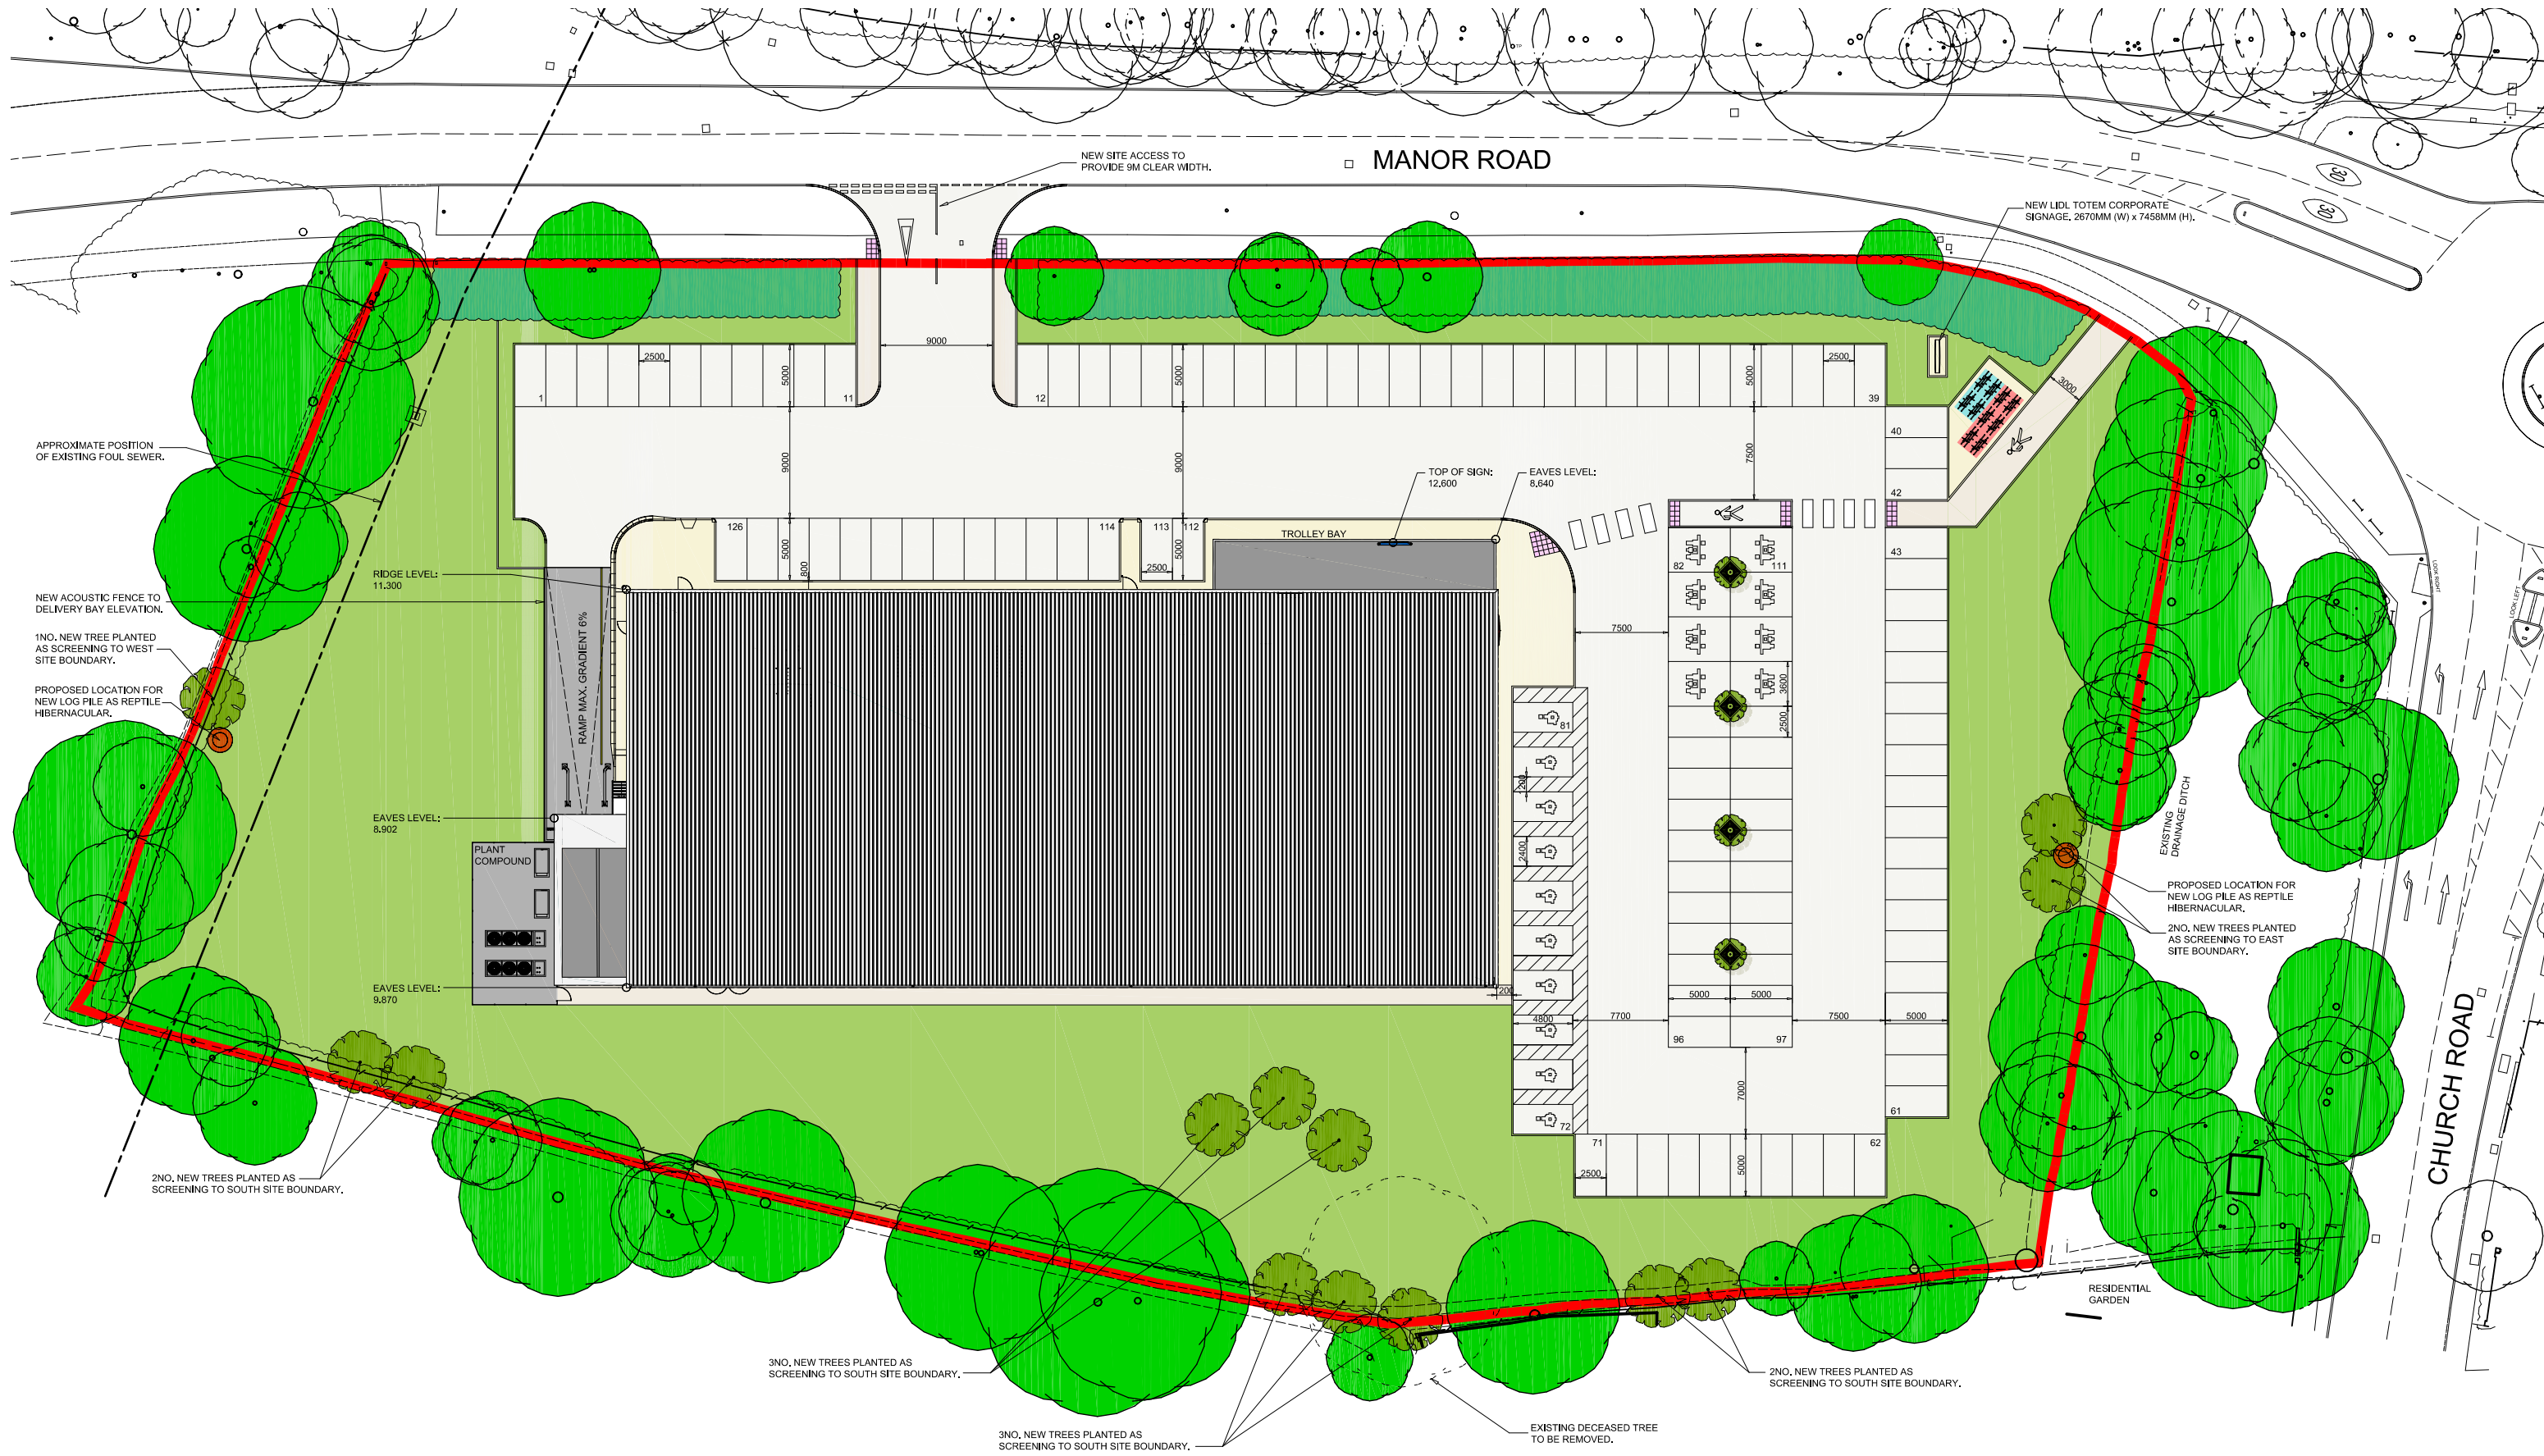


LEGEND

- STANDING SEAM ALUMINIUM SHEET ROOFING IN METALLIC SILVER RAL 9006 FINISH TO MONO-PITCH ROOF.
- SIKA TROCAL SINGLE-PLY FLAT ROOFING MEMBRANE TO DELIVERY BAY AND ENTRANCE CANOPY ROOF.

 

& POOLE PATTLE chartered architects
TEL: 01473 230580 FAX 01473 231549 E-MAIL mail@pooleandpattle.co.uk
5 OBSERVATION COURT 84 PRINCES STREET IPSWICH SUFFOLK IP1 1RY

 

Project Lidl, Hayling Island	Date March 2017	Scale 1:500 @ A3
Drawing Roof Plan	3671	07
© This drawing must not be reproduced in whole or part without written consent		N