



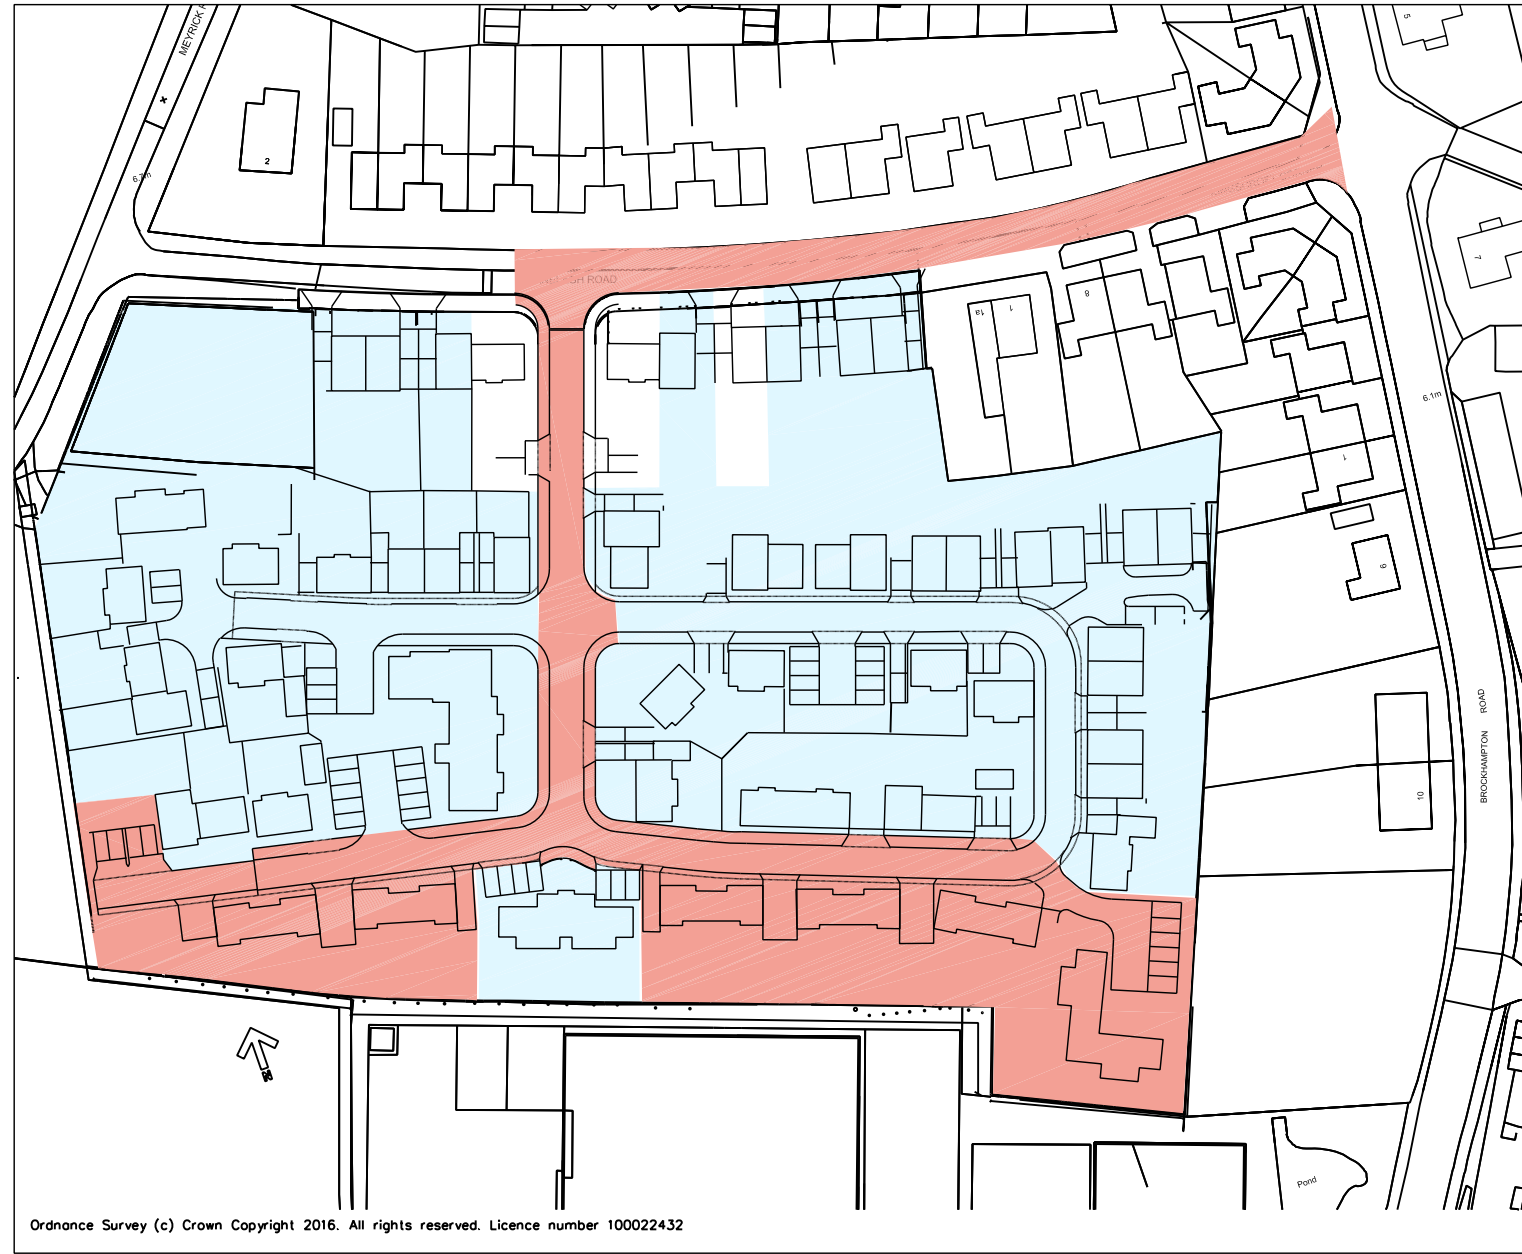

Location Plan 1:1250

- Affordable units
- 4m High acoustic fence
- 2m High acoustic fence

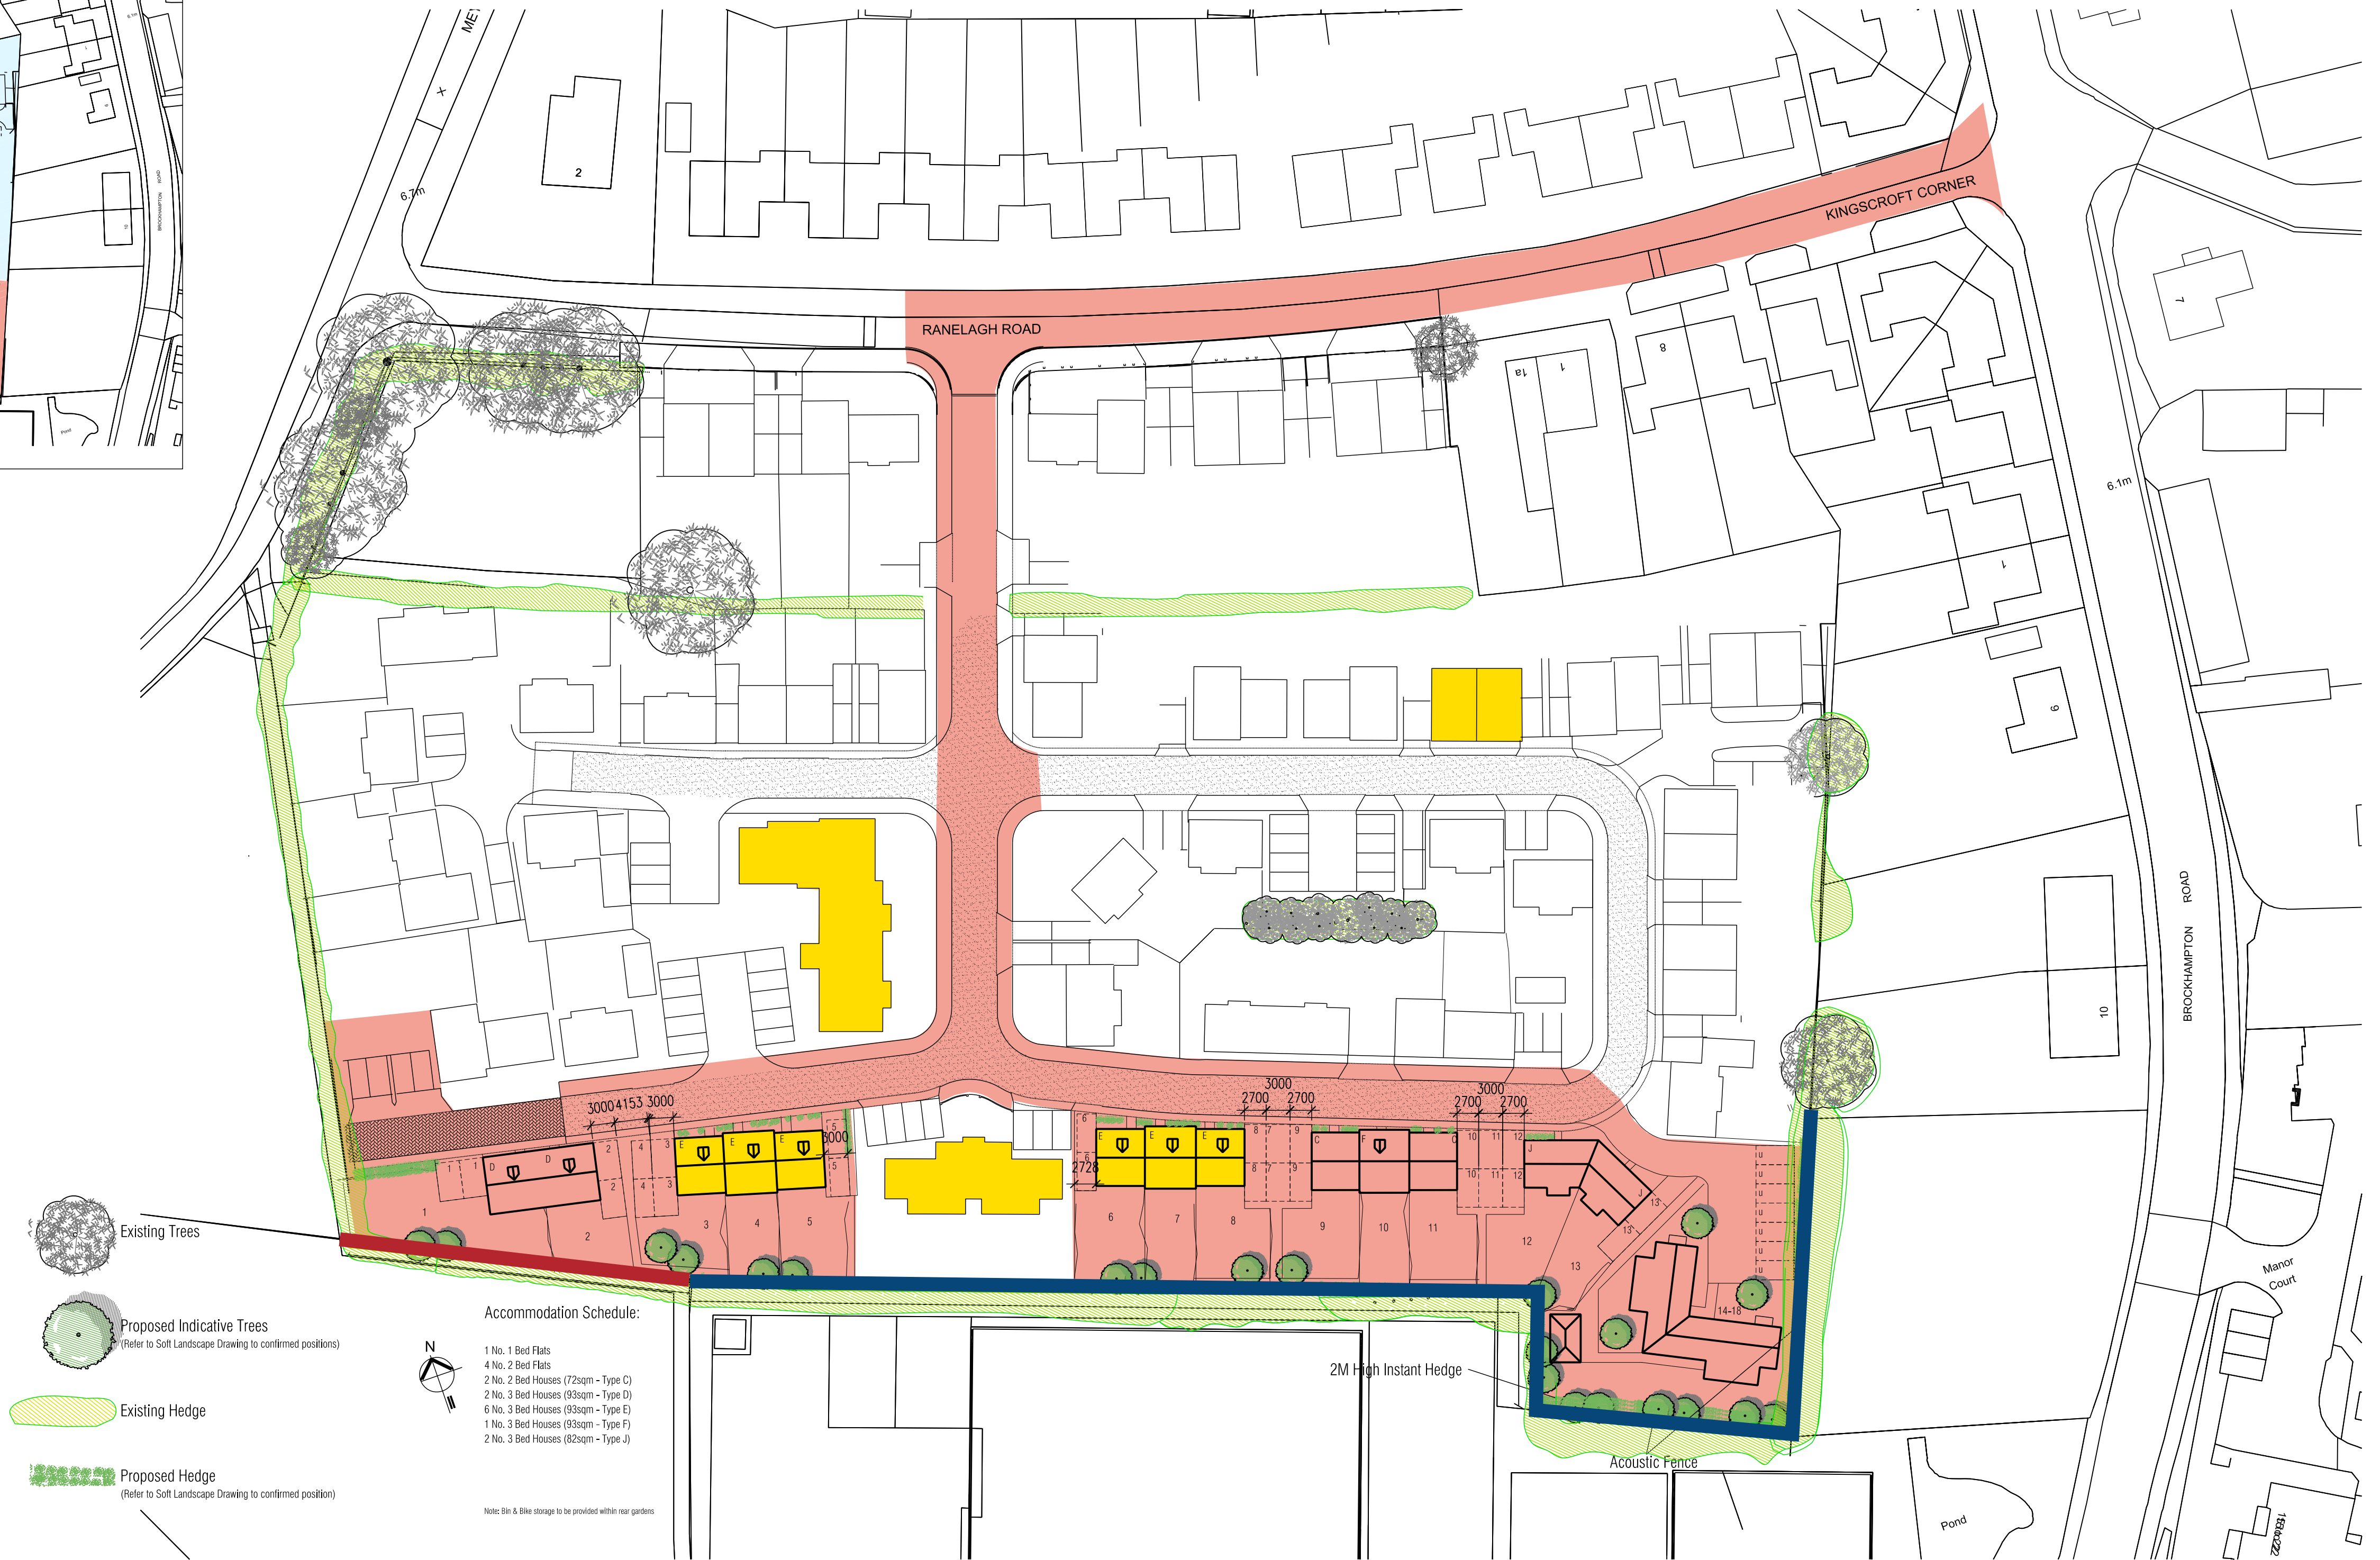

Ordnance Survey (c) Crown Copyright 2016. All rights reserved. Licence number 100022432

Site Plan 1:500

				NOTE: This layout is based on a brief provided by Foreman Homes and is shown on an Ordnance Survey enlargement and the position, size and disposition of the units are approximate. Final layout will be determined following a detailed survey by others, and is subject to planning, highways and statutory authorities consent.		CLIENT 		TITLE Site A - Ranelagh Road Havant Proposed Site Plan & Location Plan (Section 73 Context)		 FURZEHALL FARM, WICKHAM ROAD FAREHAM, HAMPSHIRE, PO16 7JH T: 01329 283 225 F: 01329 237 004 E: EMAIL@HGP-ARCHITECTS.CO.UK W: WWW.HGP-ARCHITECTS.CO.UK	
C	Amended as Planners comments										
B	Drawing amended										
A	Car parking spaces widened										
Rev	Date	Description	By	PM	Planning			Scale @ A1: 1:500 & 1:1250 Date: © Oct15		Drawn by: HJE Checked by: Drawing No: 14.071A.01 Revision: C	
REVISIONS											