




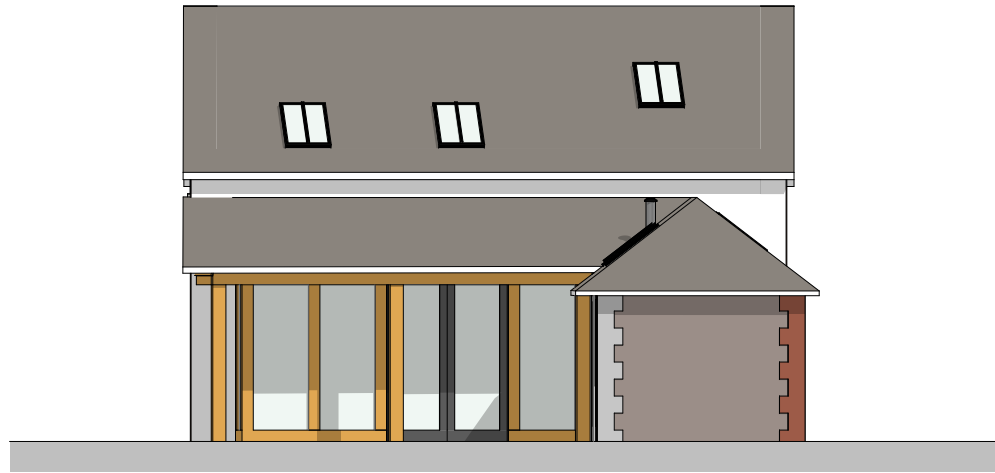


E-01 Proposed South Elevation 1:100

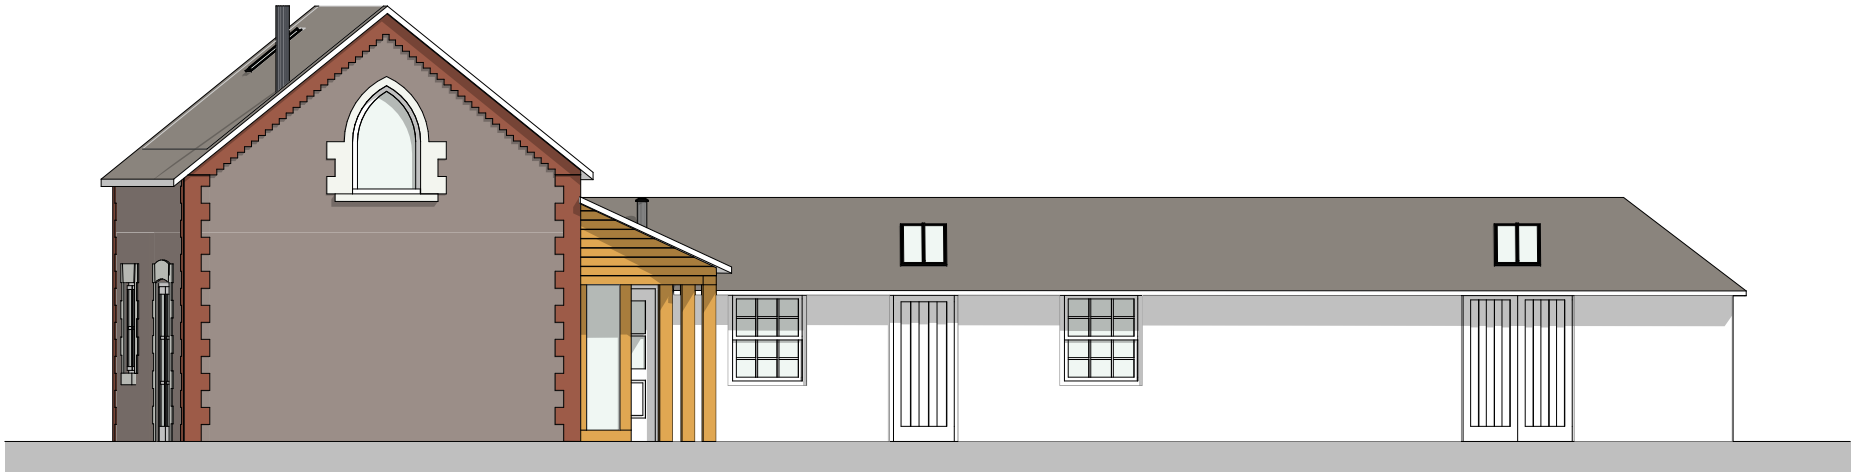

E-02 Proposed West Elevation 1:100

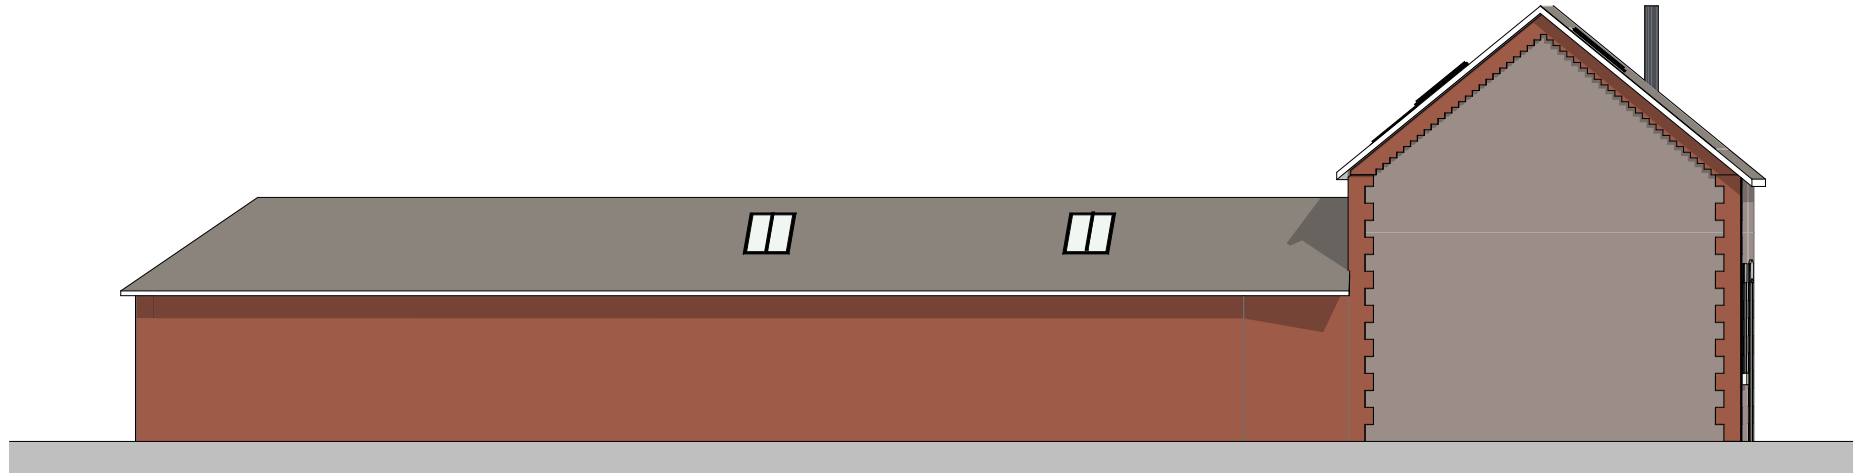

E-04 Proposed East Elevation 1:100

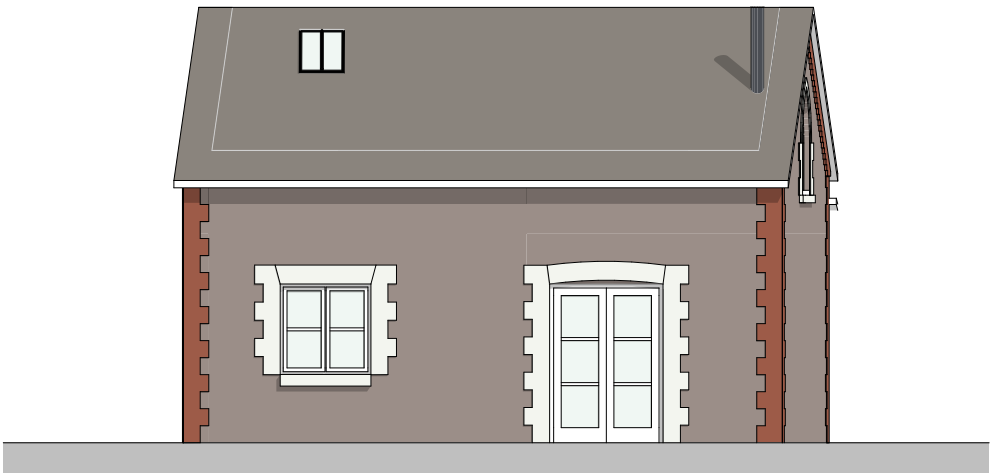

E-03 Proposed North Elevation 1:100

Purpose of Issue	status	Issue Date	Scales @ A3	Project No.	Originator	Project	Client	Layout Title	Drawing Number	rev
Proposed Elevations		Date printed 31/01/2018	1:100	1721	Downland Design Ltd	Proposed Garage Conversion 39 Havant Road Emsworth	Mr & Mrs S O'Hea	Proposed Elevations	1721.A.03.1.	