



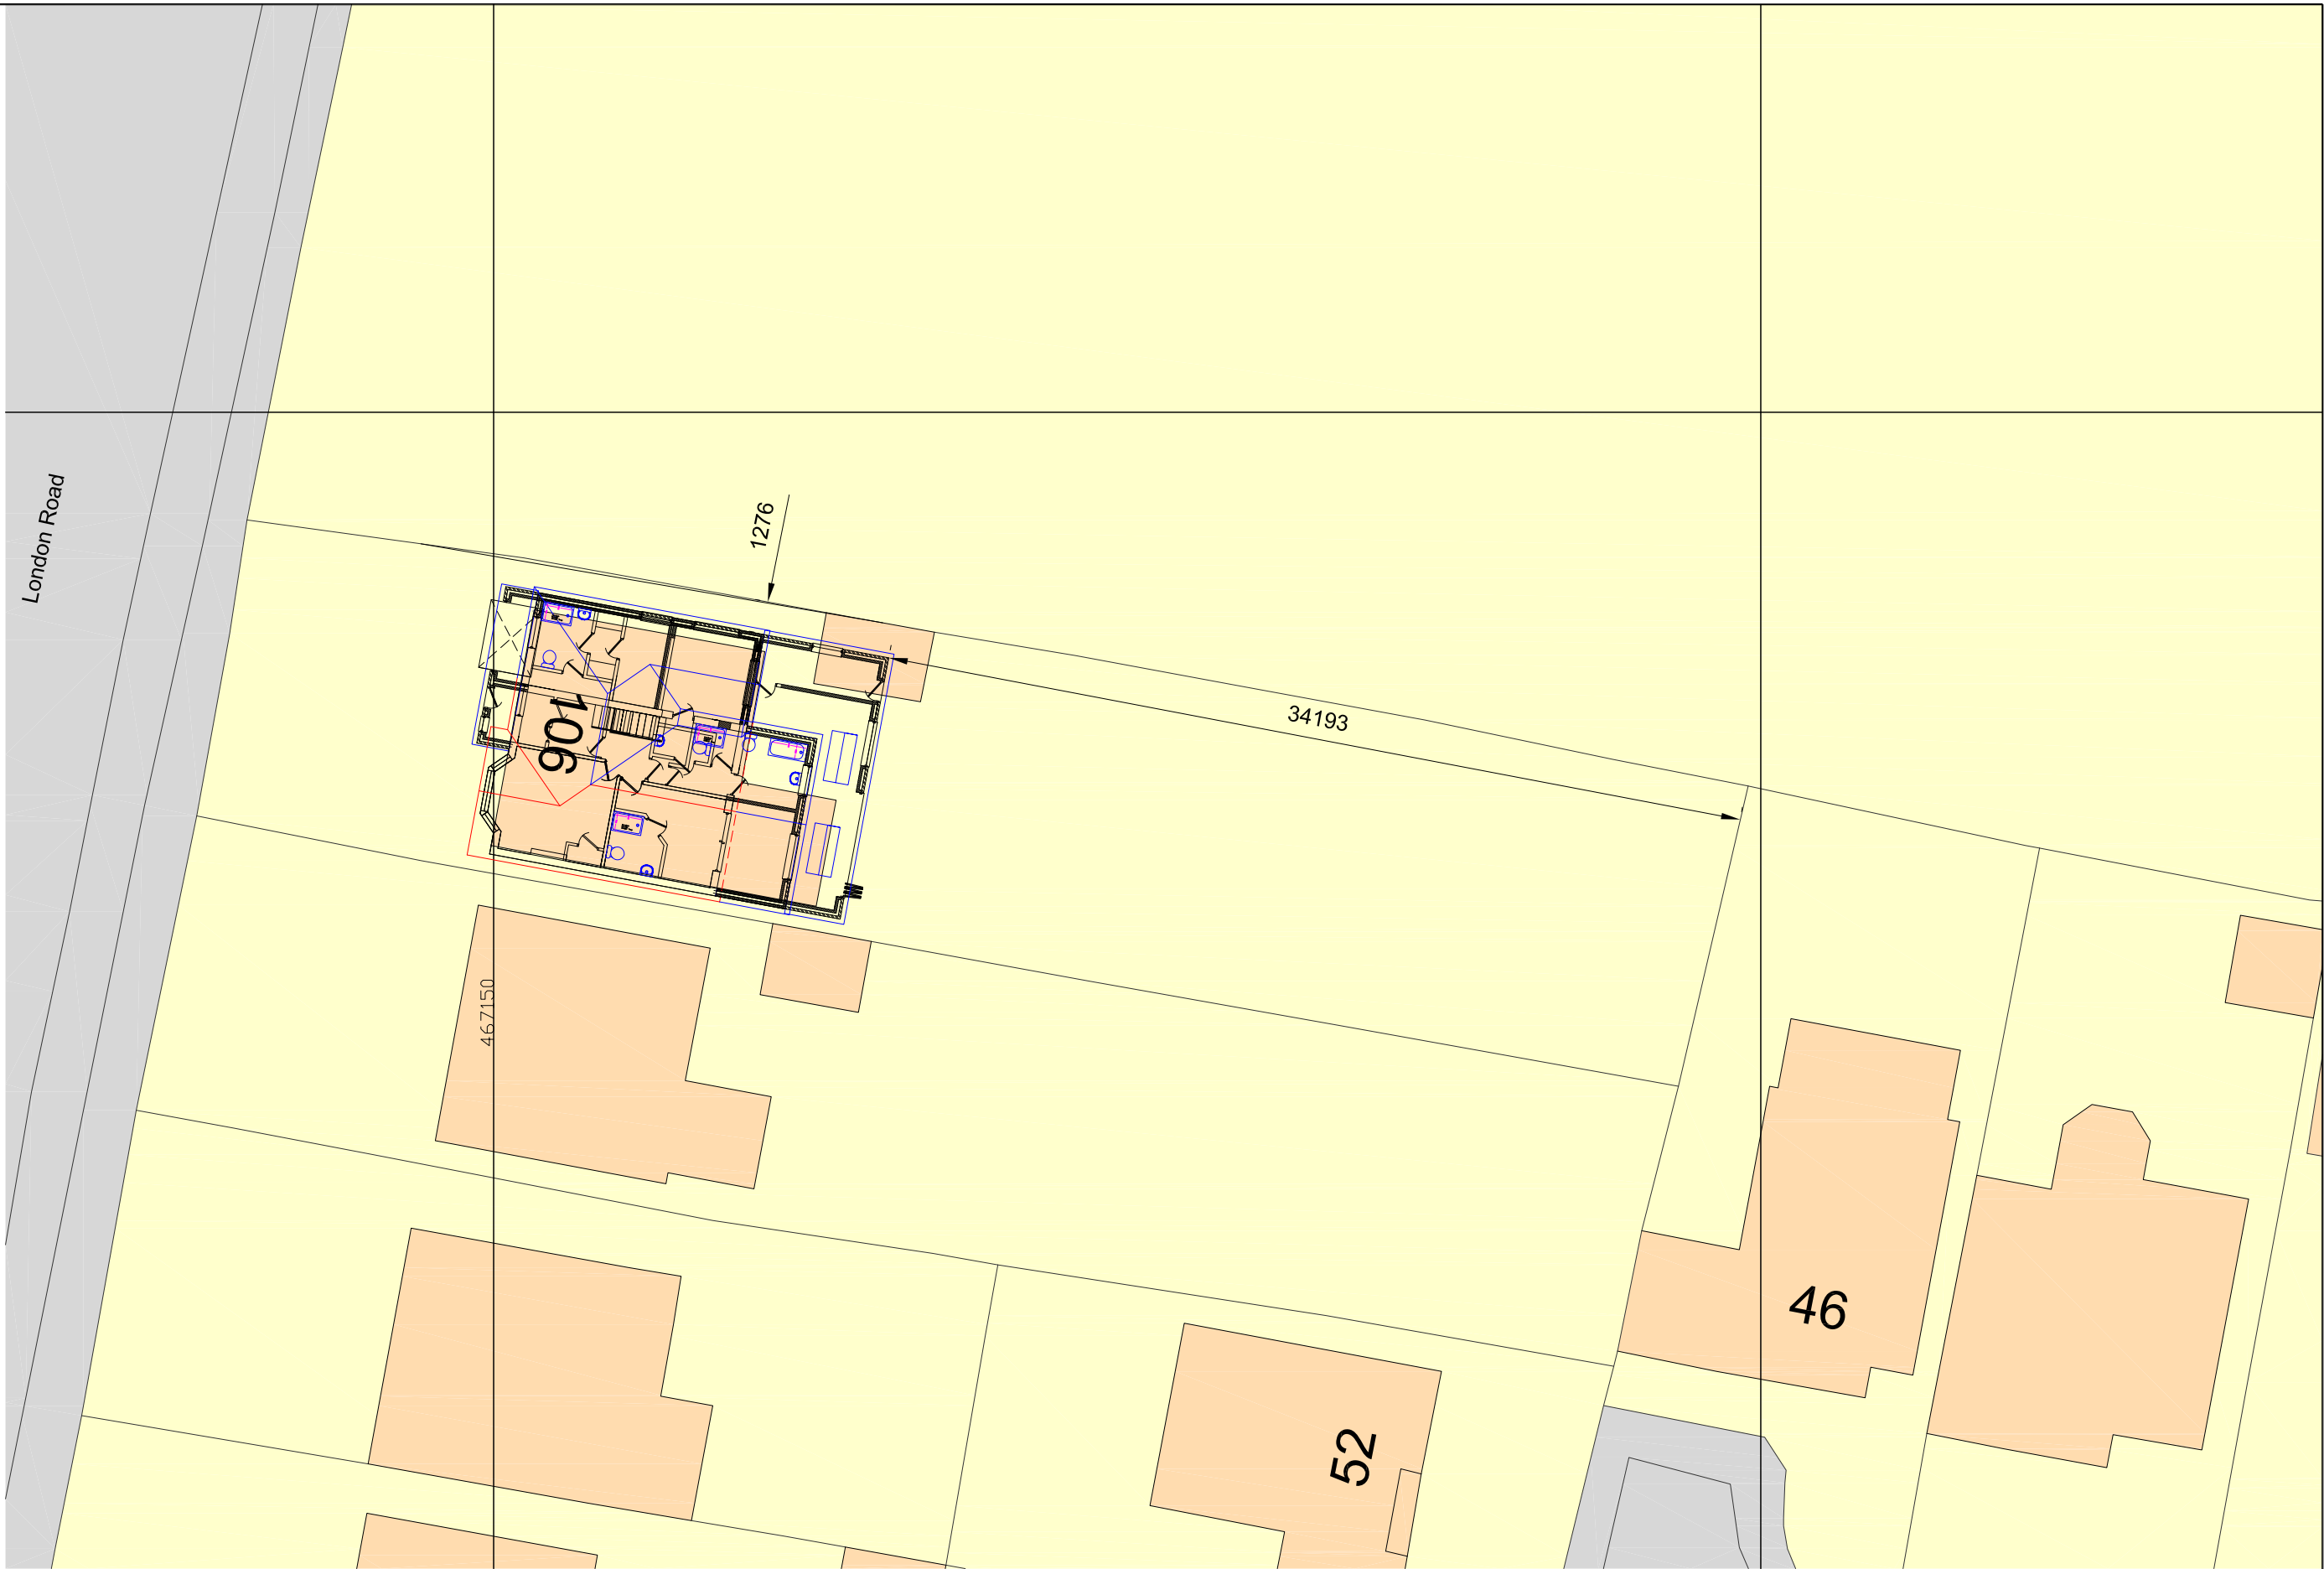

Block Plan
Scale 1:250

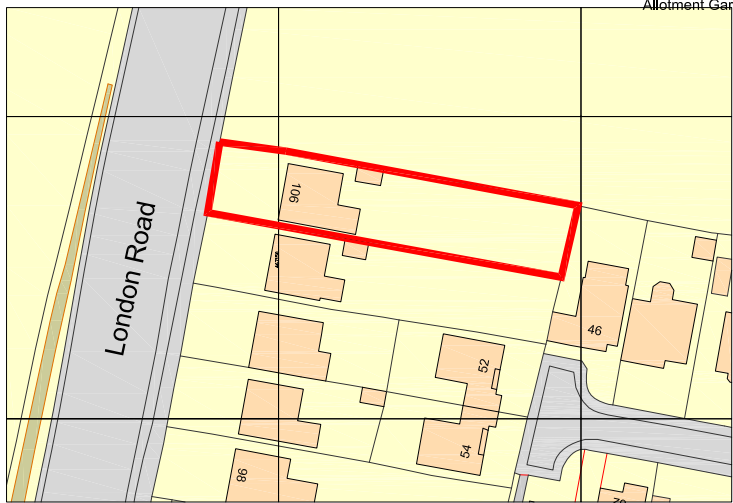

Ordnance Survey, (c) Crown Copyright 2015. All rights reserved. Licence number 100022432

Site Plan
Scale 1:1250



Notes
All dimensions and details to be checked on site by builder prior to commencement of works.
This plan must not be acted upon until it has been approved by the Local Authority.
Client to conform to party wall act of 1996 if required.

B		
A	Date	Revisions

Drawing Title.

Maps

SITE ADDRESS Mr & Mrs Hawkes 106 London Road Widley Waterlooville PO7 5AB	CLIENT ADDRESS
--	----------------

as noted	PAPER SIZE A2
Scale.	Drawn by.
September 2017	R.N.S.
Date.	

Sanders Design Services Ltd

95 Cedar Road
Hythe
Southampton
SO45 3PX

www.sandersdesignservices.co.uk
info@sandersdesignservices.co.uk

023 8020 7195

Drawing No	Revision
hawk sht 3	x