



Cross Section - Side

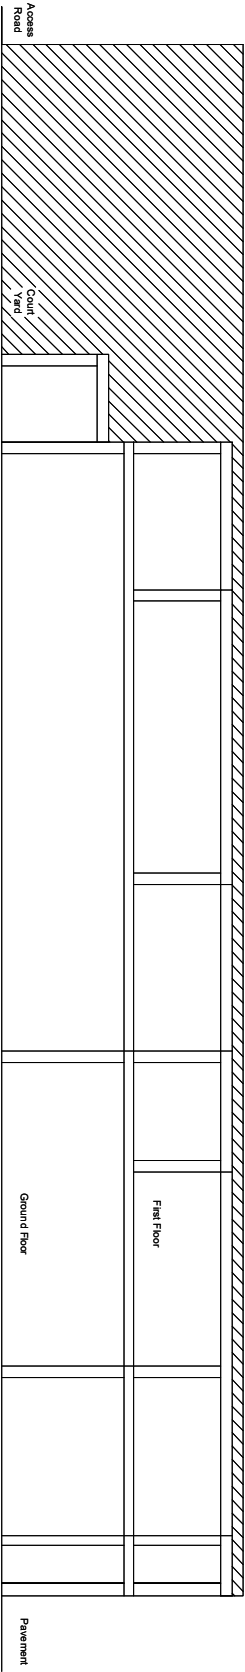


NOTES:

Proposed - Floor Plan - Elevations & Cross Section


Elevation - Side

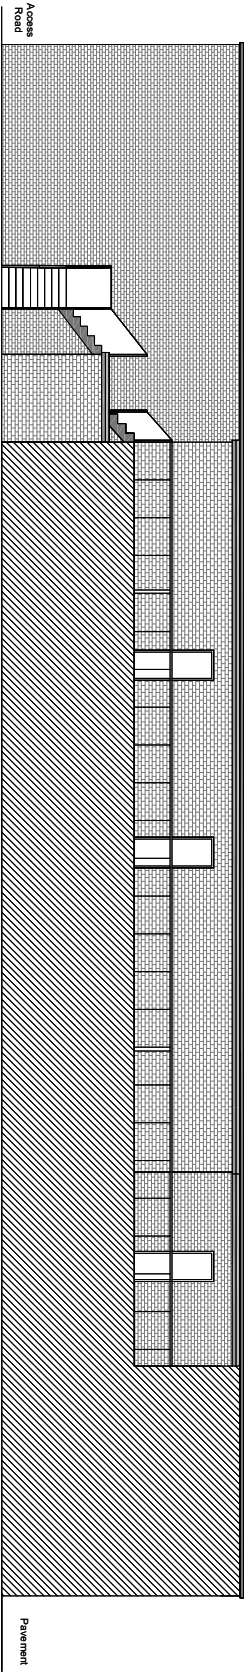

Elevation - Front

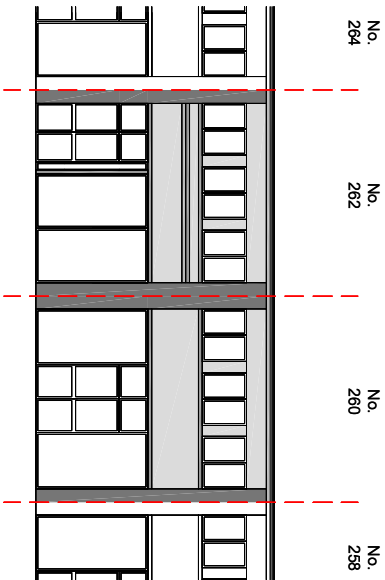

Elevation - Rear

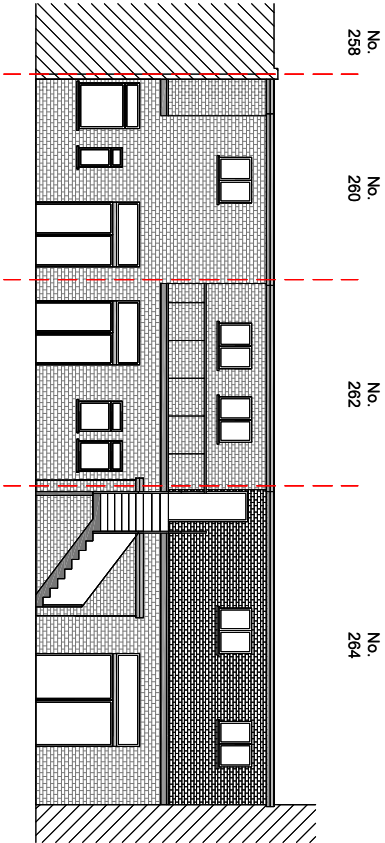

Contract: Tel: 01919 329 789 E-Mail: joel@greatplans.co.uk

Client:

Location:

260-262
London Road
Waterlooville
PO7 7HG

Scale: 1:100 @ A2
Scale: 1:200 @ A4
0 2M



Date:

08-08-17

Drawn By:

Joel Gray

Dwg No:

08