



RECEIVED
7 DEC 2016
HBC Development Control

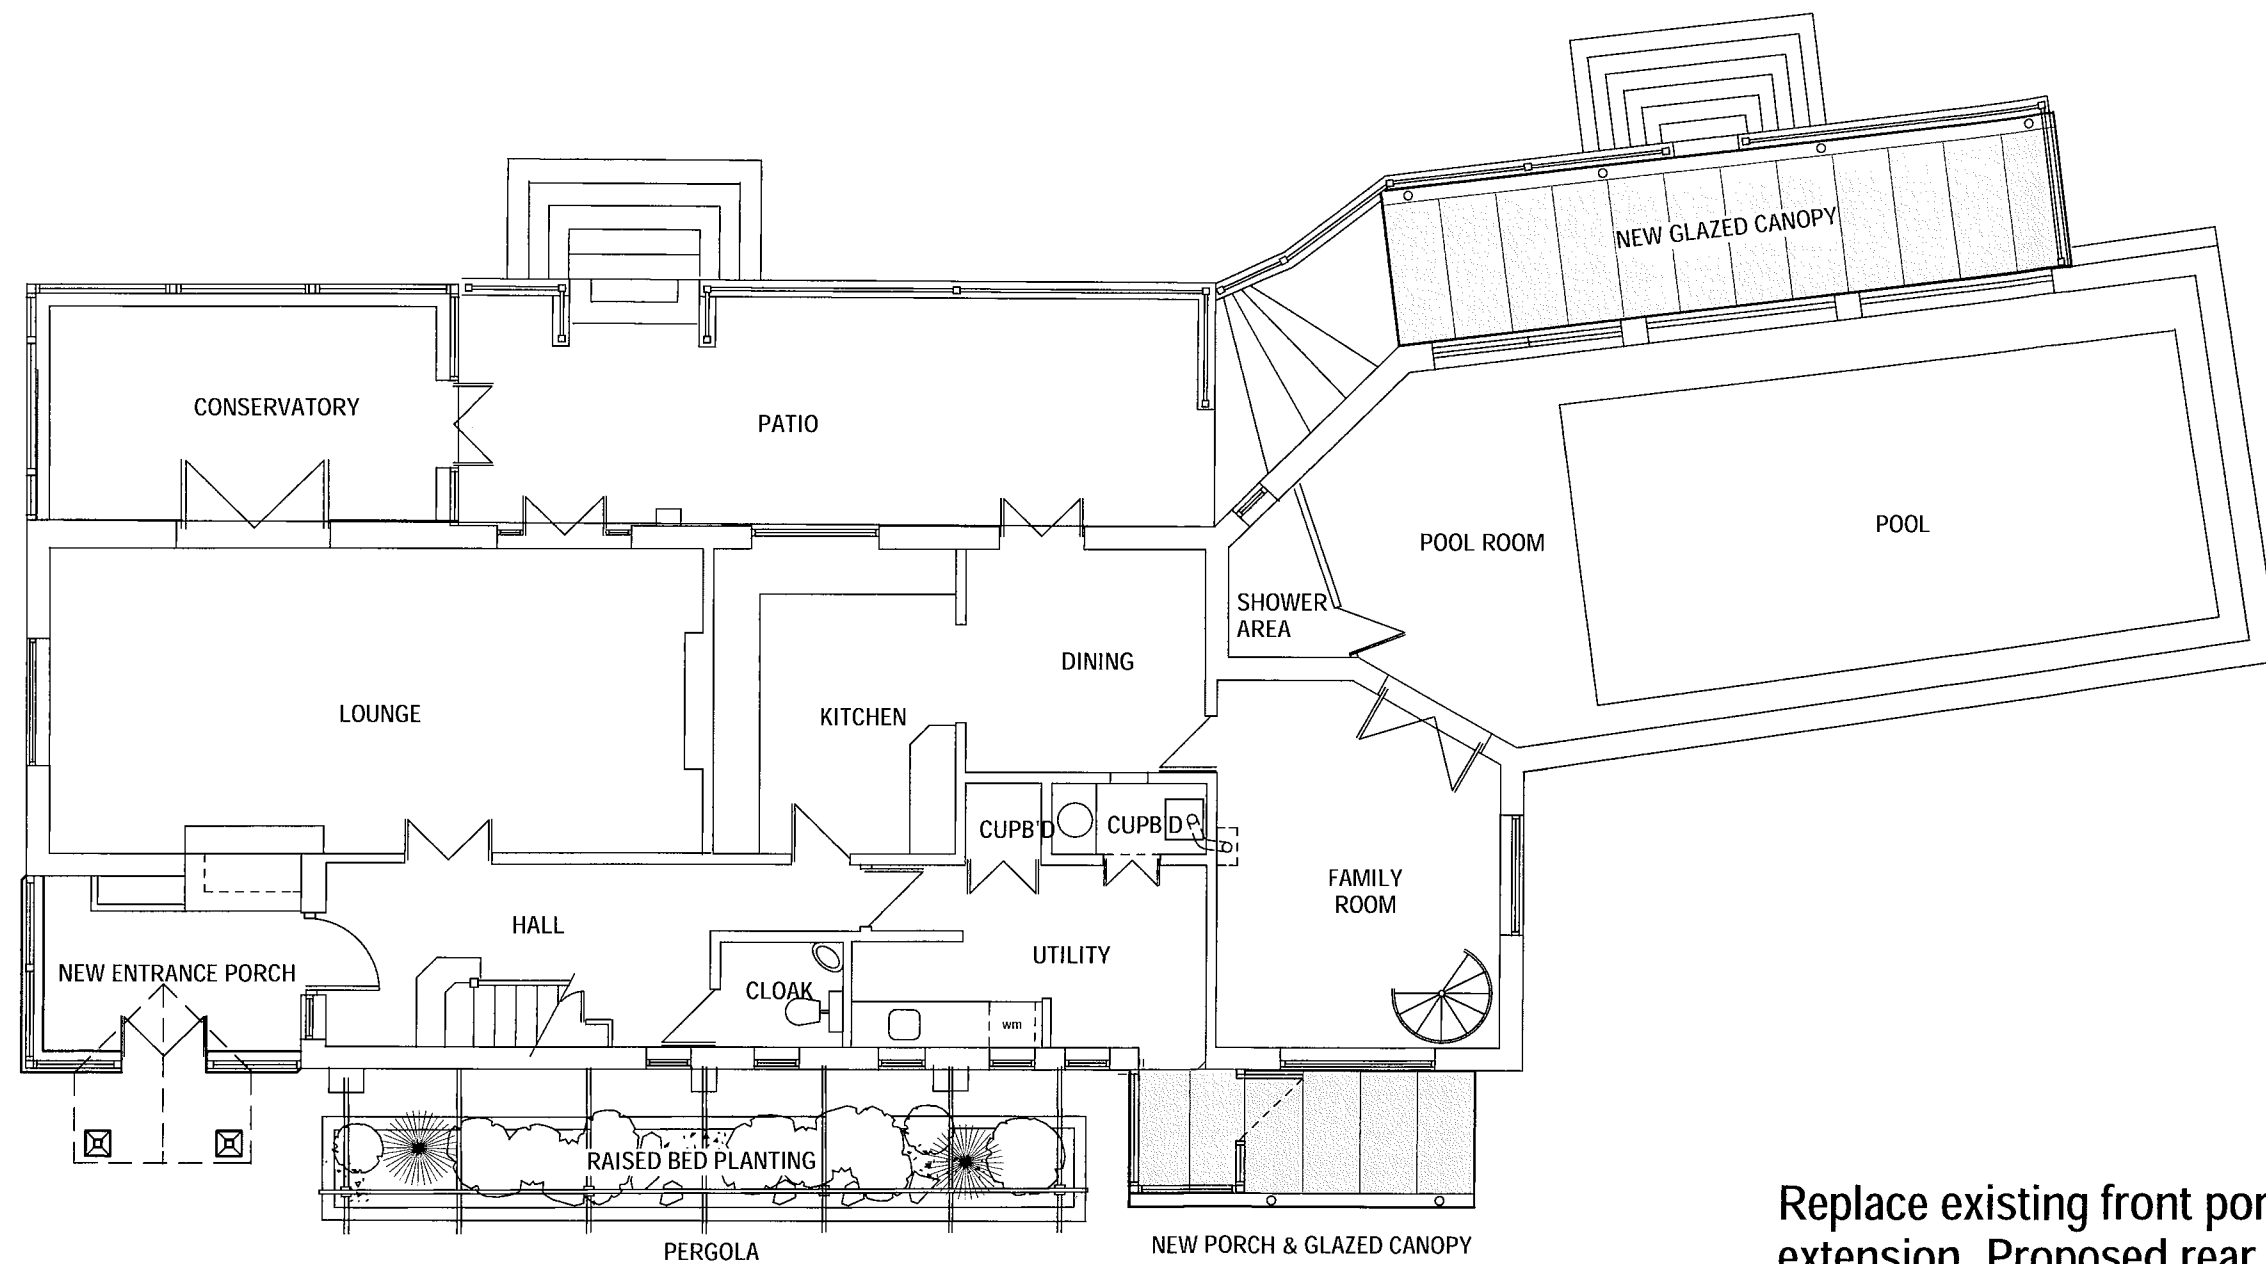

PROPOSED GROUND FLOOR PLAN

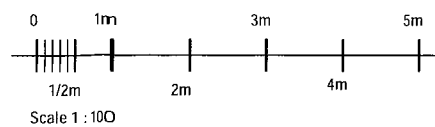

Replace existing front porch with proposed extension, Proposed rear glazed roof canopy over pool room patio with victorian style posts and replace existing side porch with a extended glazed roof canopy and victorian style posts
For:- Mr & Mrs R Sanders
36 Queens Road, Waterlooville, Hants PO7 7SB
Proposed Ground Floor Plan
Scale 1 : 100
A3 - Dwg. No. 011116pl1b