



PHYSICAL SCALE IN METERS @ 1:100

NOTES:
This drawing has been produced solely for PLANNING/DESIGN.
Do not Scale from this Drawing except for planning purposes.
Any drainage shown is presumed and to be checked on site
before commencement of works.
This drawing is the copyright of MF Designs Ltd.

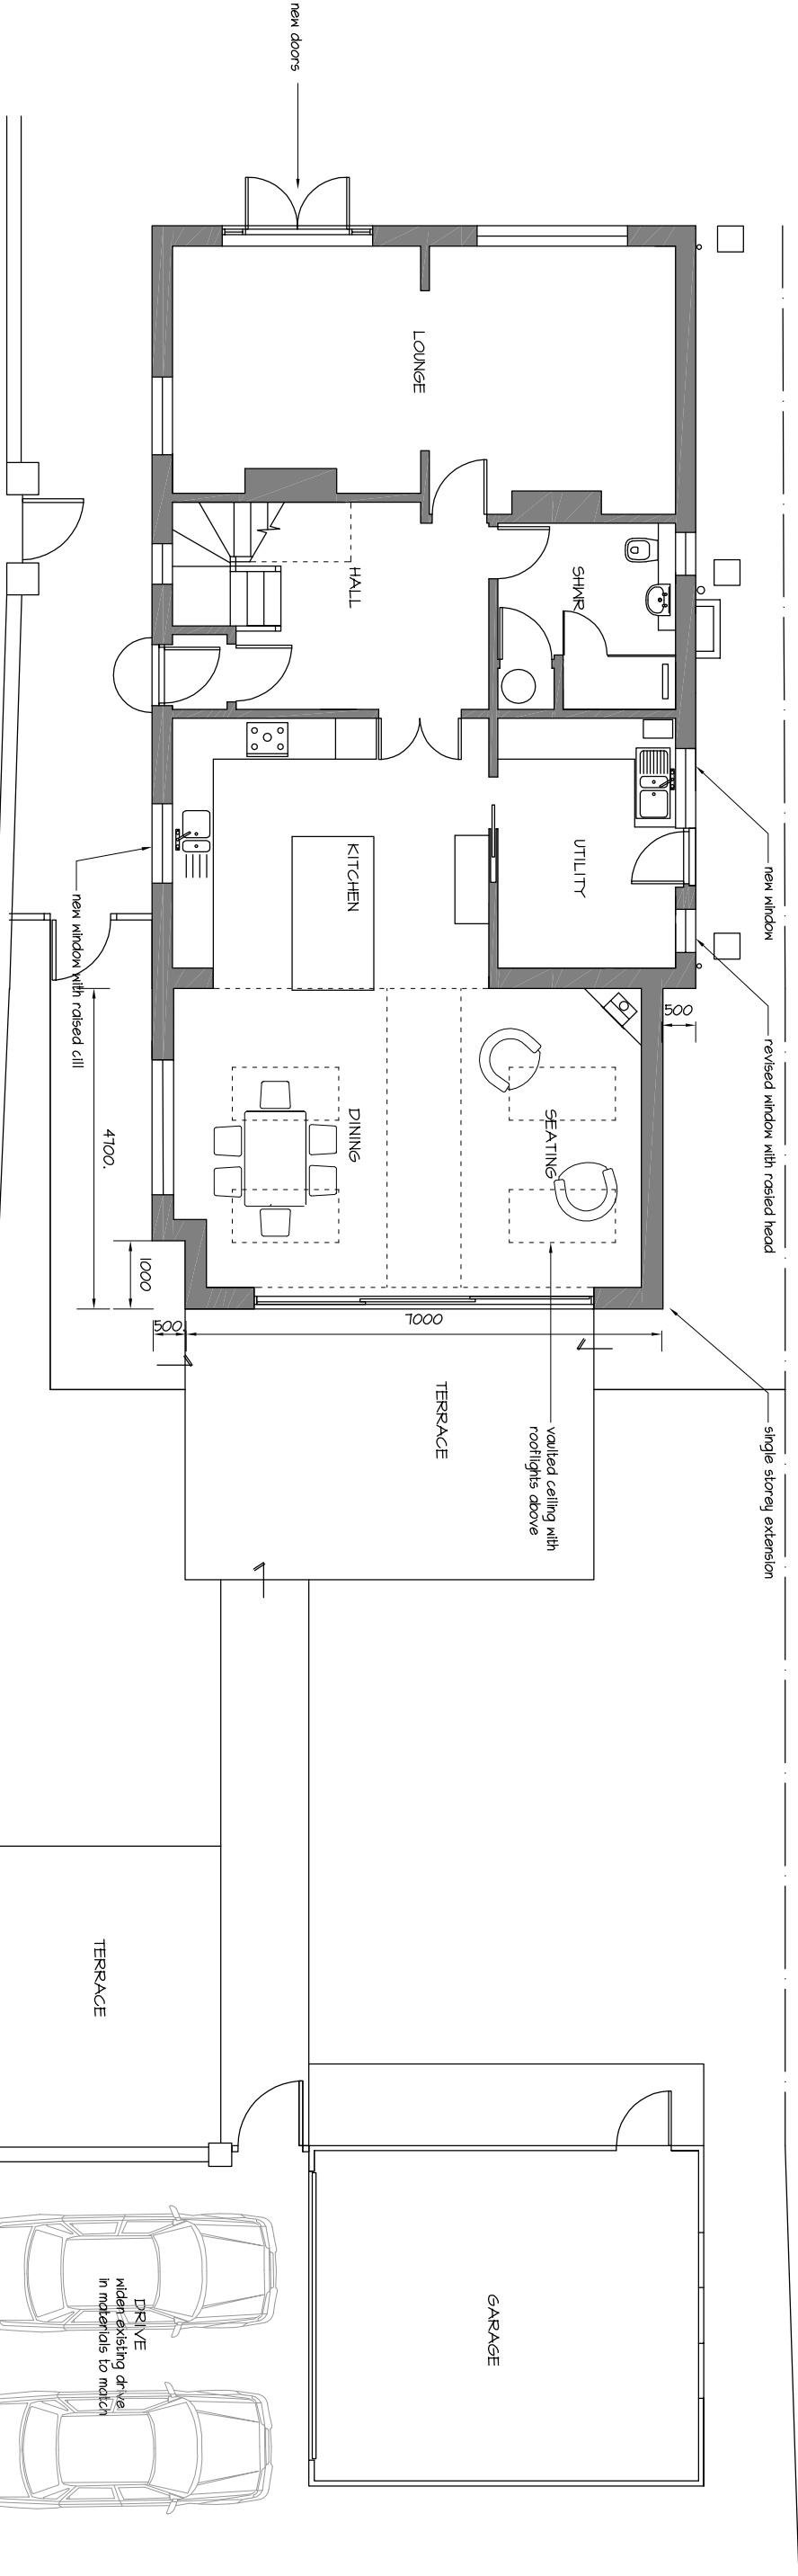

Proposed Ground

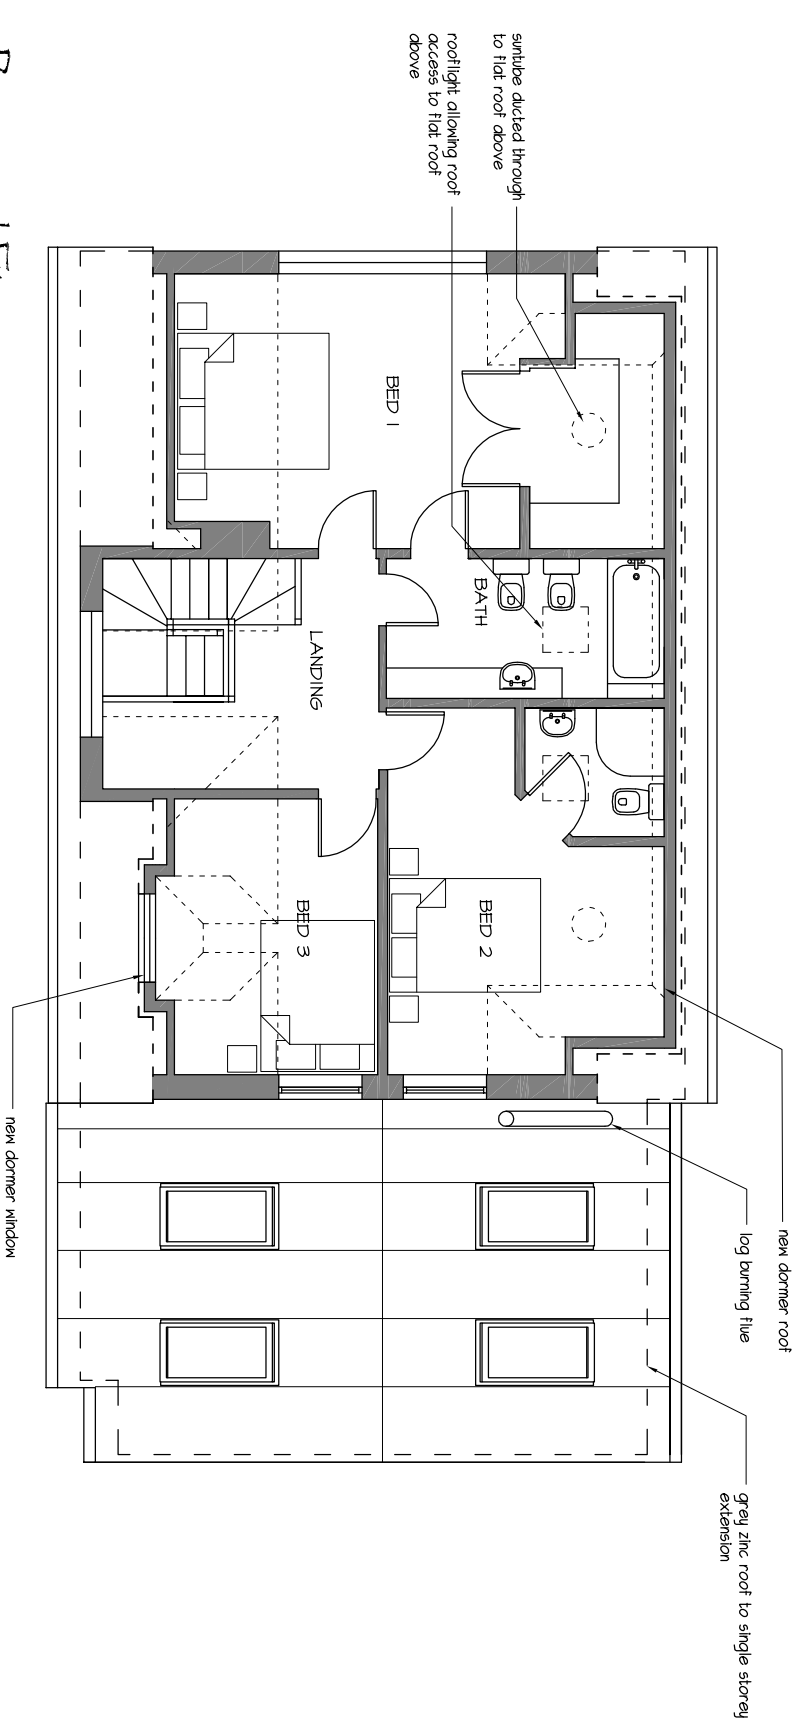

Proposed First



mf designs ltd

Chartered Architects



C: 23/03/2017 - dormer adjusted
B: 22/03/2017 - dormer to east elevation/adjusted site extension/drive widened
A: 20/12/2016 - revisions to layout

36 Grove Road • Havant • Hampshire • PO9 1AR
Director: Martin Farrer RIBA • Co Registration No.4507379
e admin@mfdesigns.org.uk

Date: Dec 2016
Scale: 1:100
Job No: 3159
Dwg No: P_01 C

EXTENSION & ALTERATIONS - 28 Clovelly Road, Emsworth. PO10 7HL