




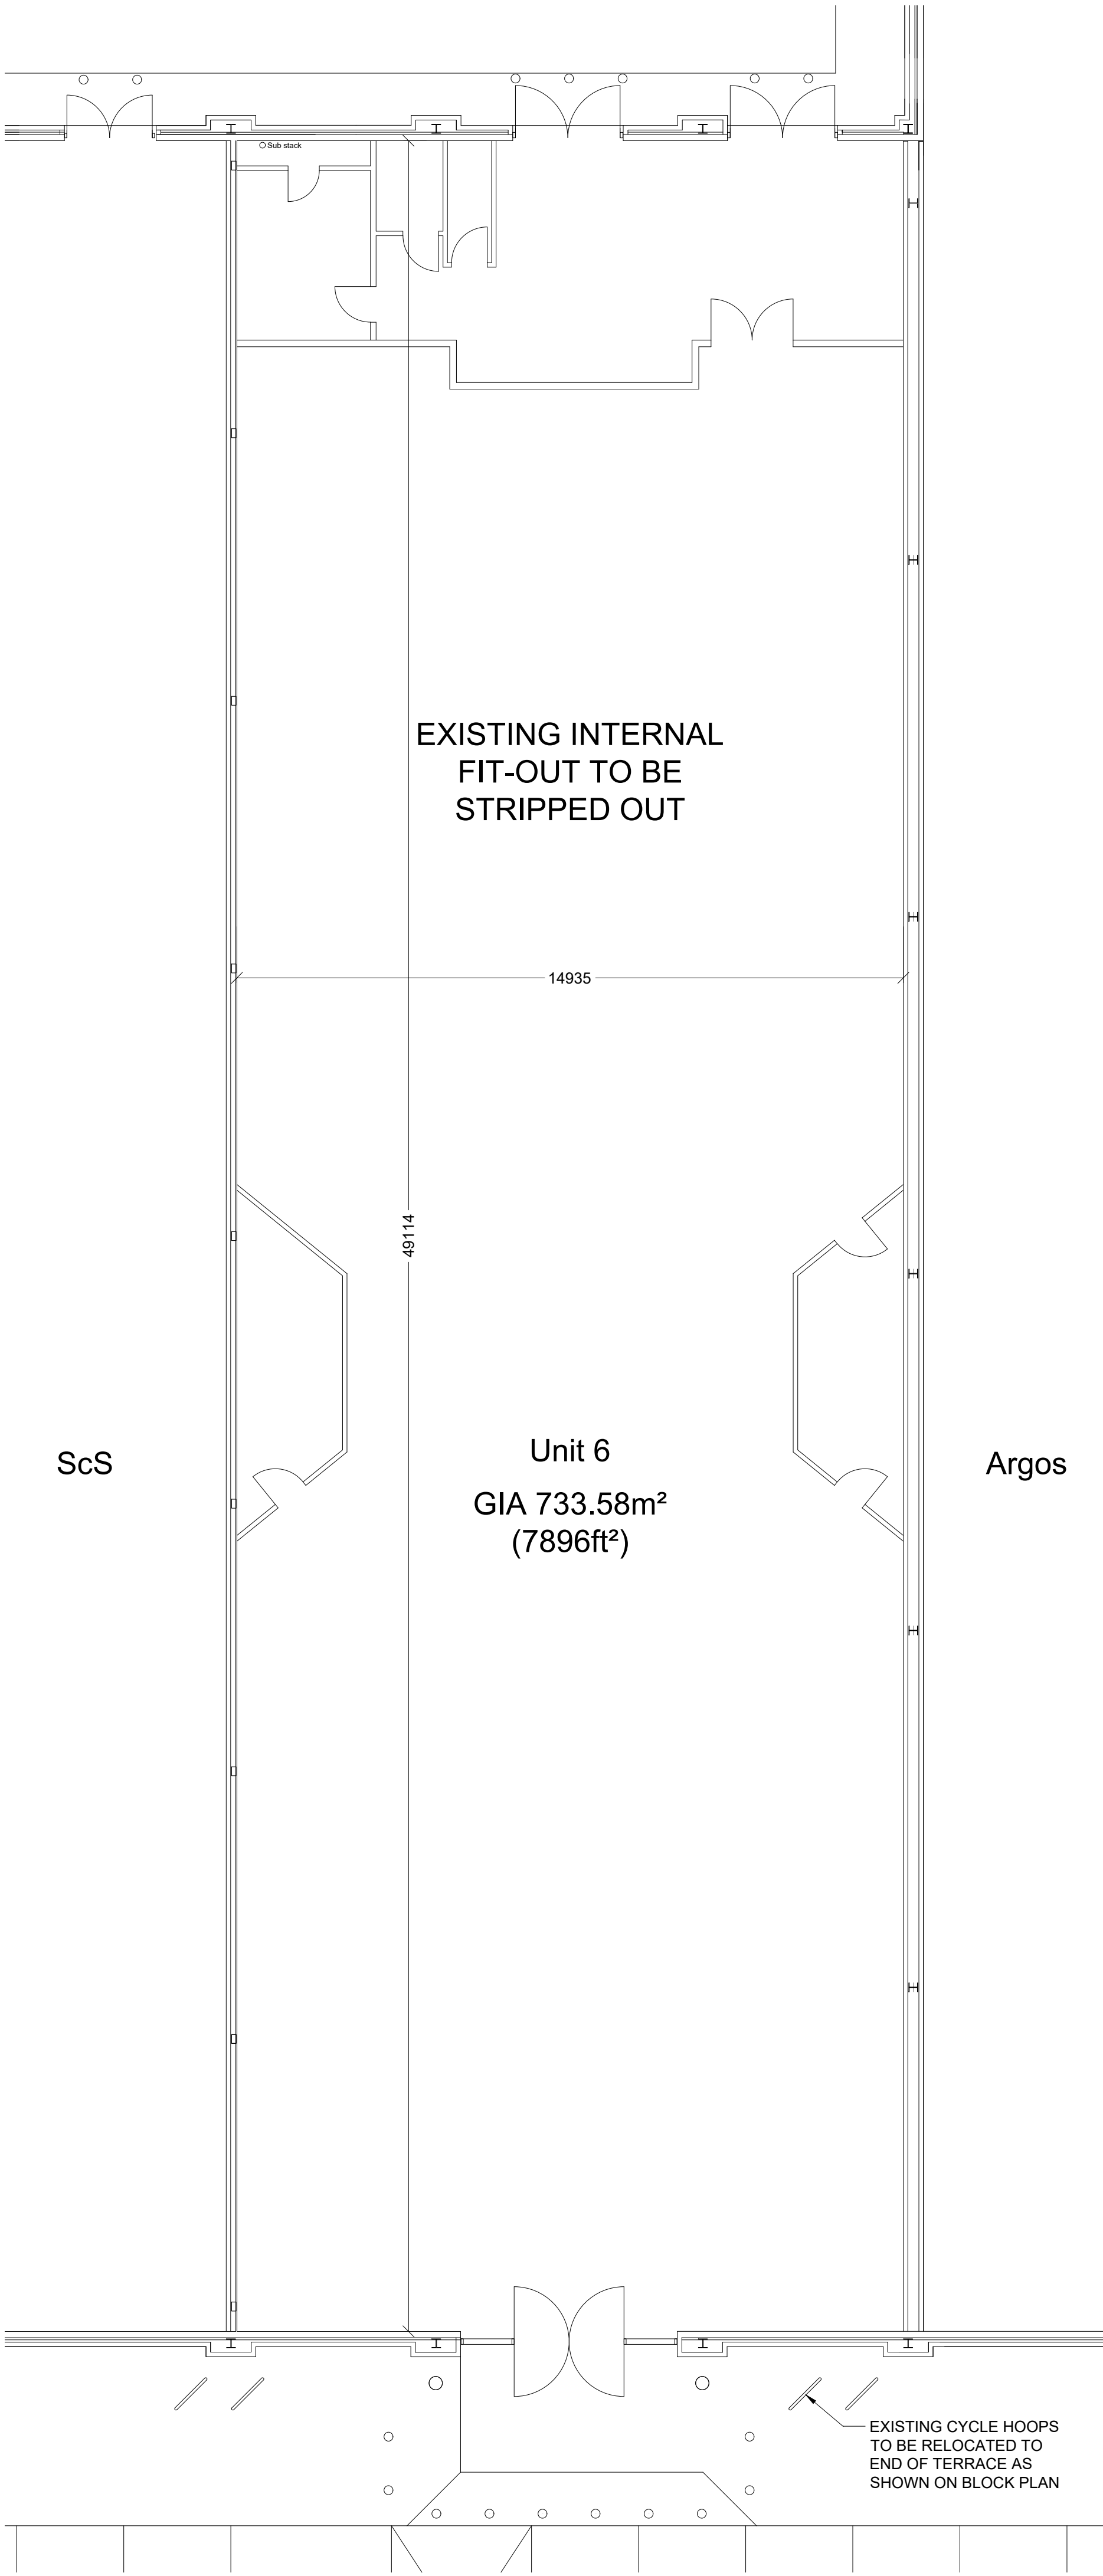

EXISTING FLOOR PLAN
Scale1:100

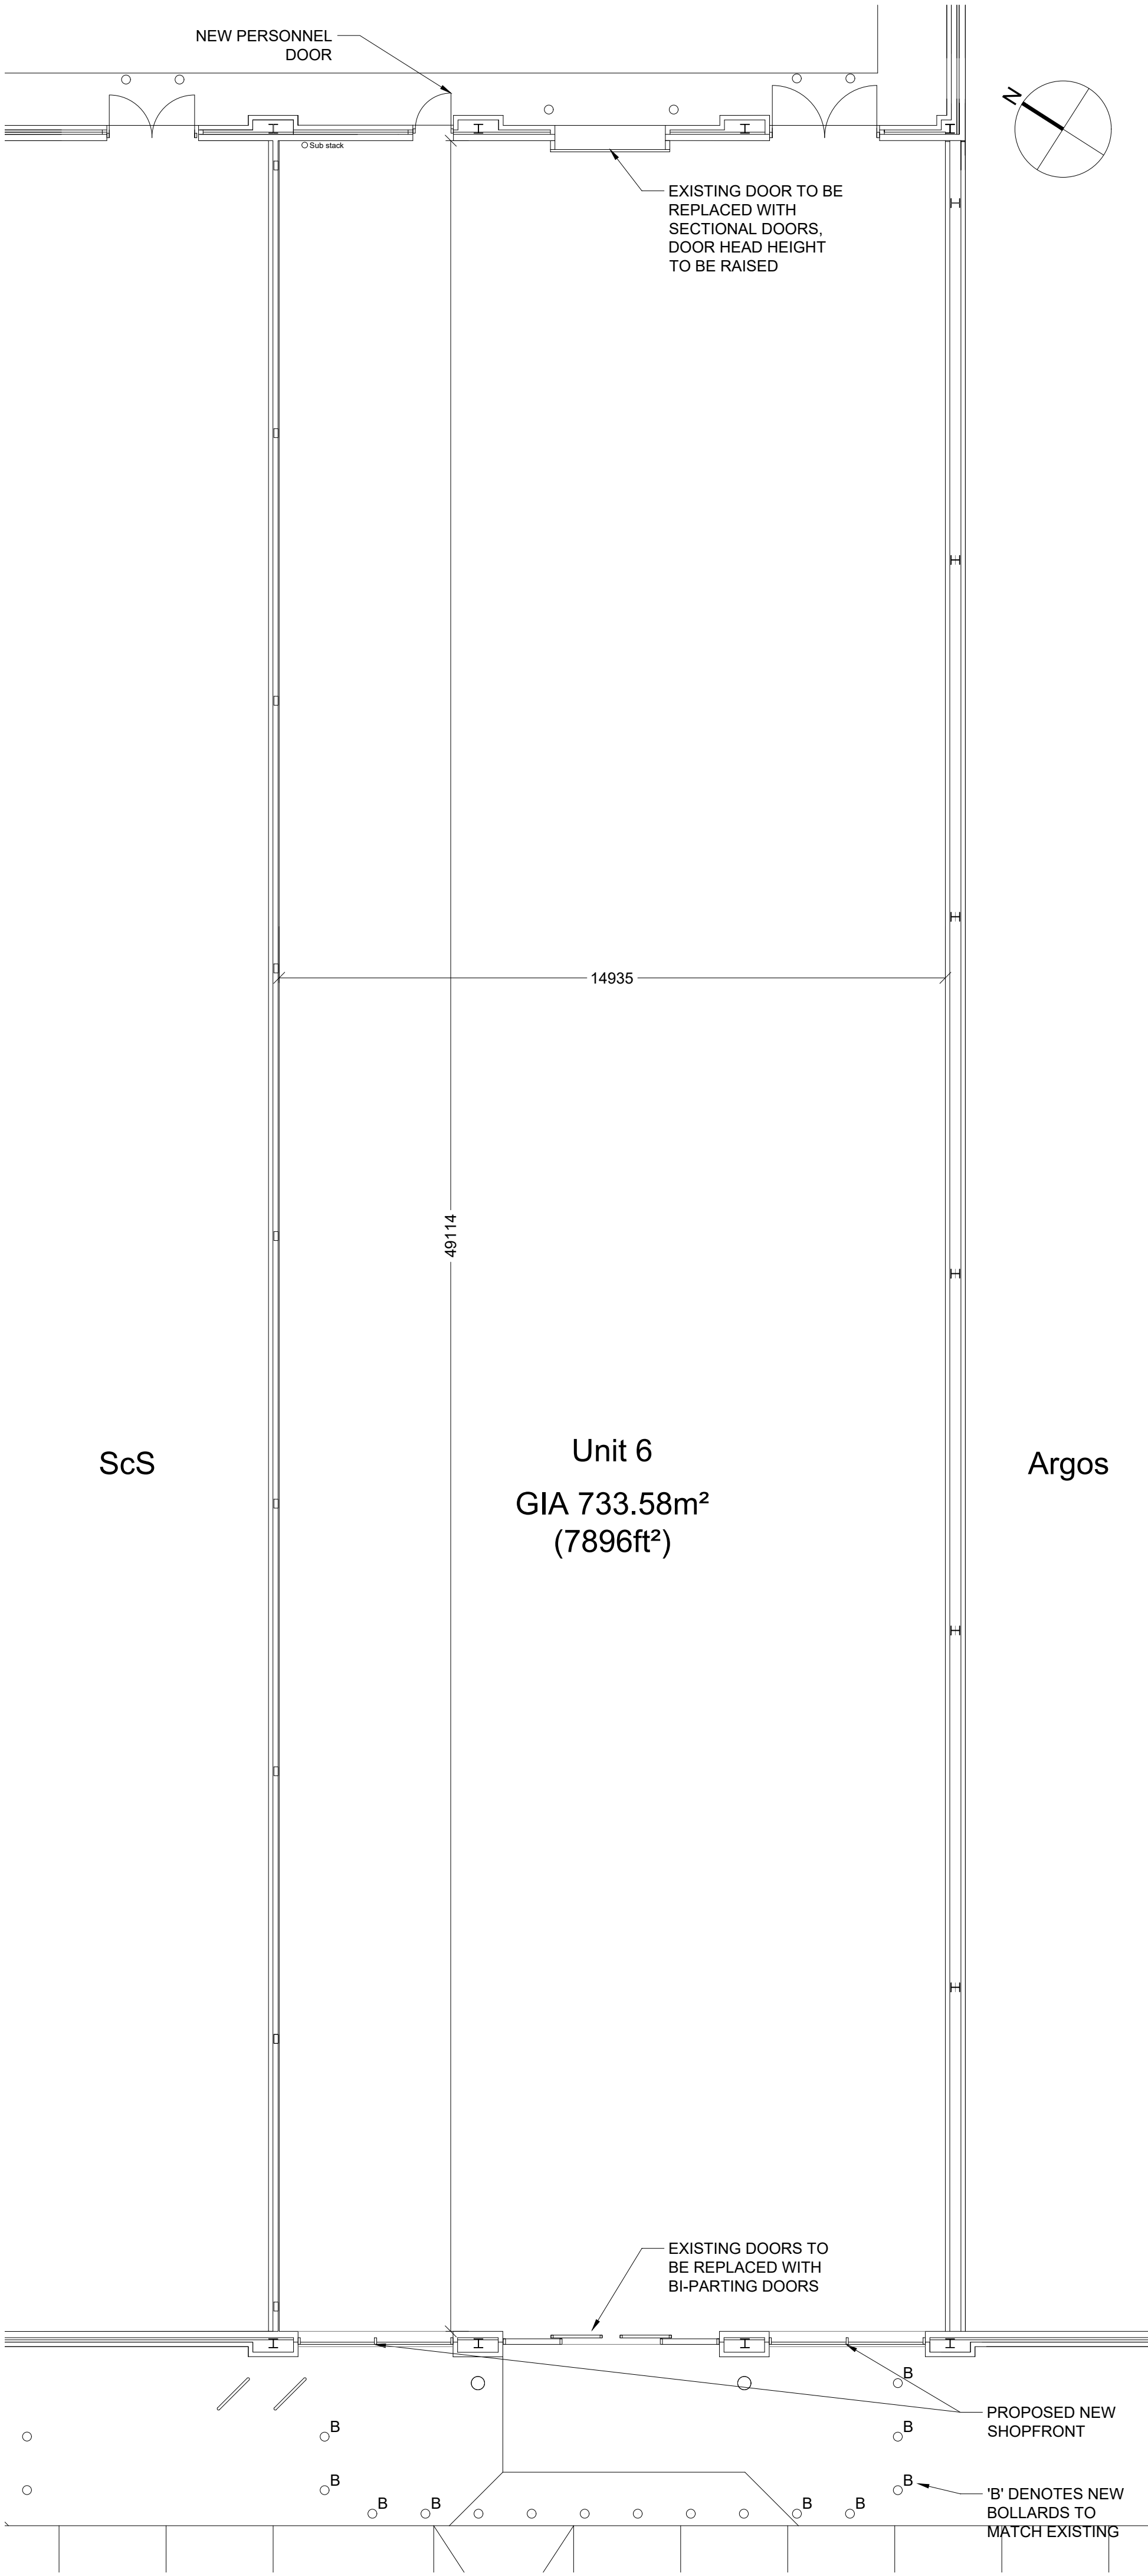

PROPOSED FLOOR PLAN
Scale1:100

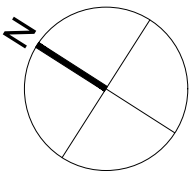

Scale Bar (m)
1:100
0 1 2 3 4 5 6 7 8 9 10

GENERAL NOTES

All dimensions must be checked on site
All setting out to be checked on site
All levels must be checked on site and their datum confirmed
This drawing must be read in conjunction with the relevant specification clauses
This drawing must not be used for land transfer purposes

©Denning Male Polisano

DRAWING NOTES

T: refers to Tender Drawing
C: refers to Construction Drawing

REVISION

REVISION	DATE	BY
P1 PRELIMINARY ISSUE	24/10/17	SL
P2 PLANNING ISSUE	24/10/17	AG

CLIENT

TH Real Estate

PROJECT TITLE

Wellington Retail Park
(Formerly Brantano)
Waterlooville PO7 7FG

DRAWING TITLE

Existing and Proposed
Floor Plan

DATE

October 17

SCALE

1:100@ A1 299-PL-101.P2
1:200@ A3

DENNING MALE POLISANO
Chartered Architects

Ferneberga House
Alexandra Road
Farnborough
Hampshire GU14 6DQ

T +44 (0) 1252 318448
www.dmp-architects.co.uk