



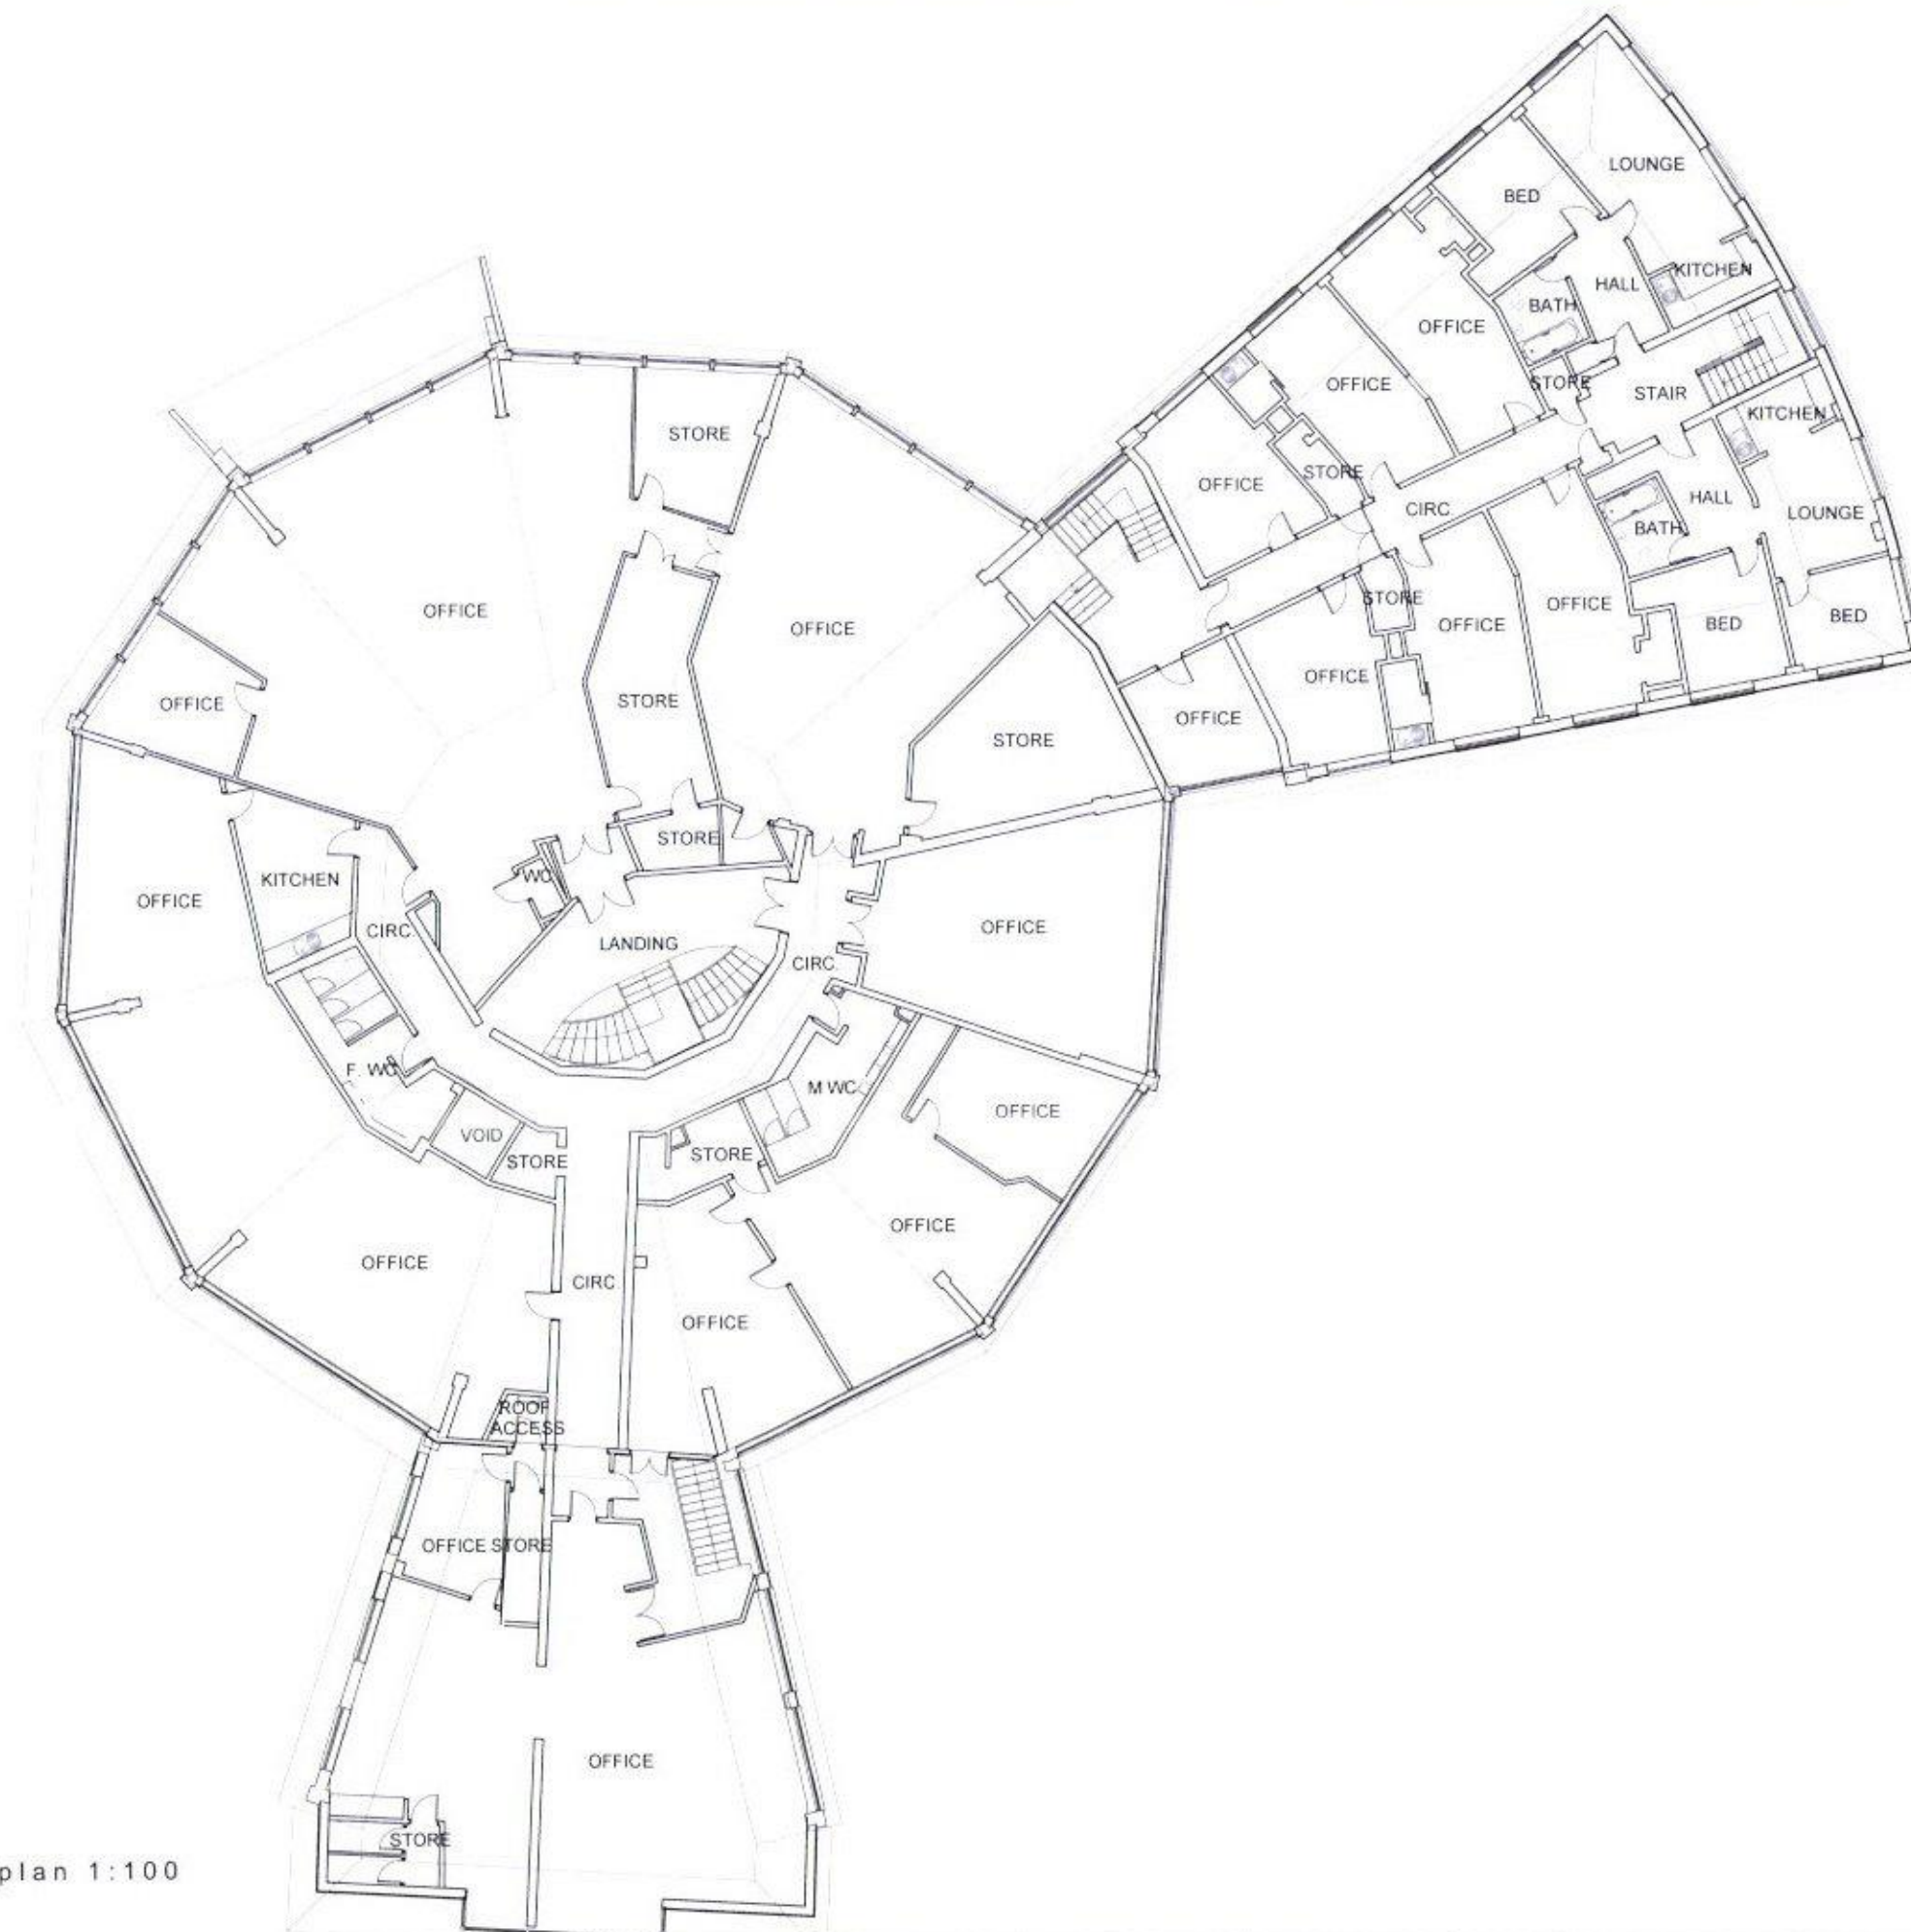

existing first floor plan 1:100

 

key plan 1:1250

key:

RESIDENTIAL FLAT



Project name: Northney Marina, Hayling Island PO11 0NH	Project no.: 17024	Drawing no.: P151	Revision: 1	Status: PLANNING	This drawing is copyright of Cover Storey Architects LLP All dimensions must be verified on site prior to construction Do not scale this drawing except for planning application purposes
Drawing name: Existing First Floor Plan	Scale @ A1 1:100	Drawn by -	Checked by JB	Date 16/08/2017	

Rev.	Description	by	check	date
------	-------------	----	-------	------

REVISIONS

Cover Storey
Architects
Cover Storey Architects LLP
The Studio, 15 St Georges Avenue, Havant, PO9 2BX
Tel: 02382 208295 info@coverstorey.co.uk www.coverstorey.co.uk