


Rev	Amendments	Date
A	Updated to suit client comments	17/07/17
B	Updated to suit client comments	18/07/17
C	Updated following receipt of Local Authority Planning Department comments	08/08/17
D	Updated following discussion with client	11/08/17

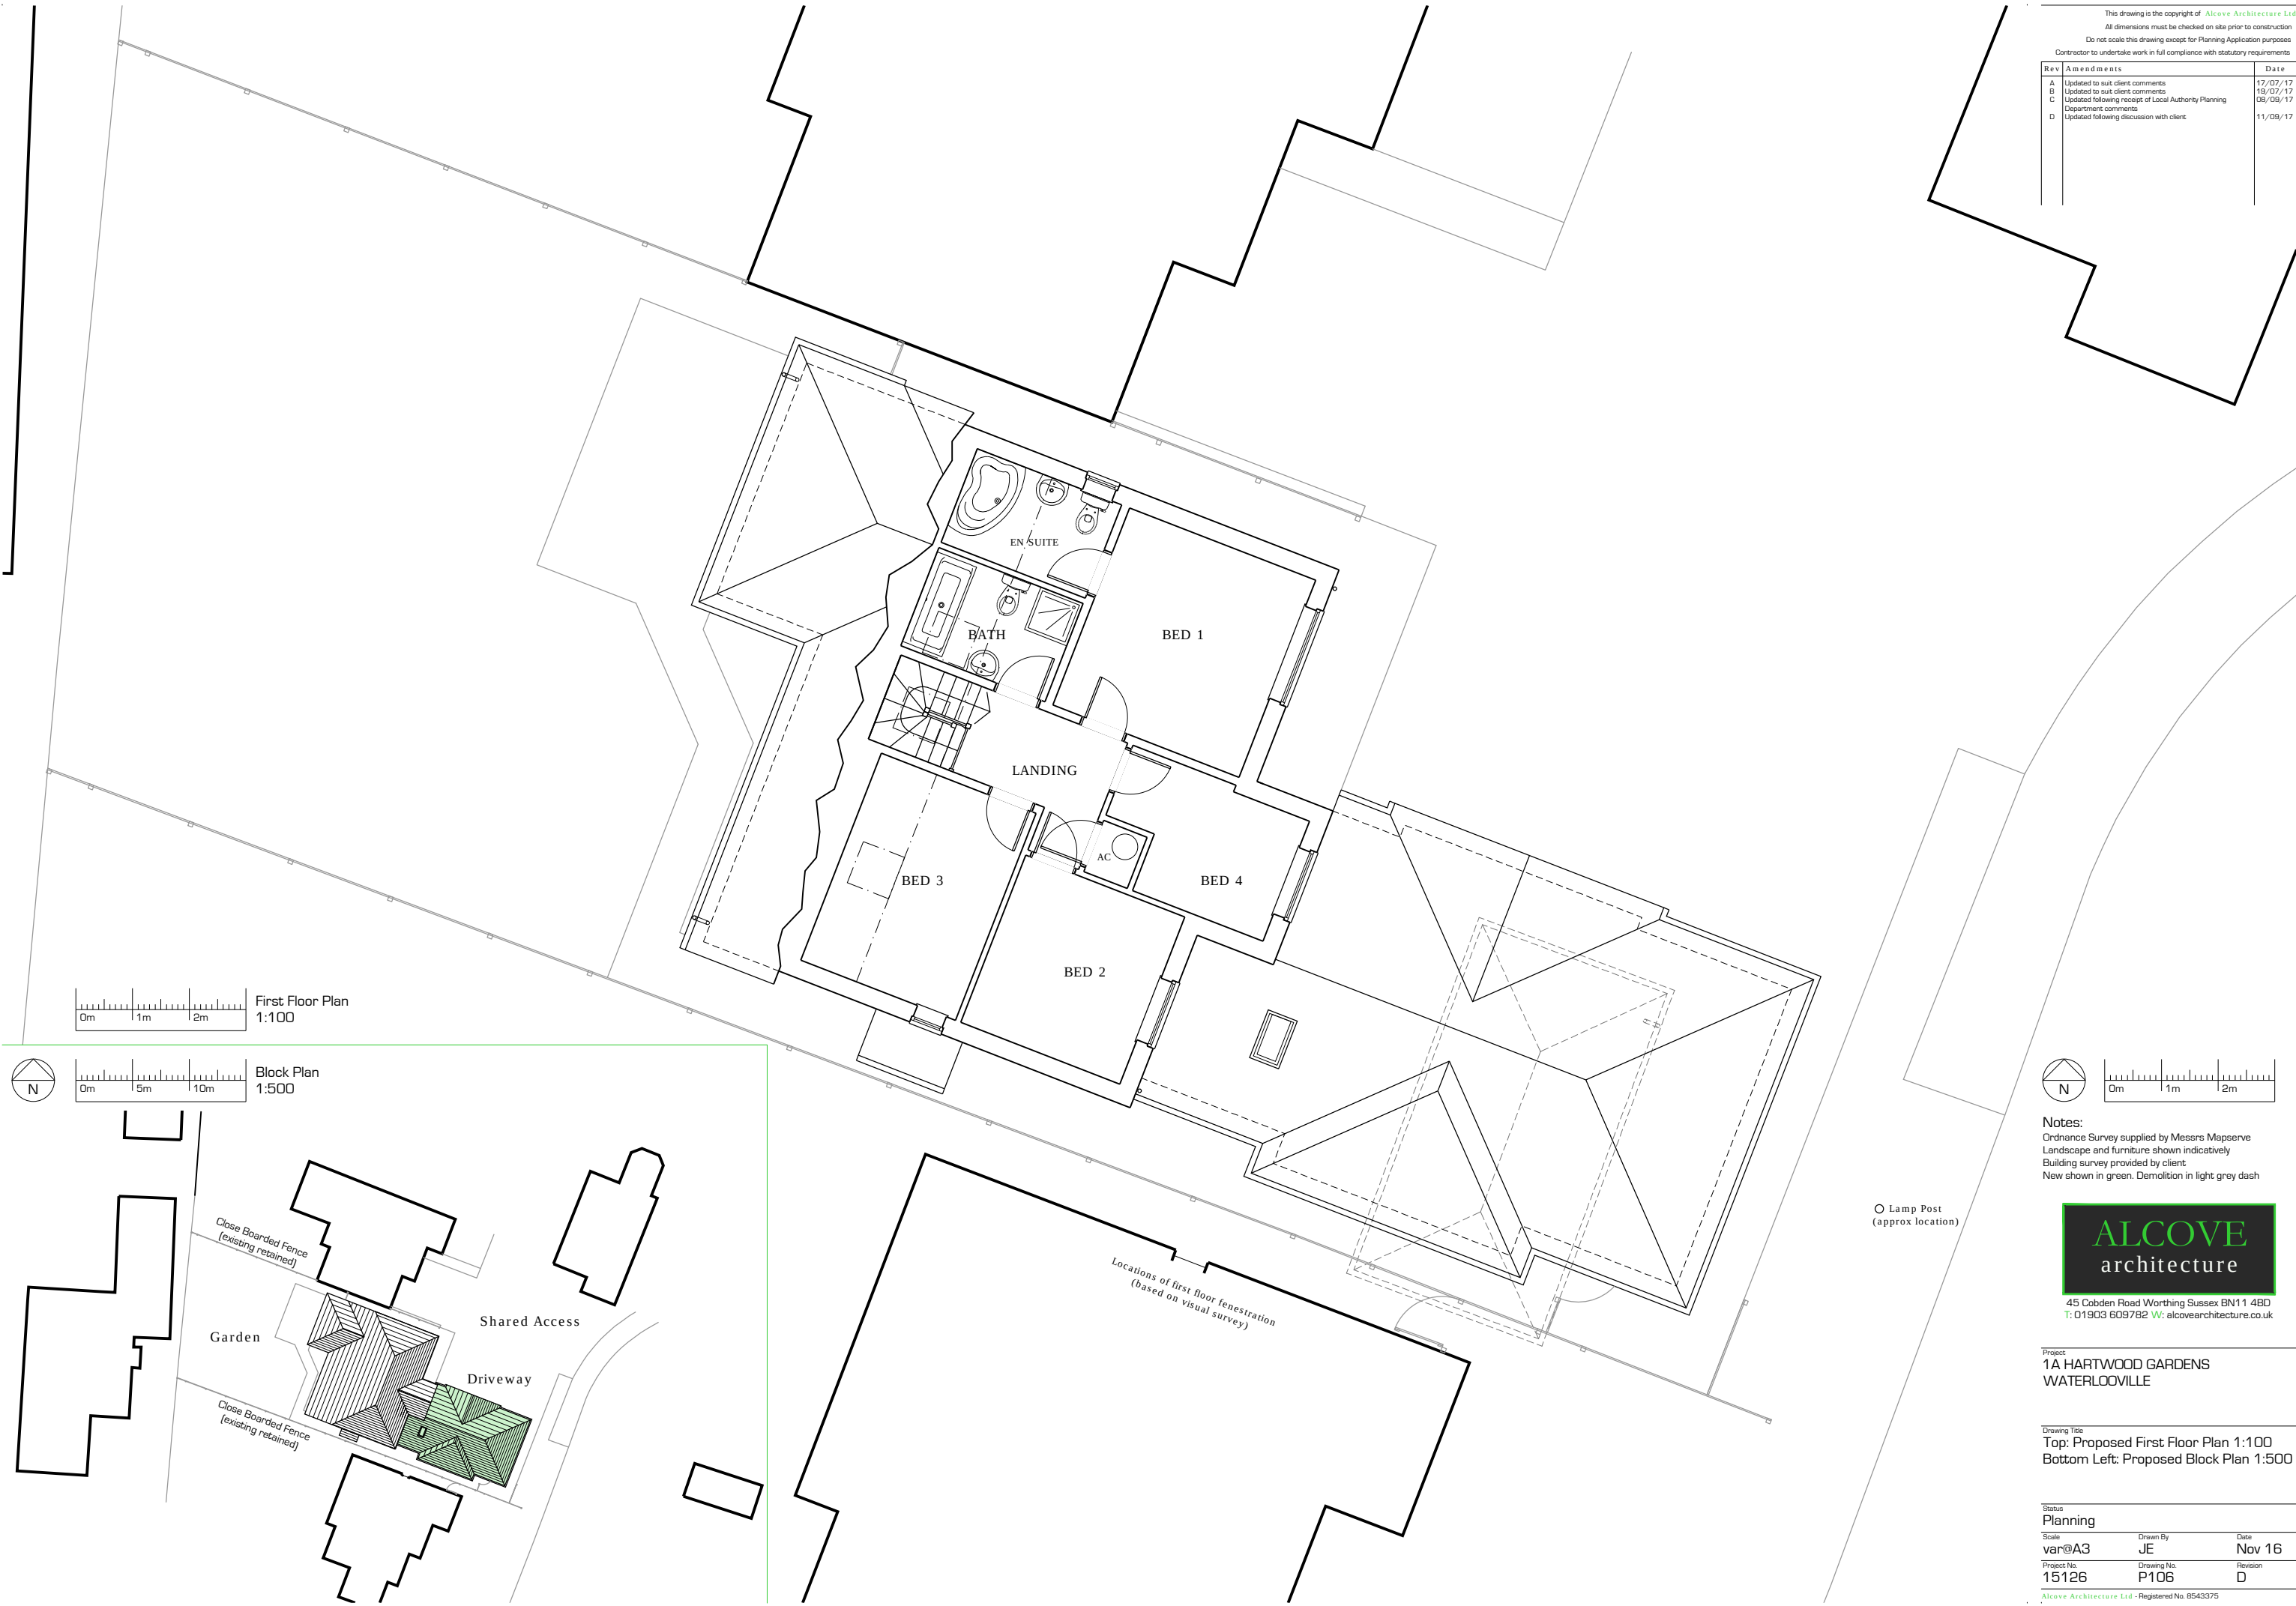

Notes:
Ordnance Survey supplied by Messrs Mapserve
Landscape and furniture shown indicatively
Building survey provided by client
New shown in green. Demolition in light grey dash



45 Cobden Road Worthing Sussex BN11 4BD
T: 01903 609782 W: alcovearchitecture.co.uk

Project
**1A HARTWOOD GARDENS
WATERLOOVILLE**

Drawing Title
**Top: Proposed First Floor Plan 1:100
Bottom Left: Proposed Block Plan 1:500**

Status	Planning		
Scale	var@A3	Drawn By	JE
Project No.	15126	Drawing No.	P106
		Revision	D
Date	Nov 16		