


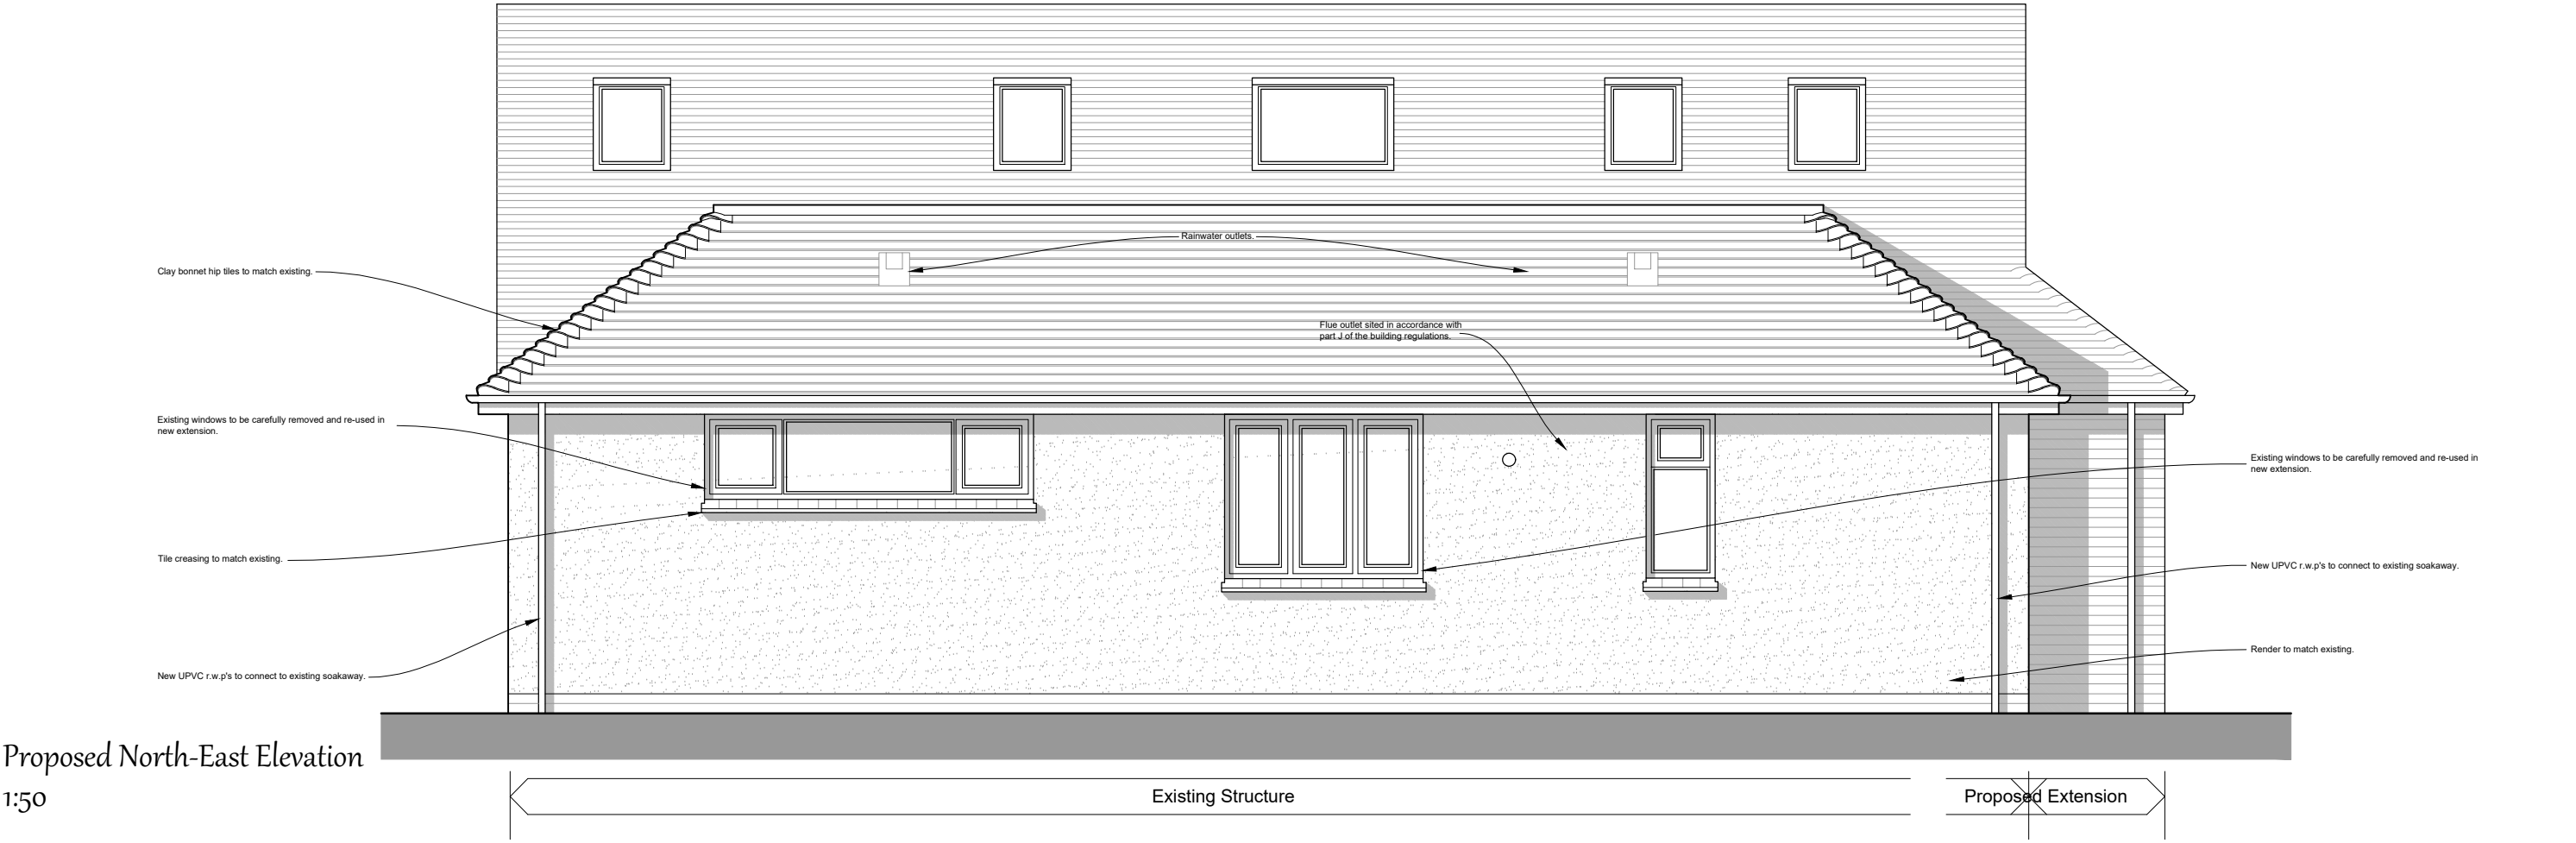

Proposed North-East Elevation
1:50



Proposed North-West Elevation
1:50

Project: 51B Longwood Avenue Waterlooville	
Title: As Proposed North & West Elevations	
Drwg No: 102	Rev. No: -
Scale: 1:50@A3	Drawn by: SCR
Date: 12.16	Checked by: