




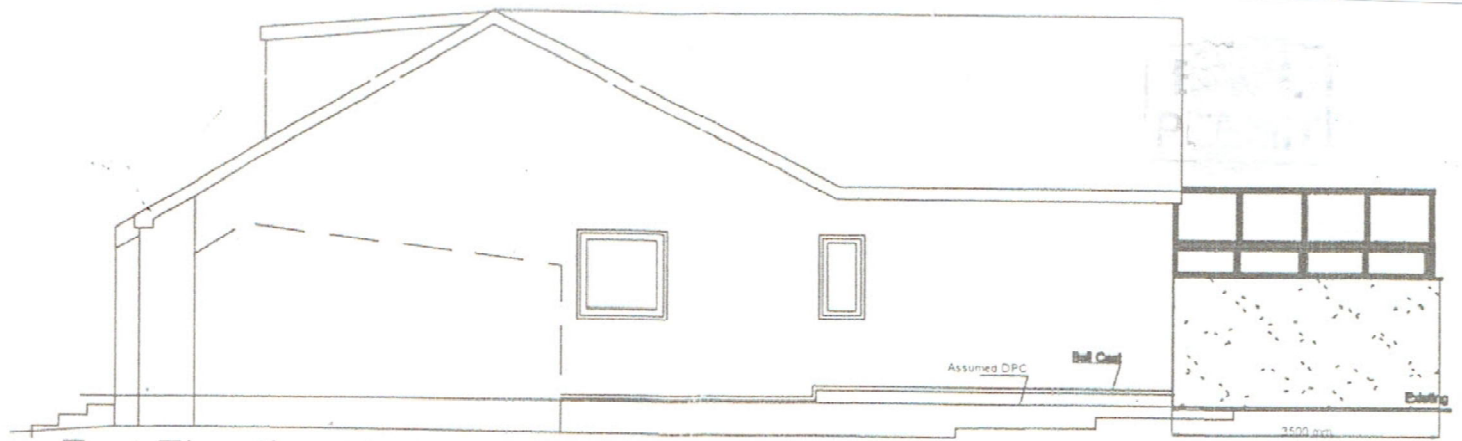

East Elevation

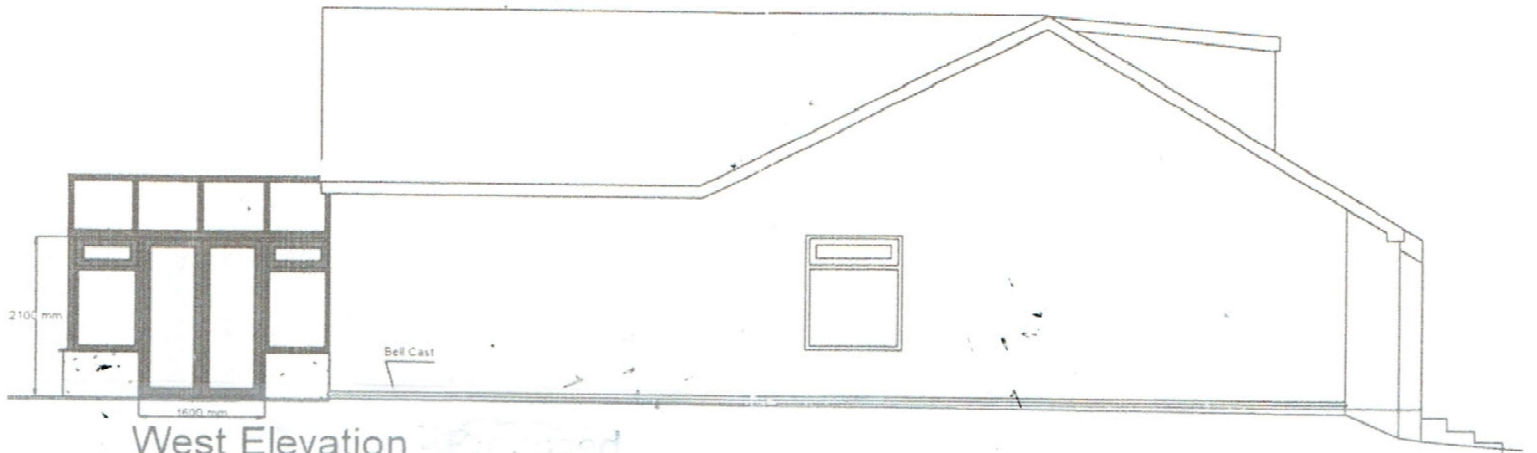

West Elevation

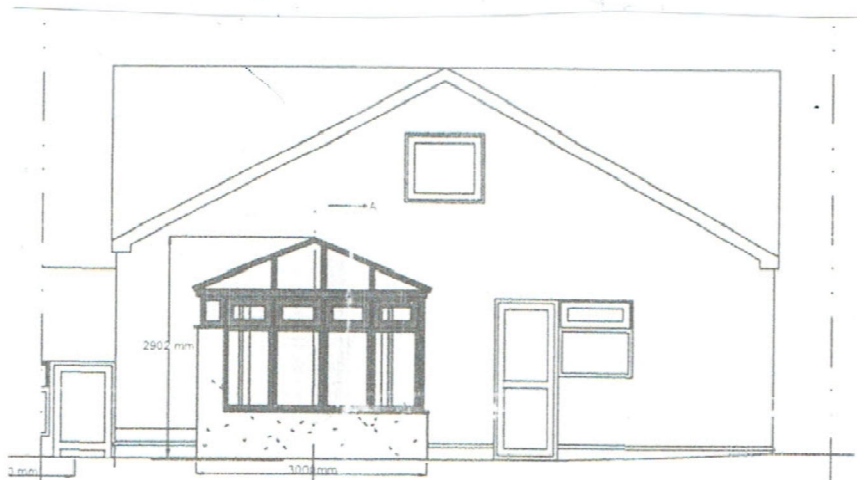

Rear (North) Elevation

5 THE LAKE, WATERLOO VILLAGE
EXIST. ELEVATIONS
Scale 1:100 @ A4