




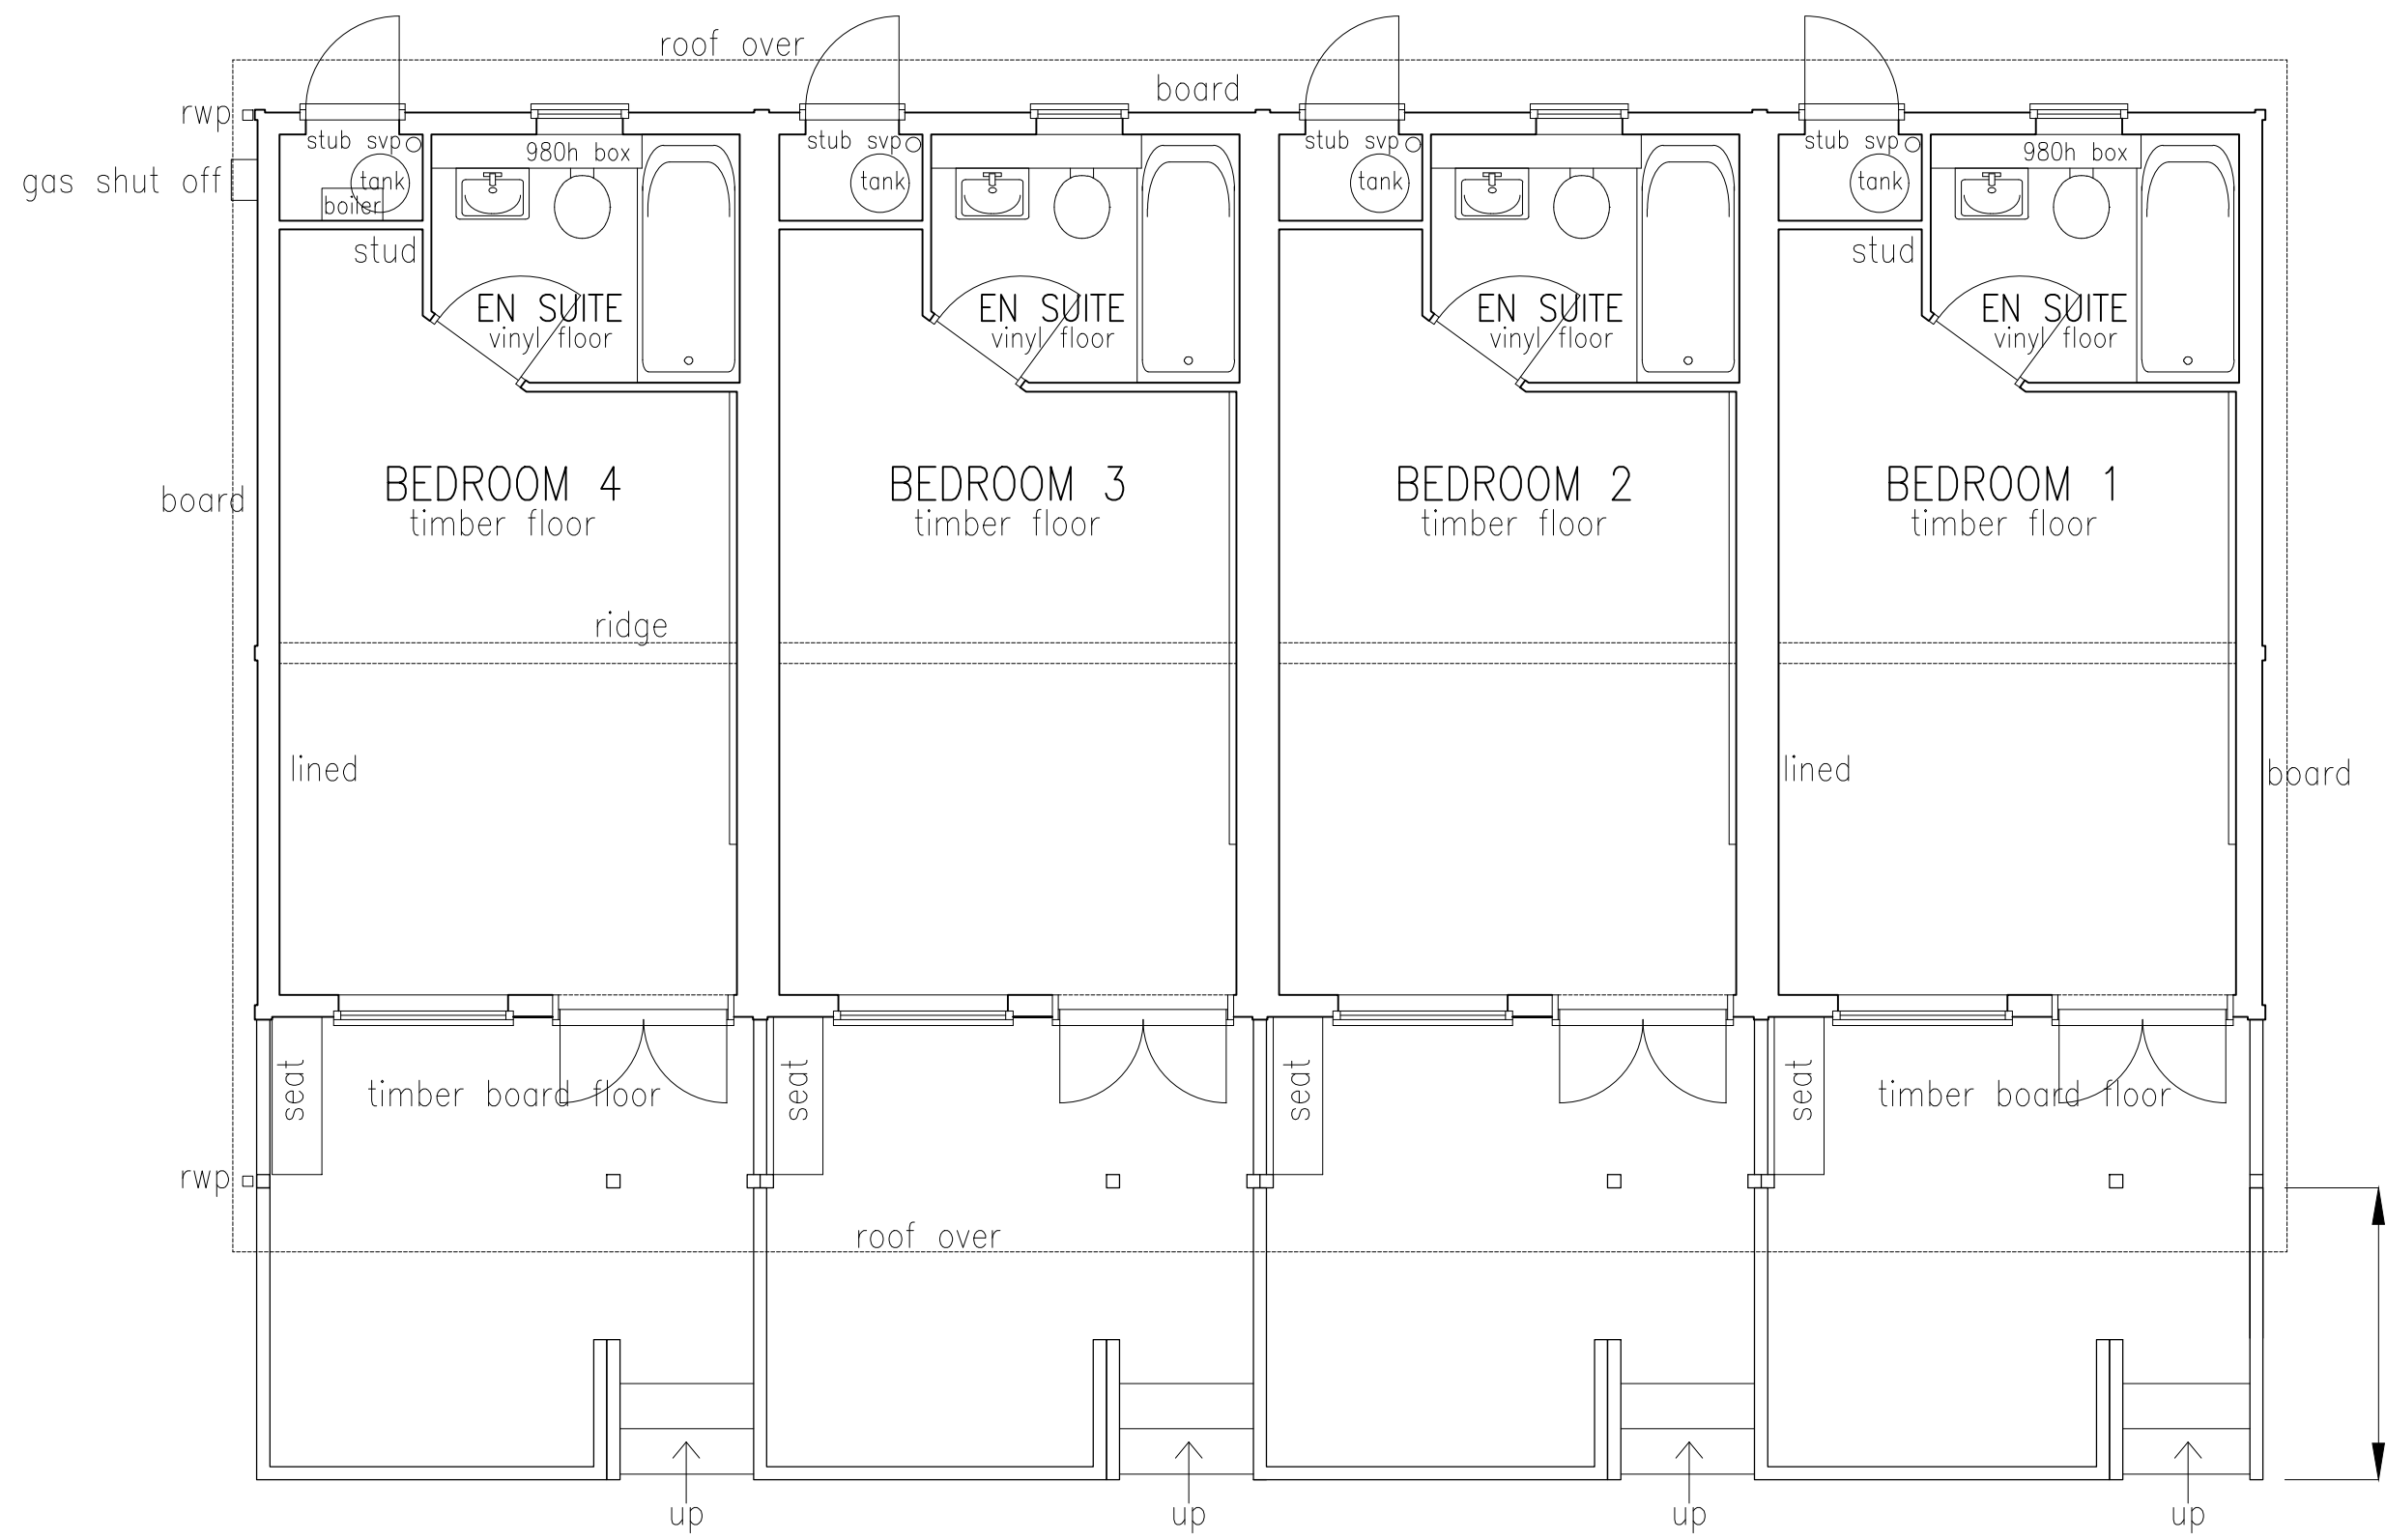


LODGE BLOCK A
ROOMS 1-4

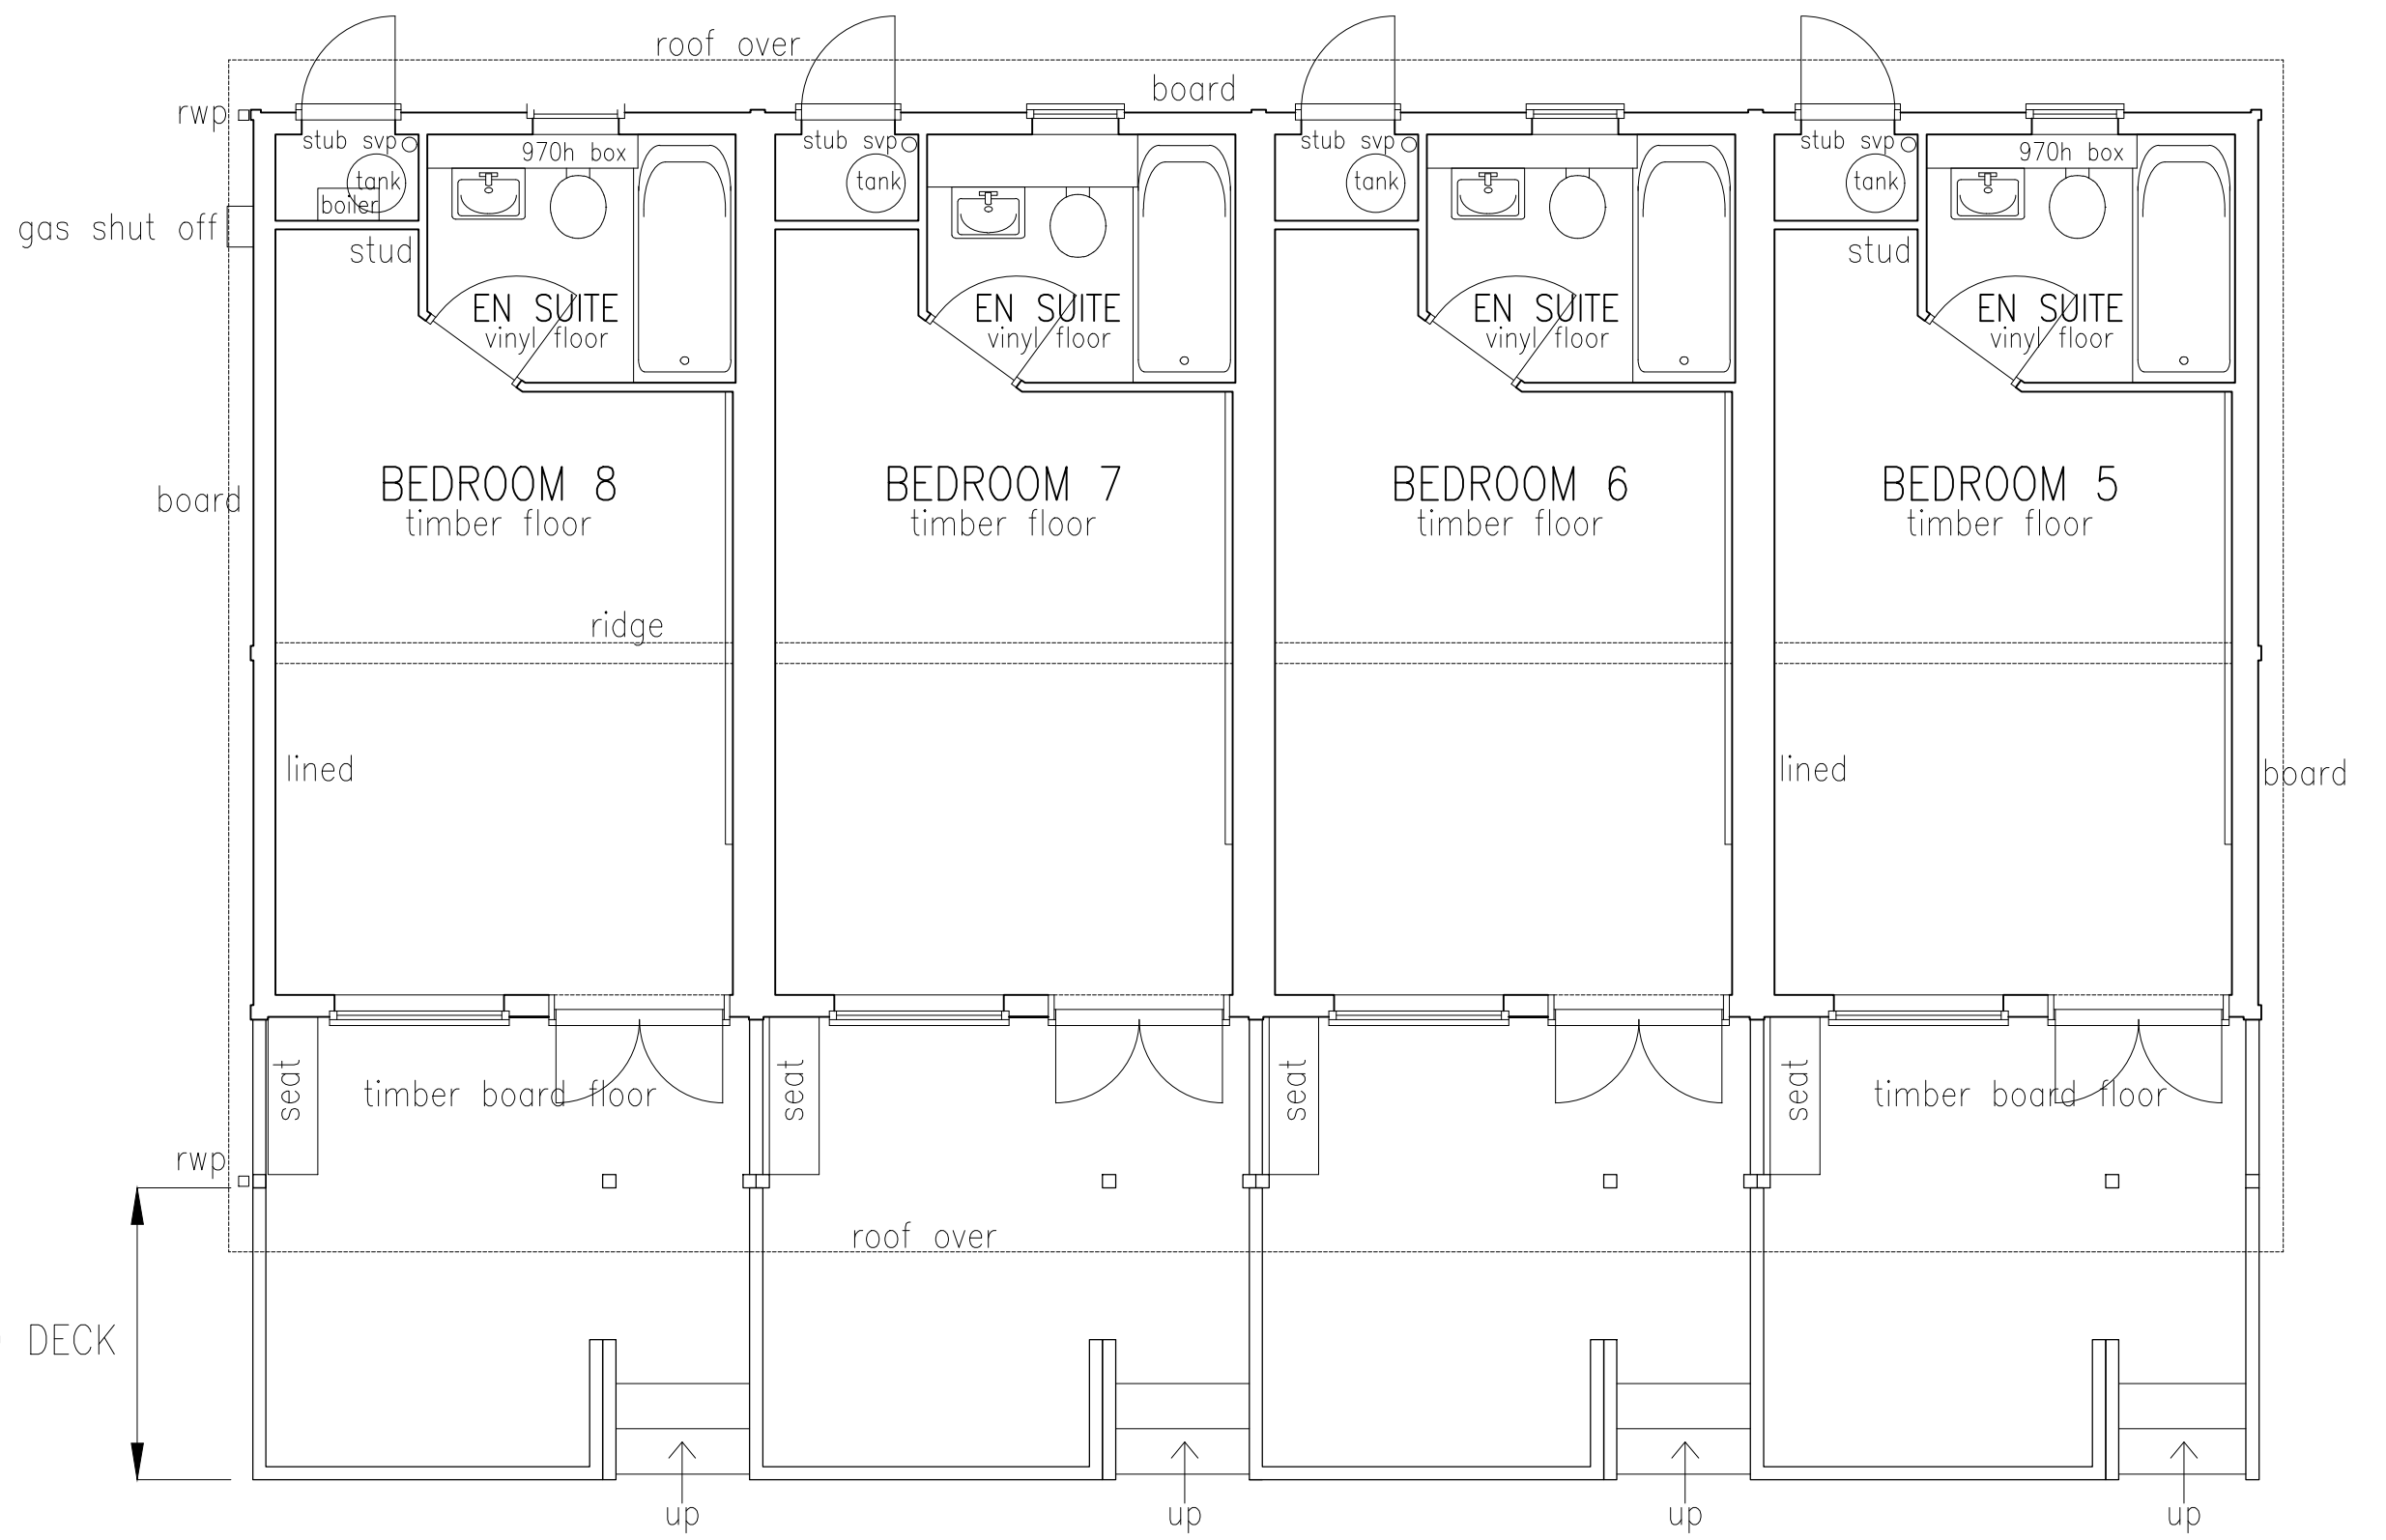

LODGE BLOCK B
ROOMS 5-8

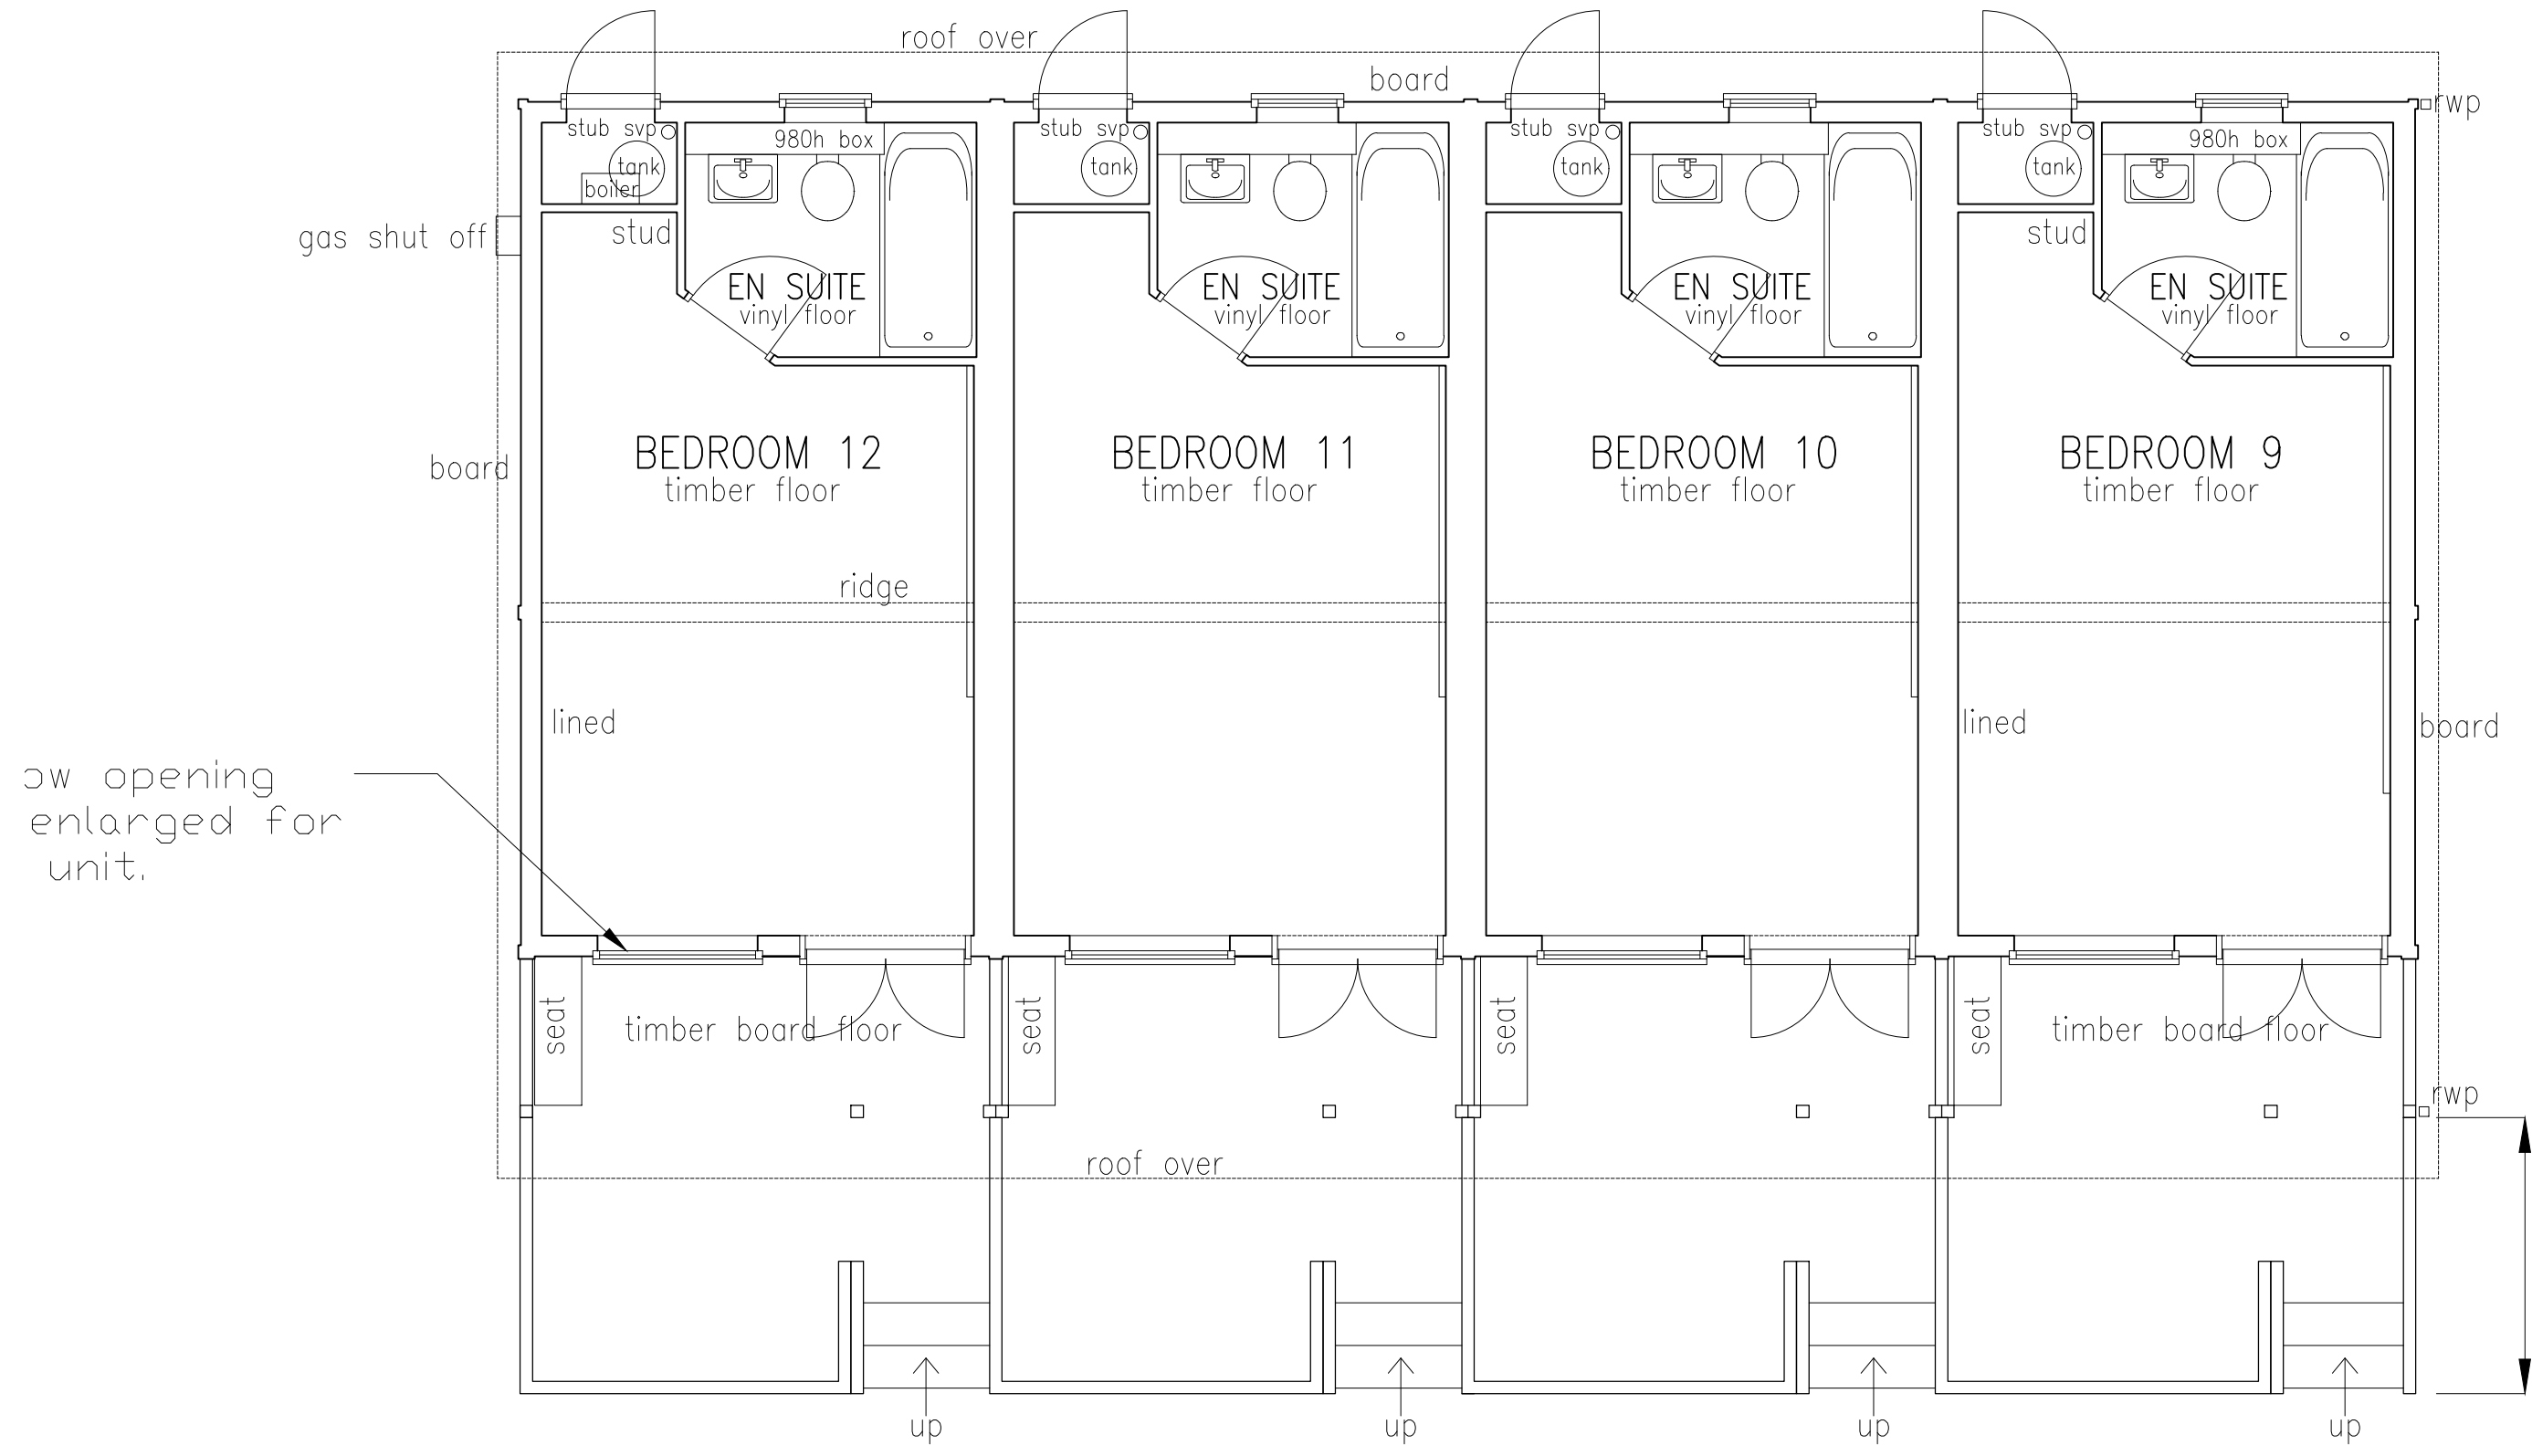

LODGE BLOCK C
ROOMS 9-12

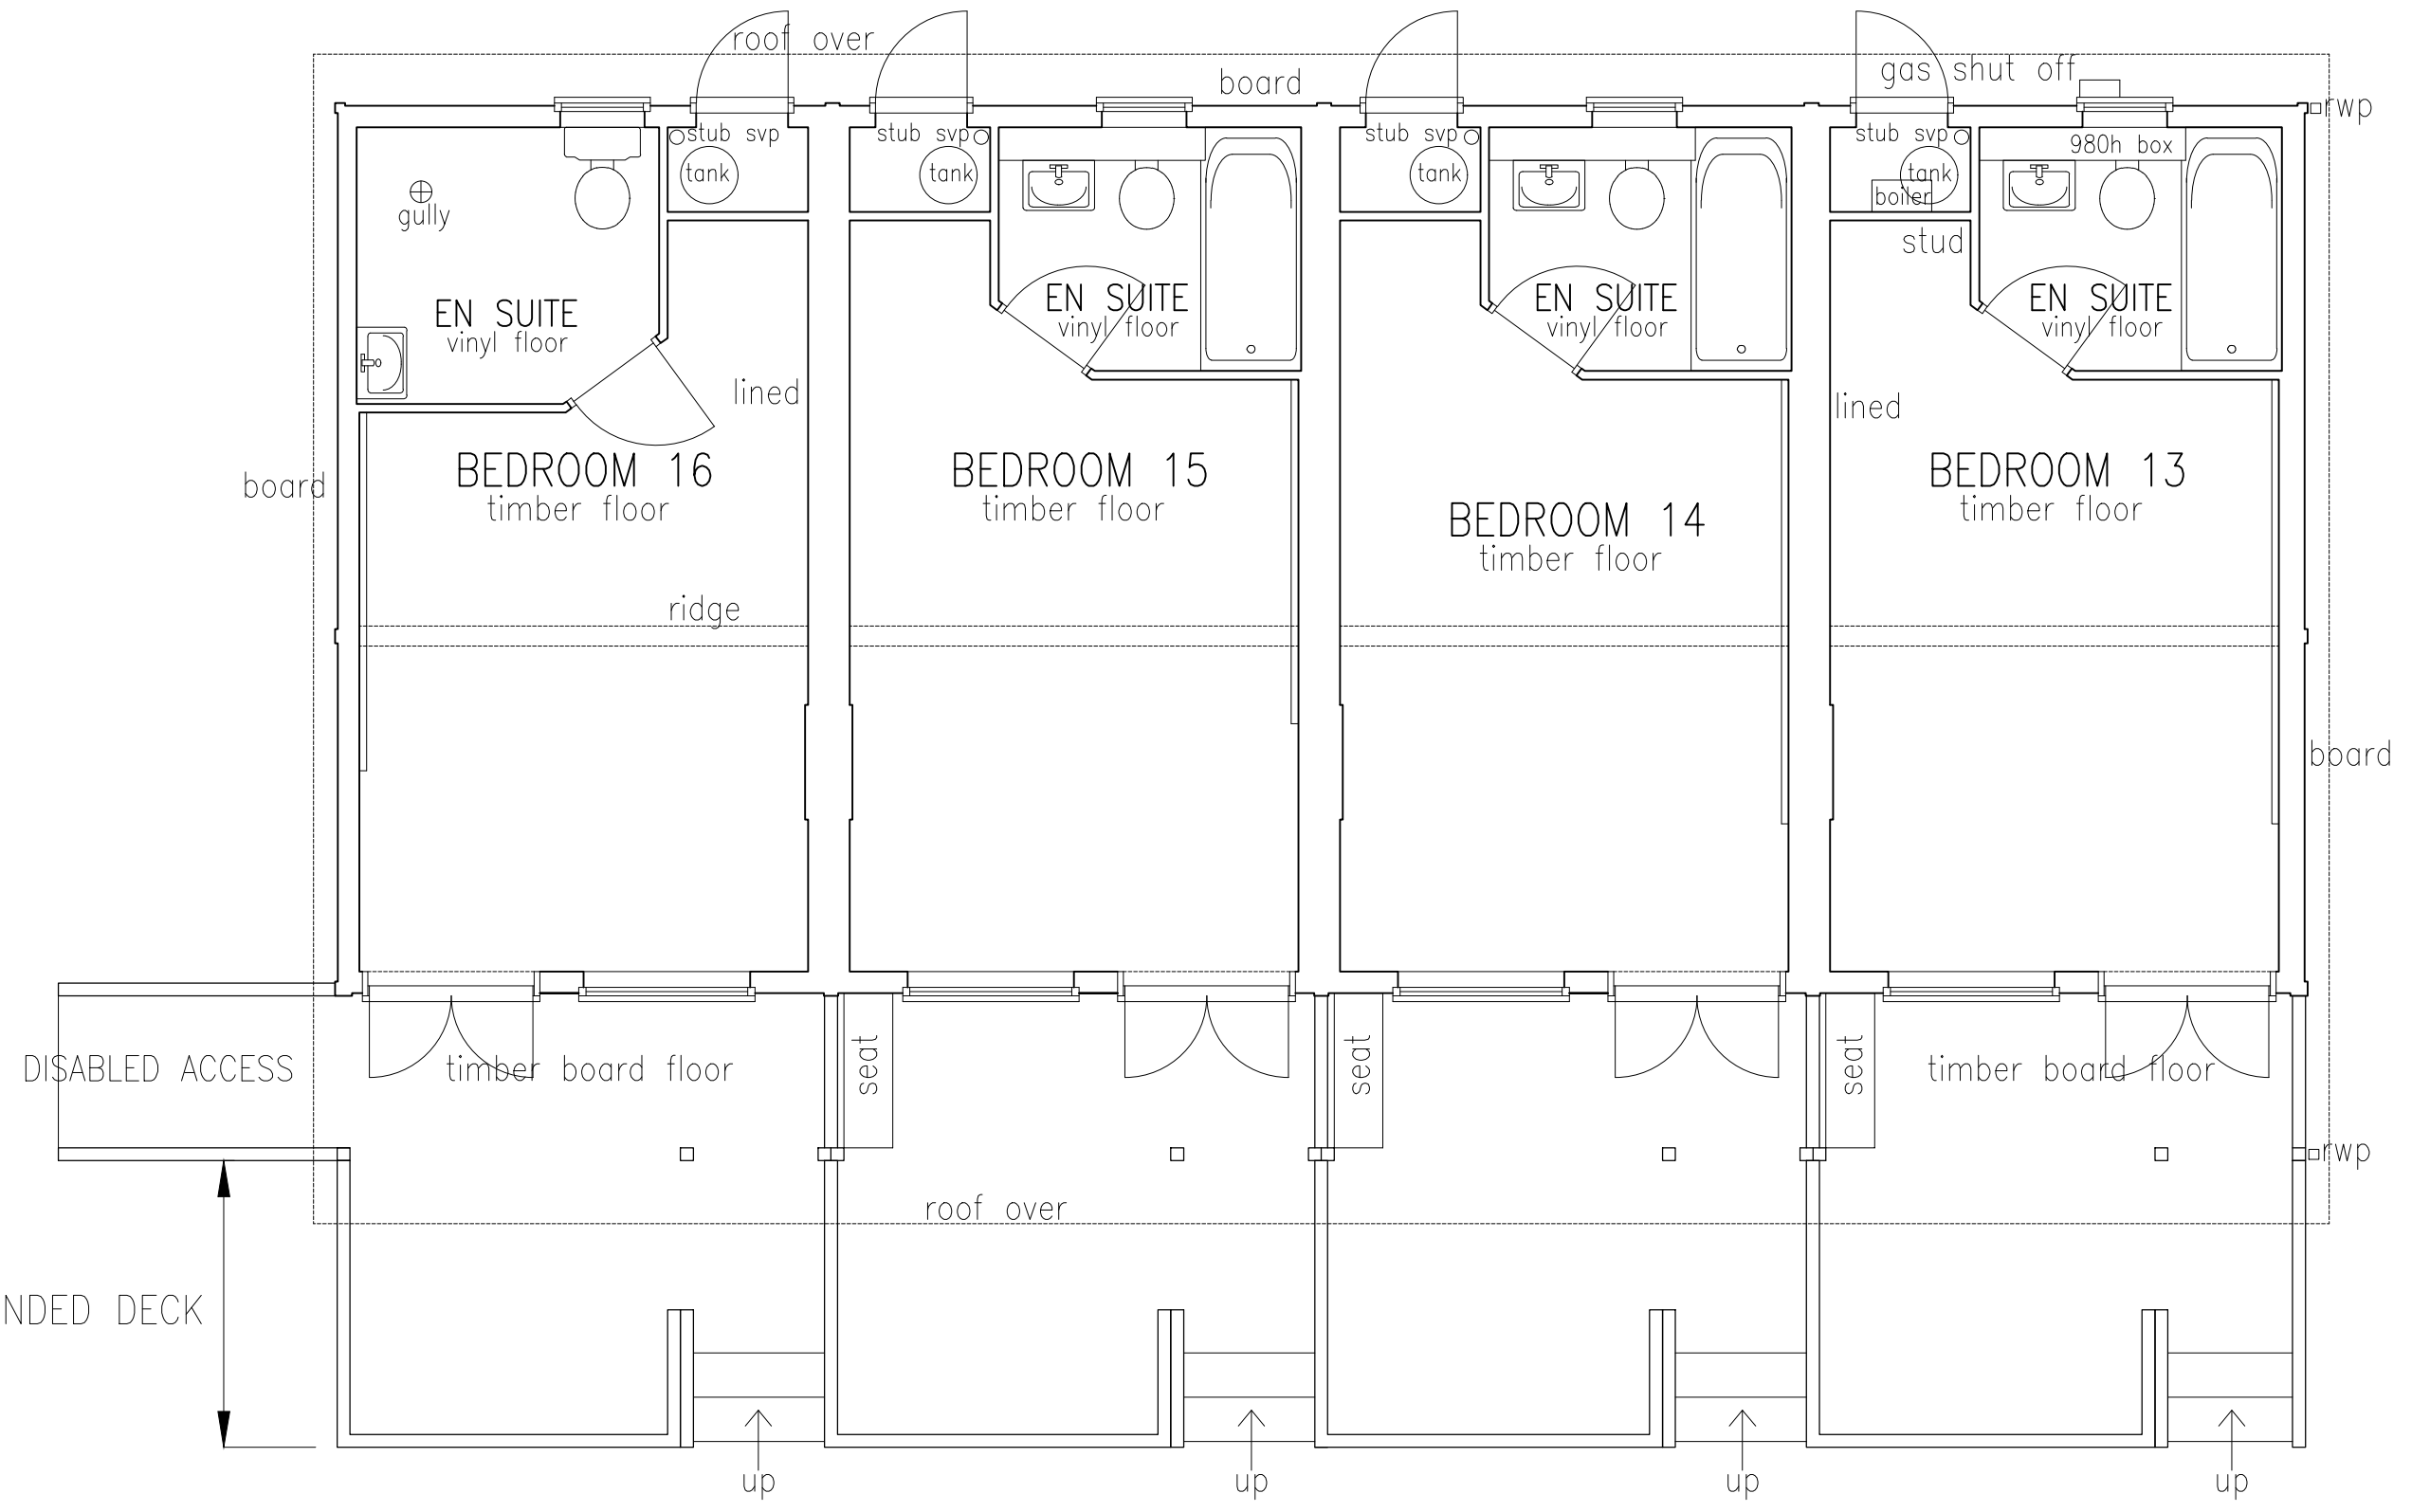


LODGE BLOCK D
ROOMS 13-16

notes:

revisions:

revisions:

 

100mm @A1 / 50mm @A3

NOTE: The contractor is responsible for checking all site dimensions and levels. These should be checked prior to the ordering of any components and before the commencement of the works. All discrepancies should be brought to the attention of the Contract Administrator.

Warner Leisure Hotels
Lodge Alterations
Lakeside Coastal Village, Hayling Island
Proposed Floor Plans



PWP Architects Ltd 61 South Street, Havant, Hampshire PO9 1BZ
t: 02392 482494 f: 02392 481152

e: design@pwp-architects.com
w: www.pwp-architects.com

status :
date :
scale :
drawn :
checked :

Information
DEC 2017
1:50 @ A1
GW
JS
job: **5505 1201** rev: /