


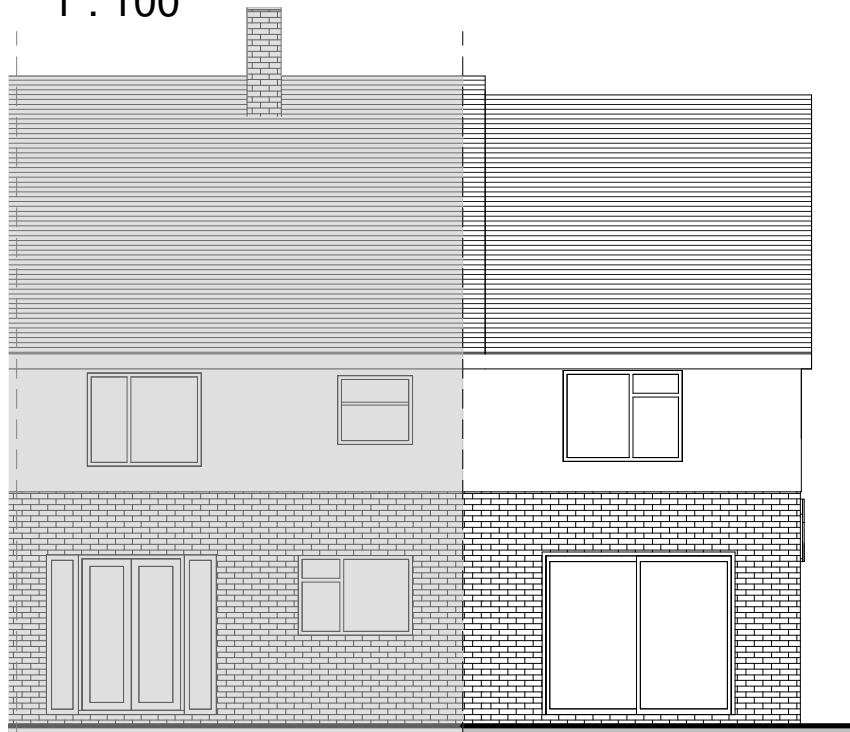


Proposed SW Elevation

1 : 100




Proposed NE Elevation

1 : 100

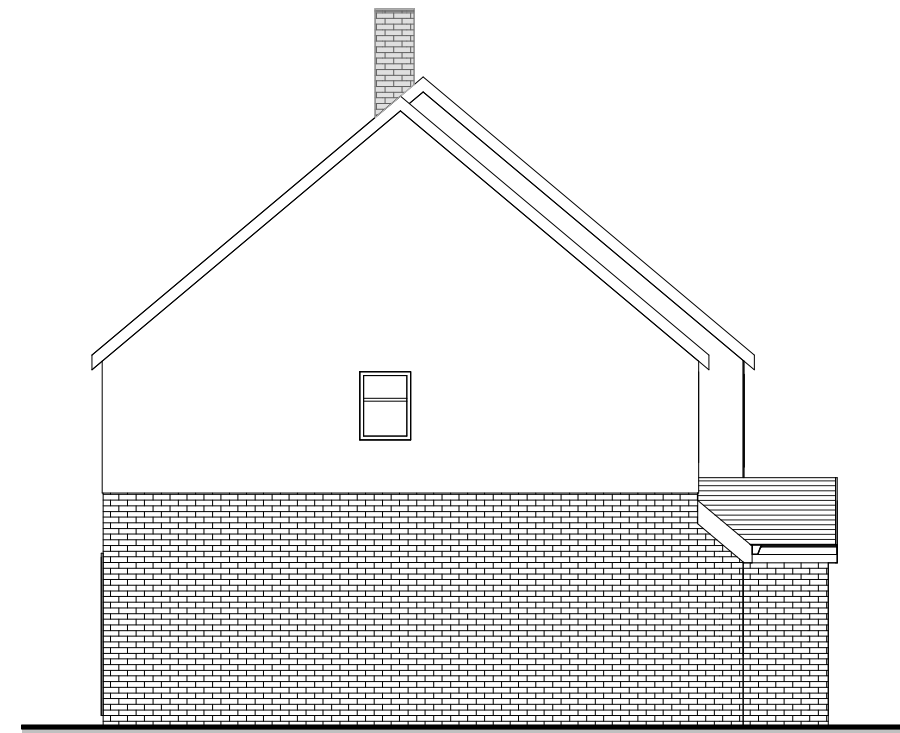


Proposed NW Elevation

1 : 100

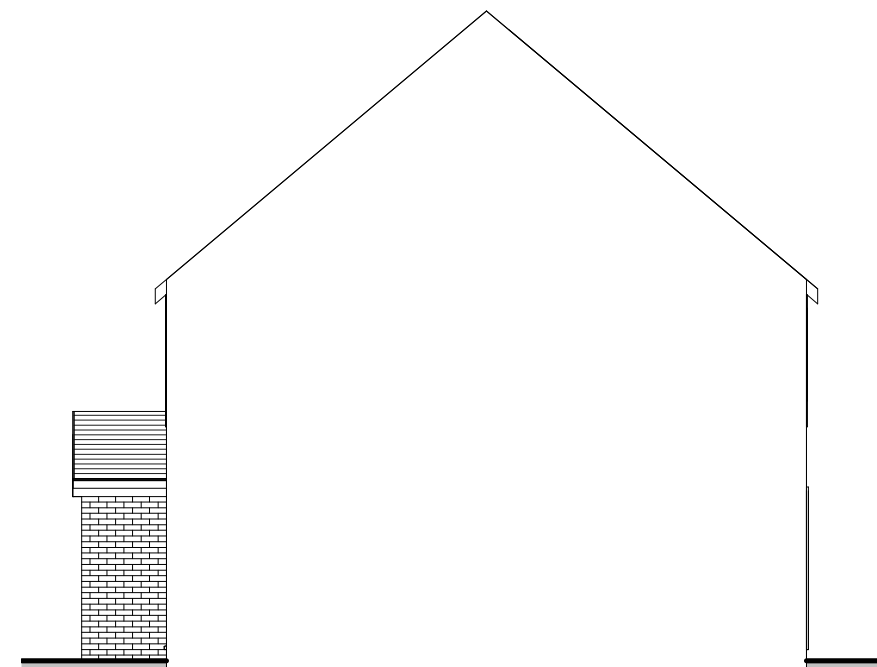

Proposed SE Elevation

1 : 100

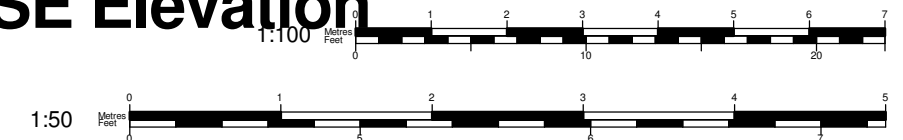

www.yourhomeplans.co.uk

Tel: 0800 6127 664 Your Home Plans




These drawings are for approval purposes. Materials and products should not be ordered based on scaling from drawings as errors may occur along existing building lines. All measurements and supporting elements are to be checked on site. Refer to Your Home Plans if any differences are found.


Mr J Pollard
42 Maralyn Avenue
Waterlooville
Hampshire
PO7 7LP

Proposed Elevations


Project number	42MAR-17	A101
Date	5th May 2017	
Drawn by	JG	
Checked by	Checker	Scale
		1 : 100

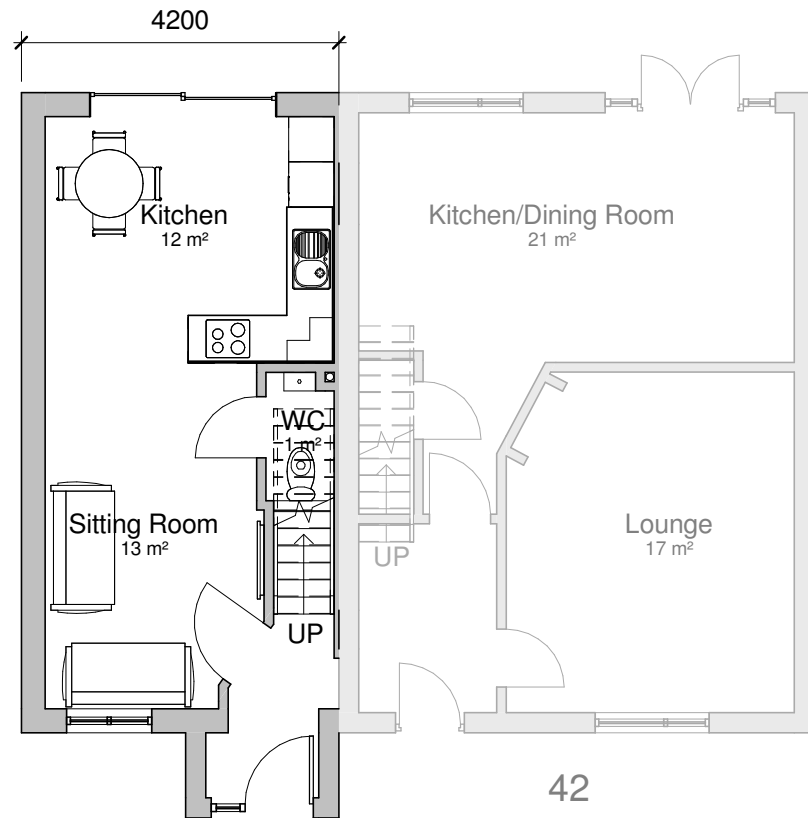



Proposed Ground Floor
1 : 100

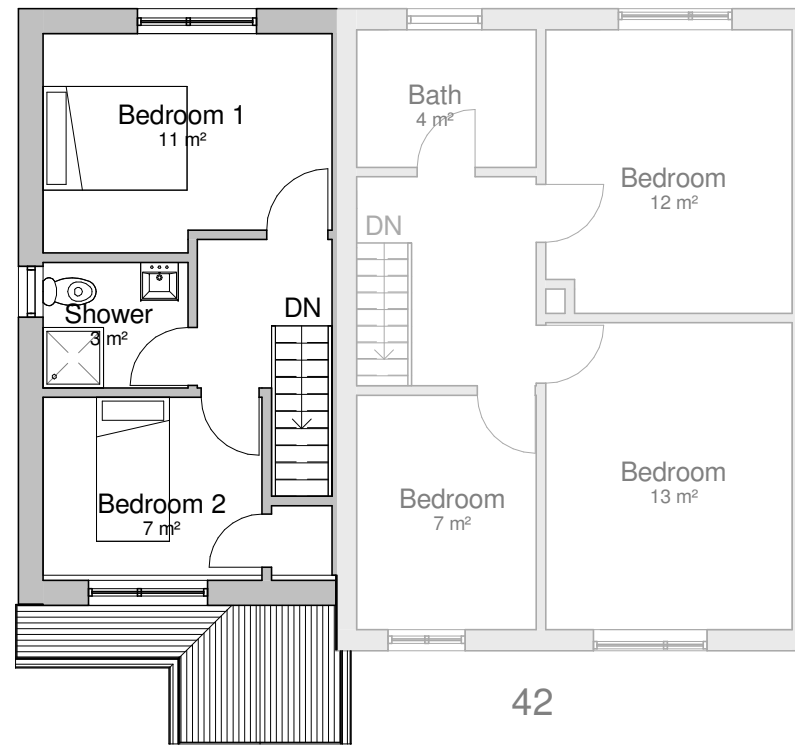

Proposed First Floor
1 : 100

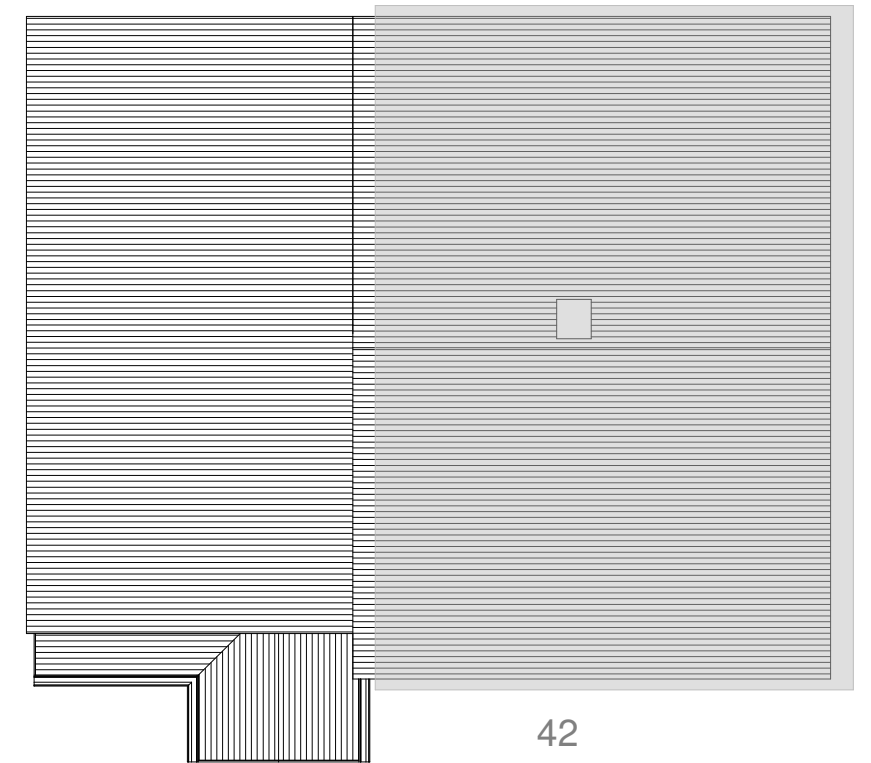

Proposed Roof Plan
1 : 100

  

www.yourhomeplans.co.uk

Tel: 0800 6127 664 Your Home Plans



These drawings are for approval purposes. Materials and products should not be ordered based on scaling from drawings as errors may occur along existing building lines. All measurements and supporting elements are to be checked on site. Refer to Your Home Plans if any differences are found.

Mr J Pollard
42 Maralyn Avenue
Waterlooville
Hampshire
PO7 7LP

Proposed Floor Plan

Project number 42MAR-17

Date 5th May 2017

Drawn by JG


Checked by Checker

A102


Scale 1 : 100



Front View

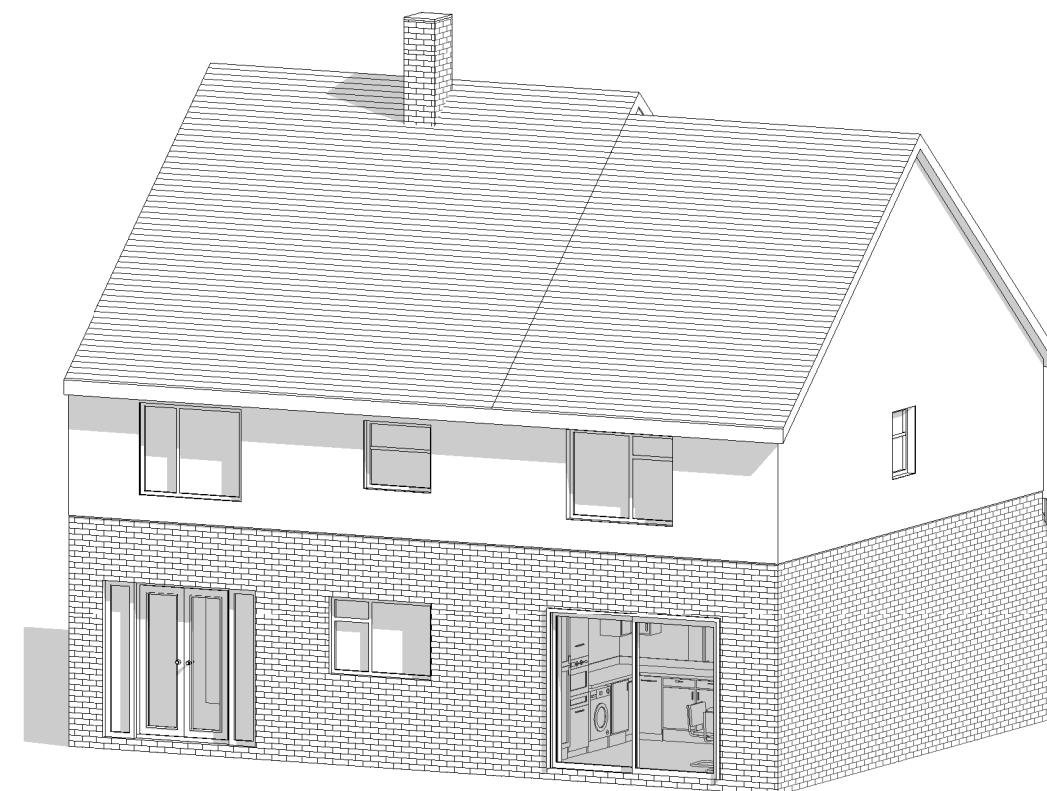

Rear View

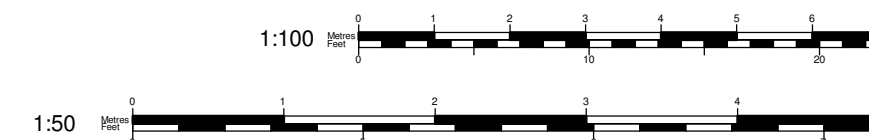

www.yourhomeplans.co.uk

Tel: 0800 6127 664 Your Home Plans



These drawings are for approval purposes. Materials and products should not be ordered based on scaling from drawings as errors may occur along existing building lines. All measurements and supporting elements are to be checked on site. Refer to Your Home Plans if any differences are found.

Mr J Pollard
42 Maralyn Avenue
Waterlooville
Hampshire
PO7 7LP

Exterior View

Project number 42MAR-17

Date 5th May 2017

Drawn by JG

Checked by Checker

A103

Scale