


North Shore Road


South East Elevation

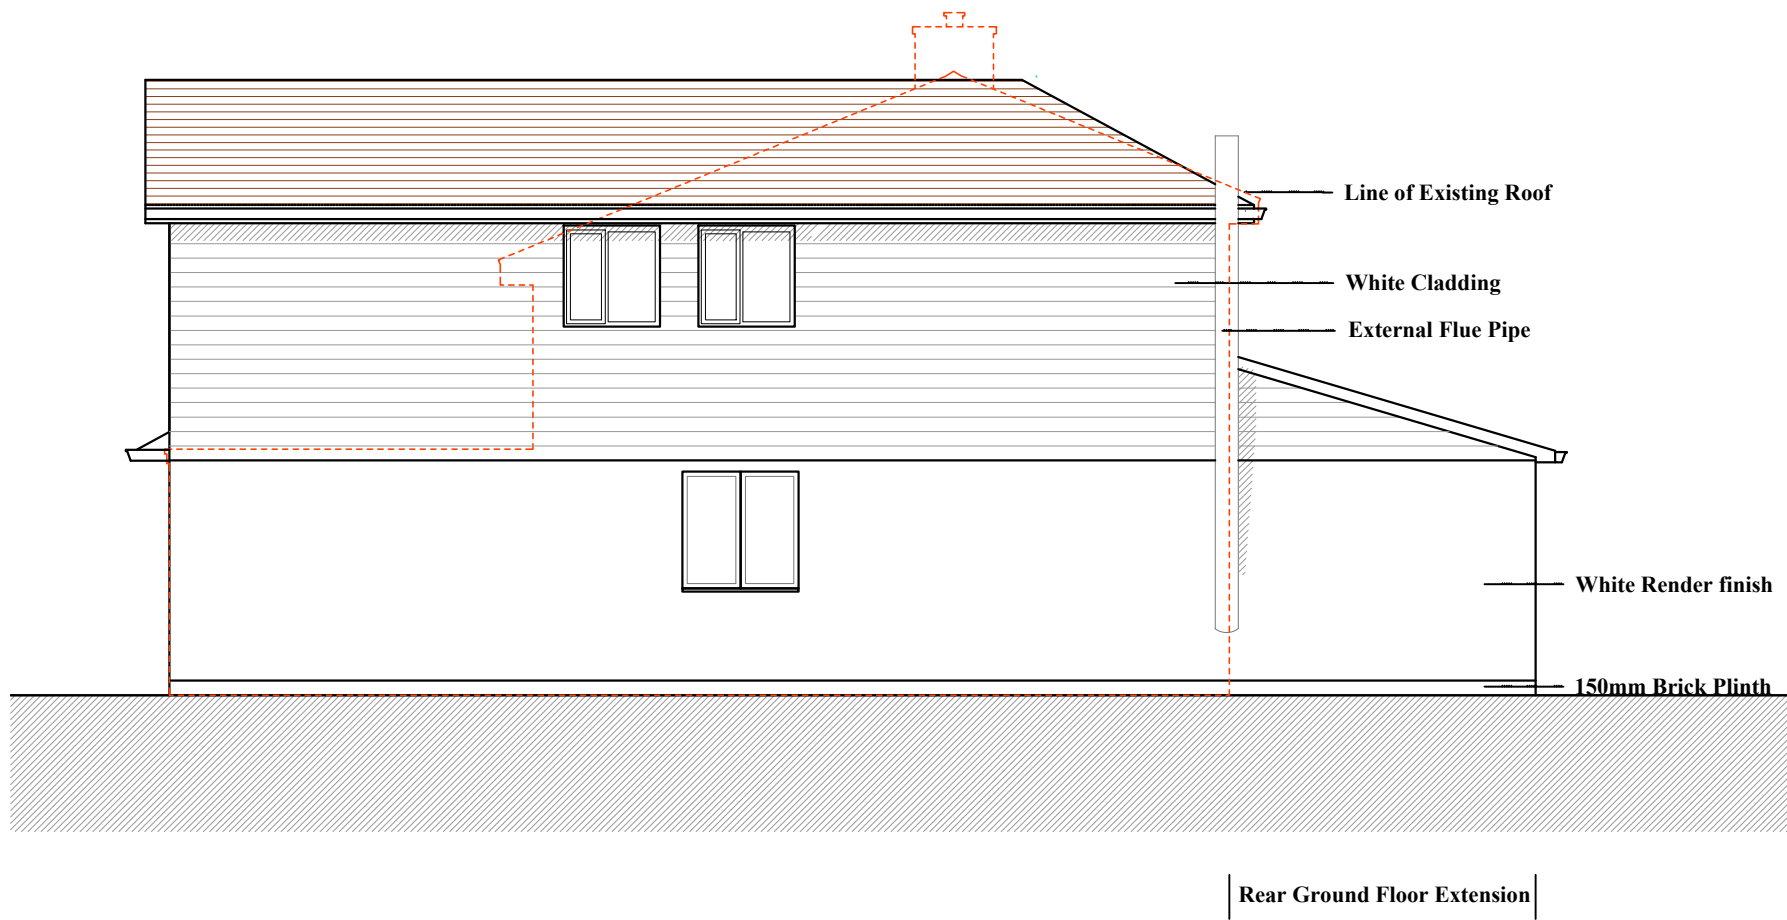


North East Elevation




North West Elevation

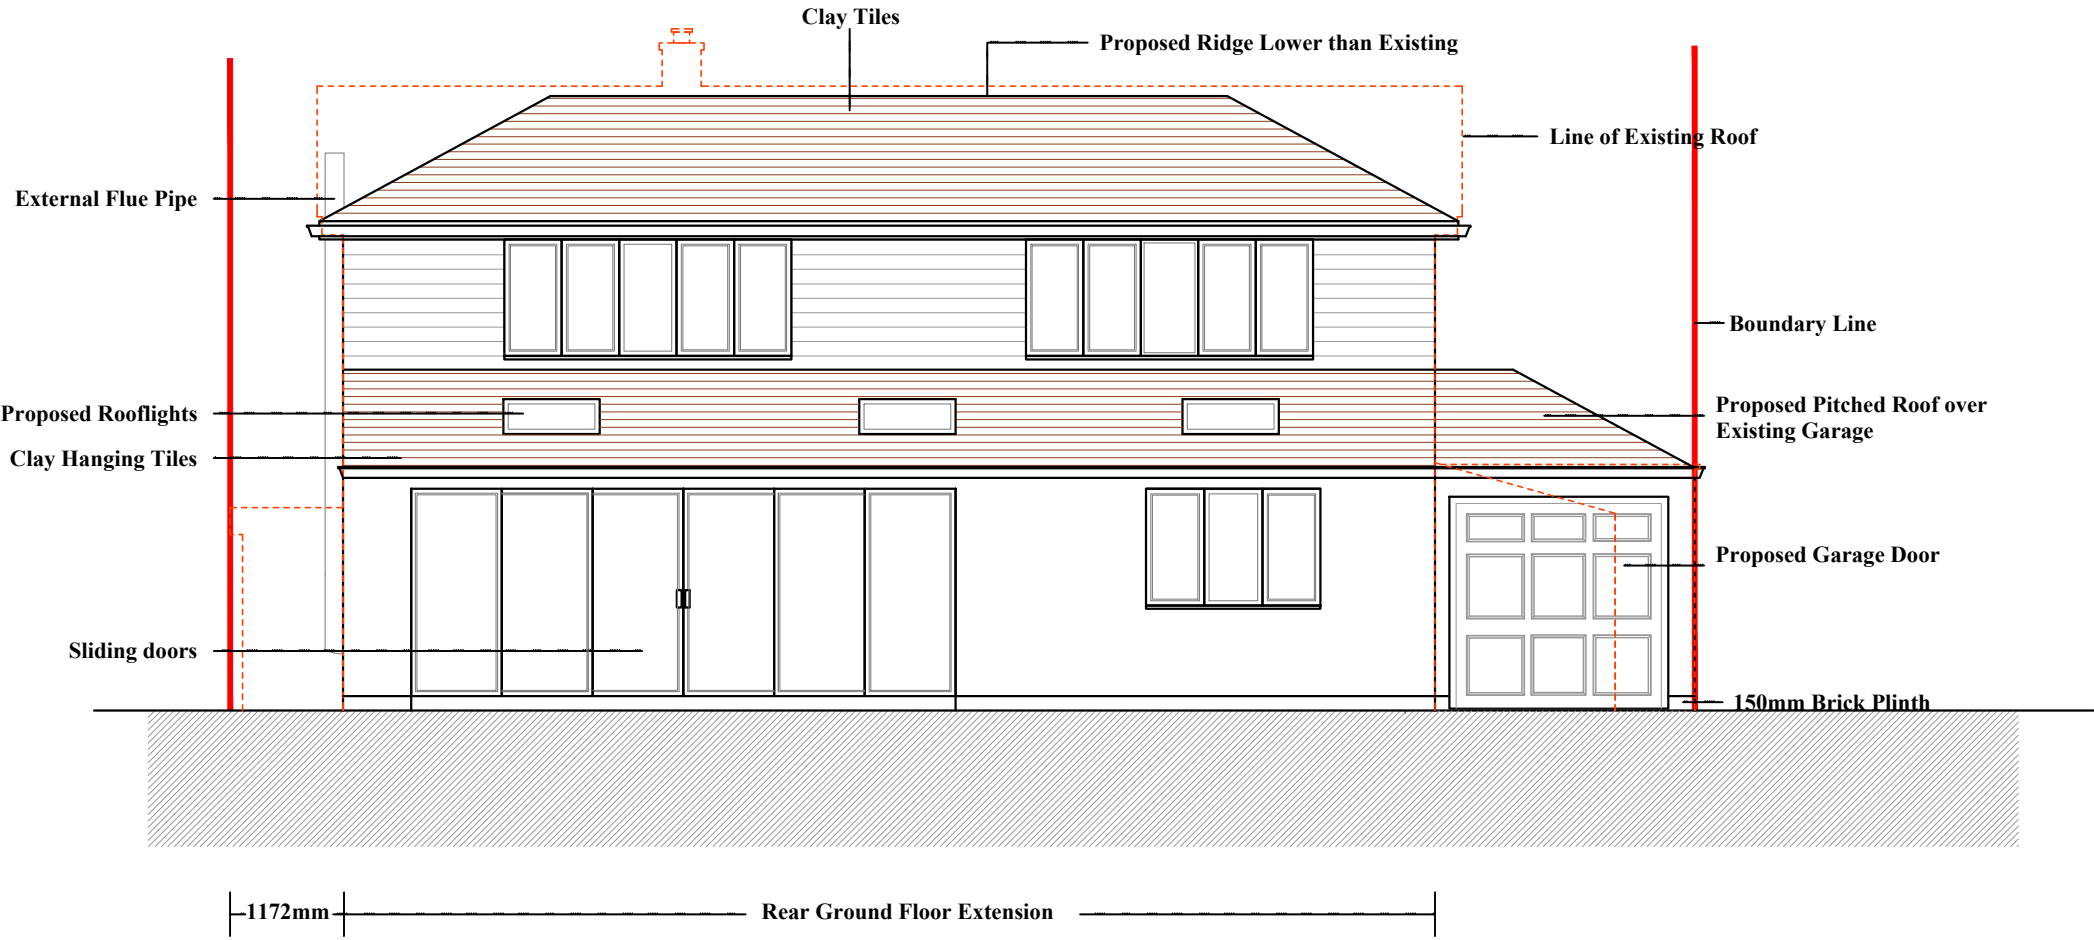


South West Elevation

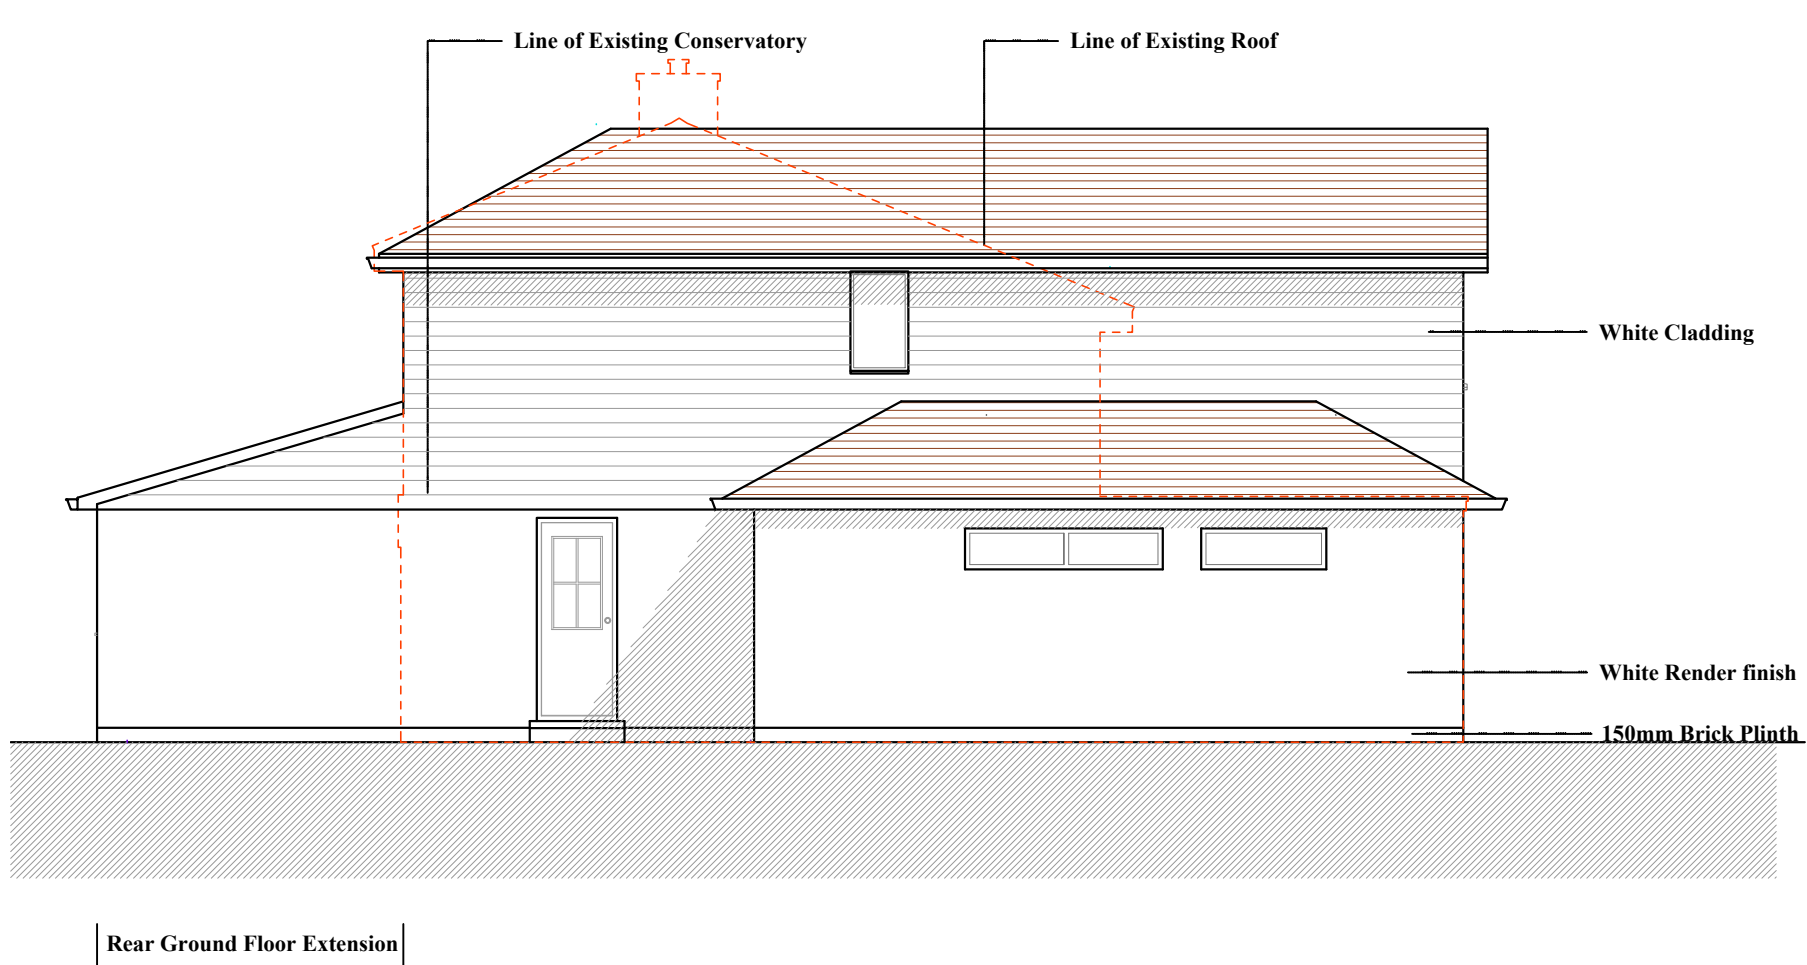




Roof Plan

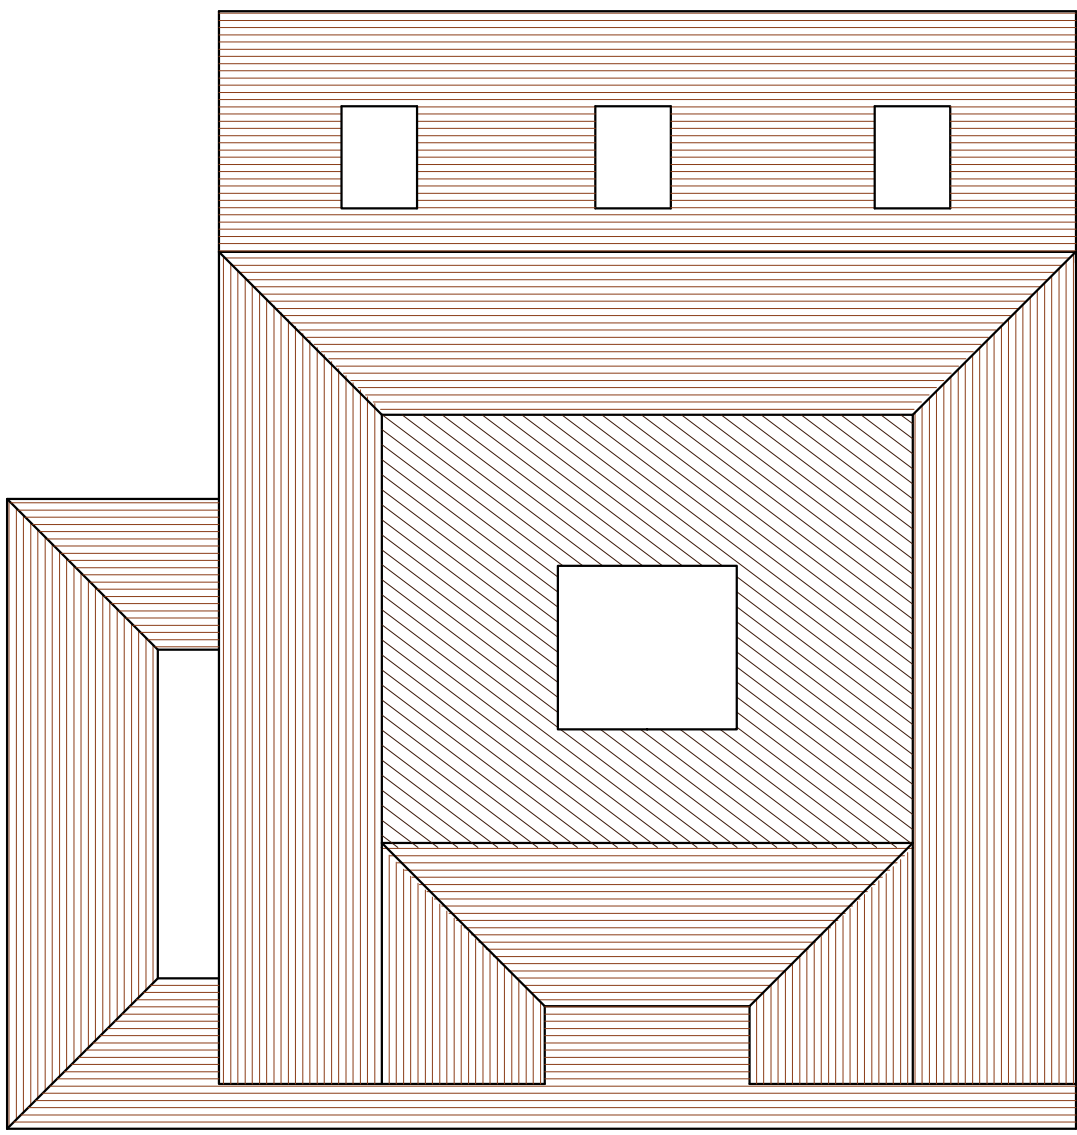

First Floor Plan

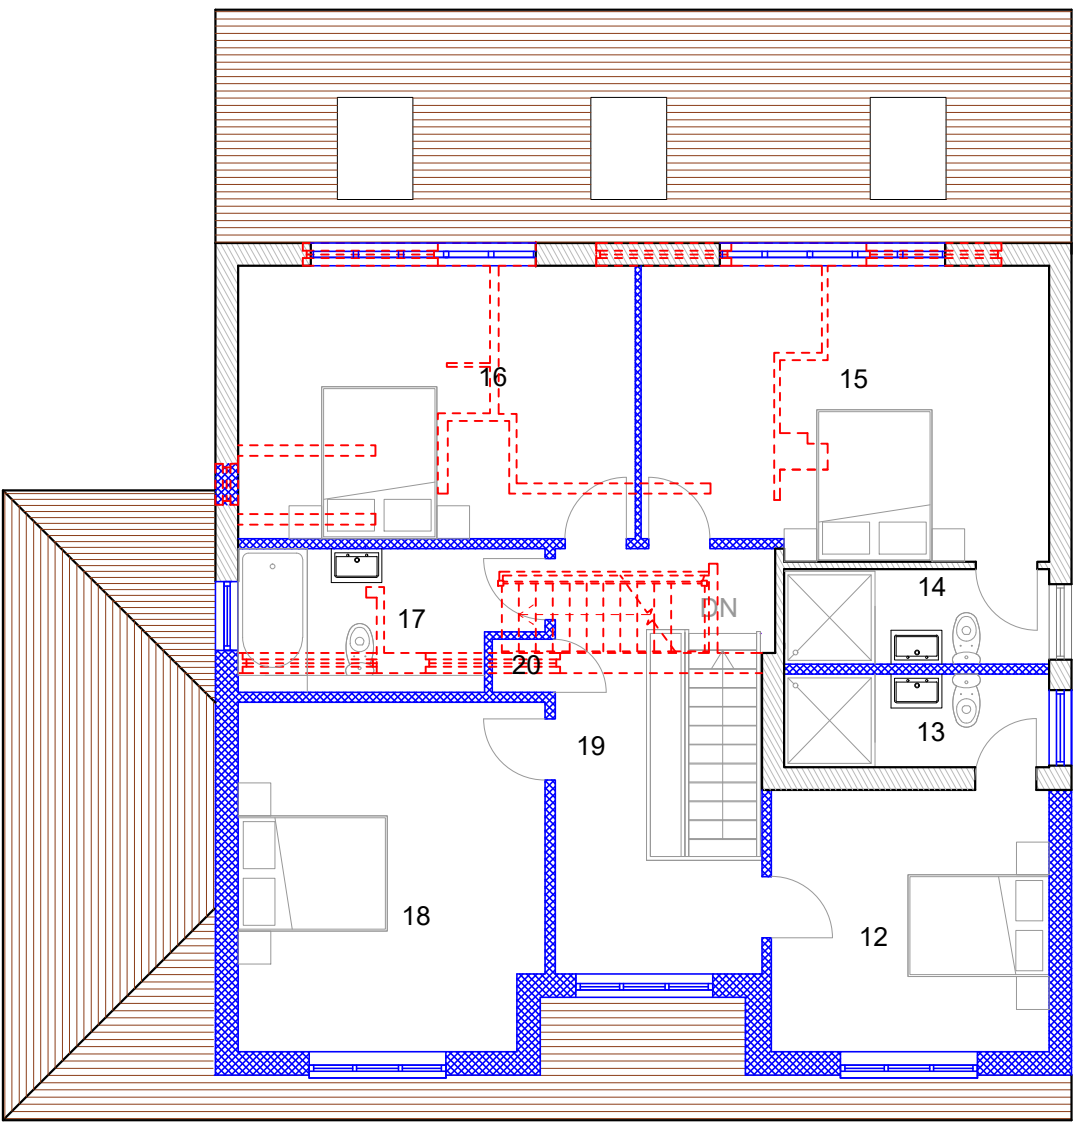


Ground Floor Plan

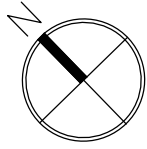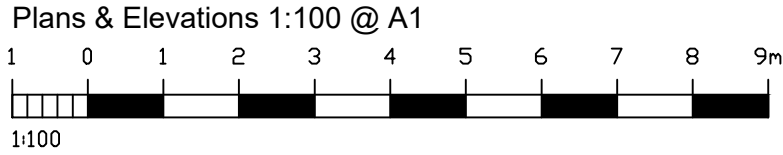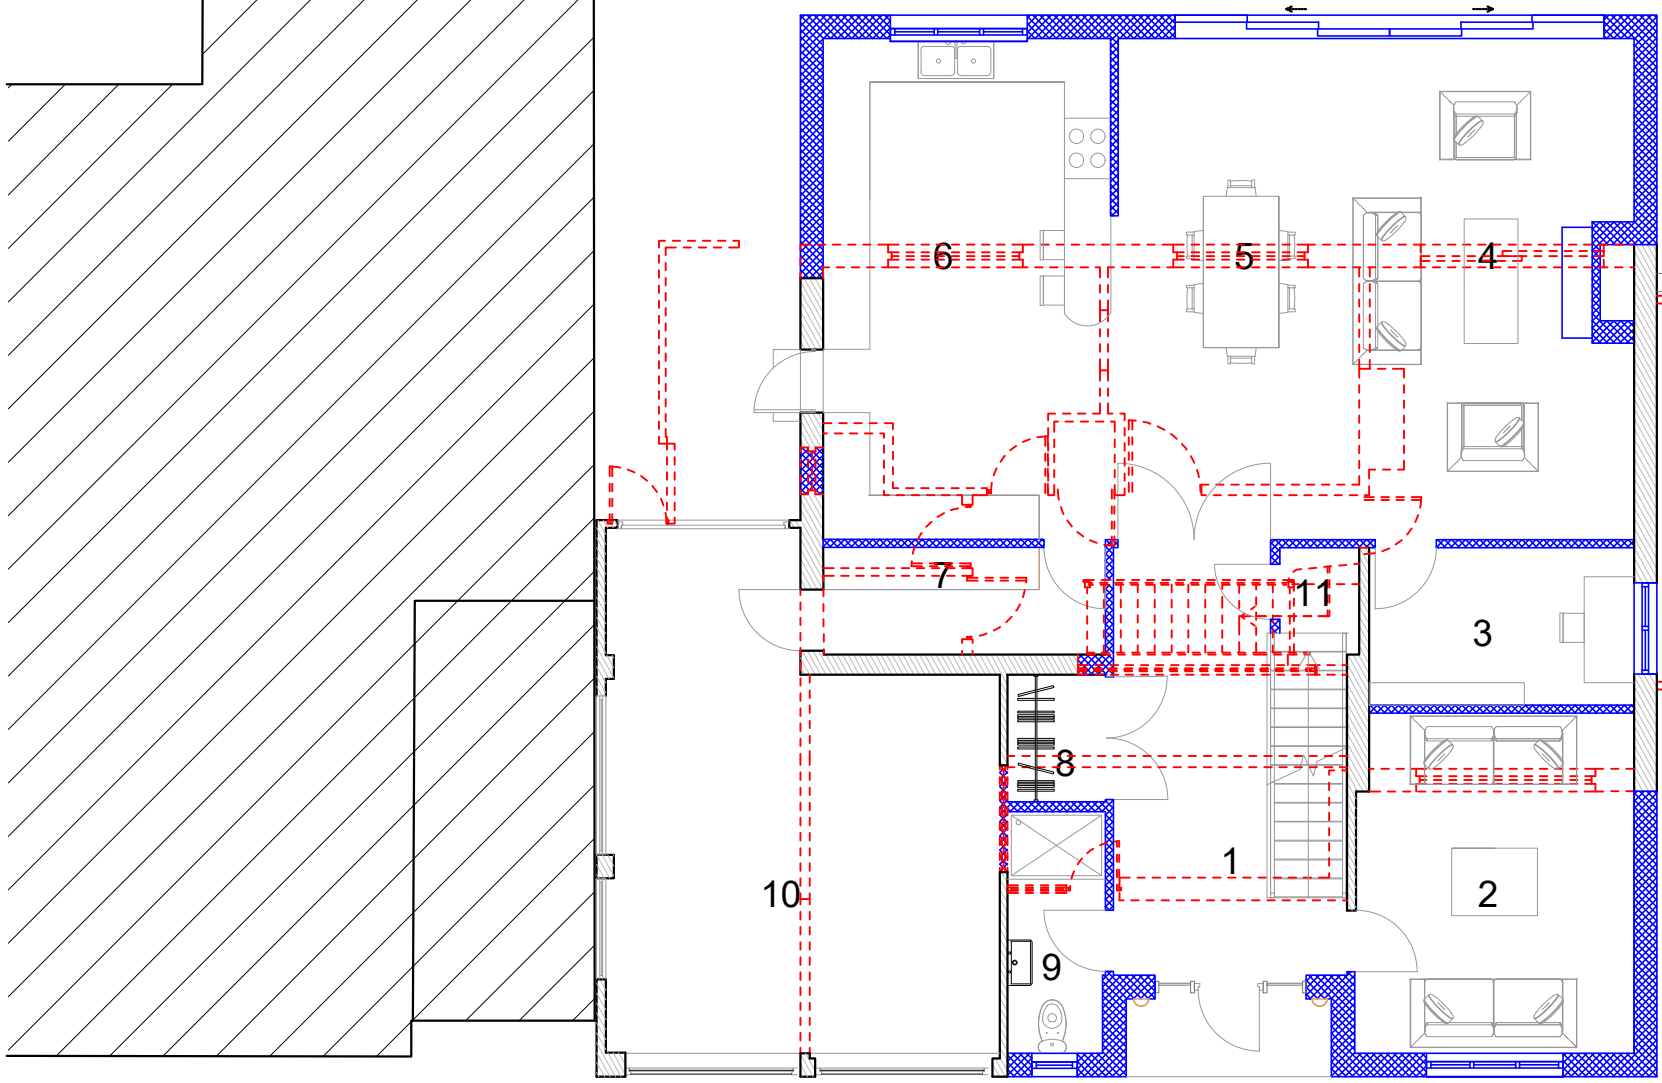


Site Plan 1:500

Ordnance Survey, (c) Crown Copyright 2014. All rights reserved. Licence number 100022432

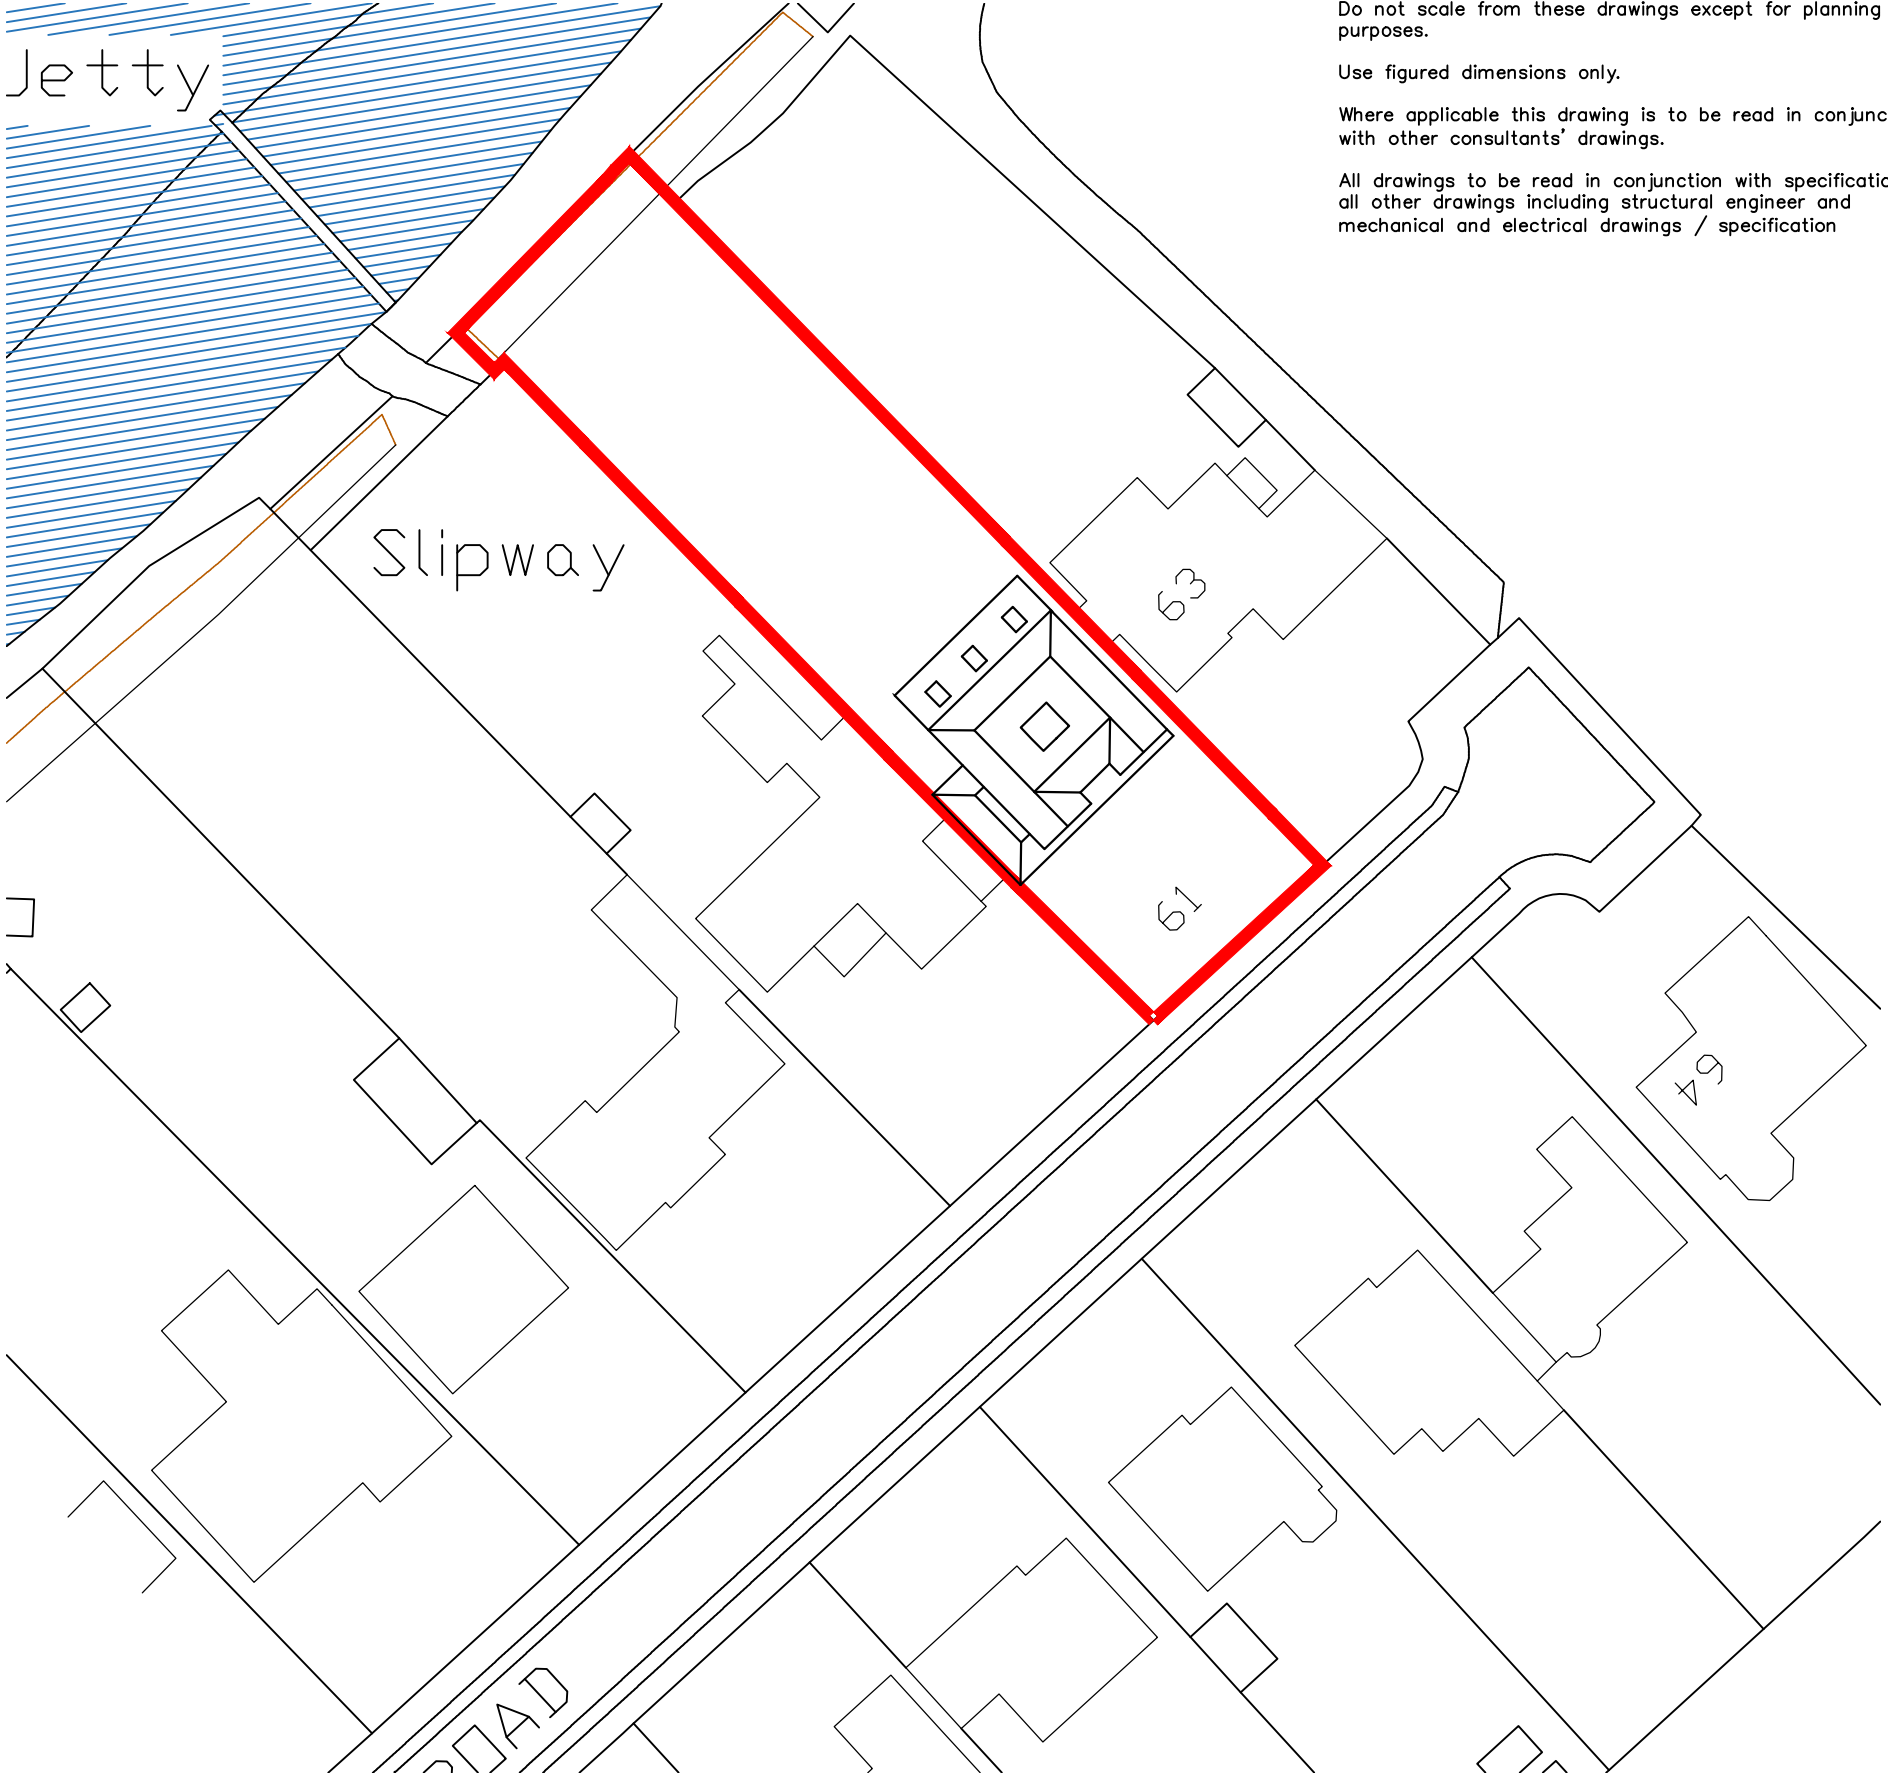


Site Plan 1:500 @ A1


 


Location Plan 1:1250

Ordnance Survey, (c) Crown Copyright 2014. All rights reserved. Licence number 100022432

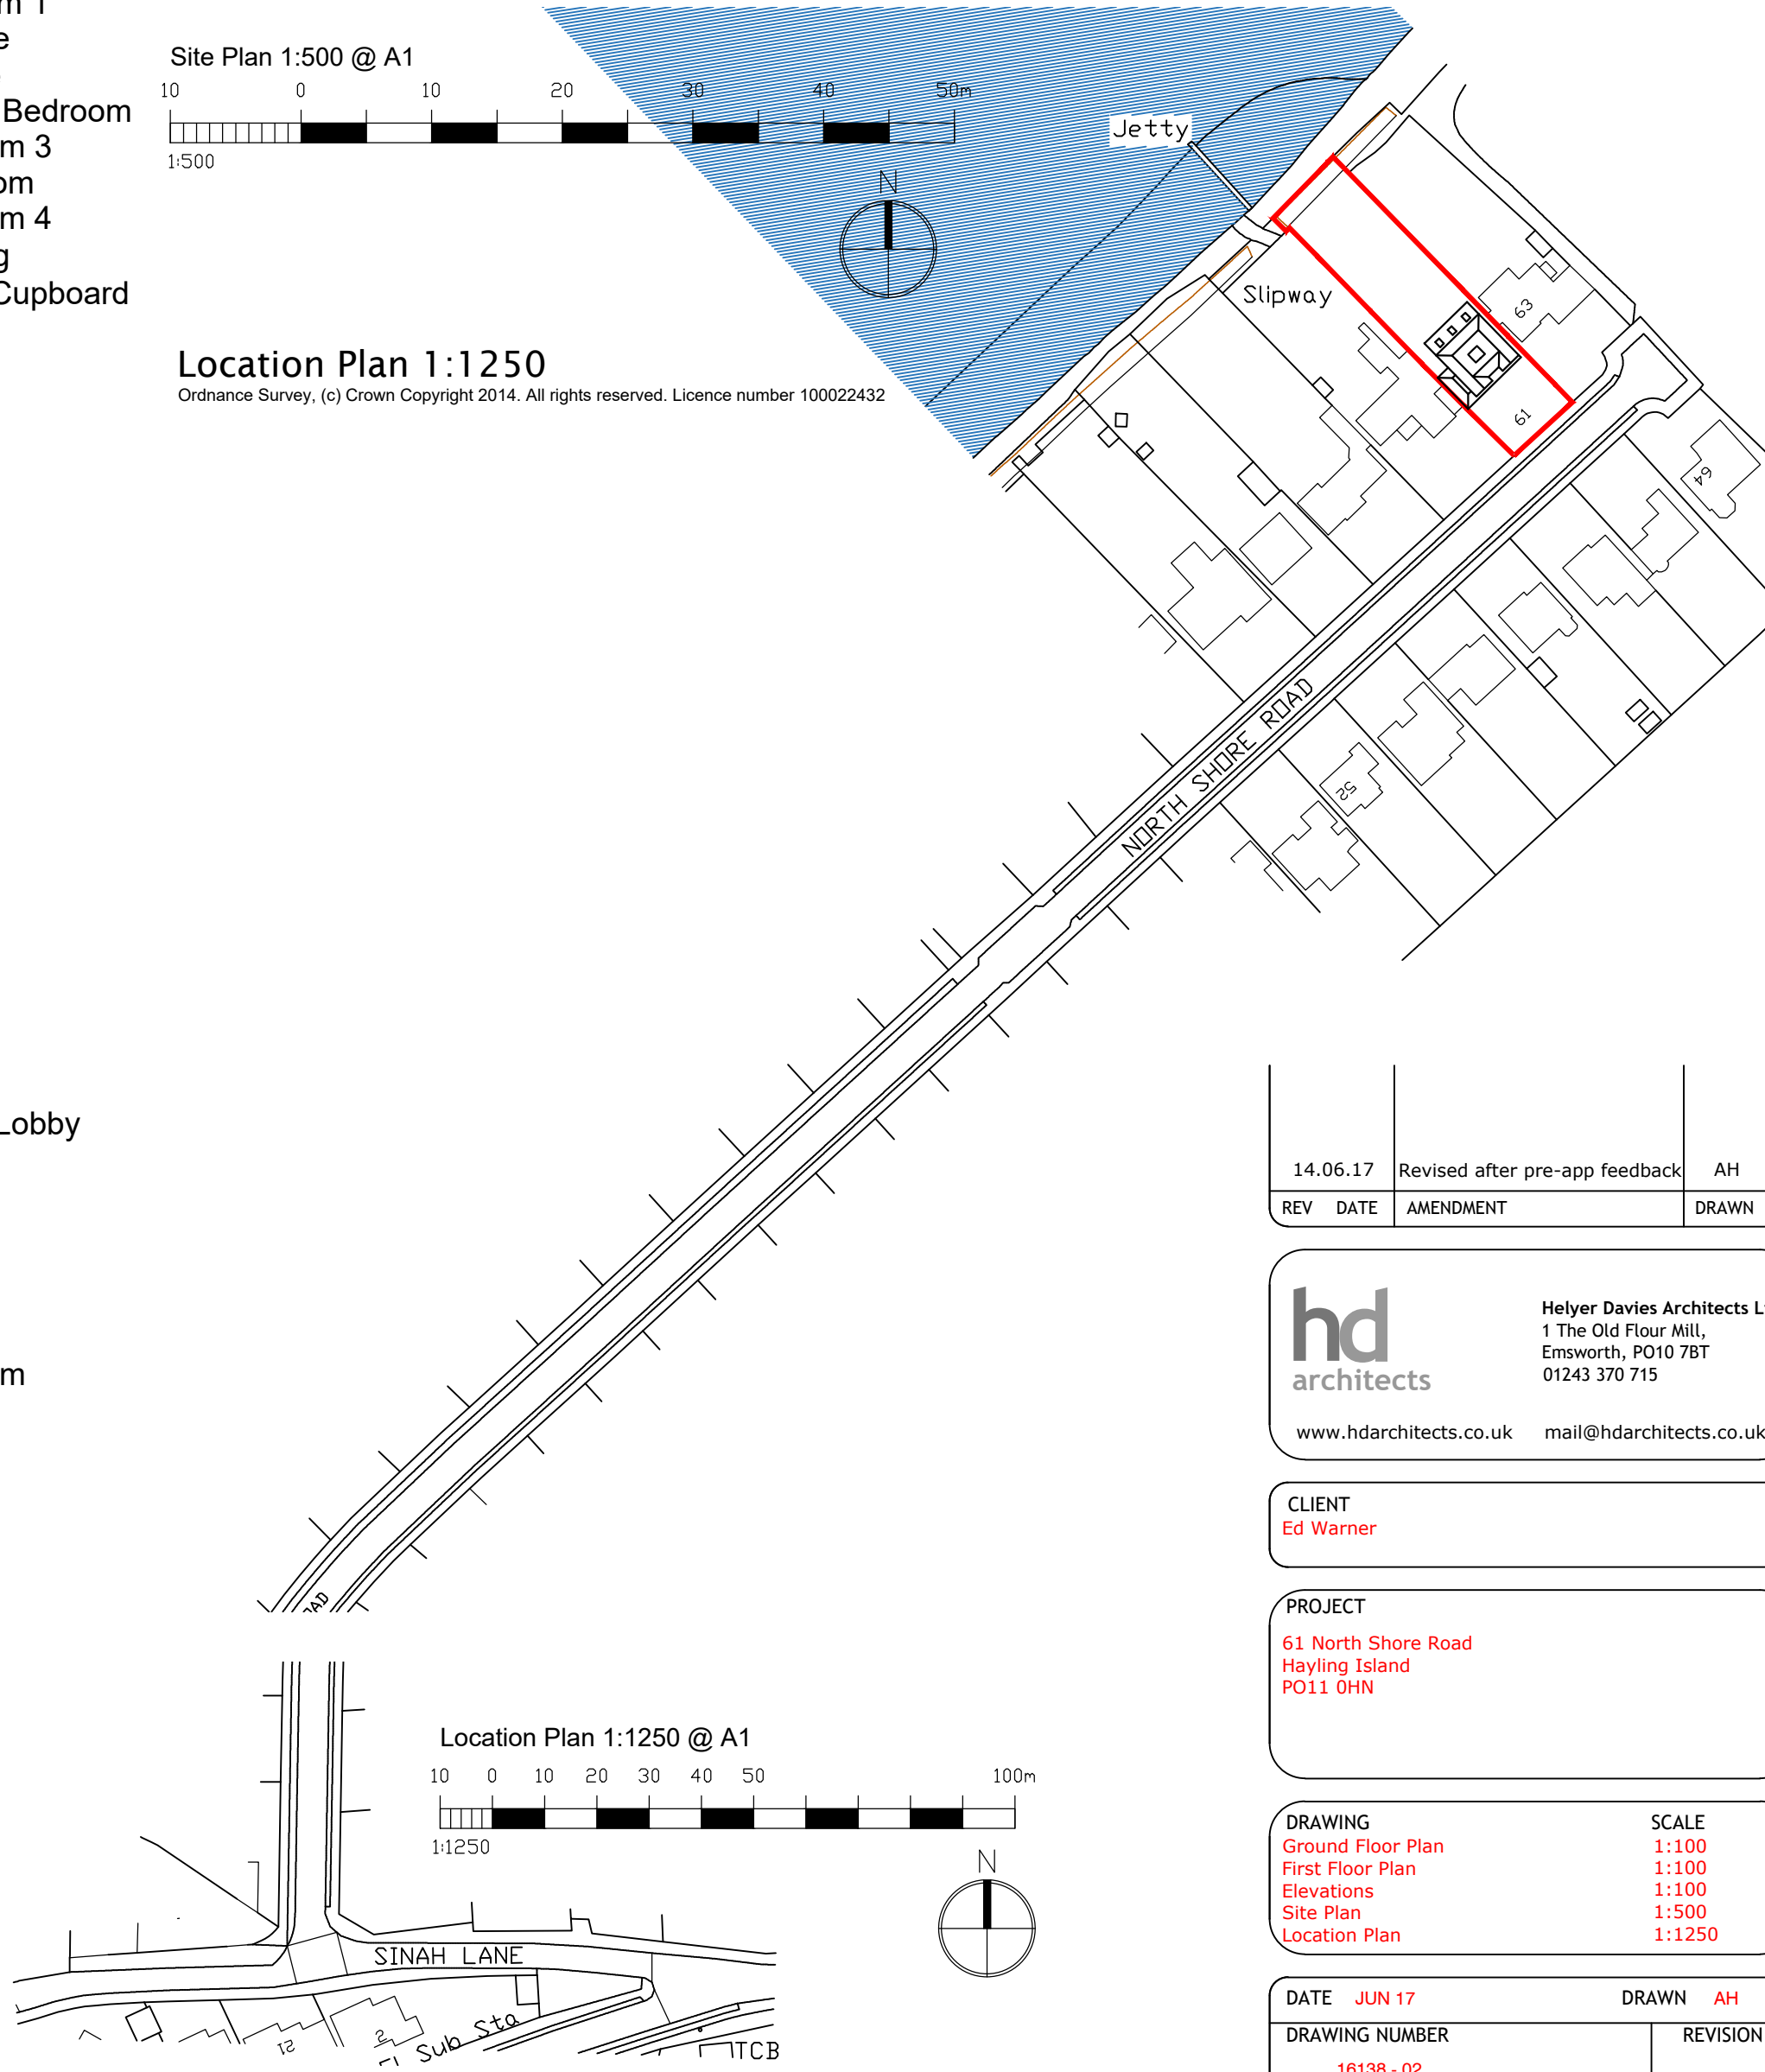

Location Plan 1:1250 @ A1

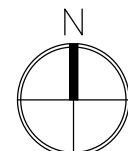 

NOTES:

Dimensions to be checked on site before commencing work. Any discrepancies shall be reported to the architect immediately.

Do not scale from these drawings except for planning purposes.

Use figured dimensions only.

Where applicable this drawing is to be read in conjunction with other consultants' drawings.

All drawings to be read in conjunction with specification and all other drawings including structural engineer and mechanical and electrical drawings / specification

14.06.17	Revised after pre-app feedback	AH
REV	DATE	AMENDMENT
1	14.06.17	Revised after pre-app feedback
2	14.06.17	Revised after pre-app feedback
hd	Helyer Davies Architects Ltd
architects	1 The Old Flour Mill,
	Emsworth, PO10 7BT
	01243 370 715
www.hdarchitects.co.uk	mail@hdarchitects.co.uk

CLIENT	Ed Warner
--------	-----------

PROJECT	61 North Shore Road
	Playling Island
	PO11 0HN

DRAWING	SCALE
Ground Floor Plan	1:100
First Floor Plan	1:100
Elevations	1:100
Site Plan	1:500
Location Plan	1:1250

DATE	JUN 17	DRAWN	AH
DRAWING NUMBER	16138 - 02	REVISION	