



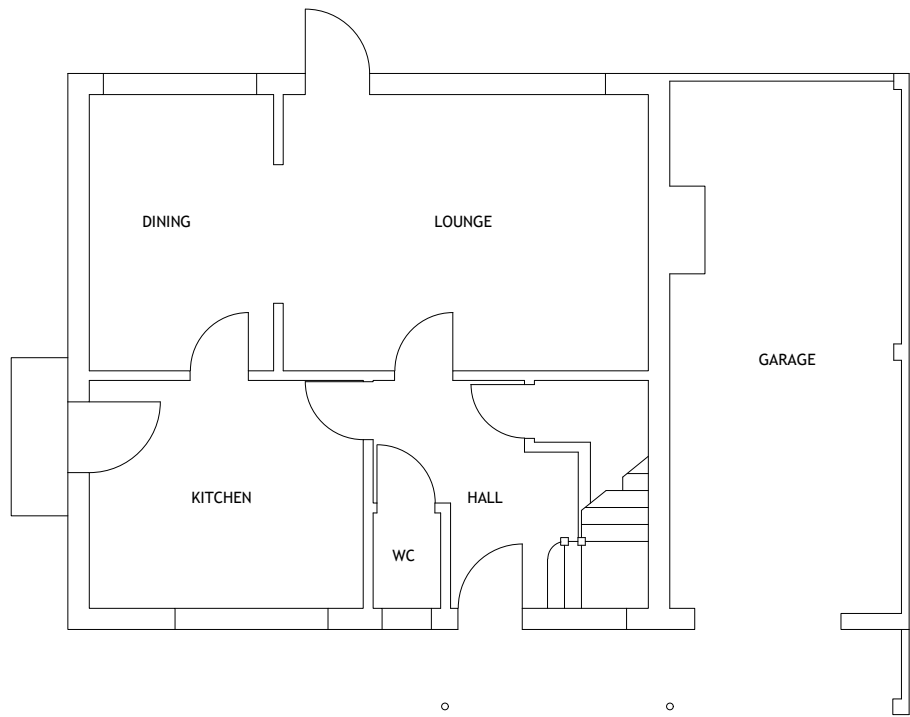

GROUND FLOOR

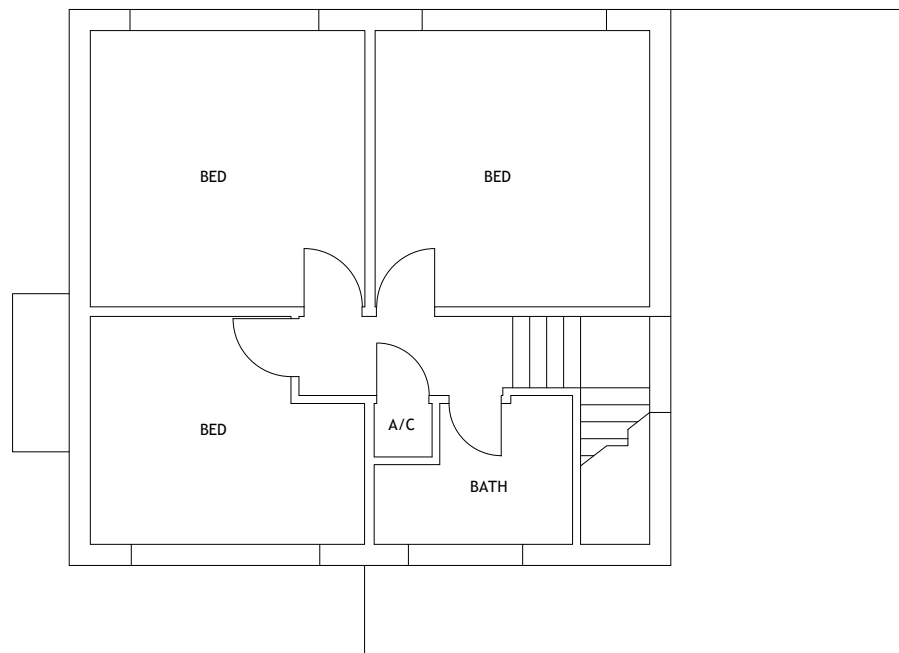

FIRST FLOOR

DATE :	REV	DRAWN	CHECKED	NOTES
--------	-----	-------	---------	-------

Project

Two Storey Extension

47 Horndean Road
Emsworth
Mr & Mrs Laycock

Drawing Title

Existing Ground and First Floor Plans

		Project No	
Scale 1:100@A3	Drawn PG	Checked	Date Apr17
Drg.No 101			Revision