




FRONT ELEVATION
* Obscure Glazed Windows

SIDE ELEVATION

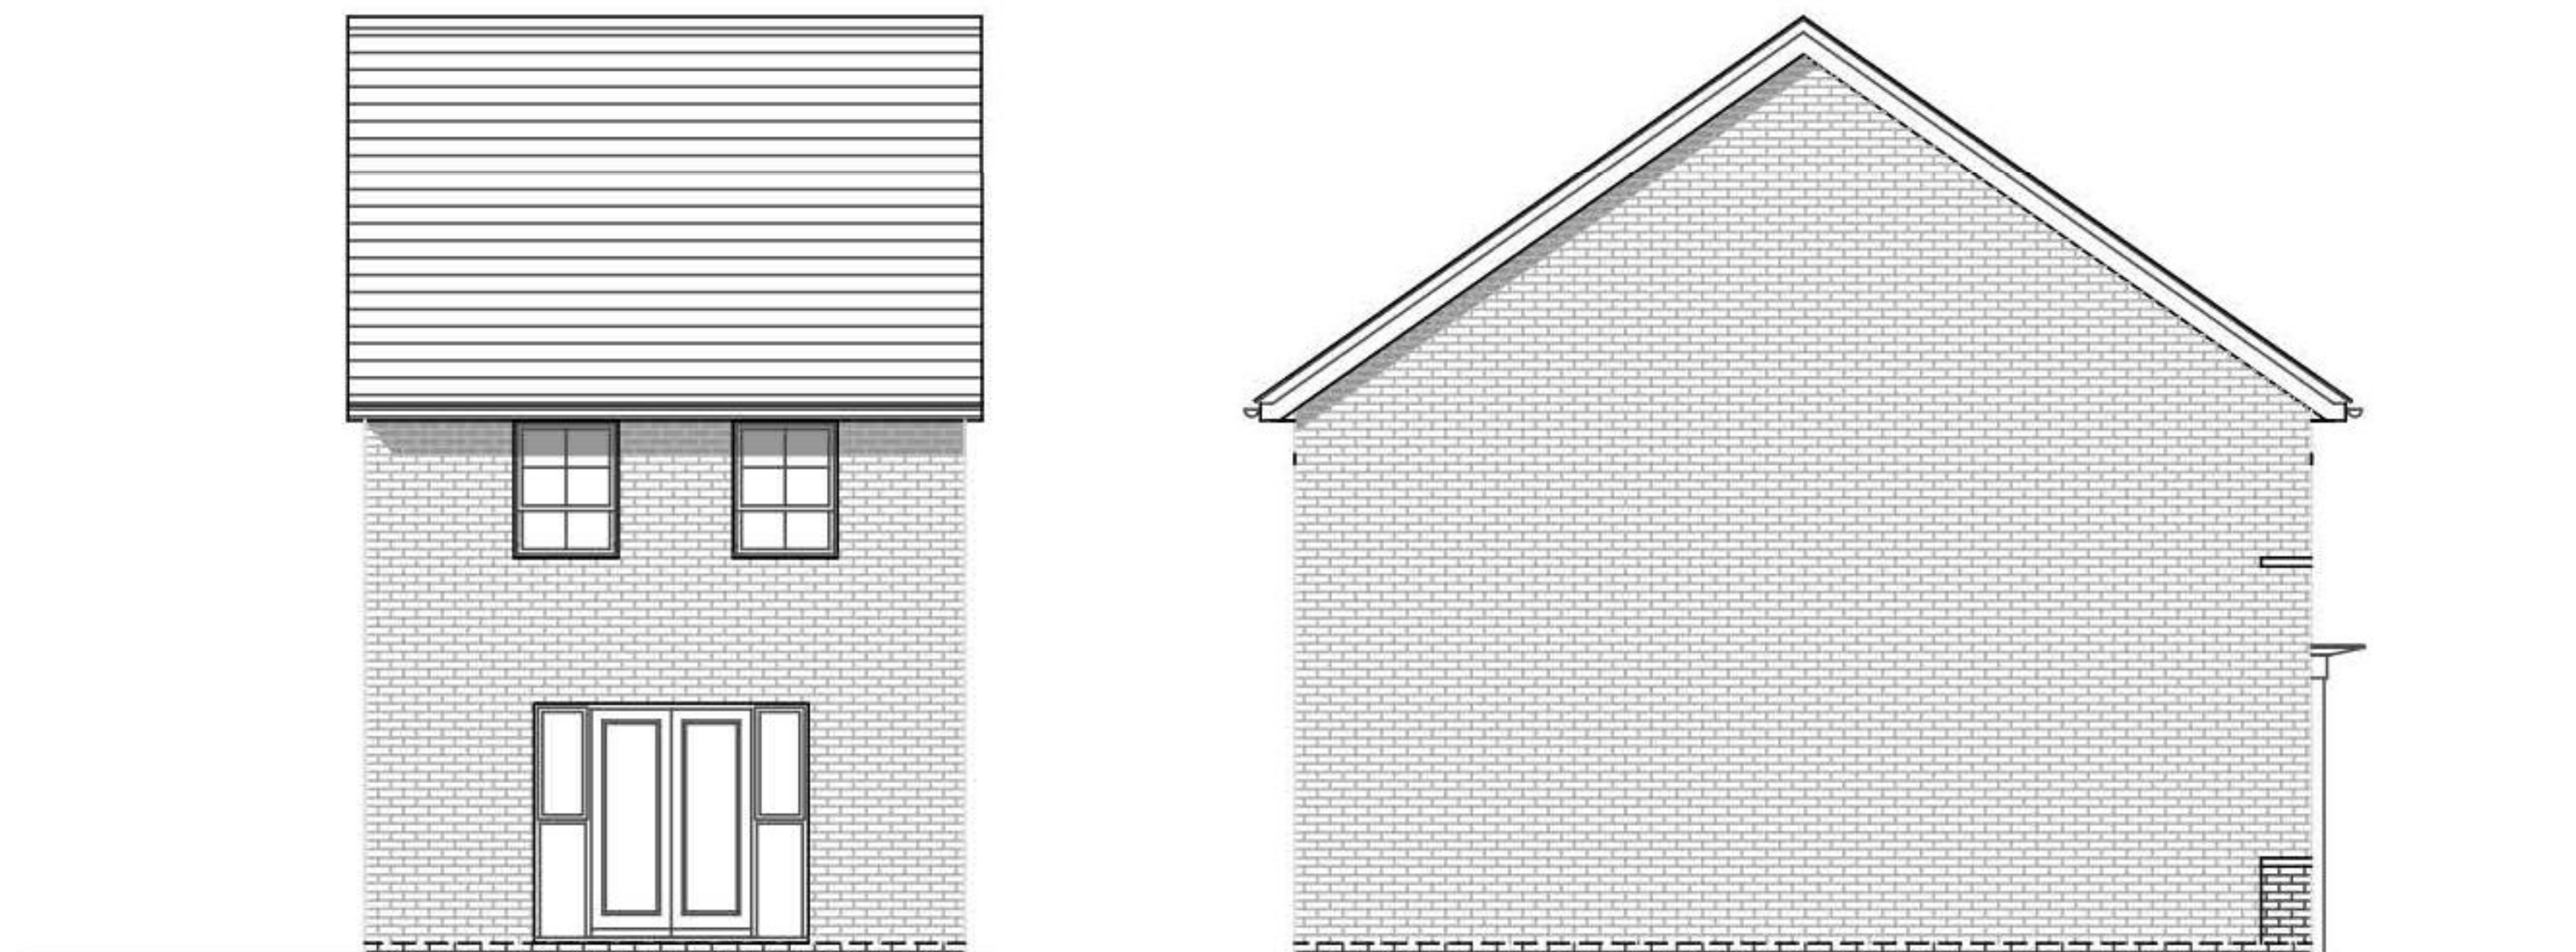

REAR ELEVATION

SIDE ELEVATION

PLOTS 9 (OPP), 18 (AS),
113 (OPP), 136 (AS) & 137 (AS)

3 BED (5 PERSON)
HOUSE
2.0 STOREY
830 SqFt

Project:
HAVANT ROAD,
EMSWORTH
Title:
FOLKSTONE
ELEVATIONS

Drawn by : RKDB Checked by : MAH

Scale @ A3:
0 1 2 3 4 5m
Scale 1:100

Date: OCTOBER 2017

Rev	Date	Drawn	Checked

Drg No: CB_15_105_FO_E01 Rev:

Client:

 **BARRATT**
HOMES


COOPERBAILLIE