

PLOT 110 (OPP)


Drawn by RKDB Checked byMAH

Date: FEBRUARY 2017

This drawing and the works depicted are the copyright of Simon Cooper Associates Ltd. and may not be reproduced or amended except by written permission. No liability will be accepted for amendments made by other persons.


Revisions

Rev	Date	Drawn	Checked
-----	------	-------	---------

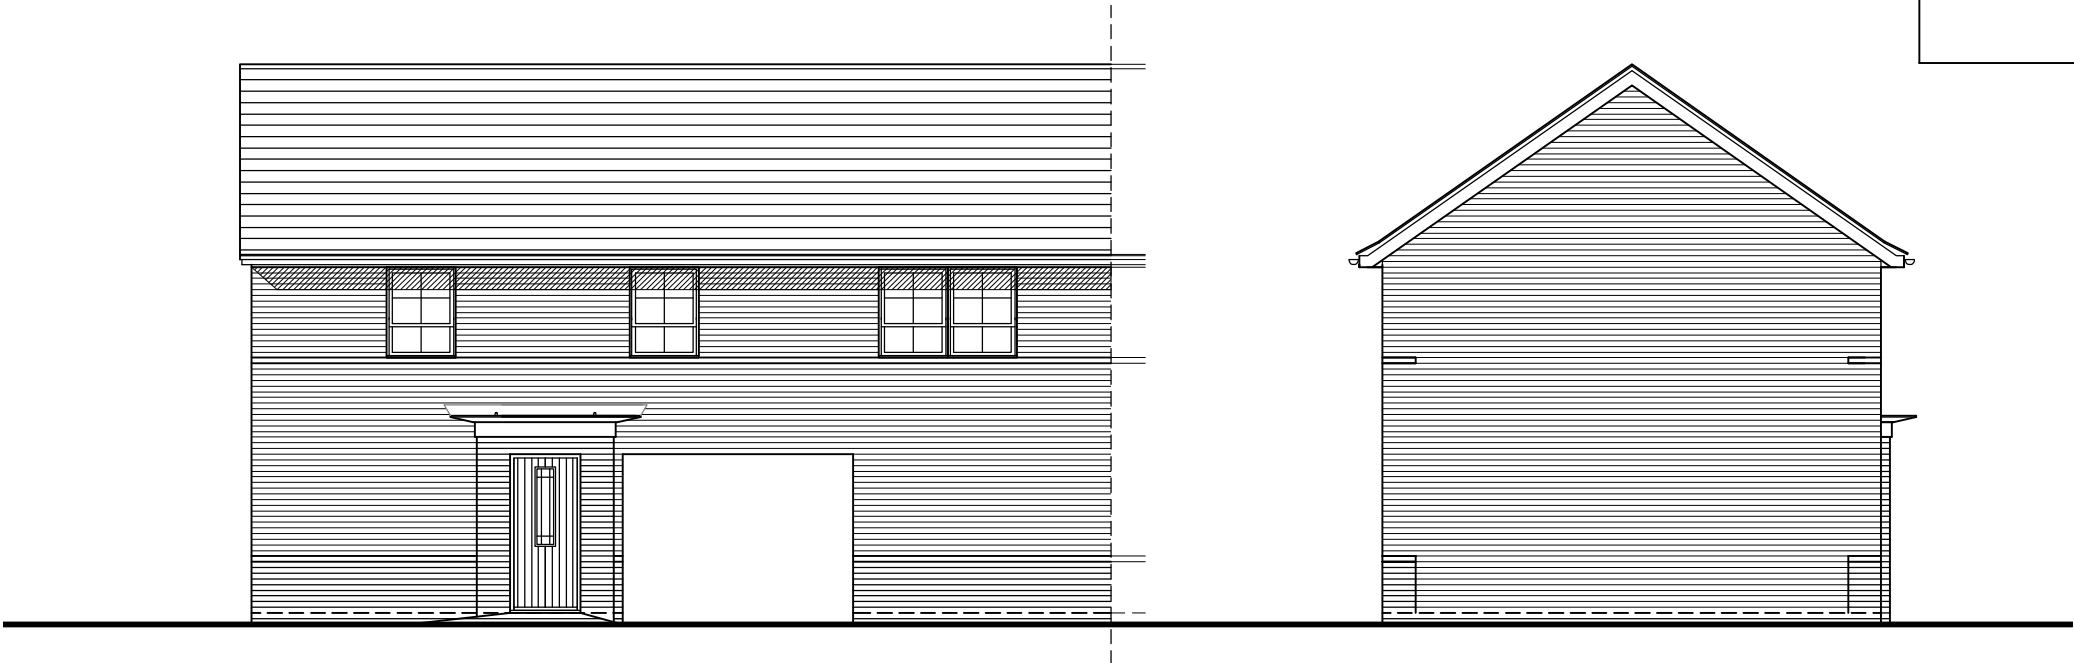

Front Elevation

Side Elevation

 


Project:

HAVANT ROAD,
EMSWORTH, HAMPSHIRE

Drawing Title:

ALVERTON (SPECIAL)
ELEVATIONS

Client:

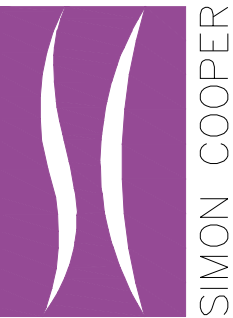


Simon Cooper Associates Limited,
Connaught House, 22/24 Guildford Road,
Bagshot, GU19 5JN
Telephone 01276 450039
info@simoncooper.net www.simoncooper.net

Drg No: 18-2059-AL+-101

Scale @ A31:100

Rev:

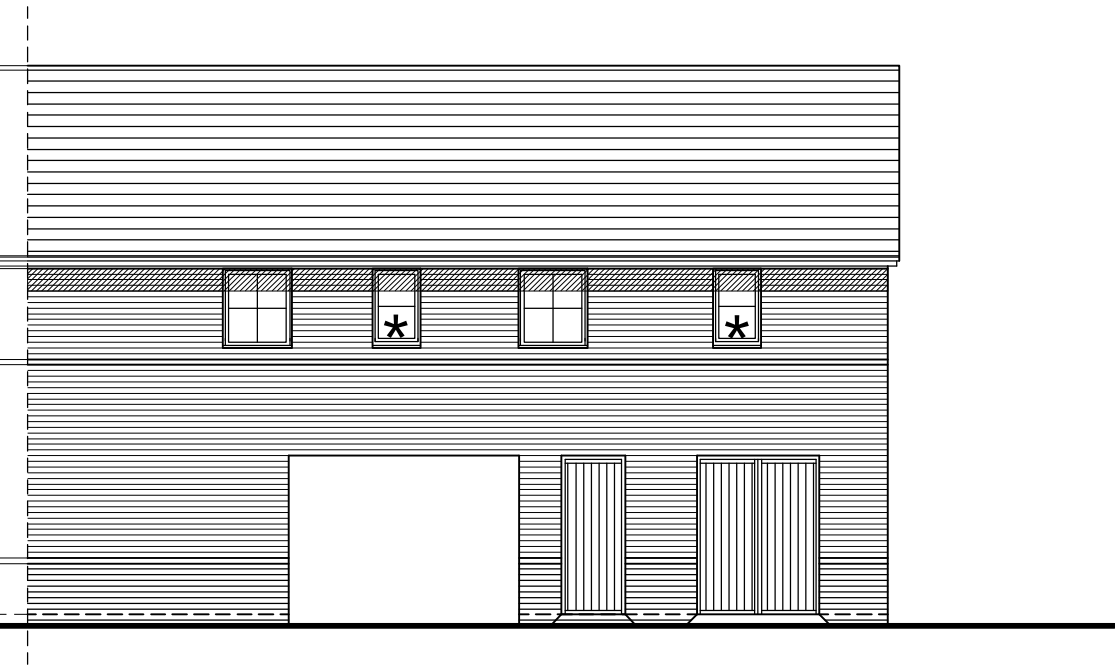

Rear Elevation

* Obscure Glazed Windows