




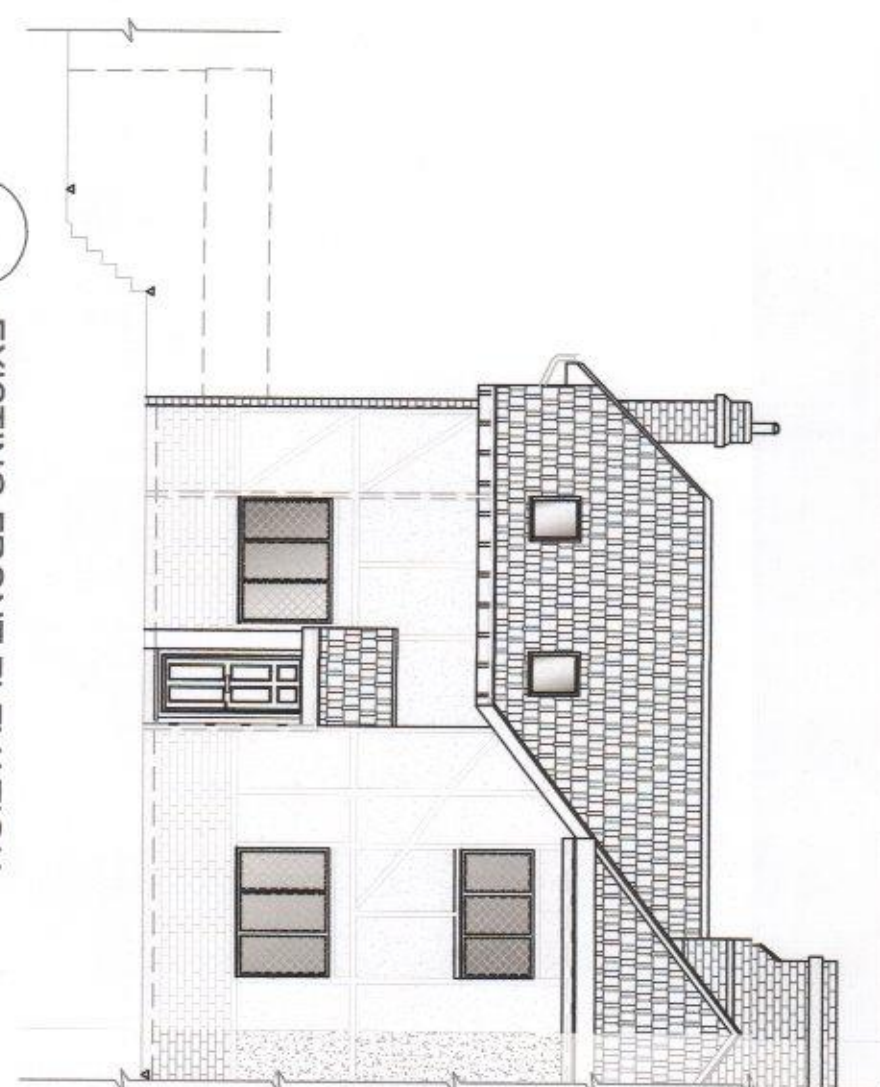


1 EXISTING FRONT ELEVATION
1:100

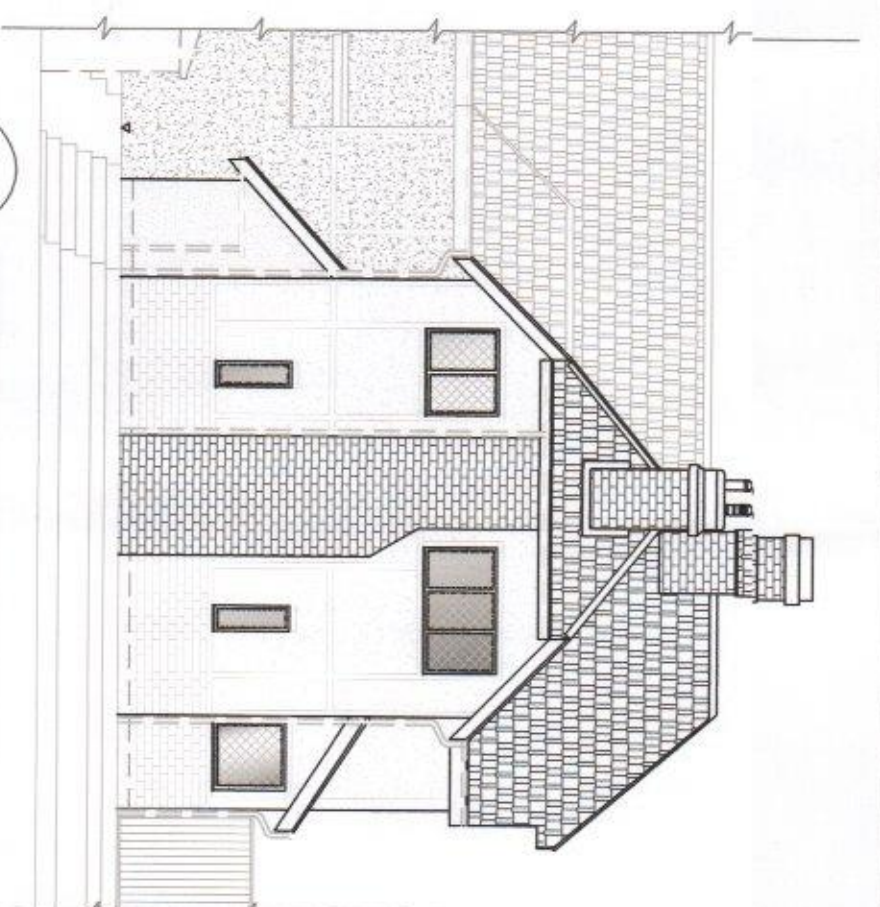


2 EXISTING SIDE ELEVATION
1:100

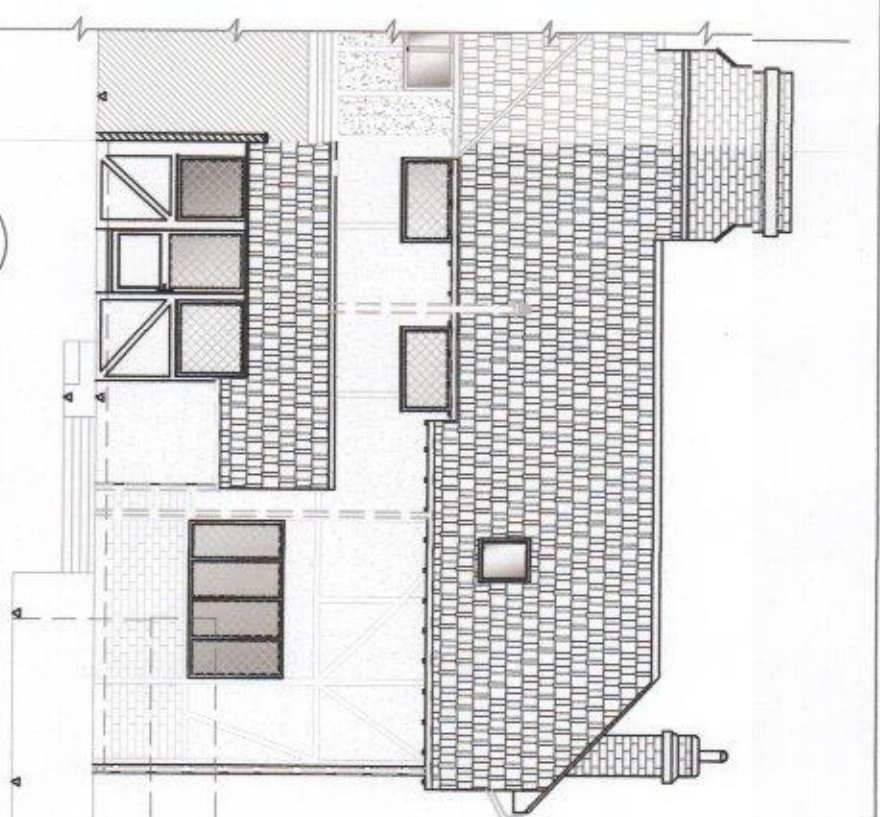


3 EXISTING REAR ELEVATION
1:100

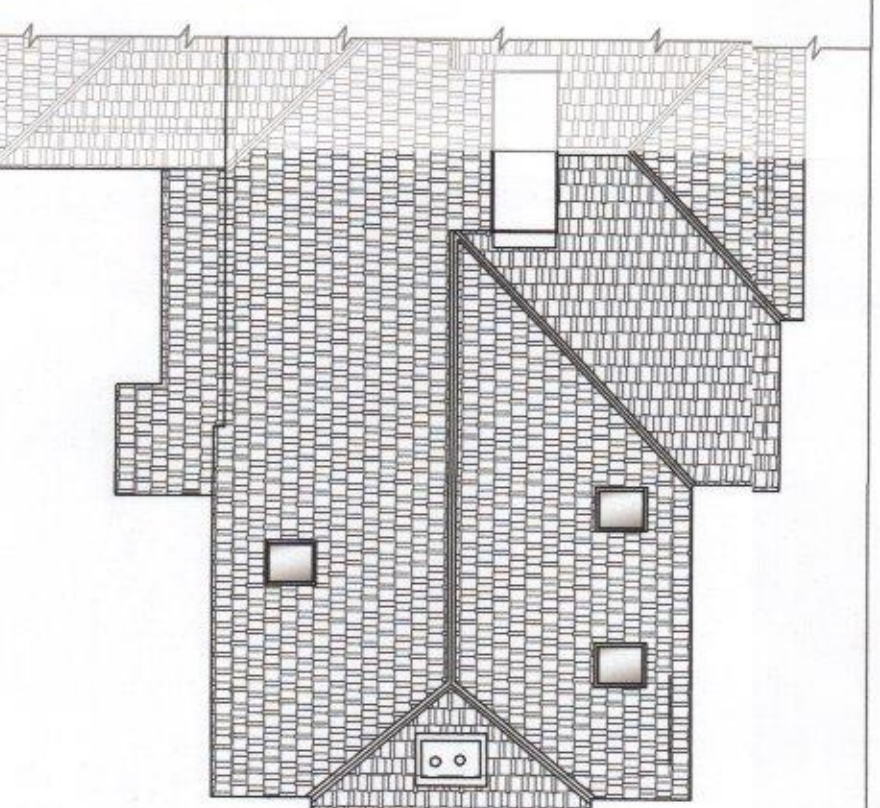


4 EXISTING ROOF ELEVATION
1:100

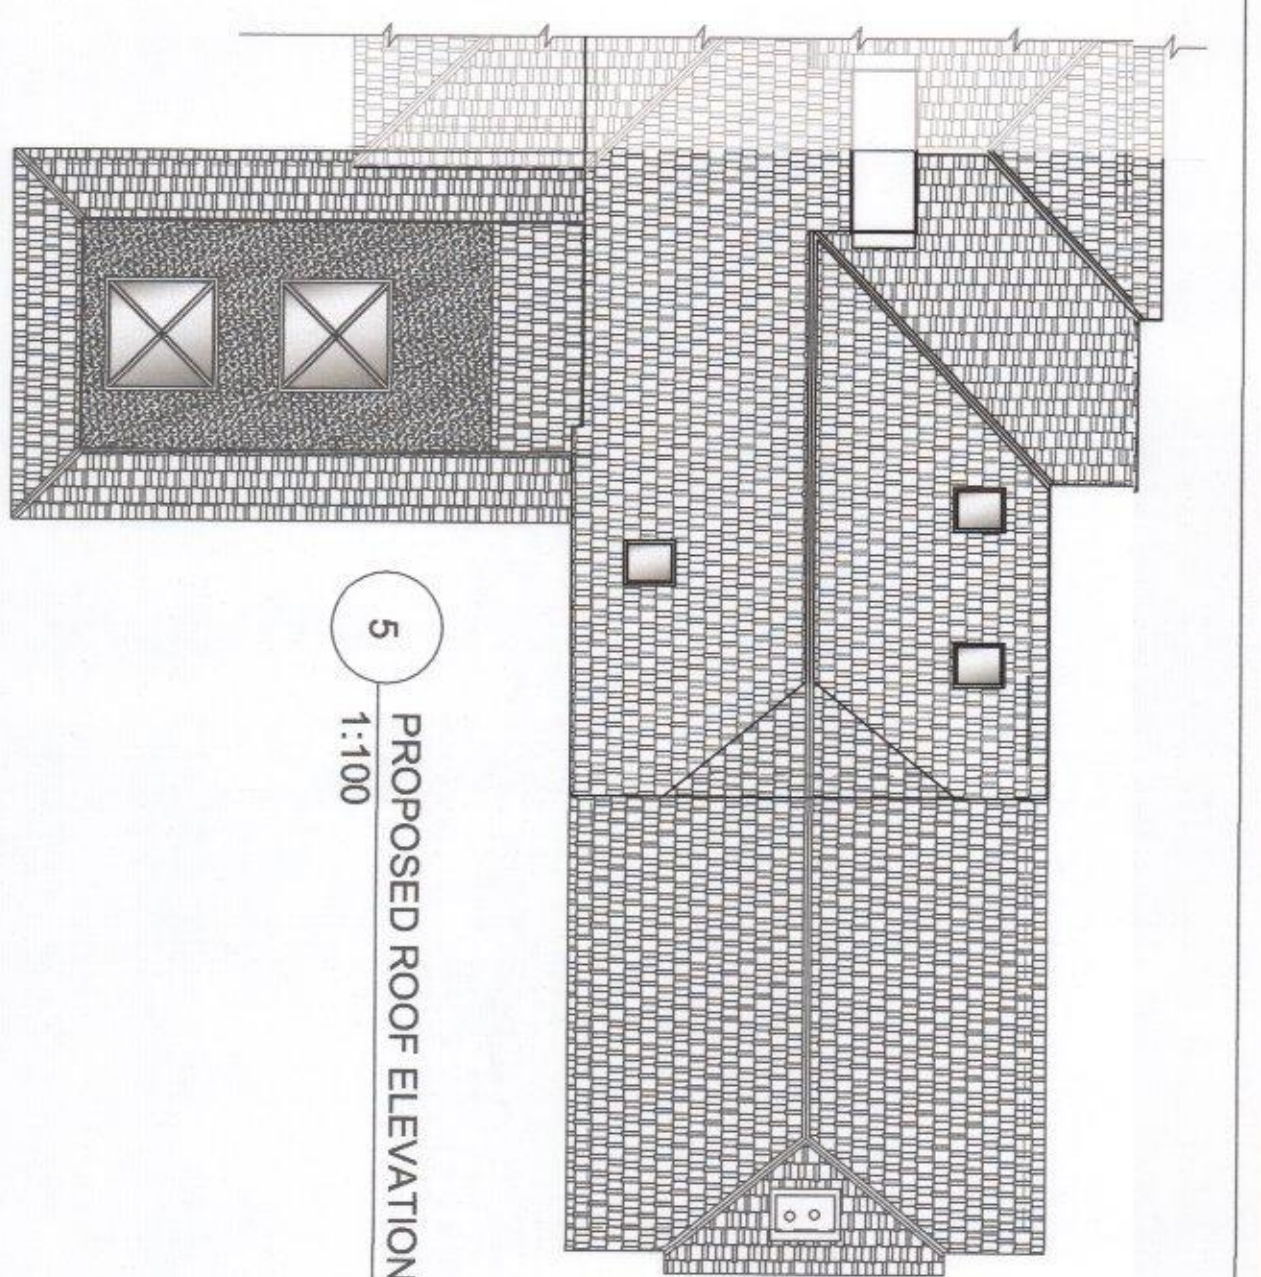


5 PROPOSED ROOF ELEVATION
1:100

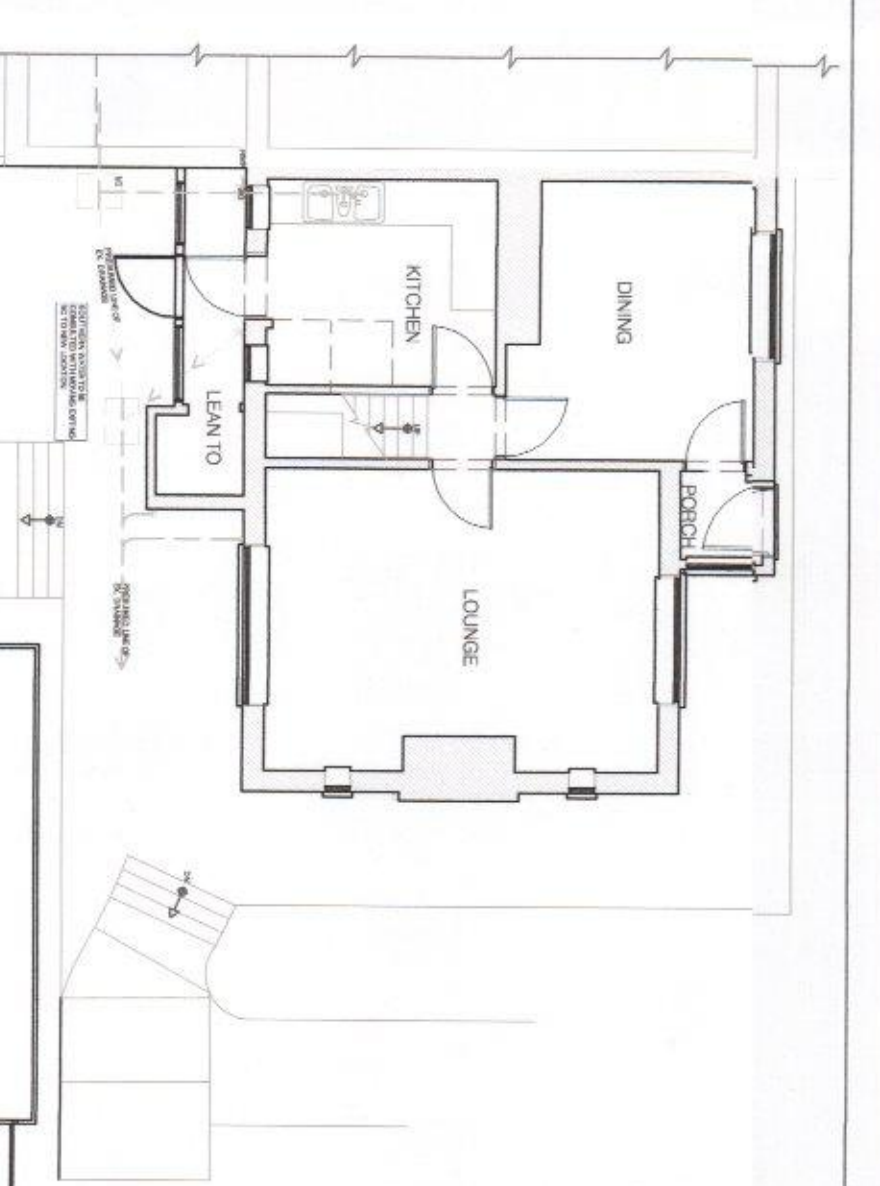


6 EXISTING GROUND FLOOR PLAN
1:100

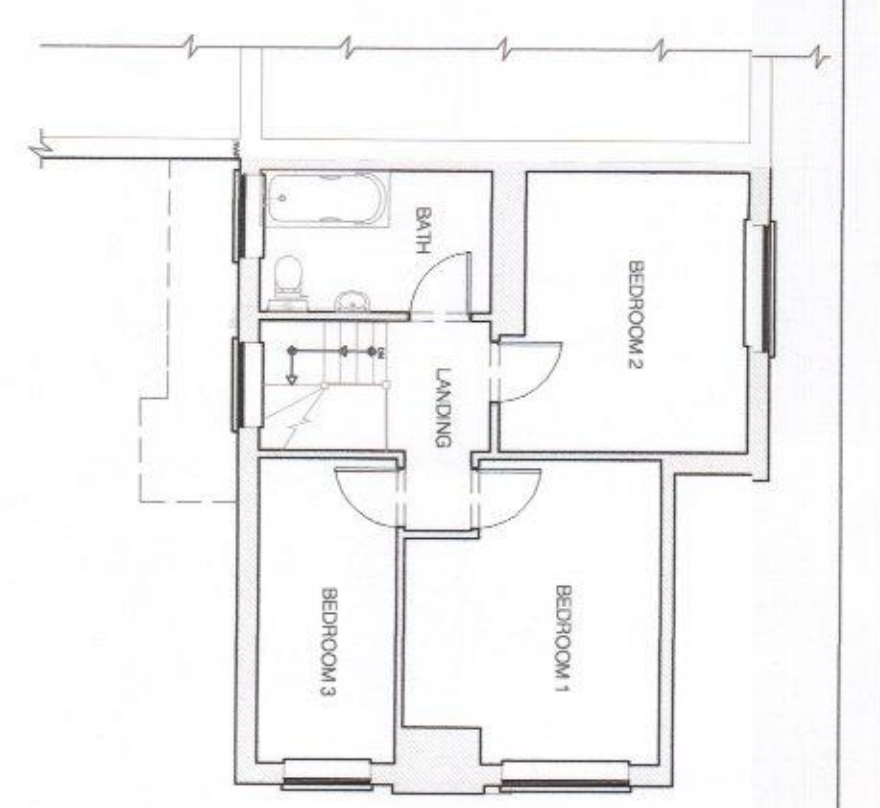

7 EXISTING FIRST FLOOR PLAN
1:100

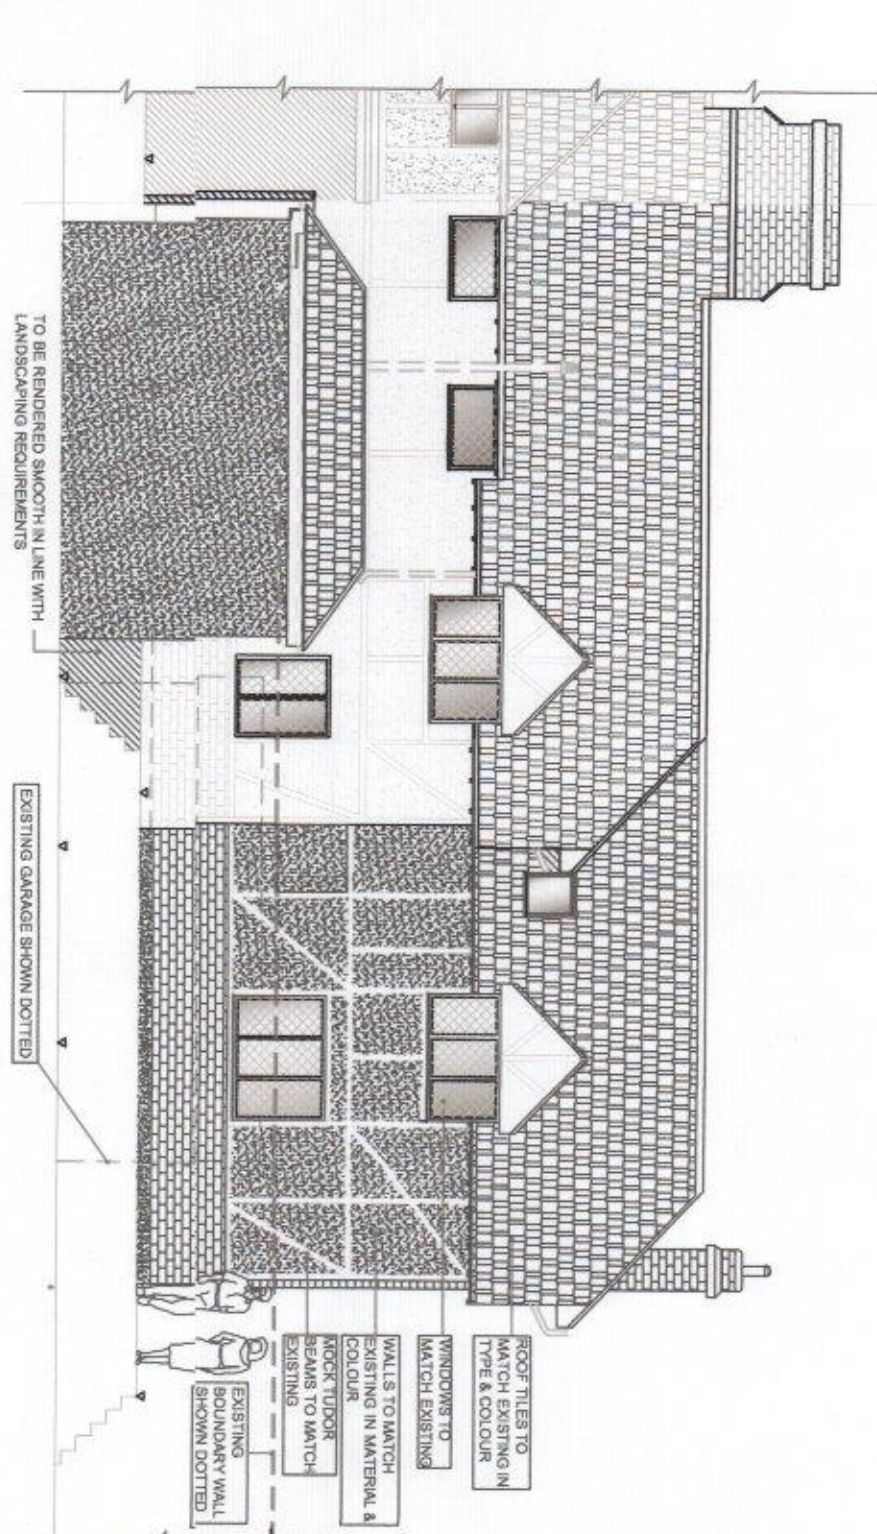


8 PROPOSED REAR ELEVATION
1:100

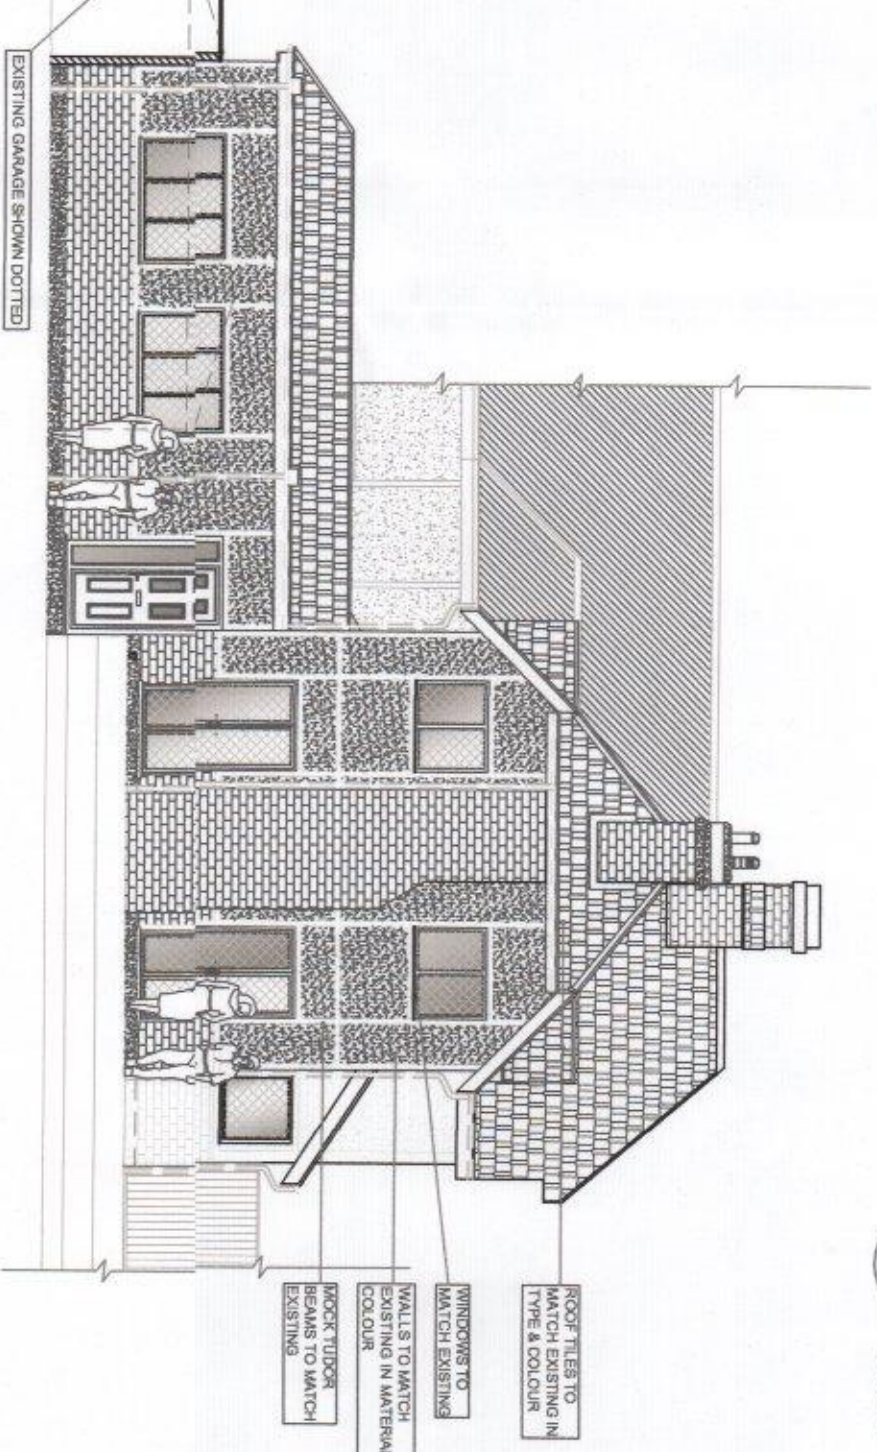


9 PROPOSED SIDE ELEVATION
1:100




10 PROPOSED FRONT ELEVATION
1:100

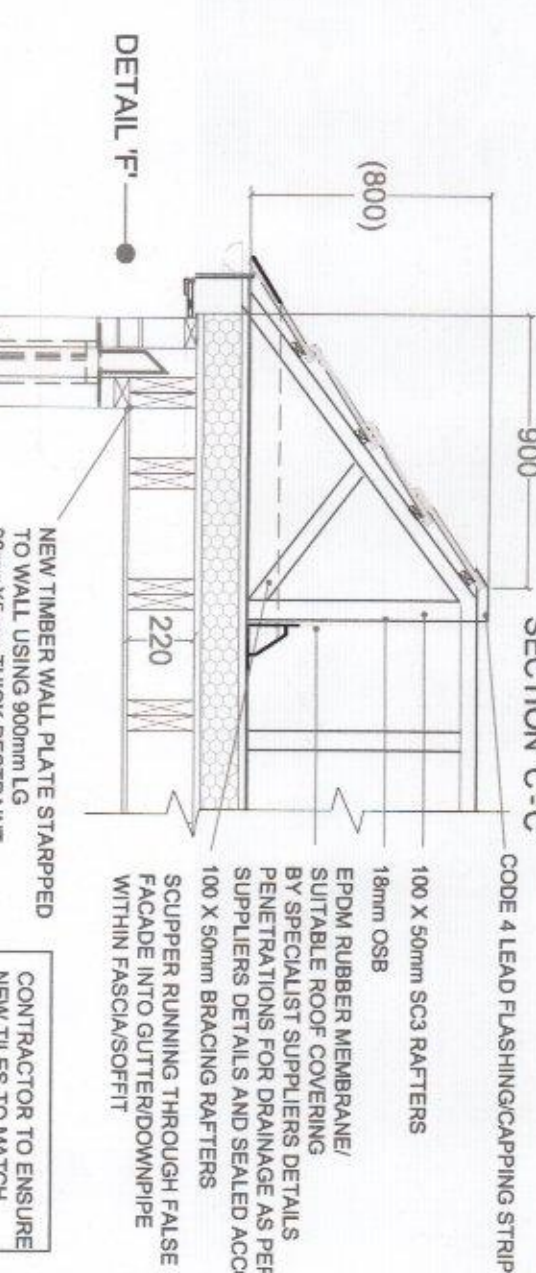


13 PROPOSED SECTION C'-C'
1:25

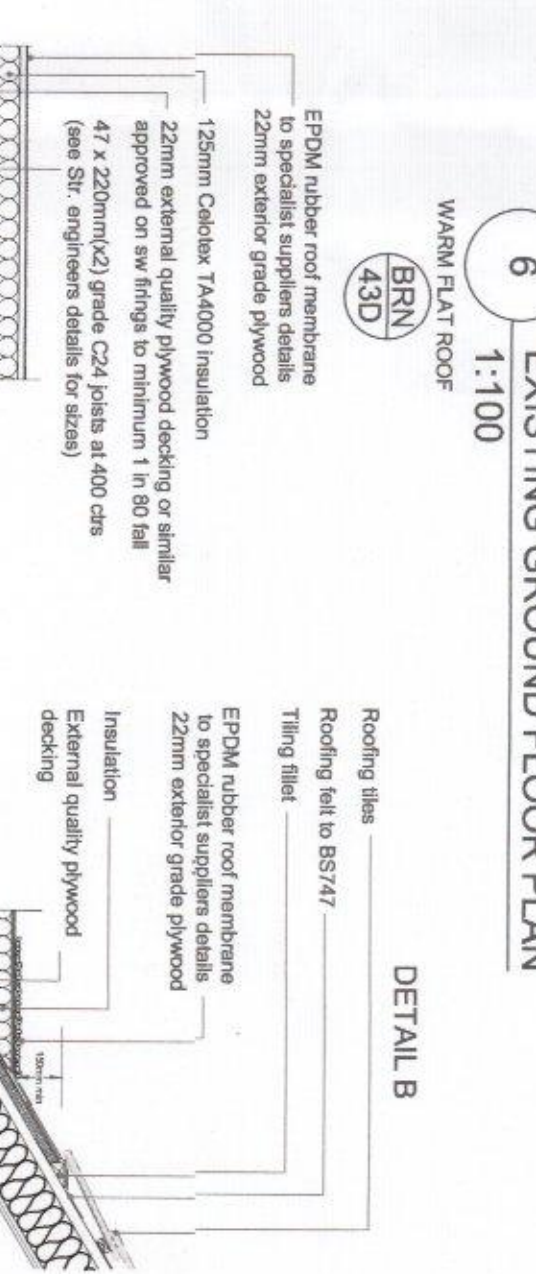


14 PROPOSED ROOF SECTION & DETAIL B
1:25

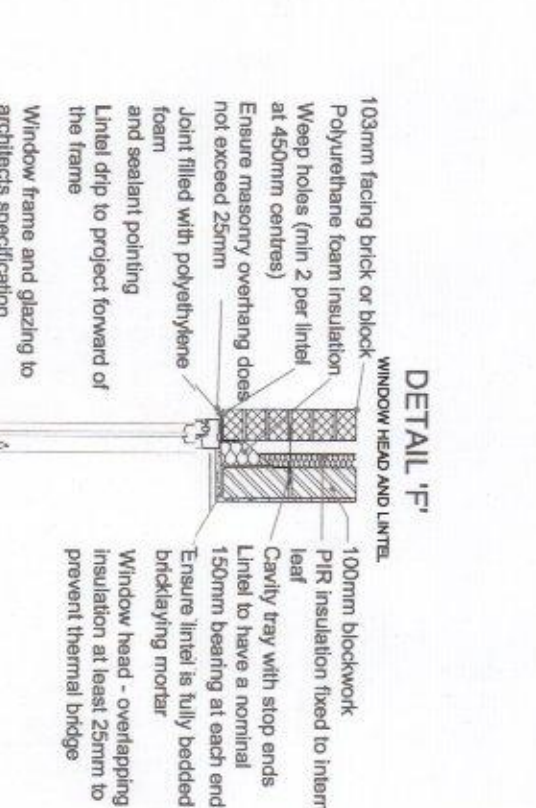


15 PROPOSED DETAIL F'
1:25

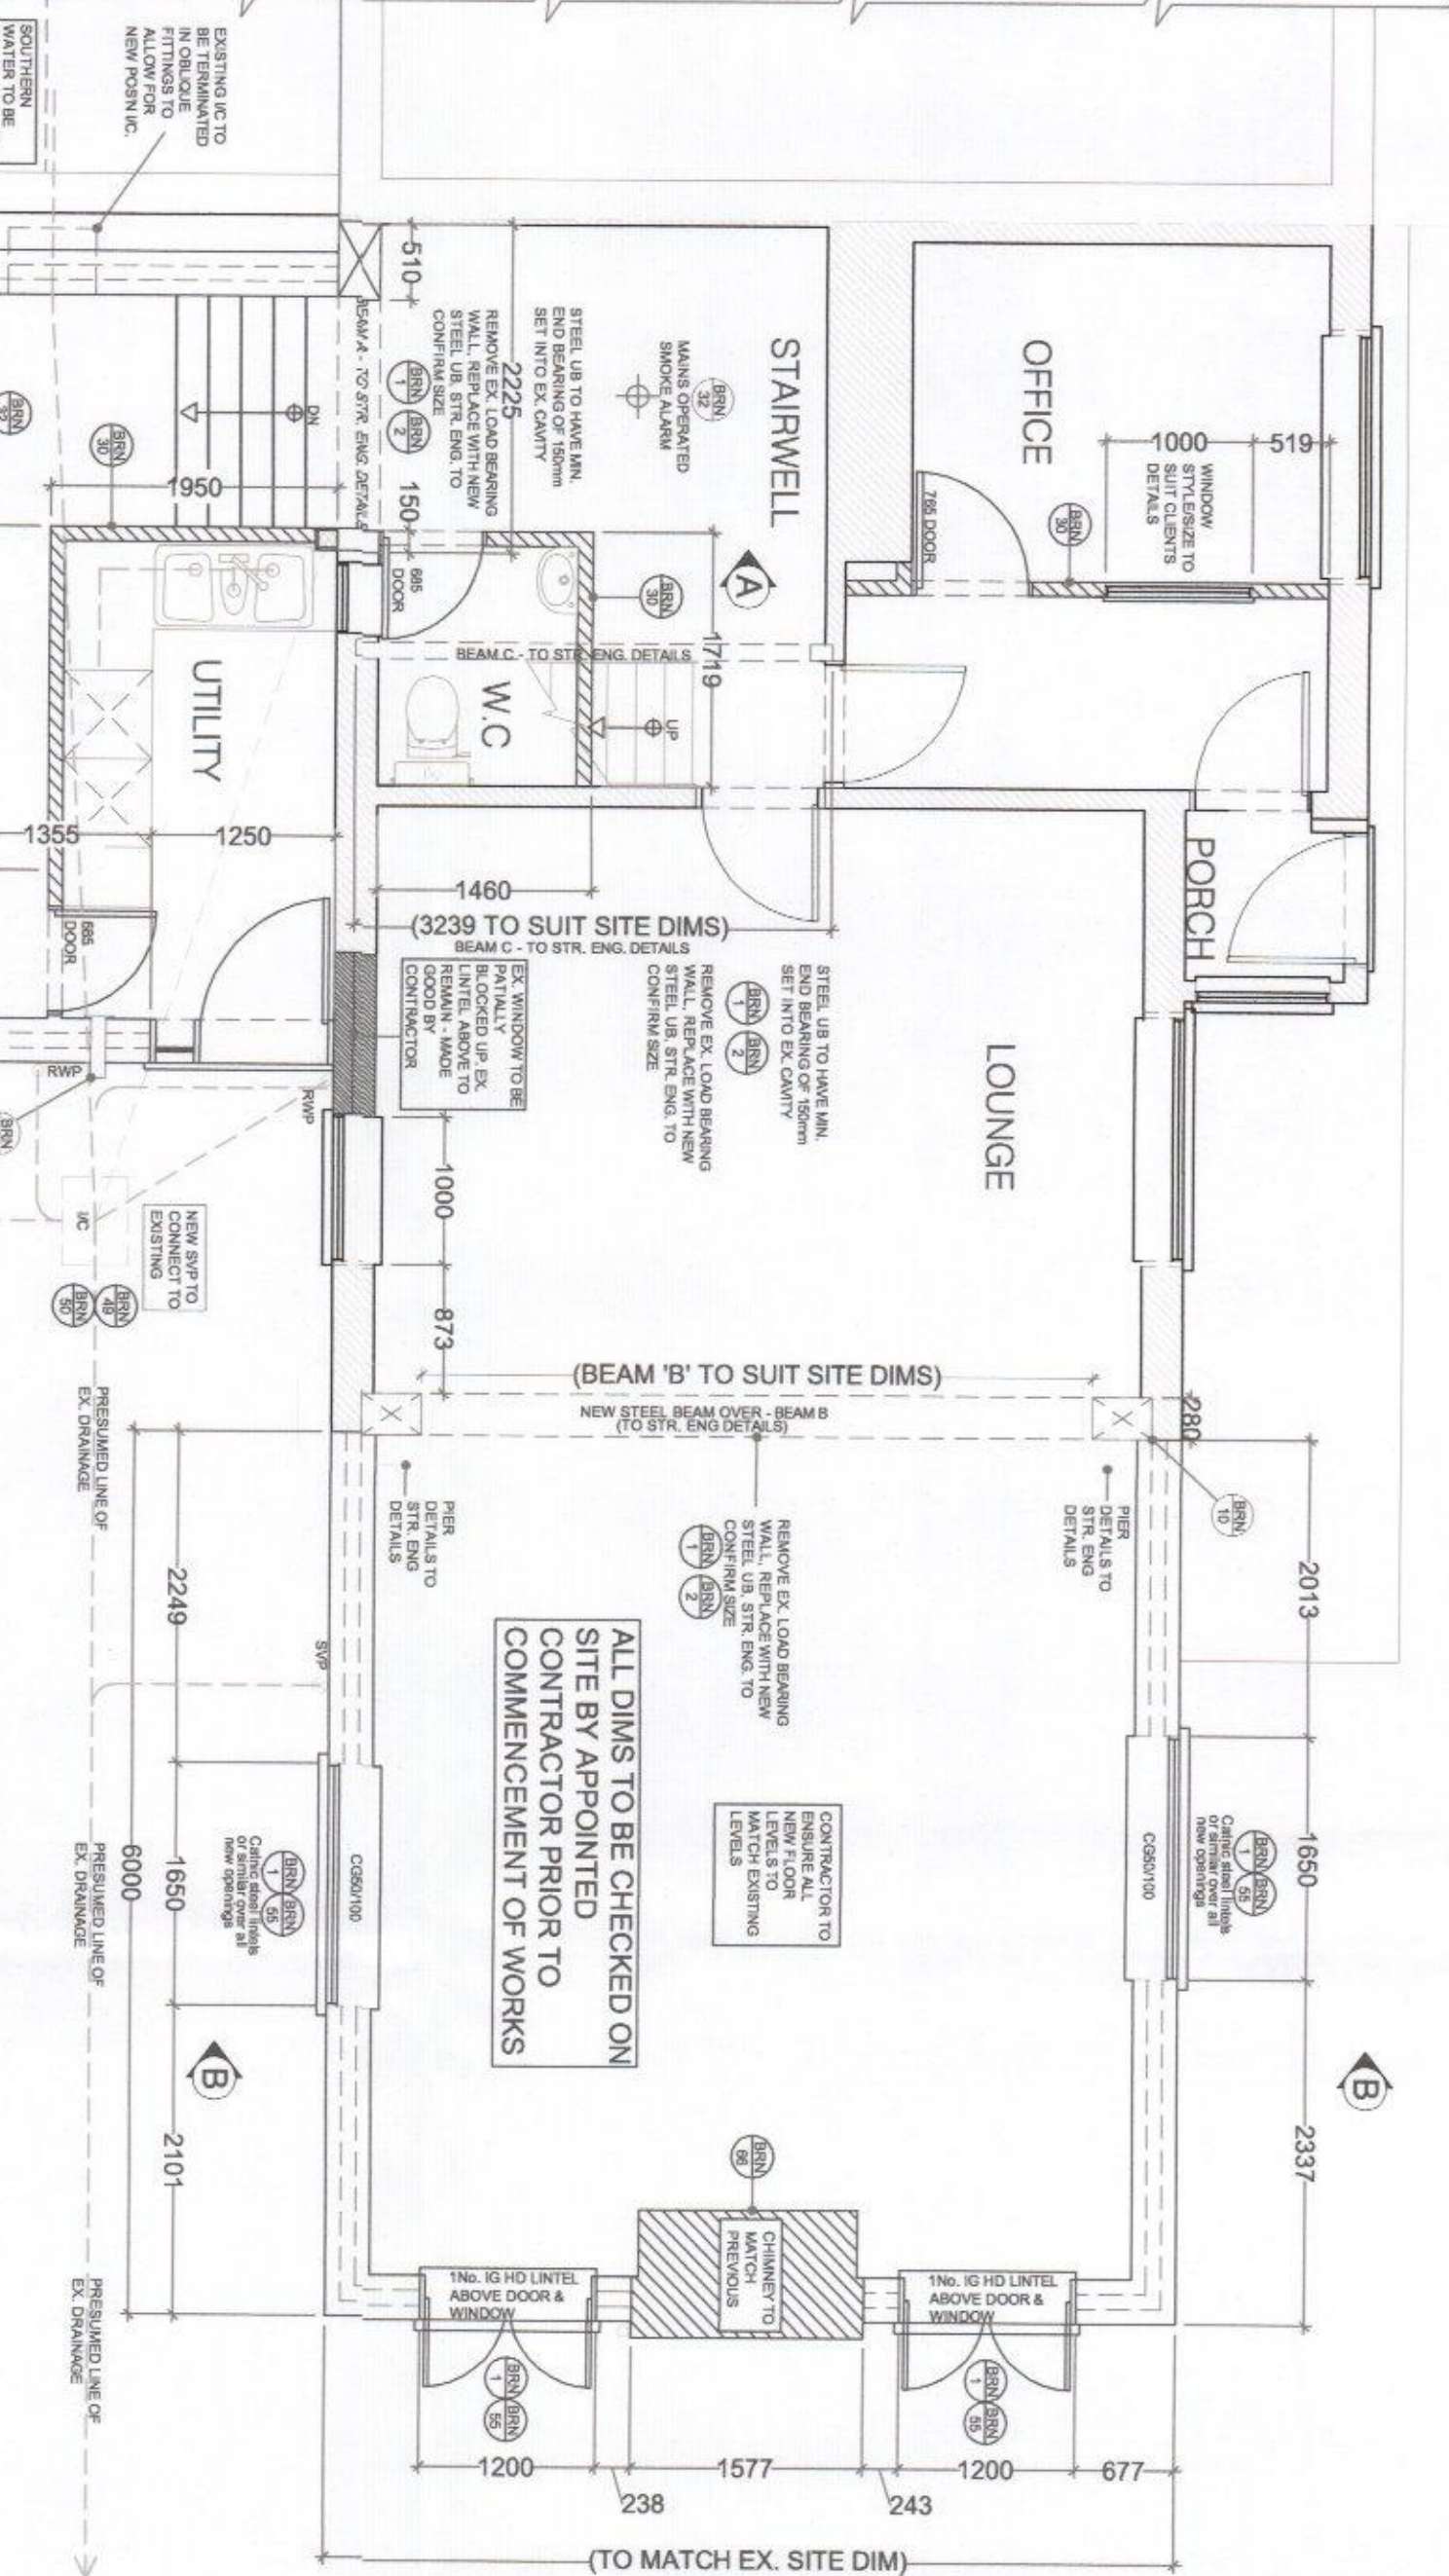

11 PROPOSED GROUND FLOOR PLAN
1:50

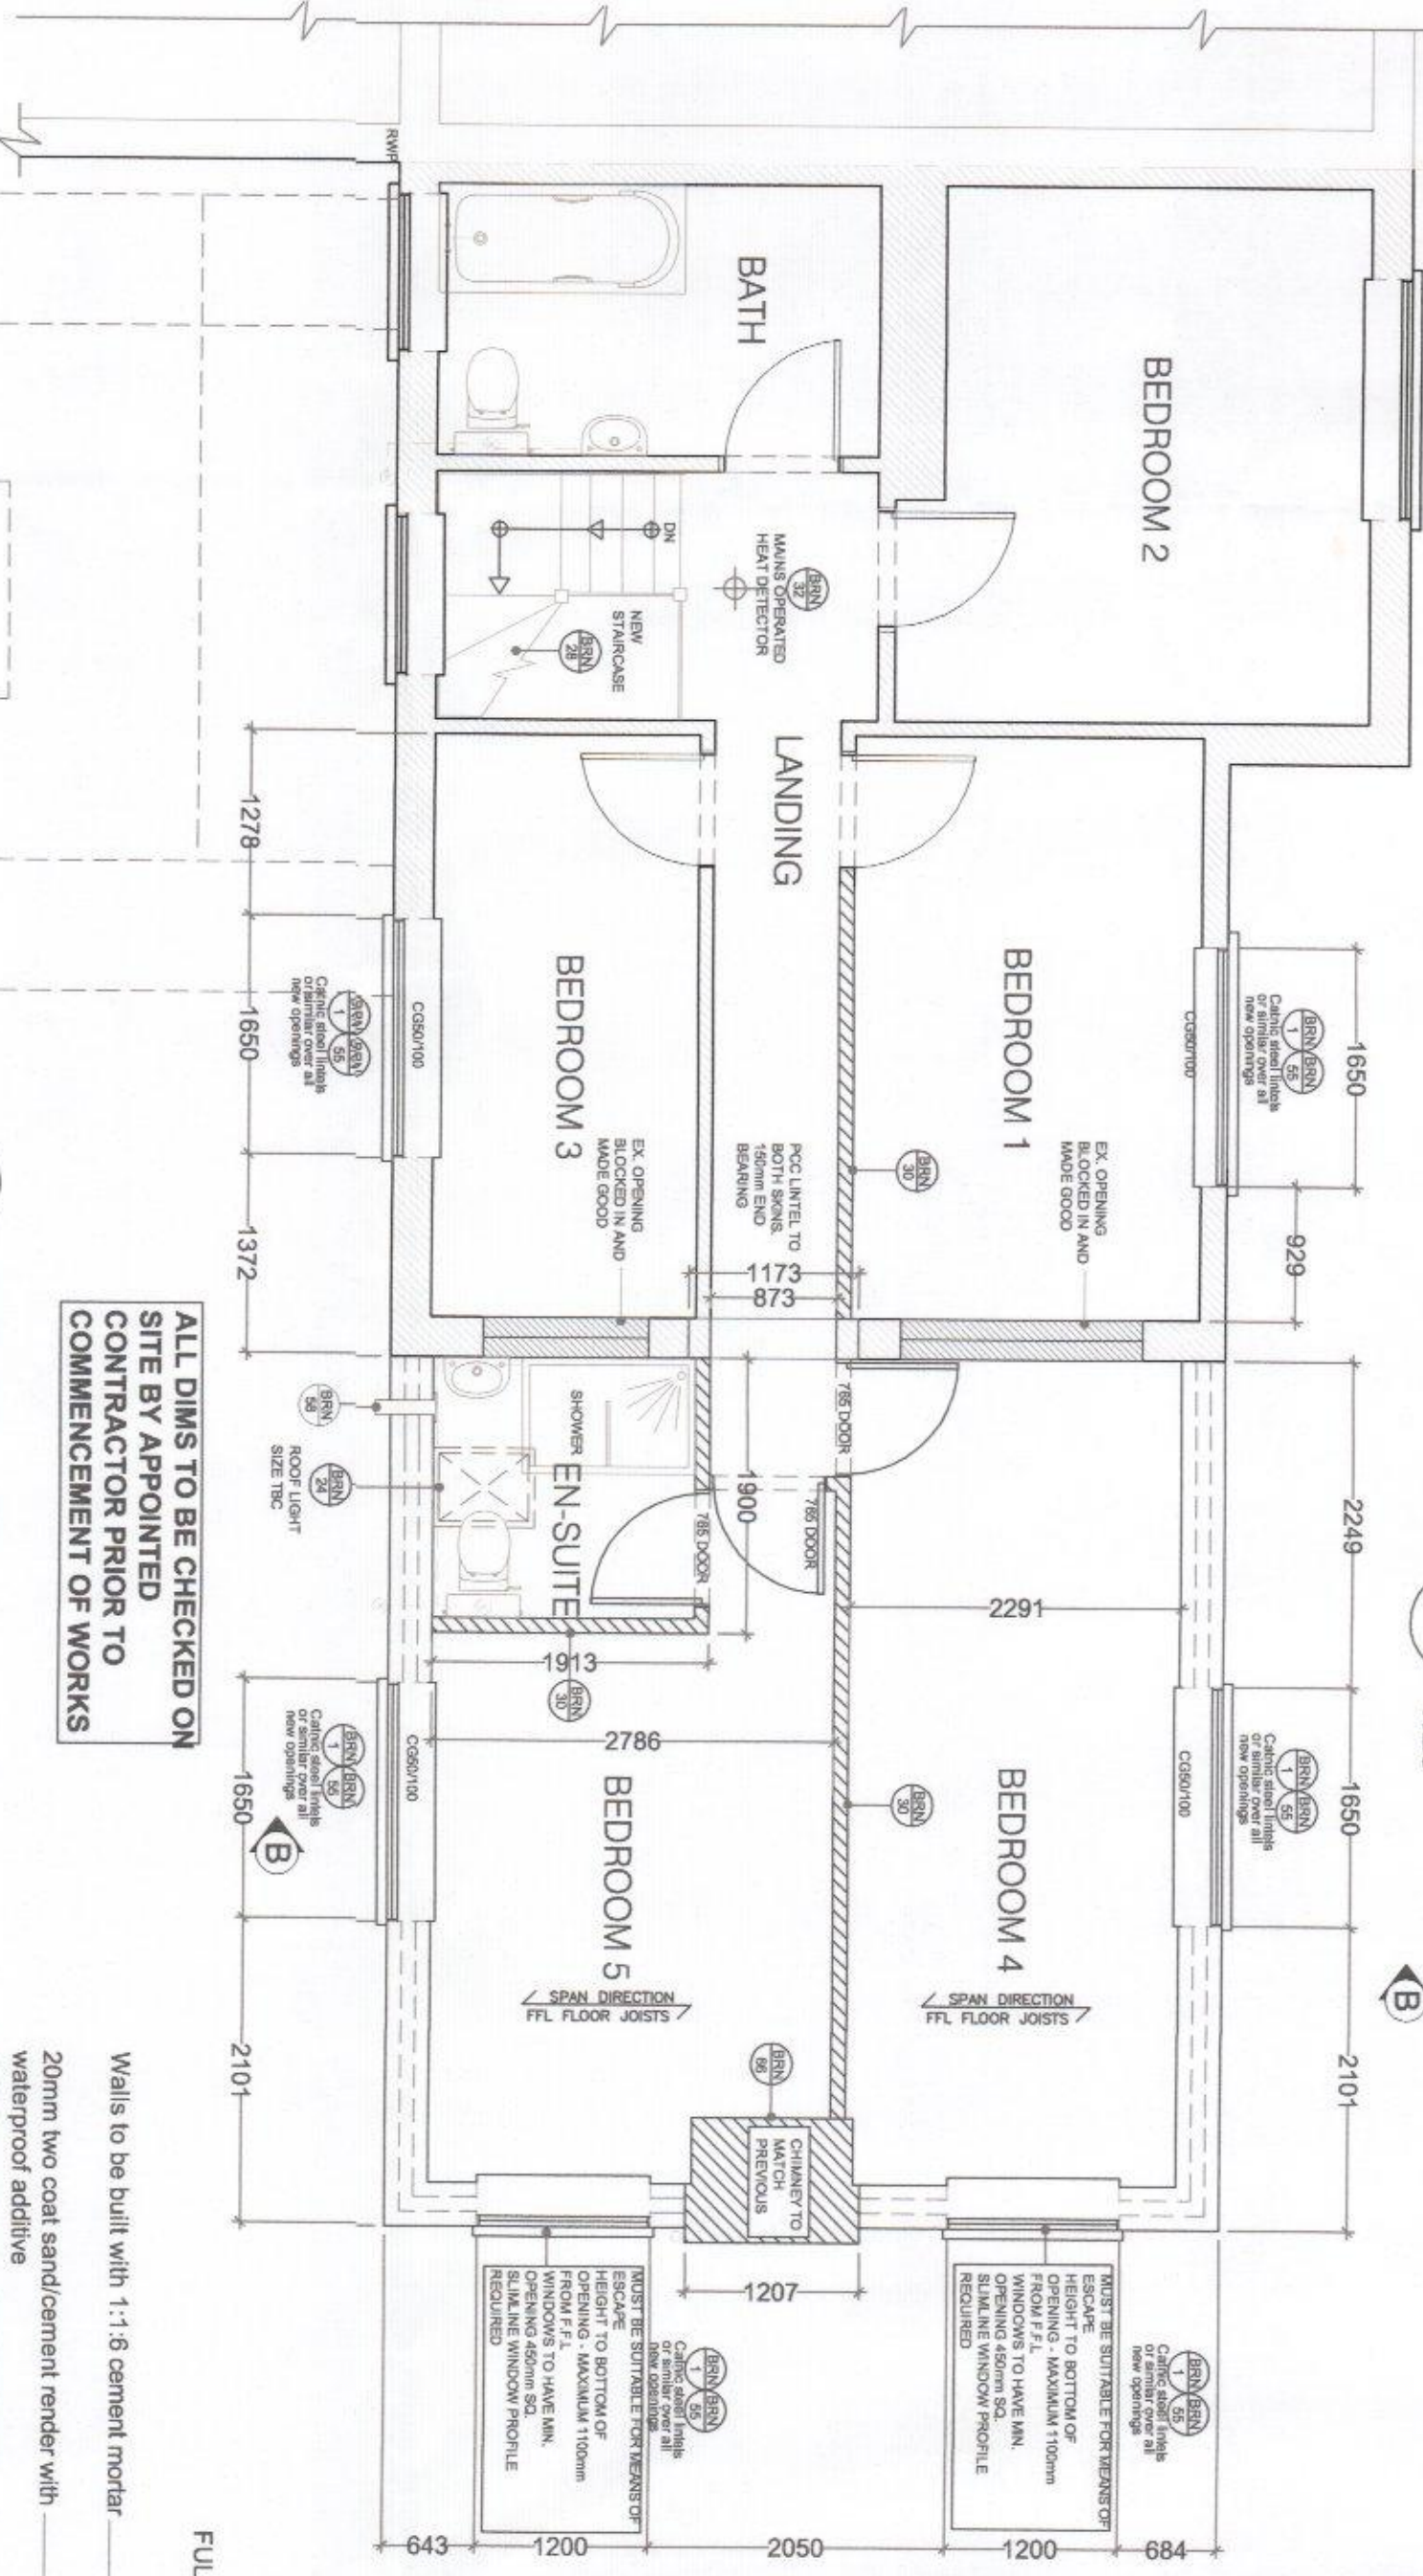


12 PROPOSED FIRST FLOOR PLAN
1:50

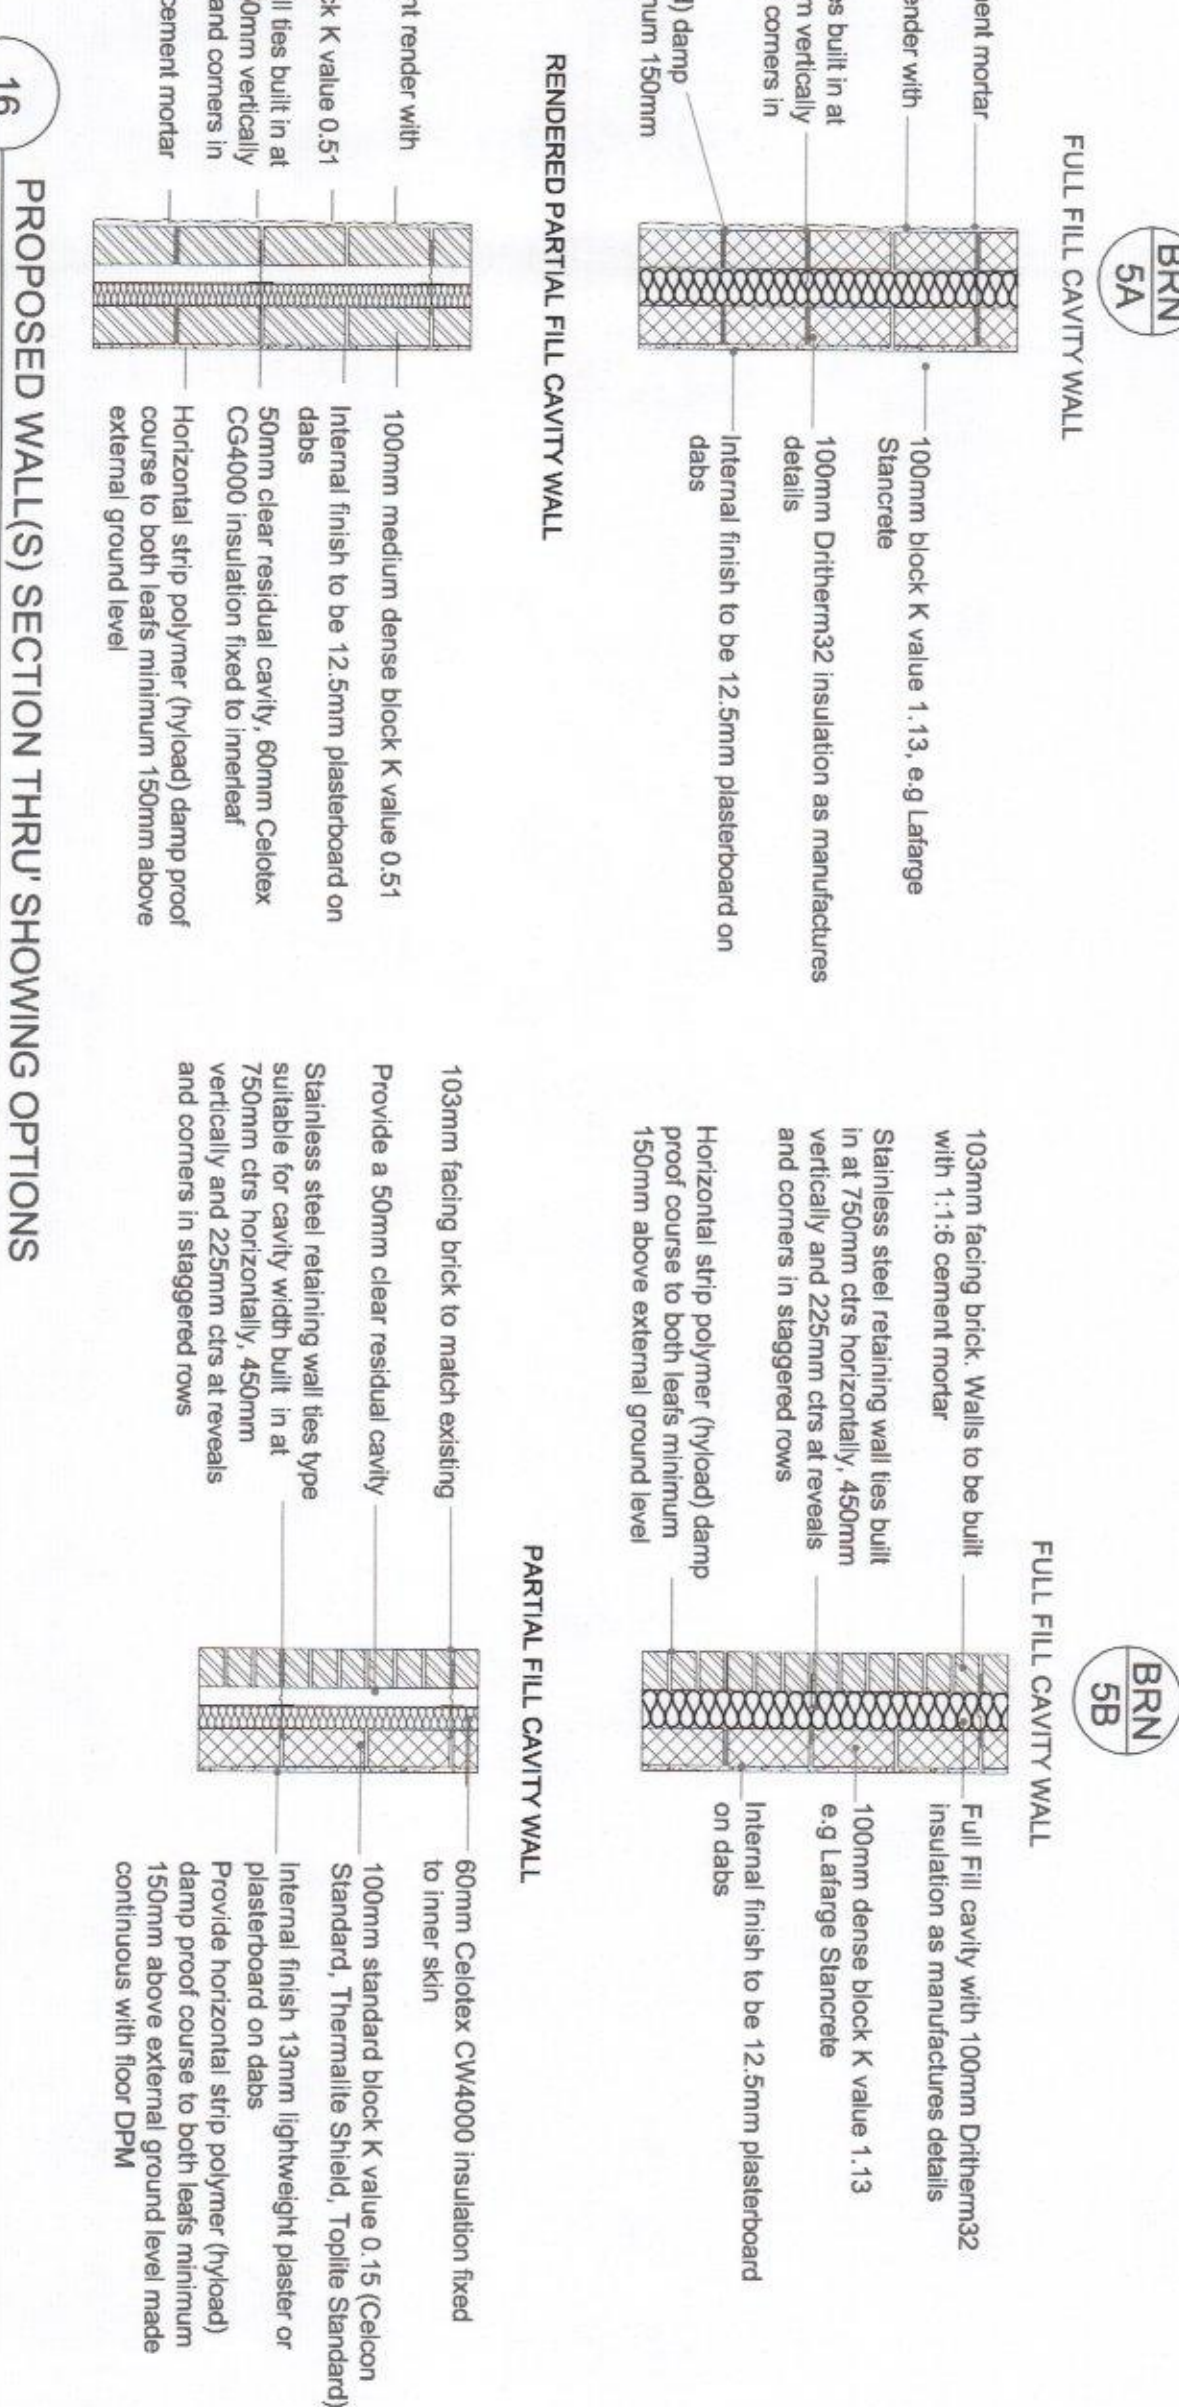

16 PROPOSED WALL(S) SECTION THRU SHOWING OPTIONS
1:20

STEPPED FOUNDATION TRENCH FILL

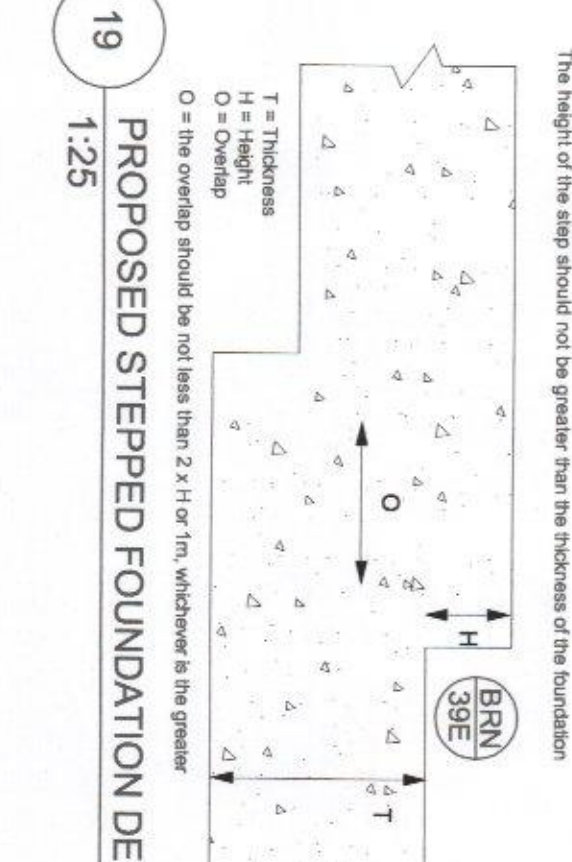

19 PROPOSED STEPPED FOUNDATION DETAIL
1:25

TIMBER SUSPENDED FLOOR



21 PROPOSED FLOOR SECTION
1:20


NOTE:
DRAWING: NICHOLLS 01A TO BE USED IN CONJUNCTION
WITH ASSOCIATED BUILDING REGULATIONS NOTES
NICHOLLS / BRN
DIRECTIONAL NORTH ARROW SHOWN ON BLOCK &
LOCATION PLANS NICHOLLS / BRN
DETAILS AND DIMENSIONS OF ALL LEVELS OF PROPOSED
PLANS TO BE CHECKED ON SITE BY APPOINTED
CONTRACTOR PRIOR TO ANY
COMMENCEMENT/ORDERING OF MATERIALS OF WORK,
ANY QUERIES, VARIATIONS OR DISCREPANCIES
DIRECTED TO CLIENT - DM DESIGNS ACCEPTS NO
RESPONSIBILITY IN ANY PART ON DRAWINGS UNLESS
OTHERWISE AGREED PRIOR
DEMOTES ATTACHED BUILDING REGULATION NOTES
BRN
1
DEMOTES ITEM NO.

MODIFICATIONS: ISSUE:


TITLE:
PROPOSED SINGLE STOREY REAR EXTENSION
& DOUBLE STOREY SIDE EXTENSION

CUSTOMER:
MR W NICHOLLS
9 THE BROW, WIDLEY, WATERLOOVILLE,
HANTS, PO7 5BY


DRAWING NO. 1 OF 1
NICHOLLS 01A
SCALE: 1:50
DATE: 06/02/2017

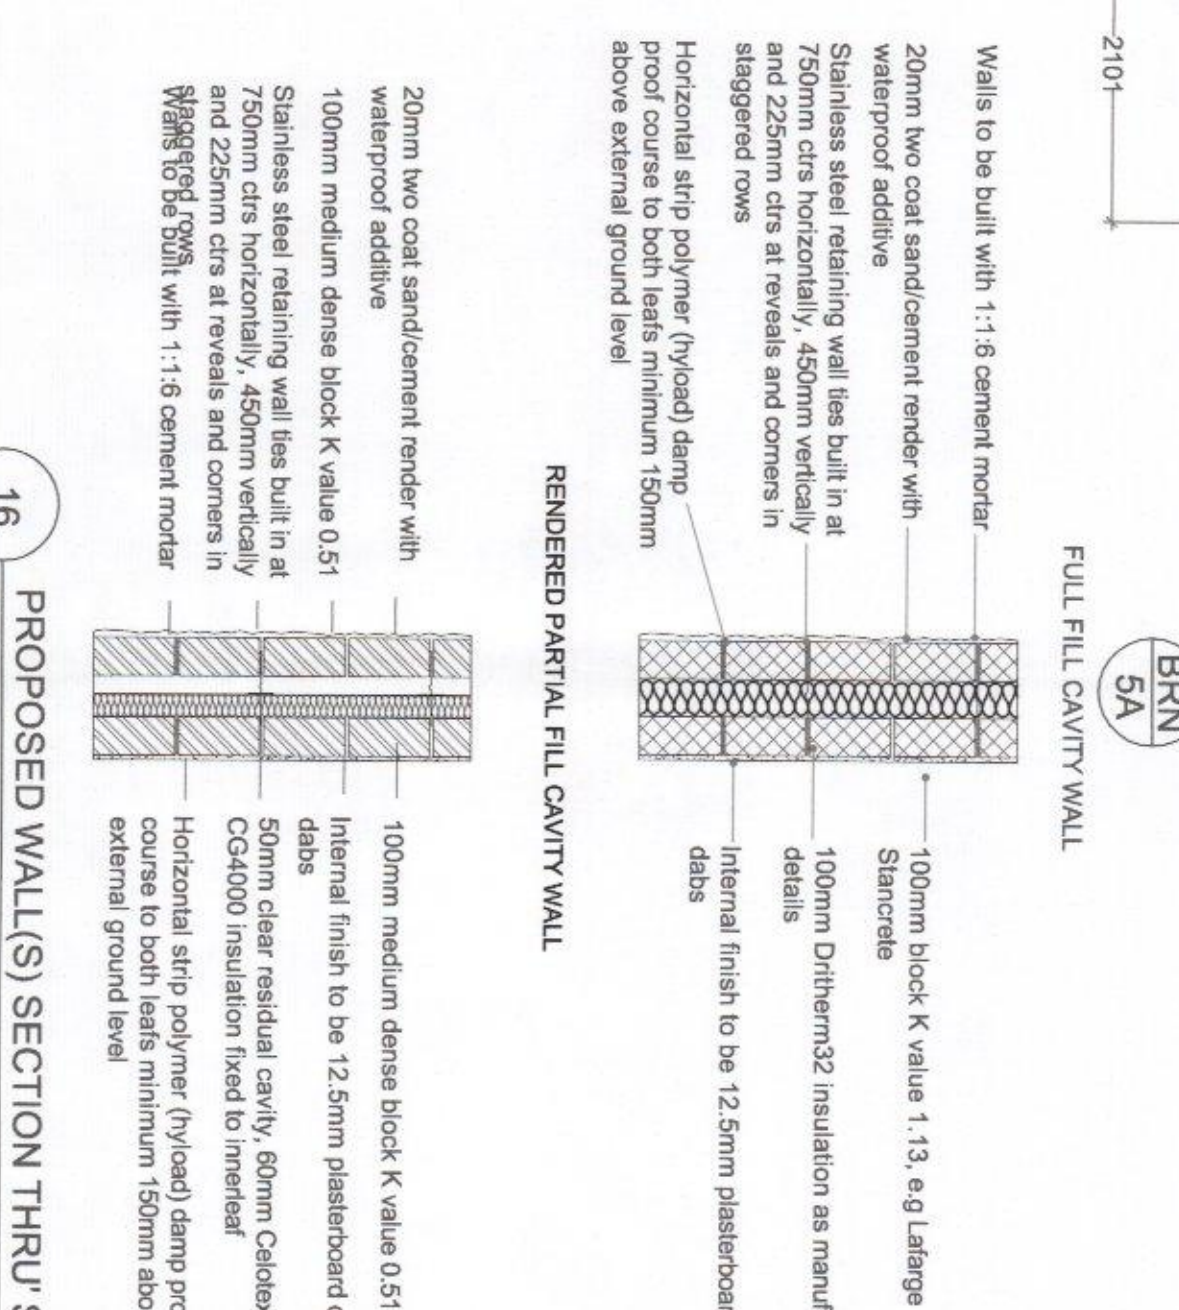


12 PROPOSED FIRST FLOOR PLAN
1:50

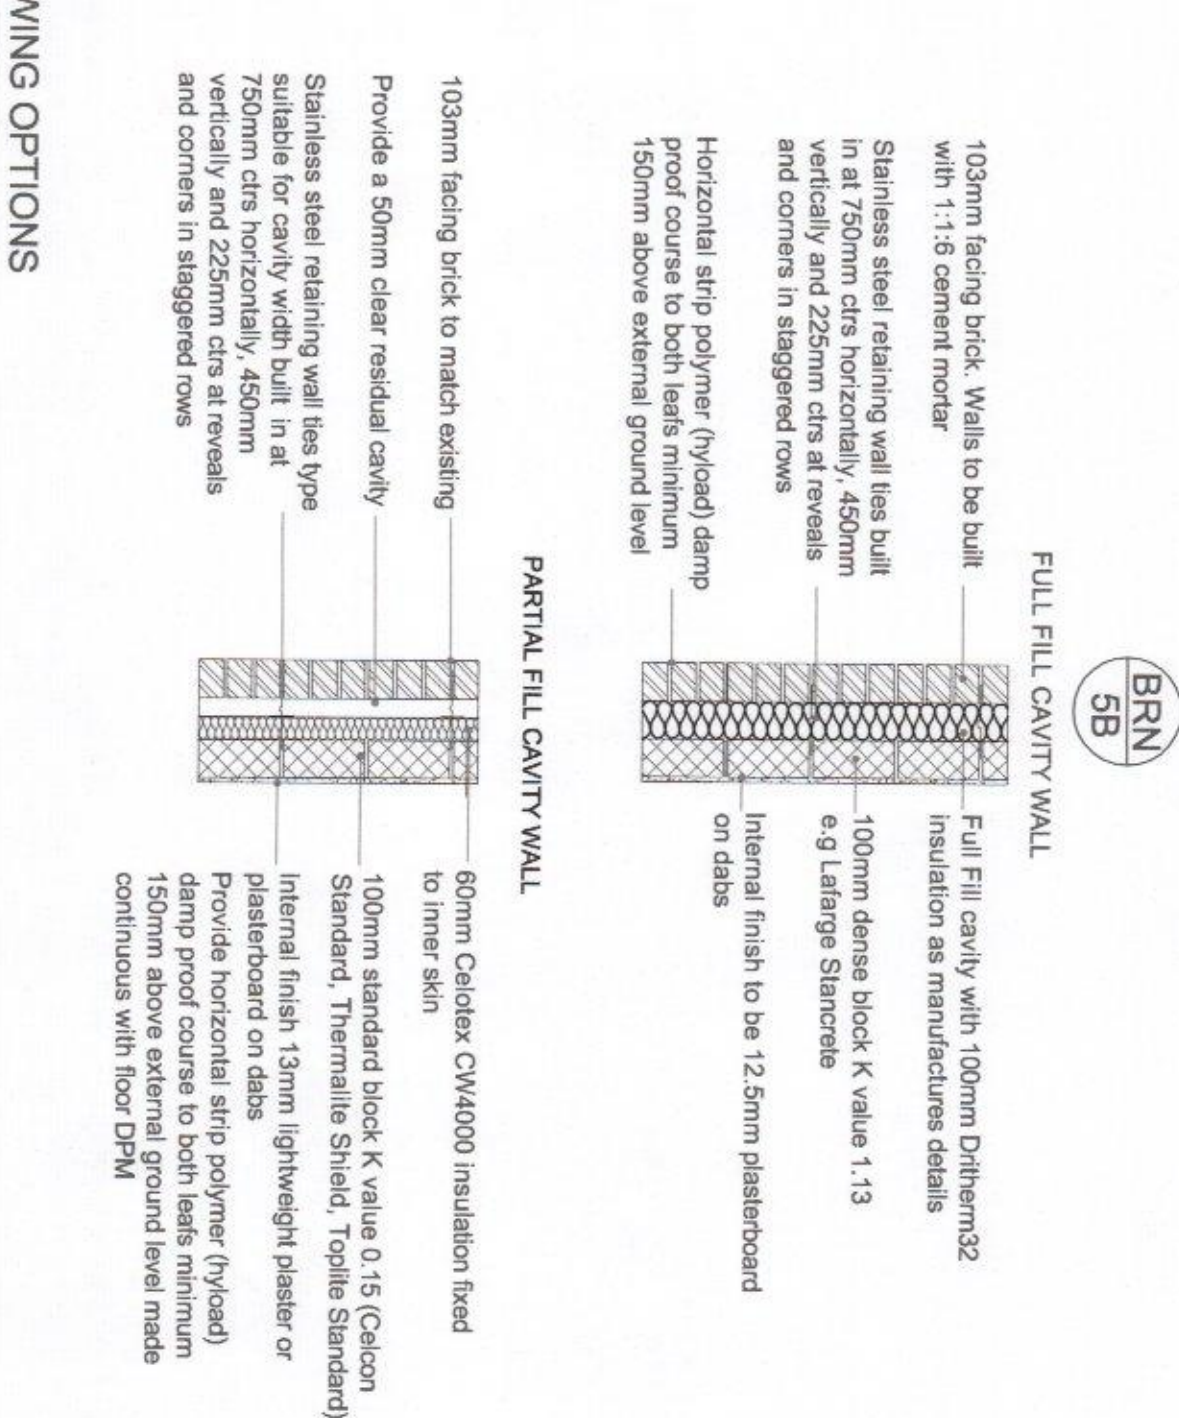


16 PROPOSED WALL(S) SECTION THRU SHOWING OPTIONS
1:20

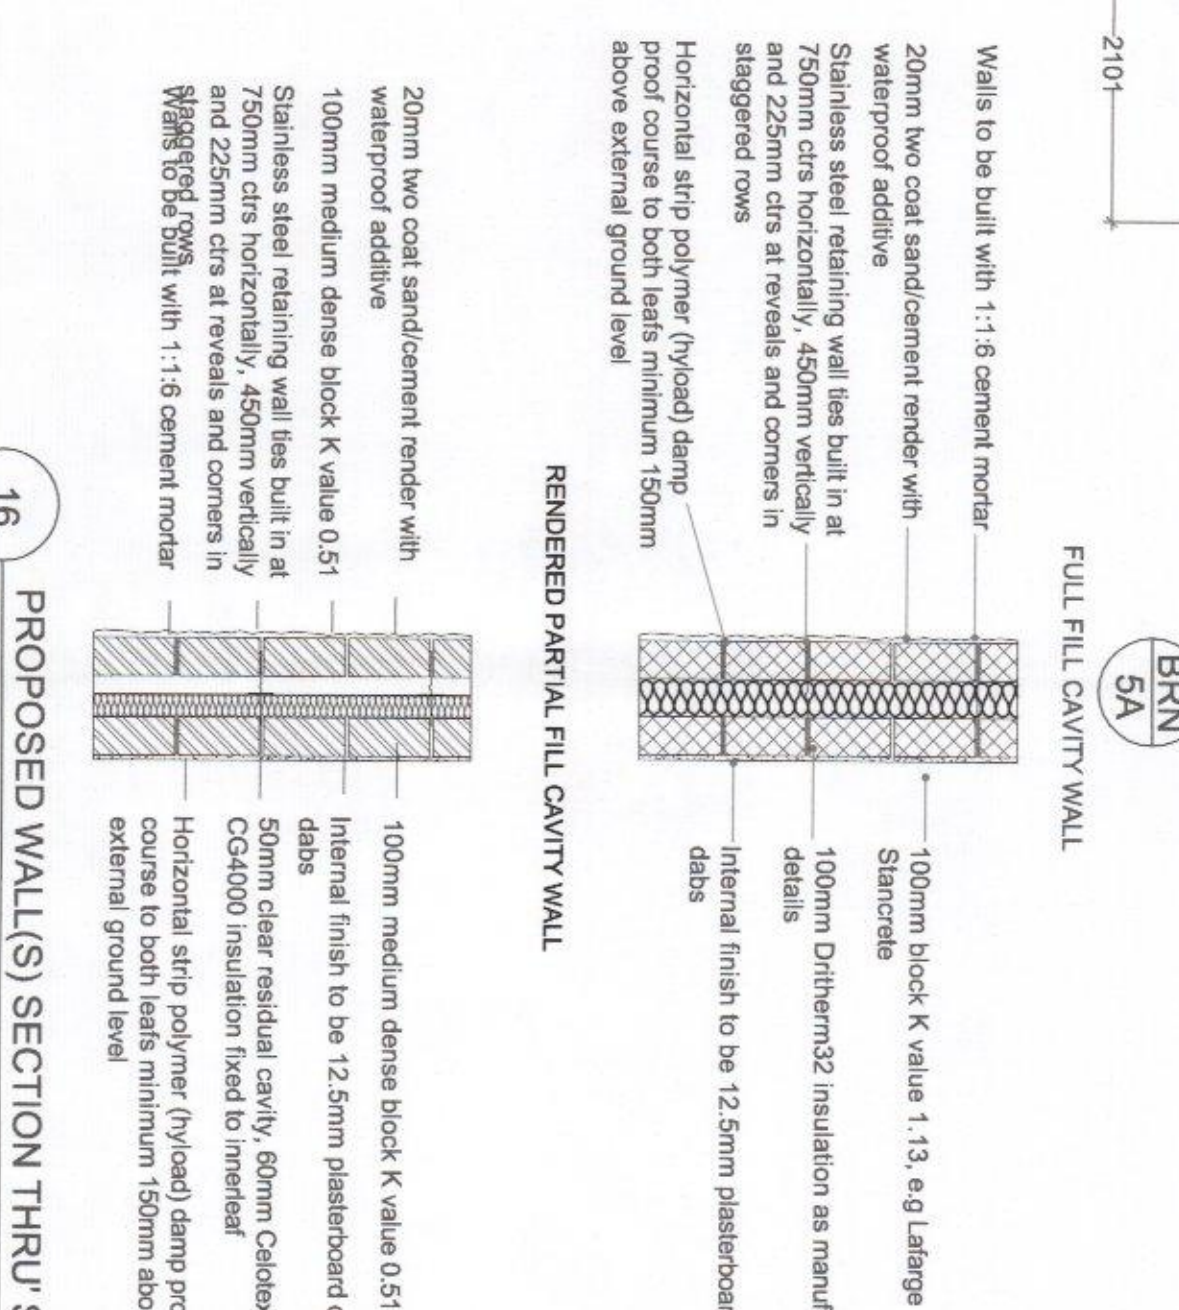


12 PROPOSED FIRST FLOOR PLAN
1:50

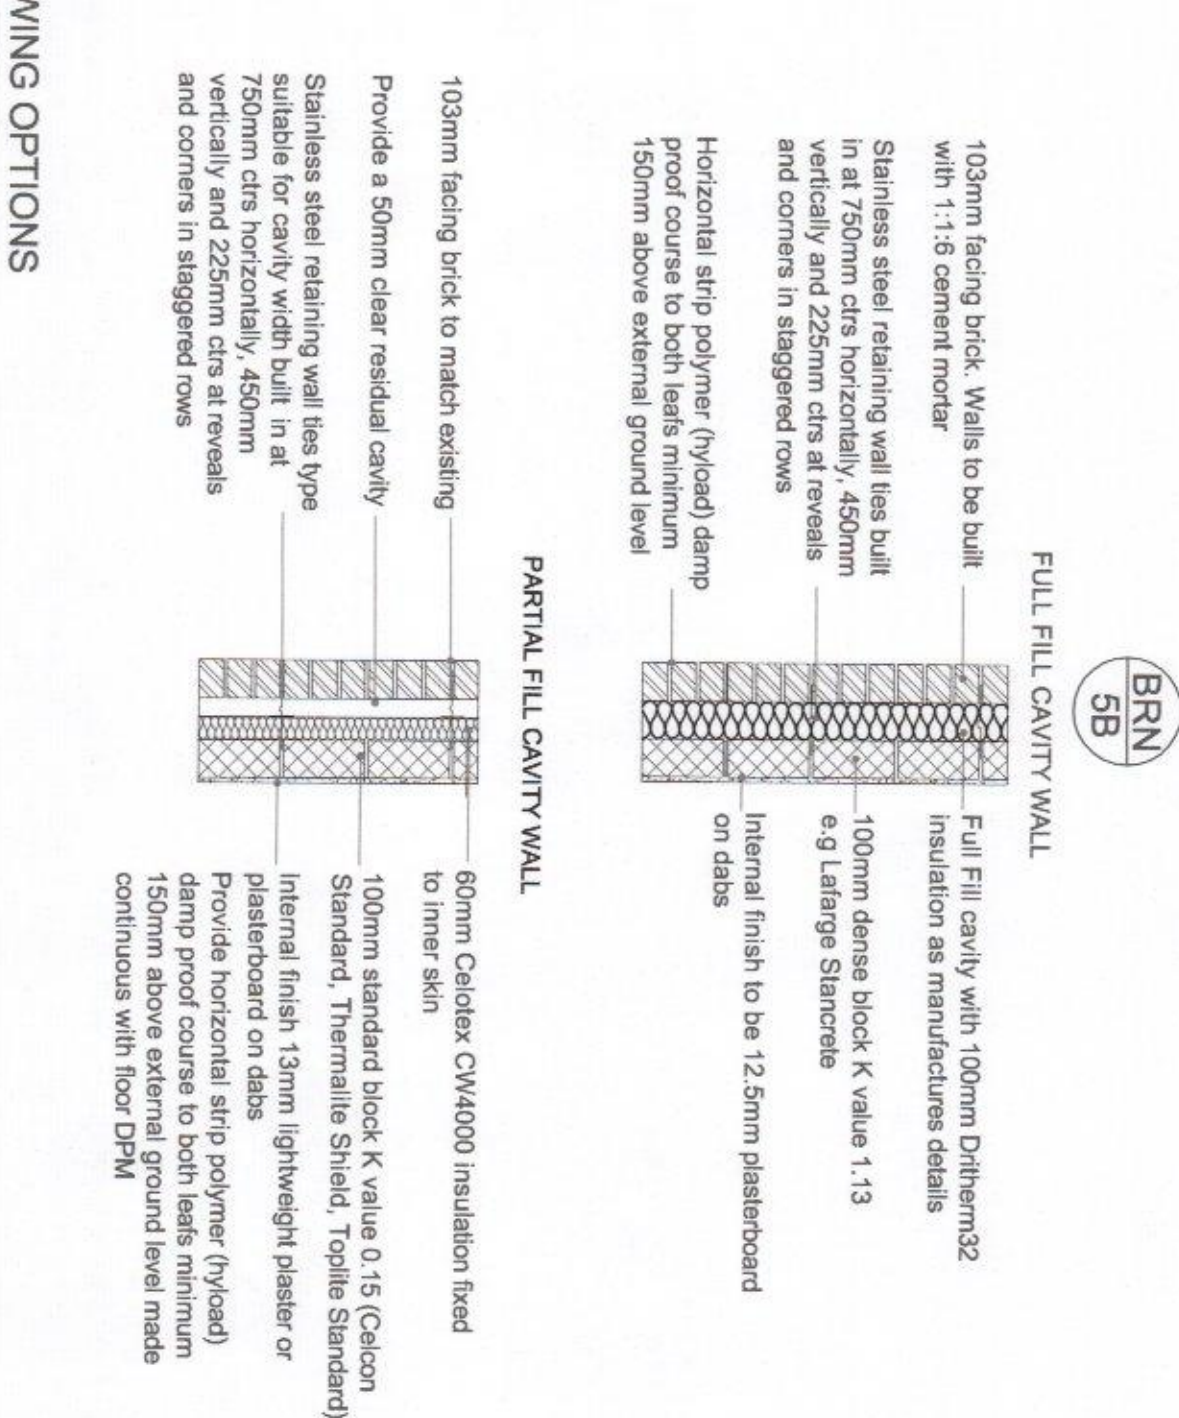


16 PROPOSED WALL(S) SECTION THRU SHOWING OPTIONS
1:20

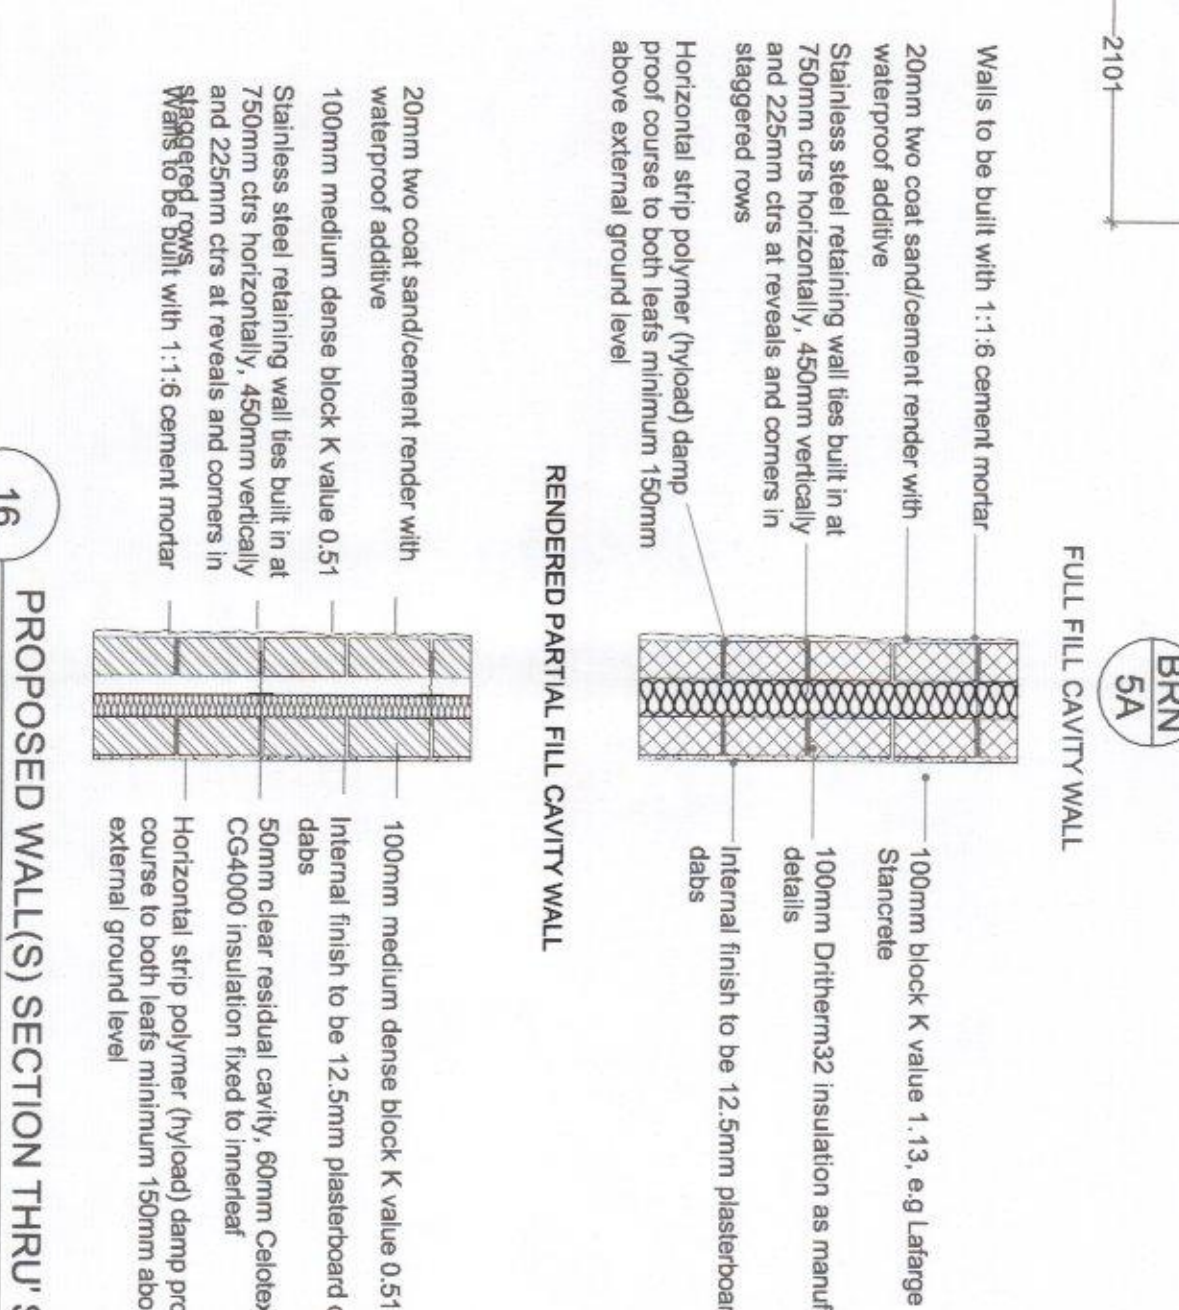


12 PROPOSED FIRST FLOOR PLAN
1:50

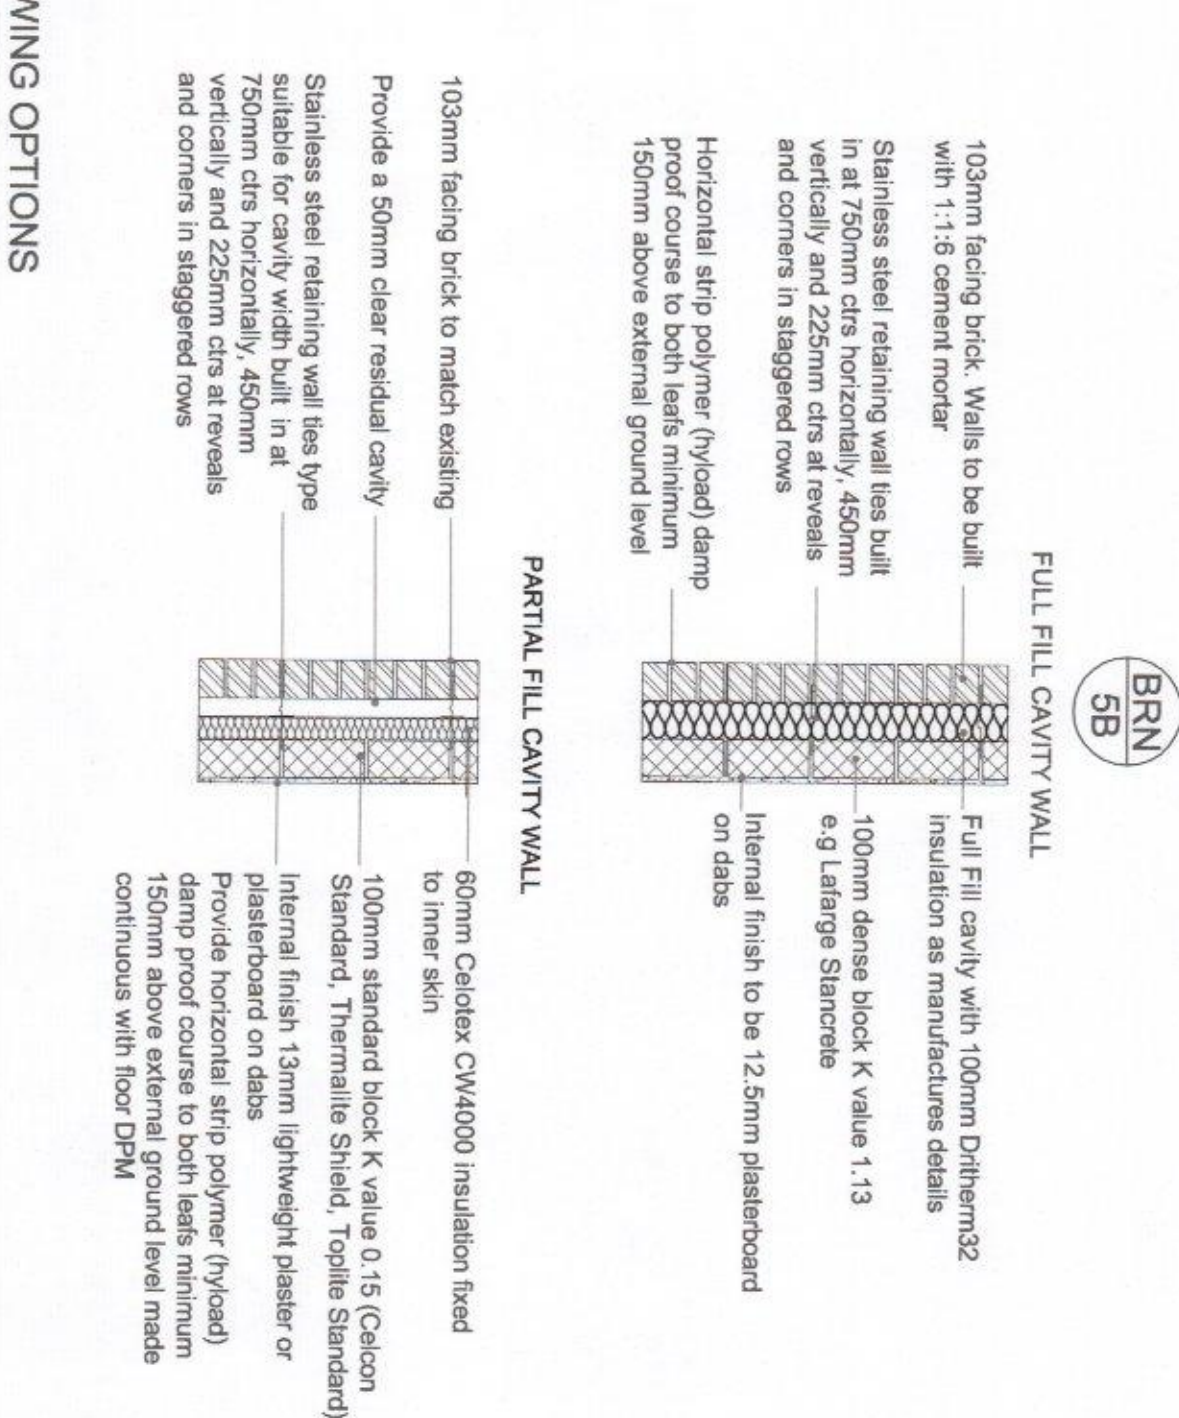


16 PROPOSED WALL(S) SECTION THRU SHOWING OPTIONS
1:20

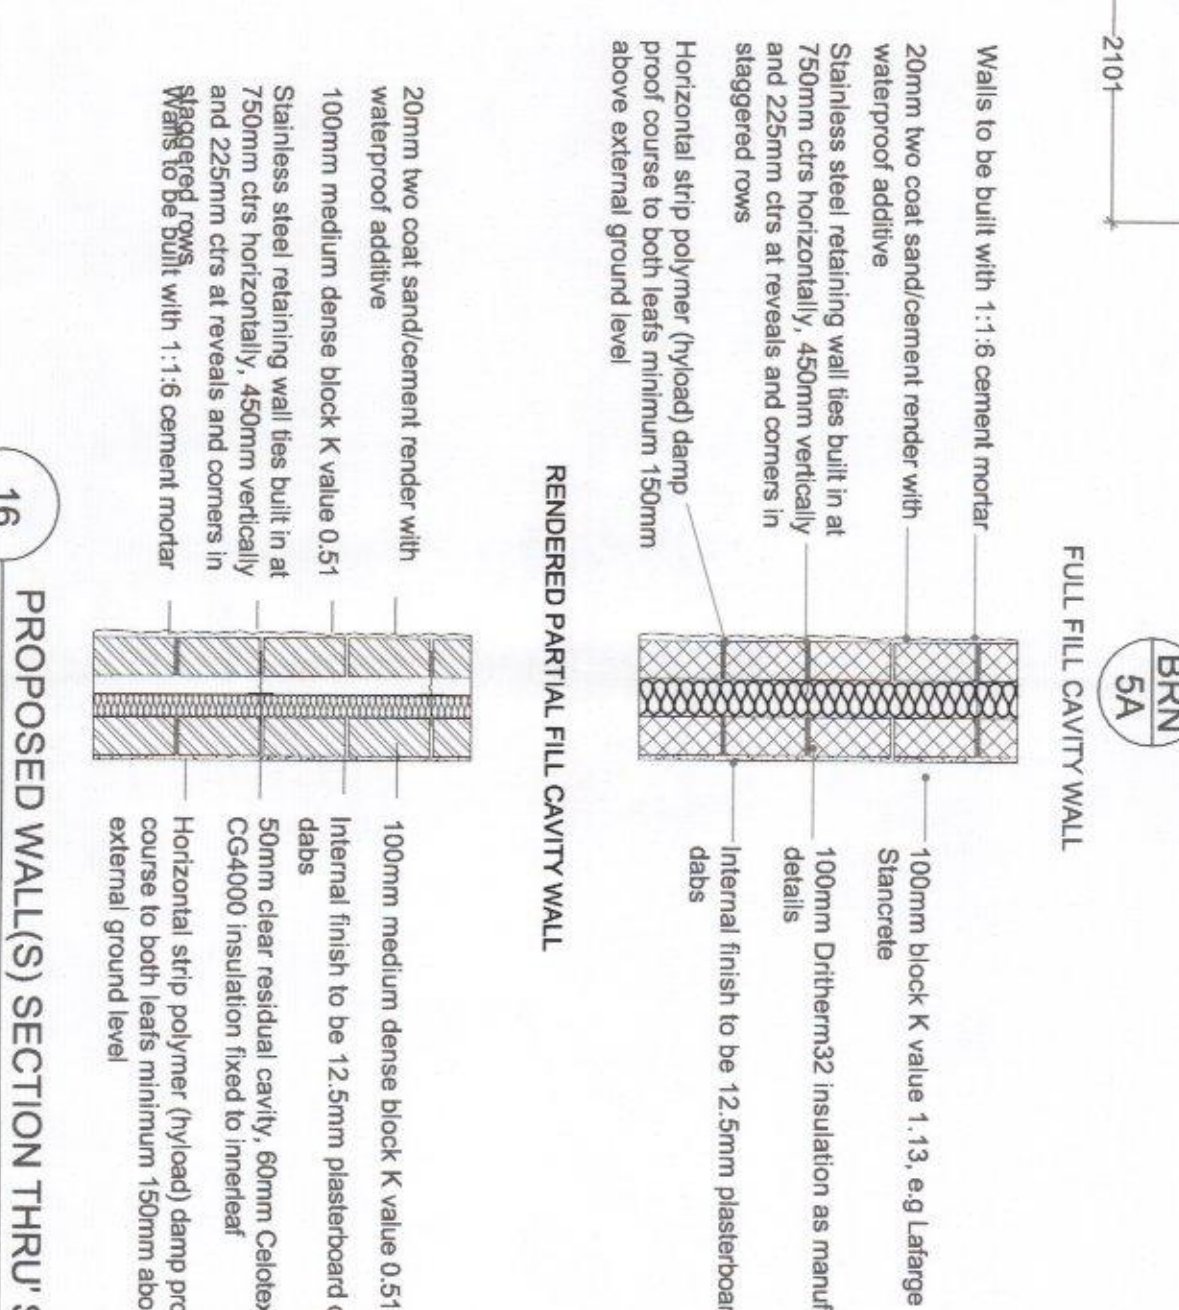


12 PROPOSED FIRST FLOOR PLAN
1:50

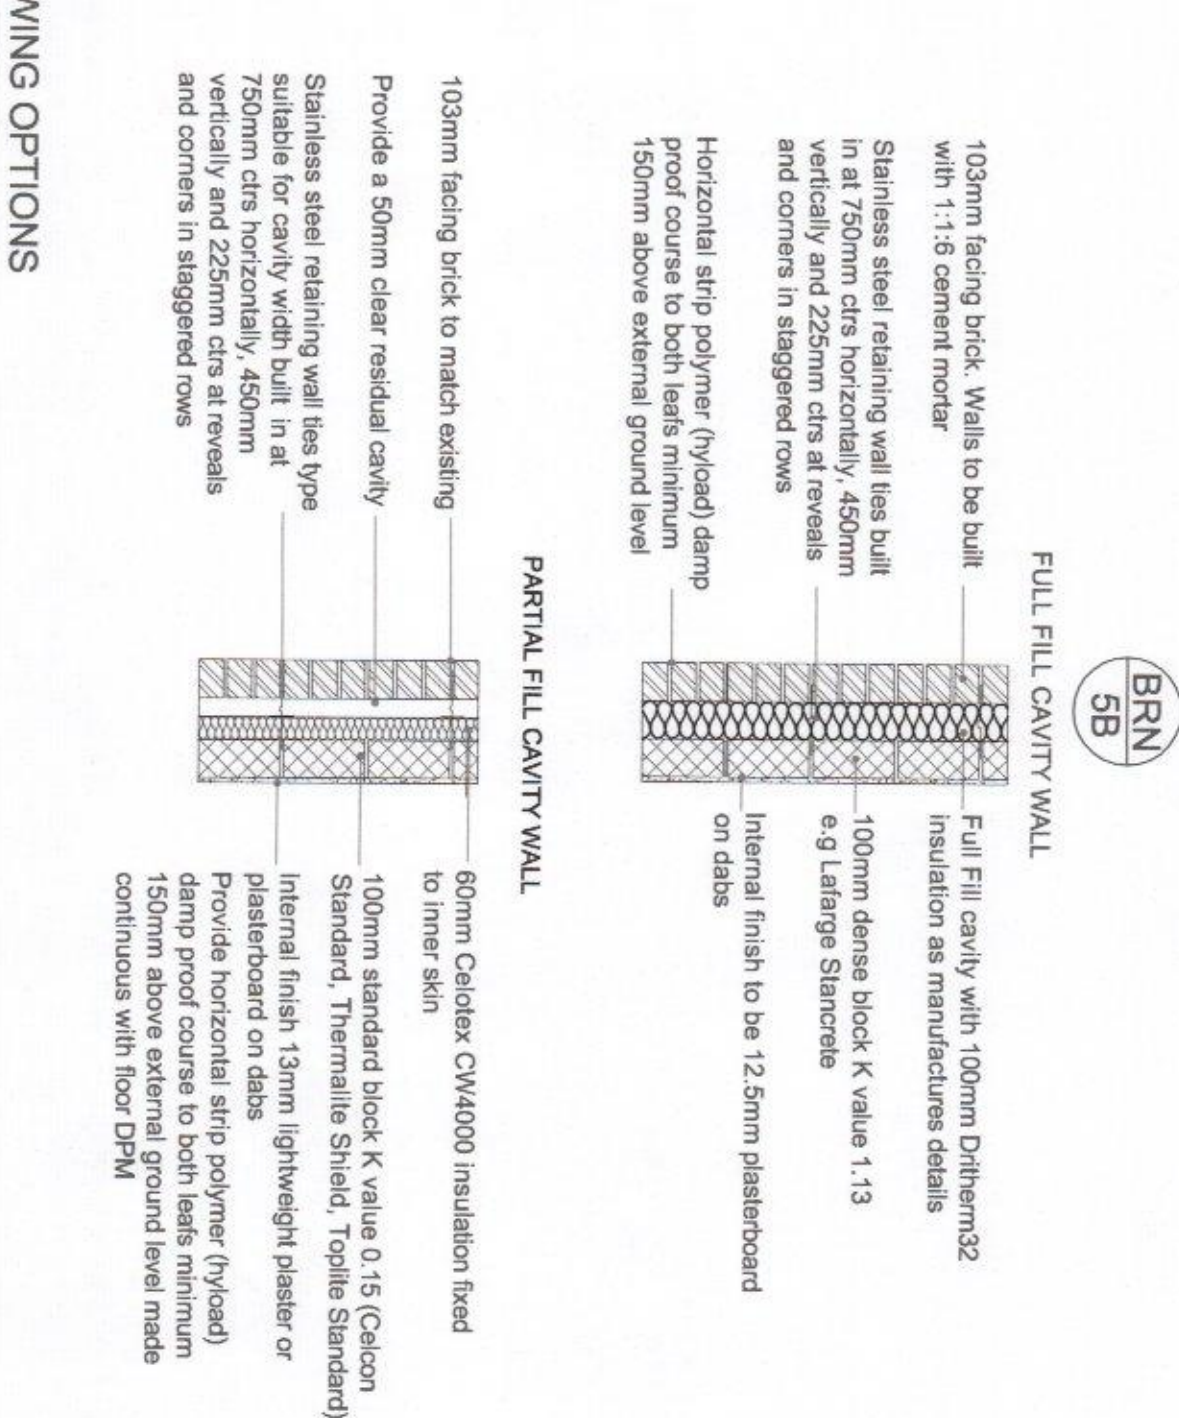


16 PROPOSED WALL(S) SECTION THRU SHOWING OPTIONS
1:20

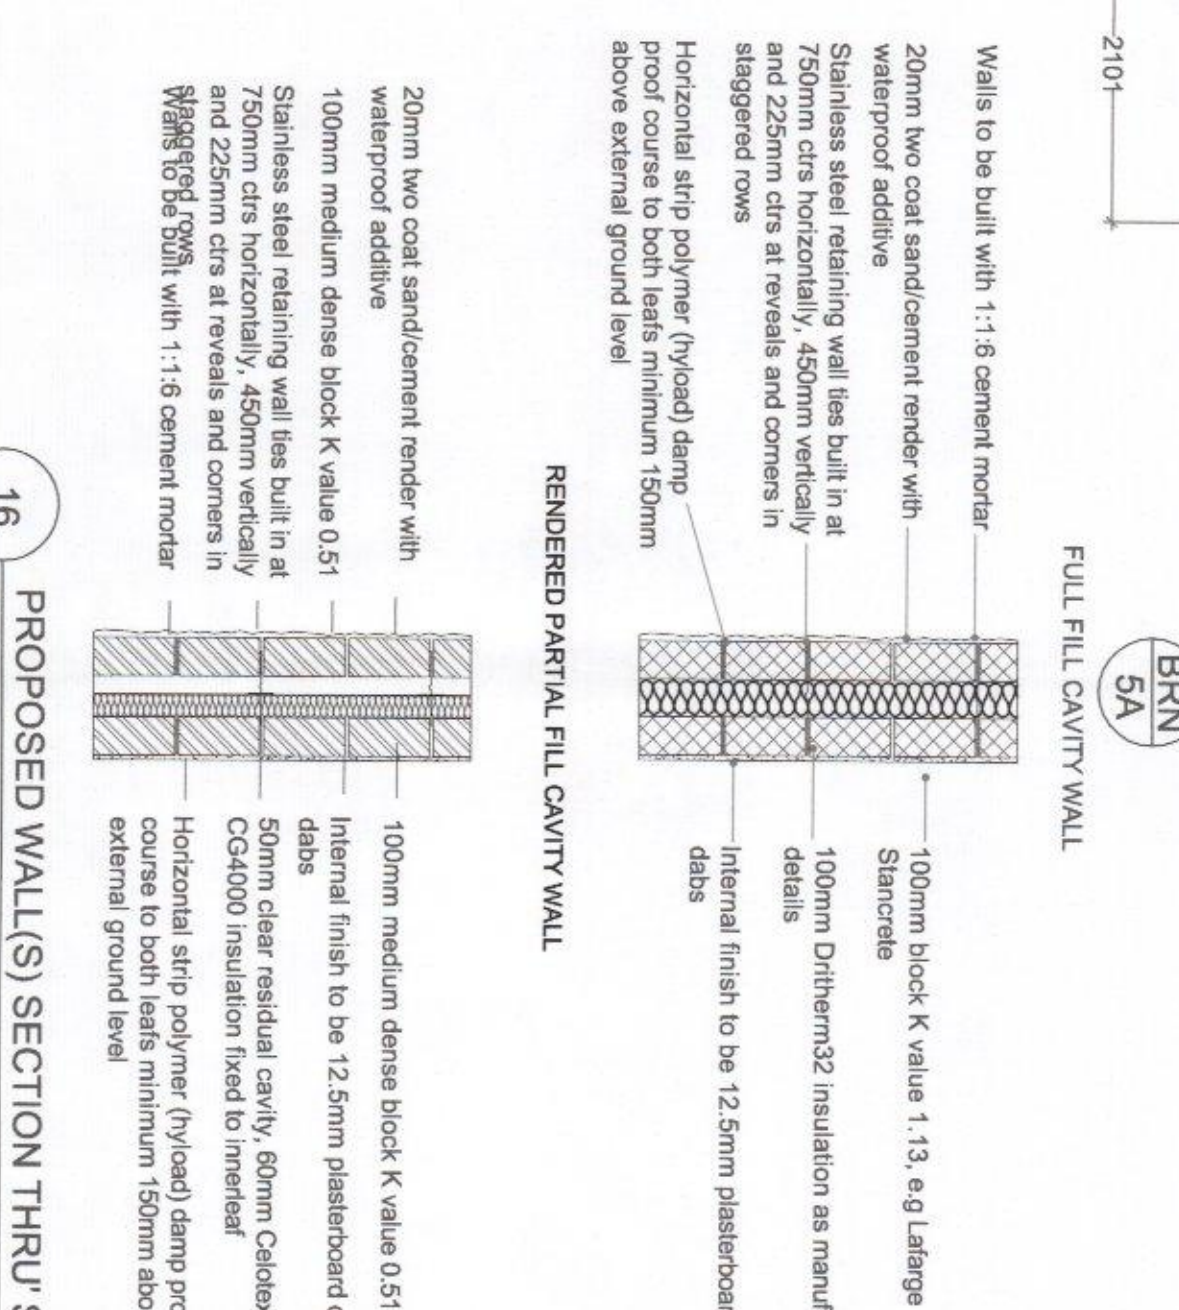


12 PROPOSED FIRST FLOOR PLAN
1:50

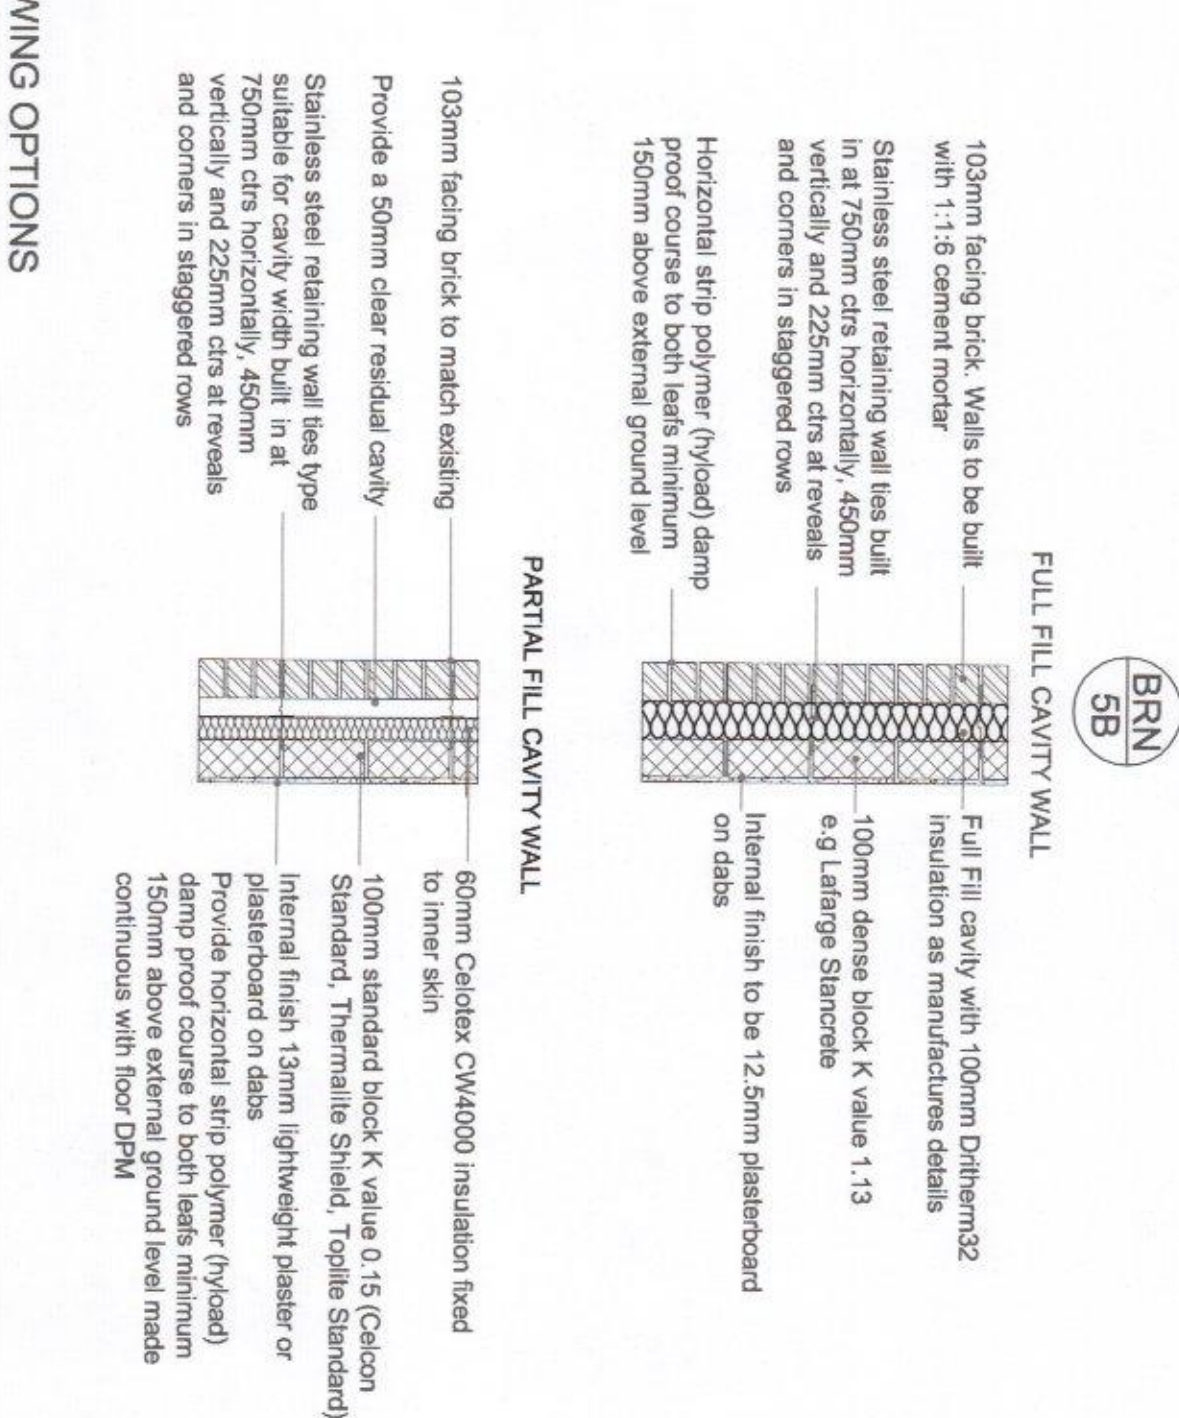


16 PROPOSED WALL(S) SECTION THRU SHOWING OPTIONS
1:20

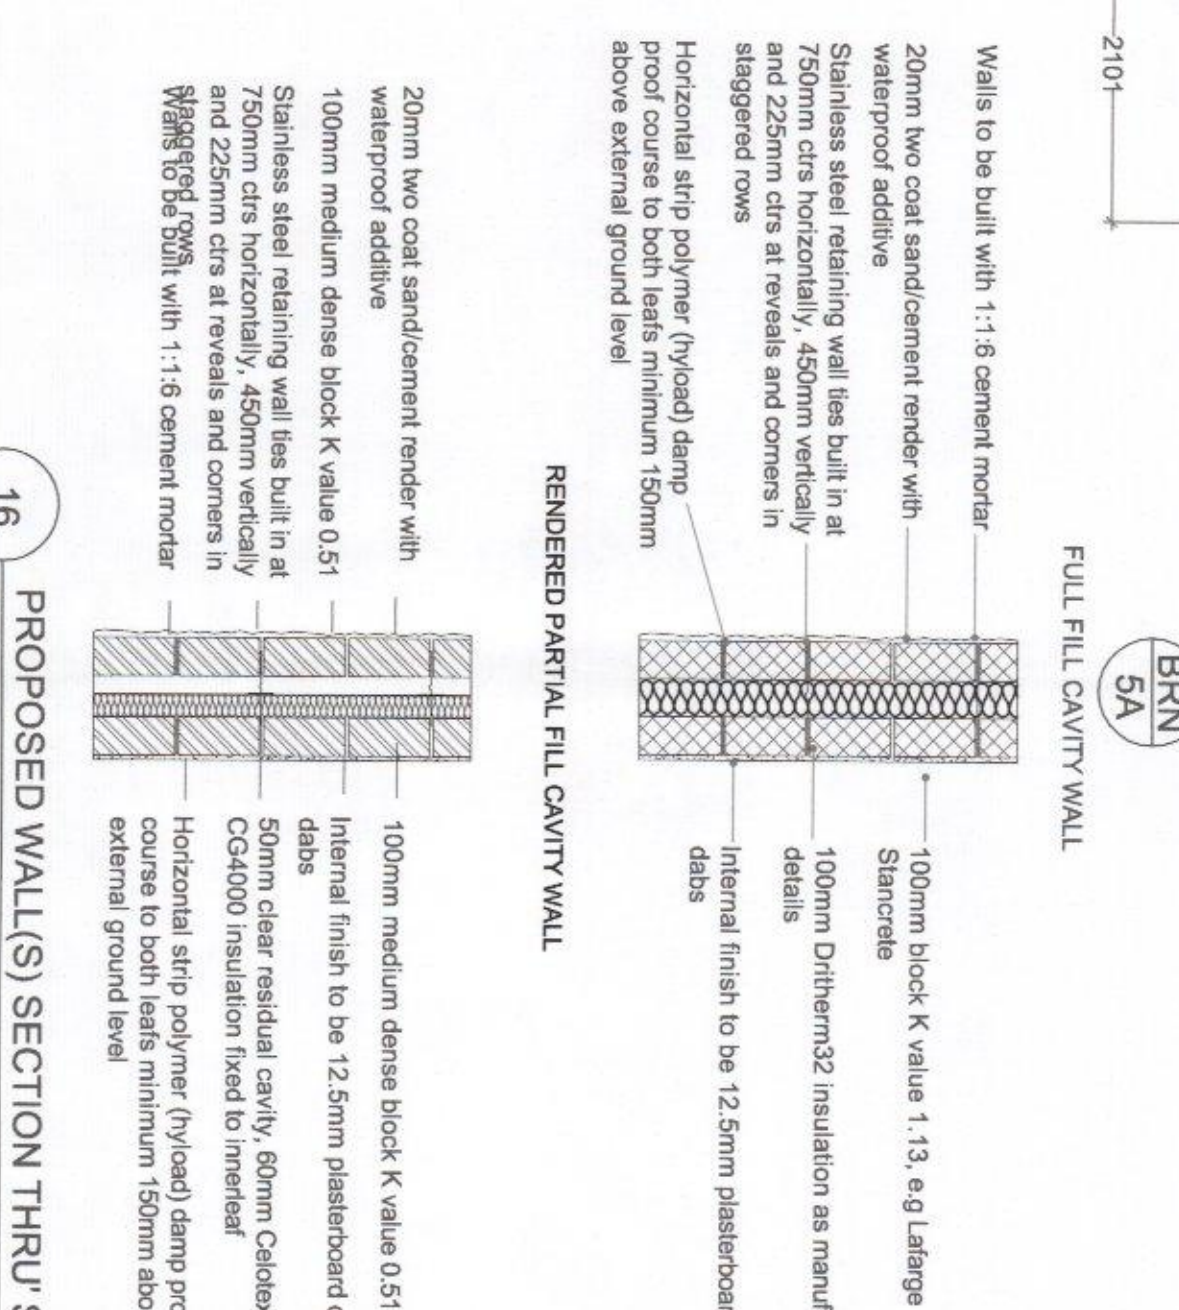


12 PROPOSED FIRST FLOOR PLAN
1:50

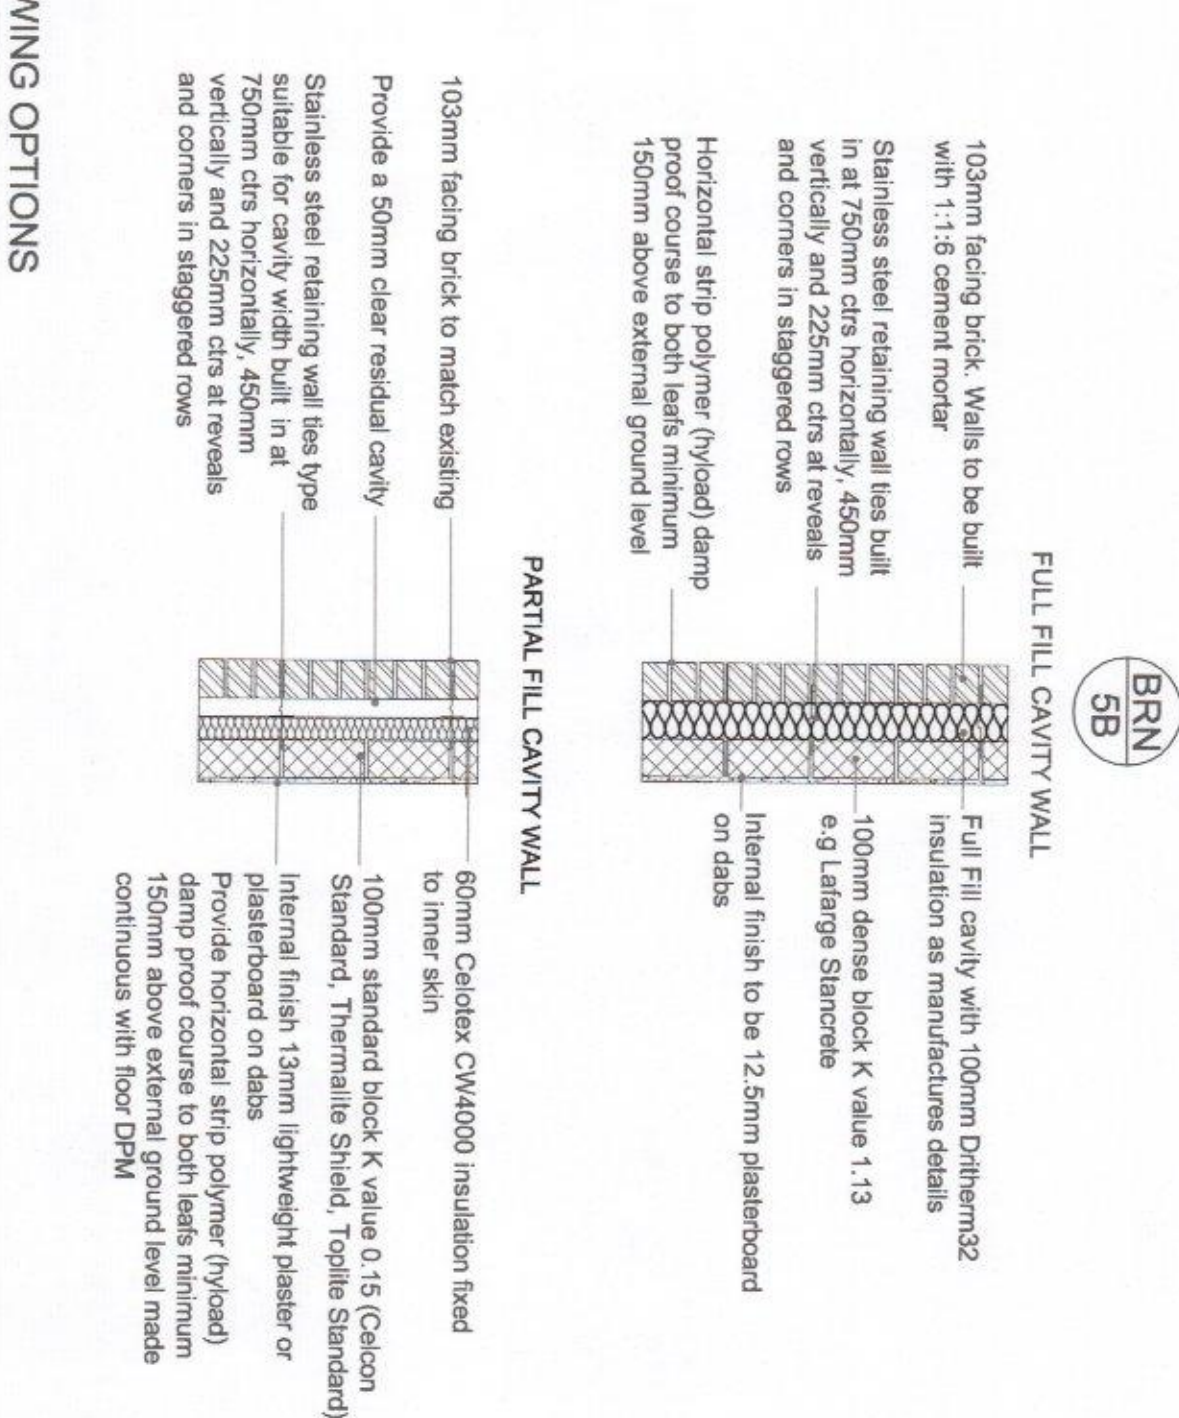


16 PROPOSED WALL(S) SECTION THRU SHOWING OPTIONS
1:20

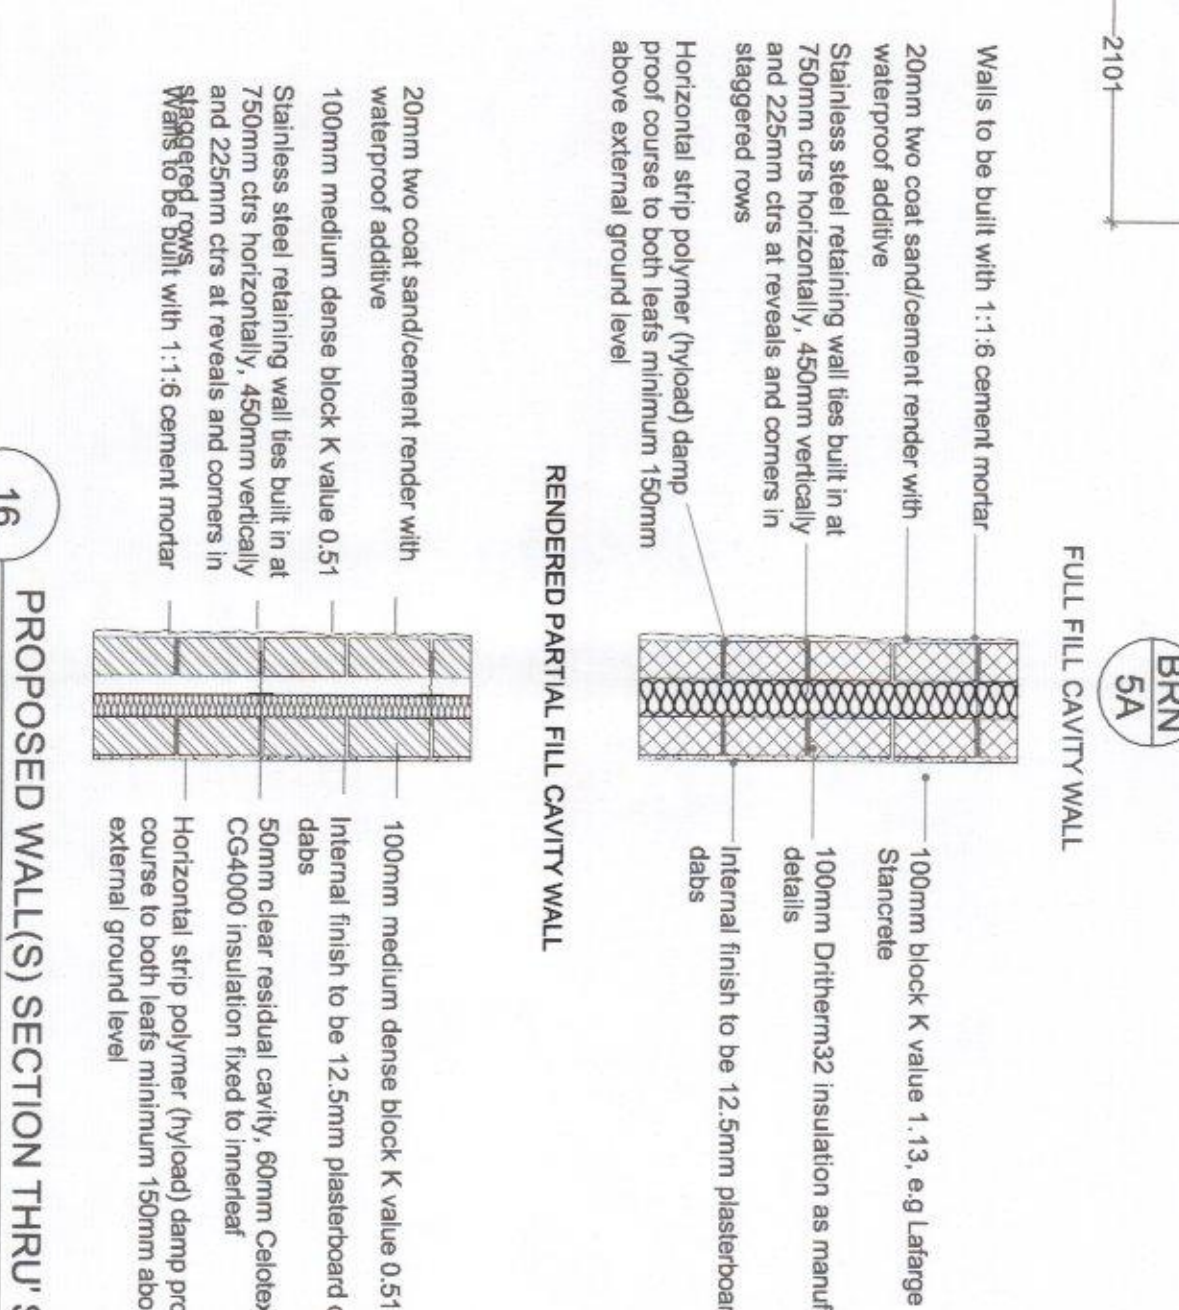


12 PROPOSED FIRST FLOOR PLAN
1:50

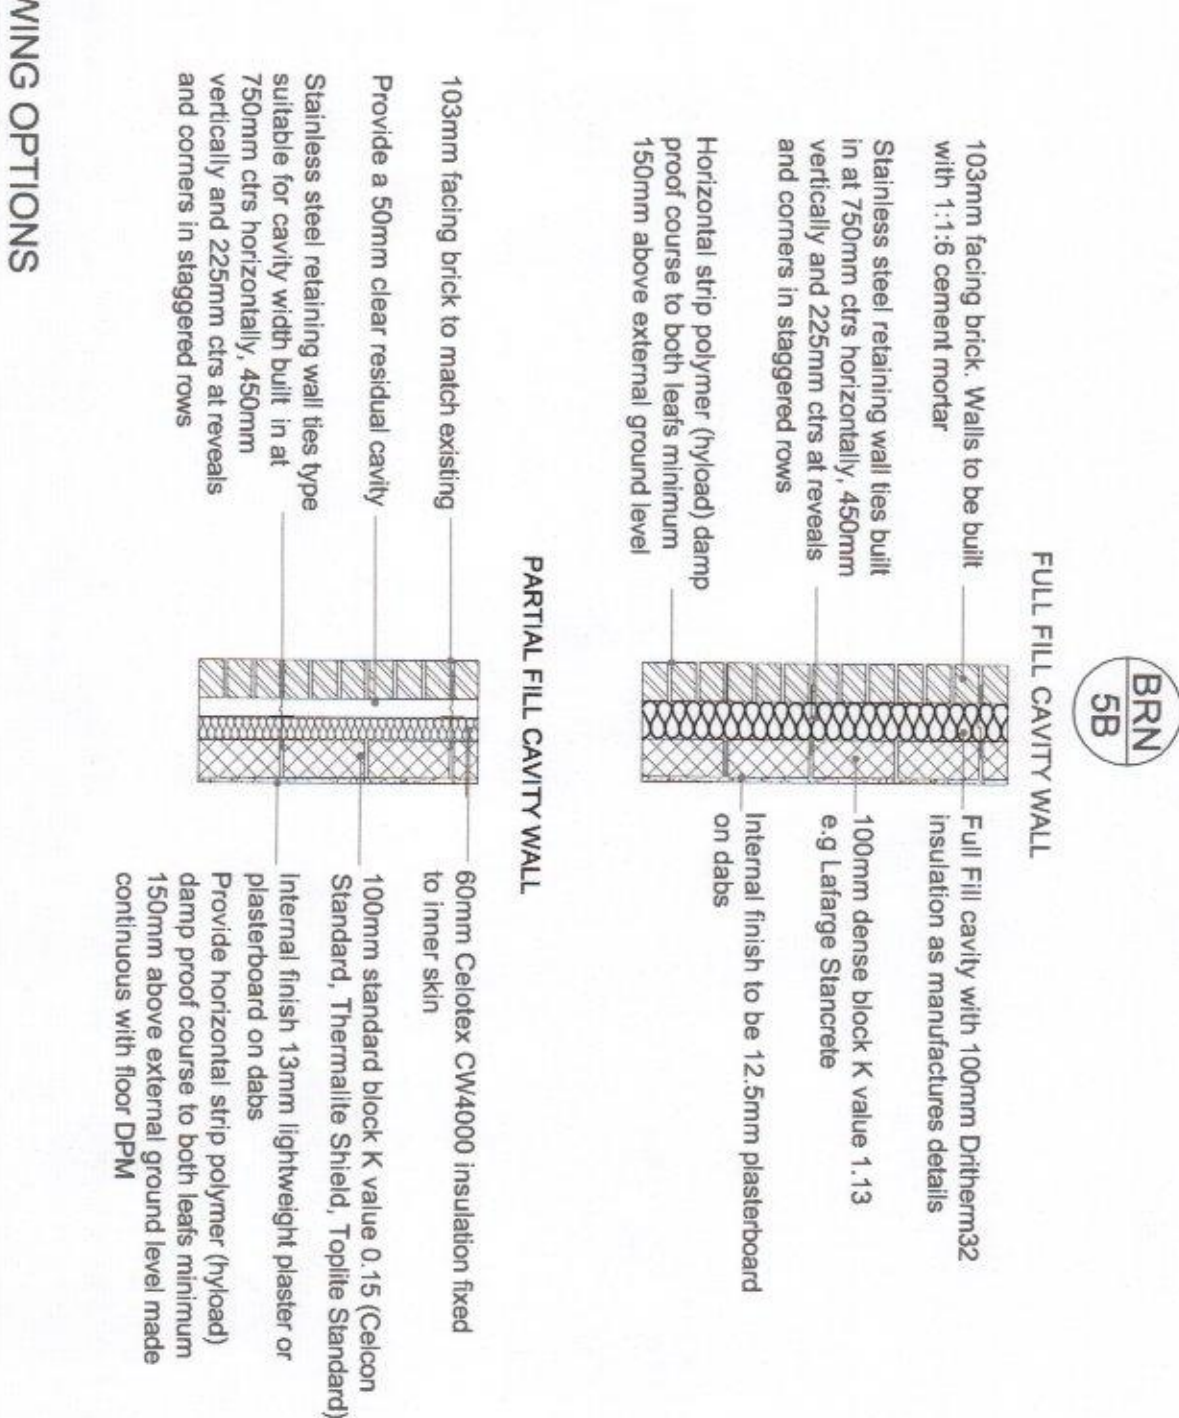


16 PROPOSED WALL(S) SECTION THRU SHOWING OPTIONS
1:20

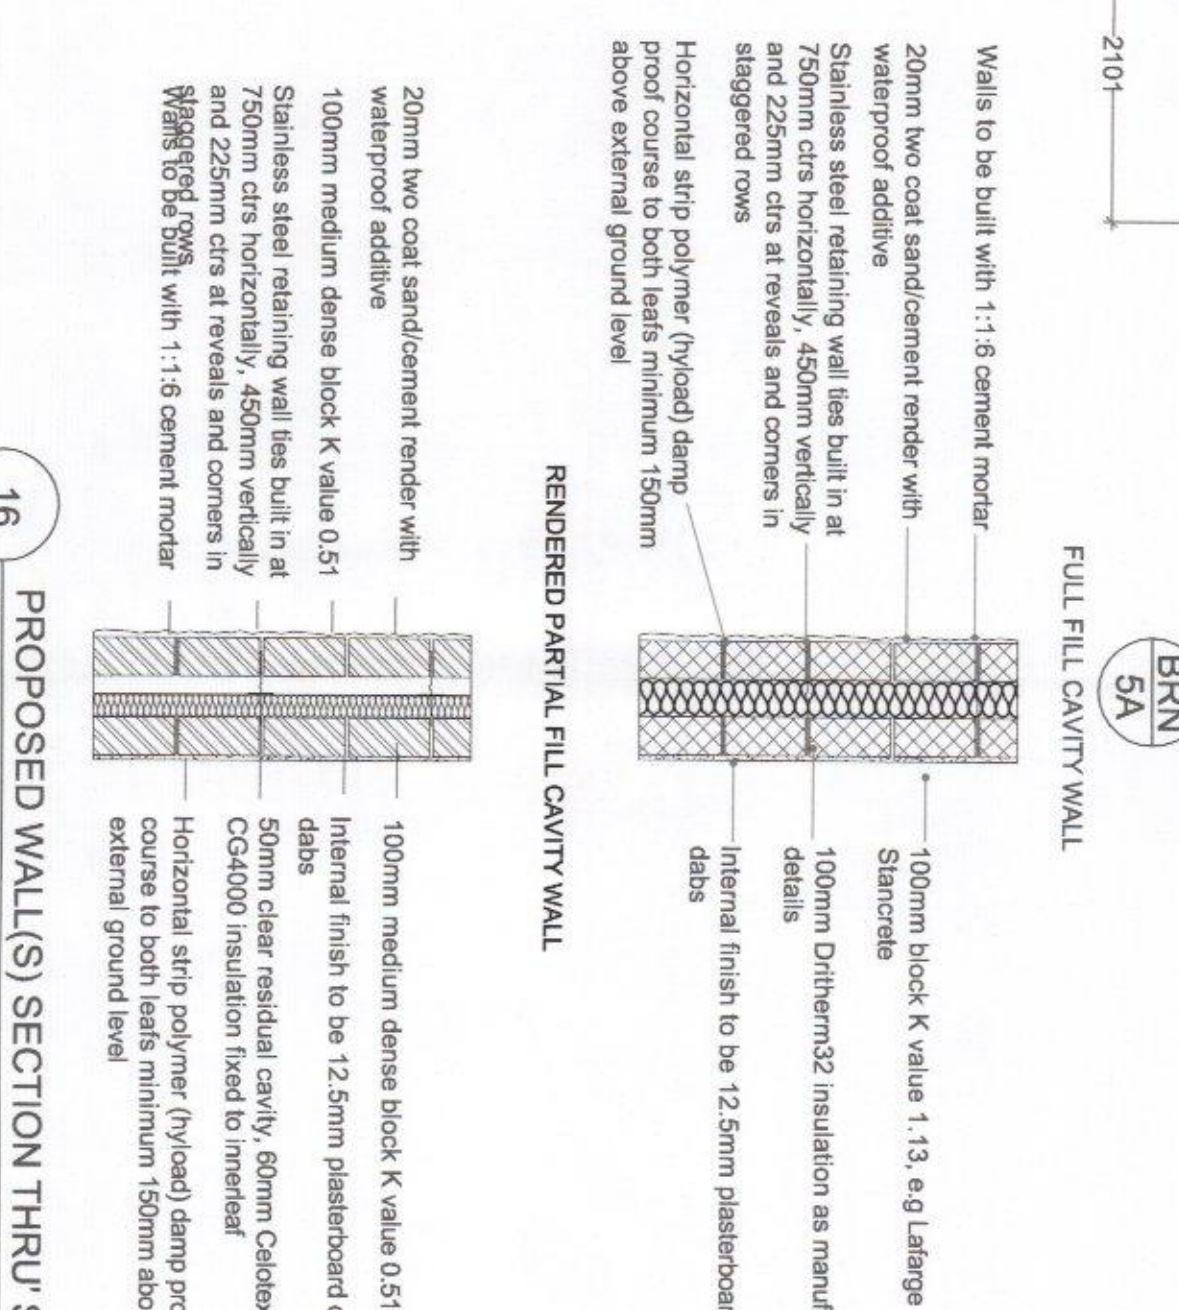


12 PROPOSED FIRST FLOOR PLAN
1:50

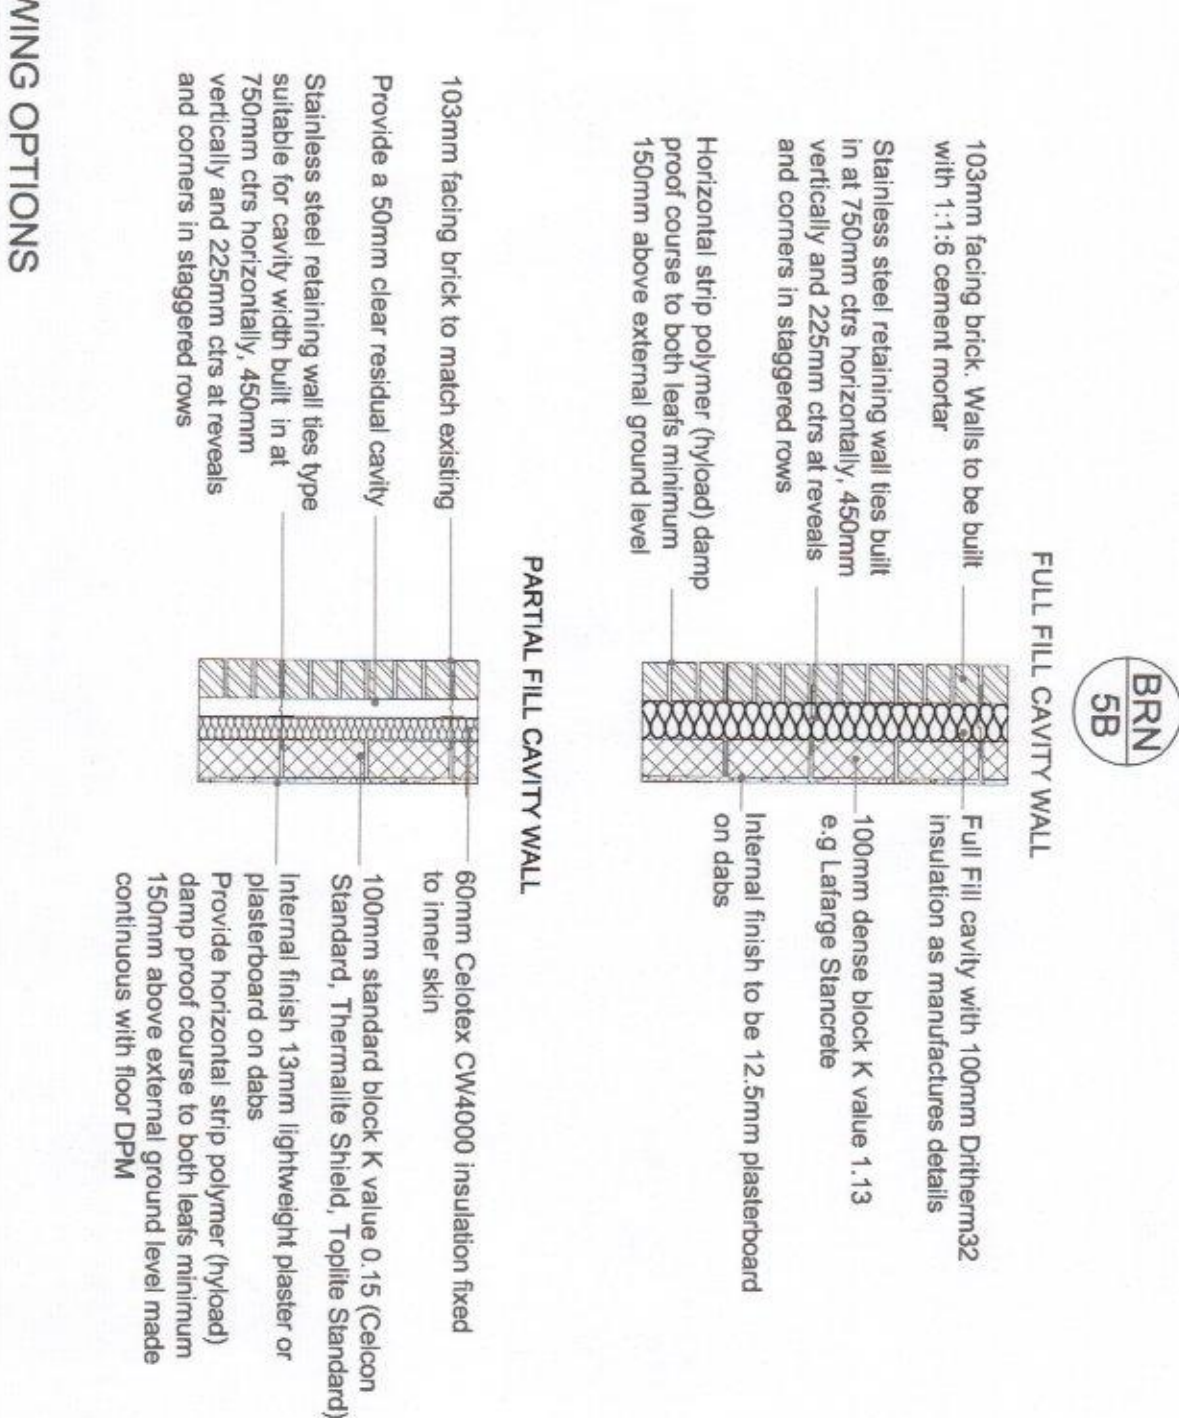


16 PROPOSED WALL(S) SECTION THRU SHOWING OPTIONS
1:20

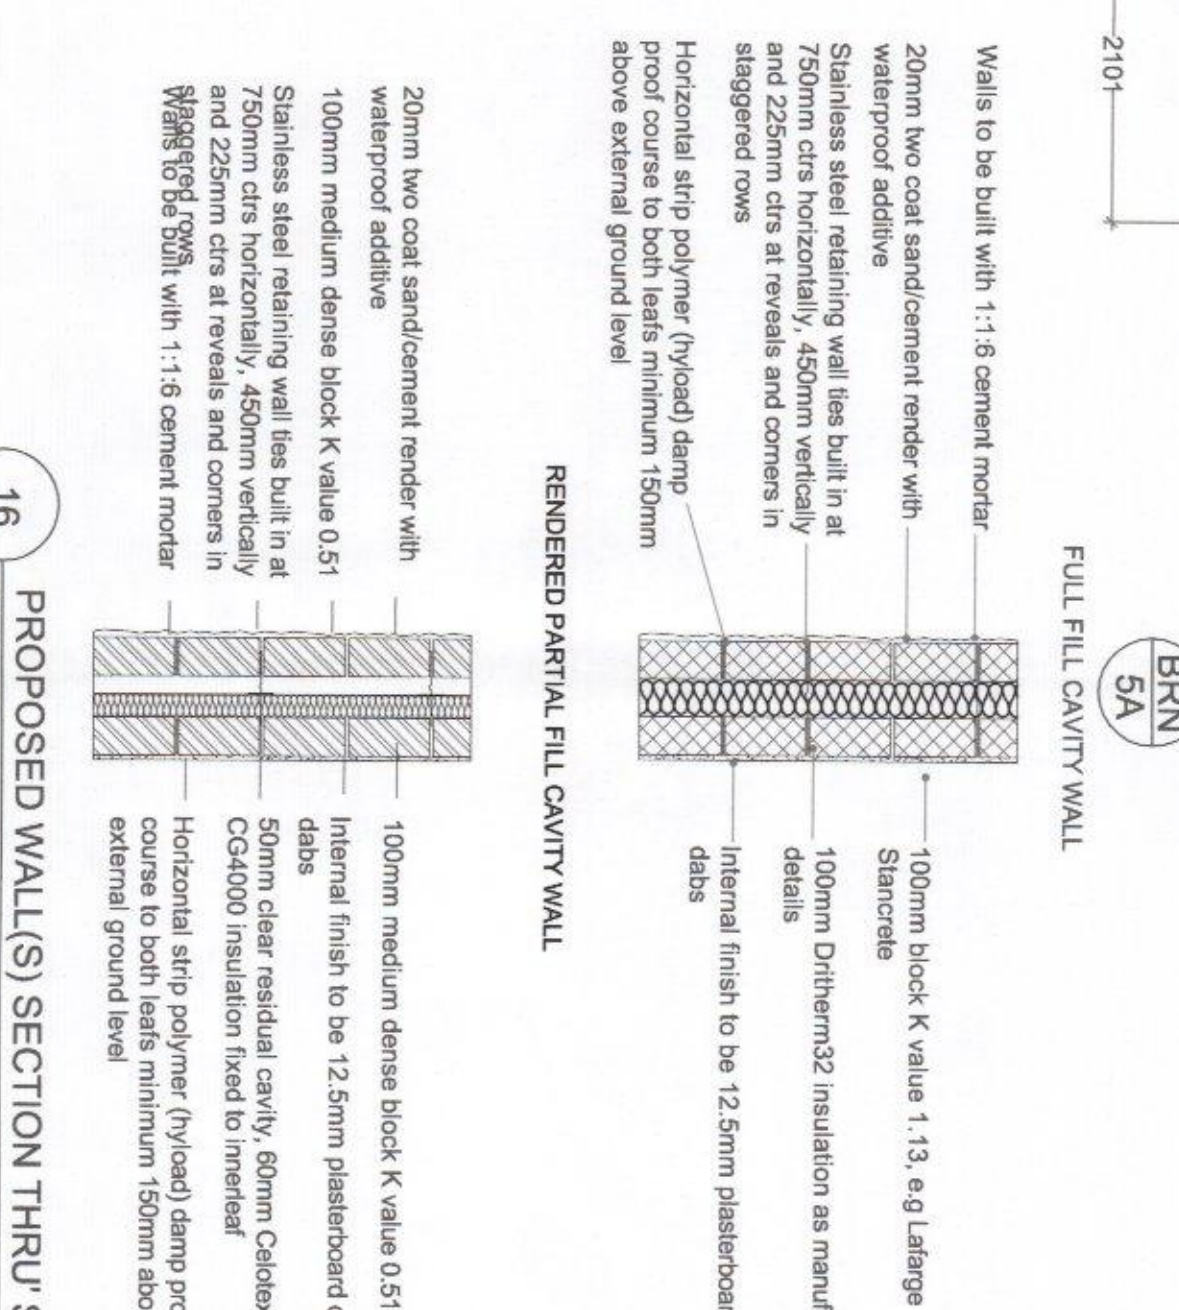


12 PROPOSED FIRST FLOOR PLAN
1:50

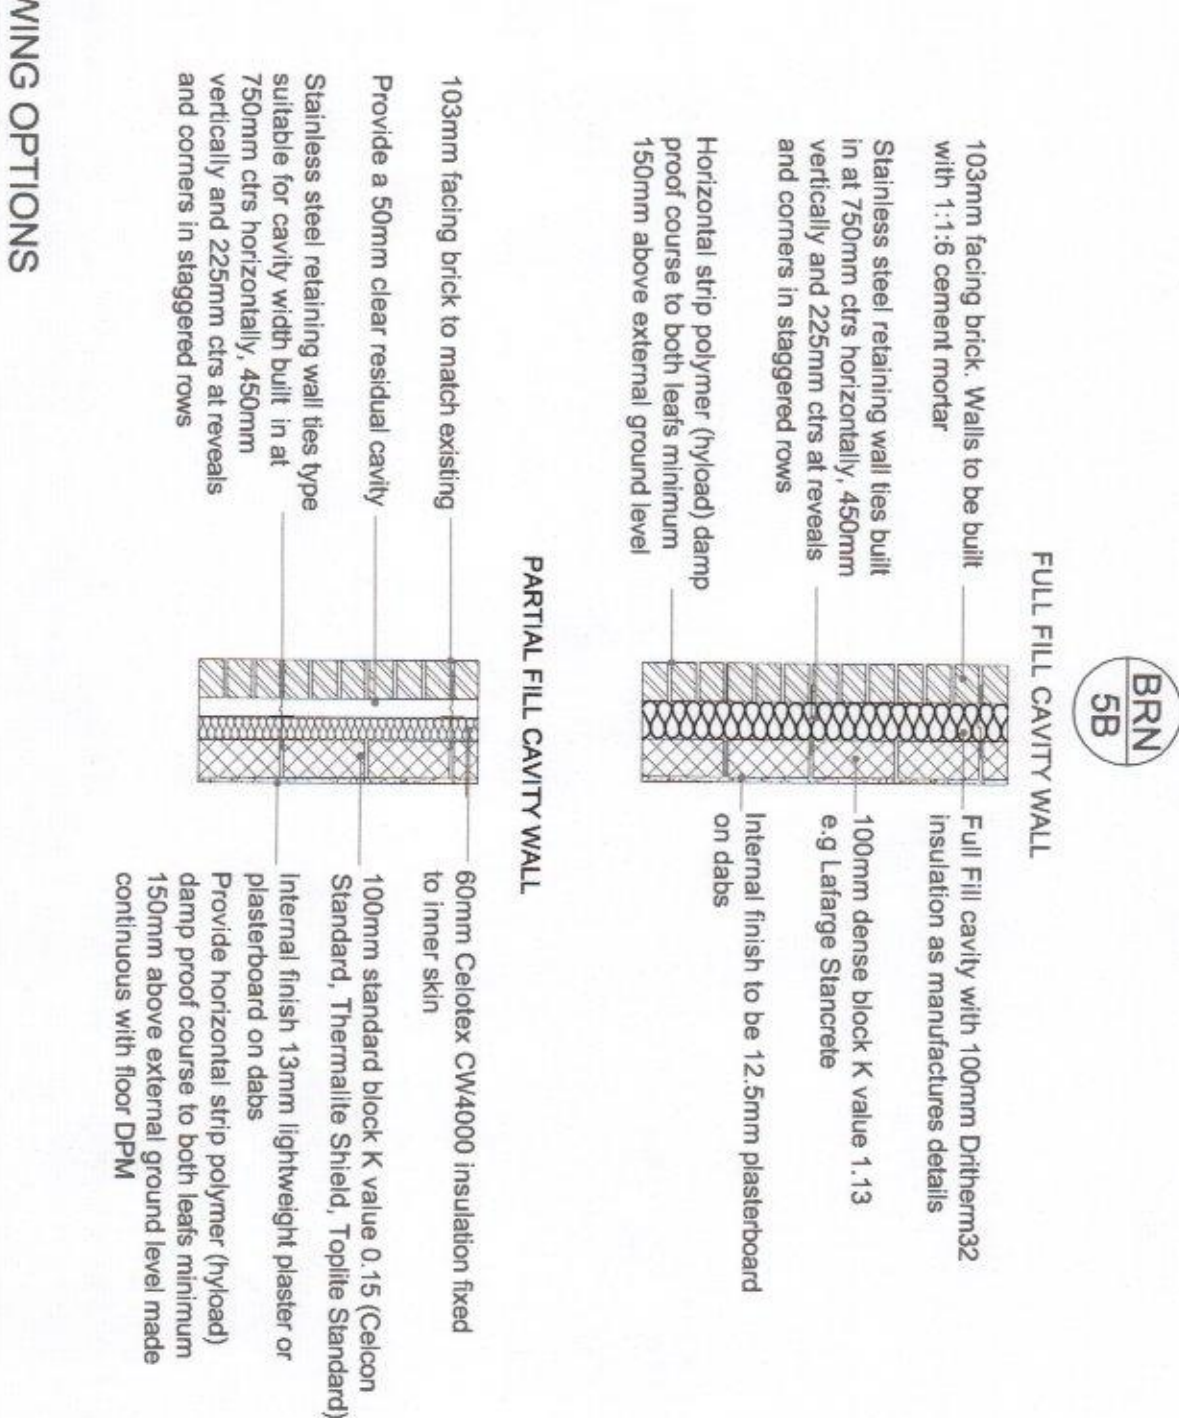


16 PROPOSED WALL(S) SECTION THRU SHOWING OPTIONS
1:20

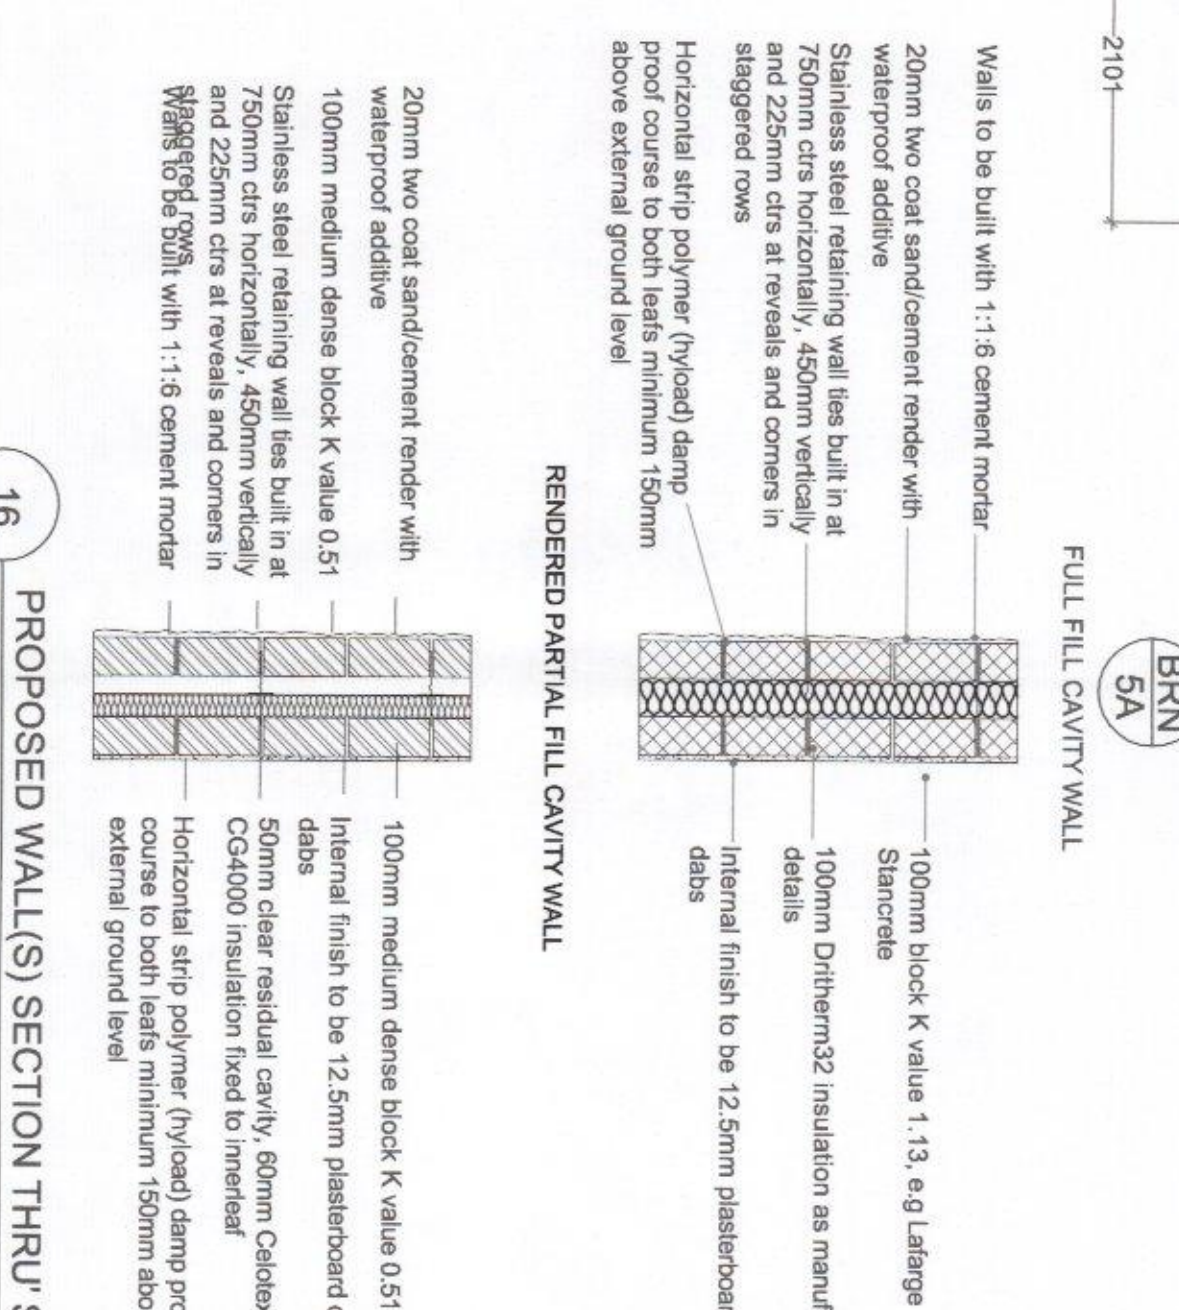


12 PROPOSED FIRST FLOOR PLAN
1:50

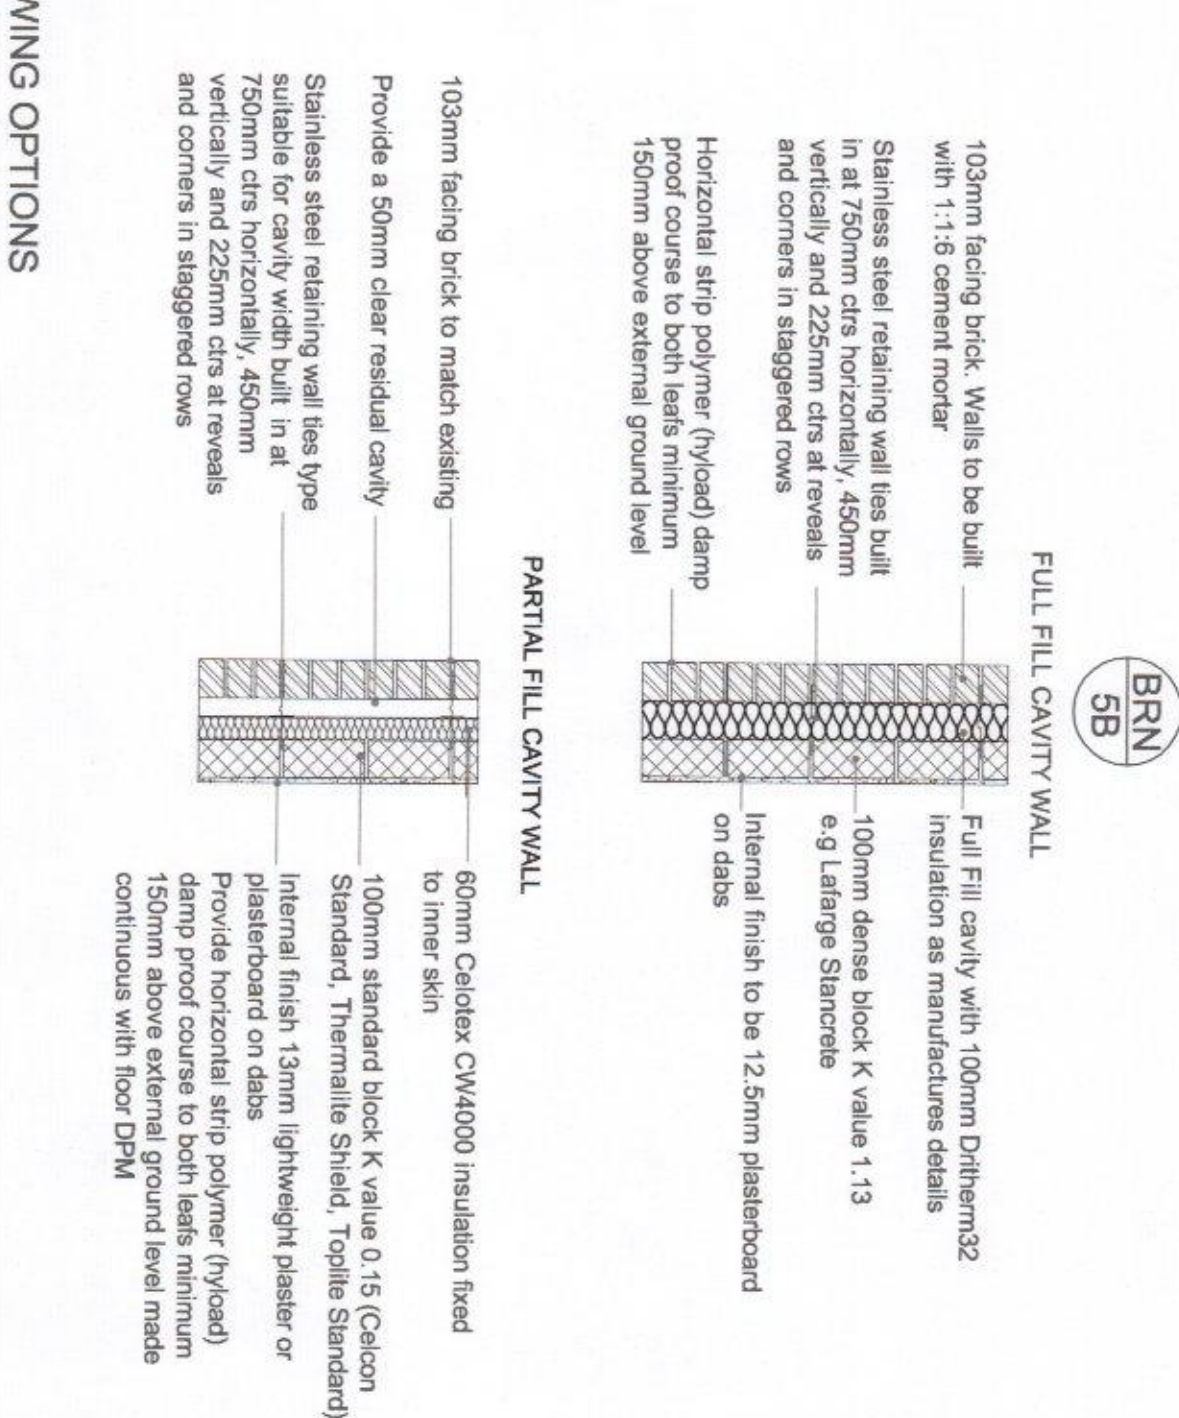


16 PROPOSED WALL(S) SECTION THRU SHOWING OPTIONS
1:20

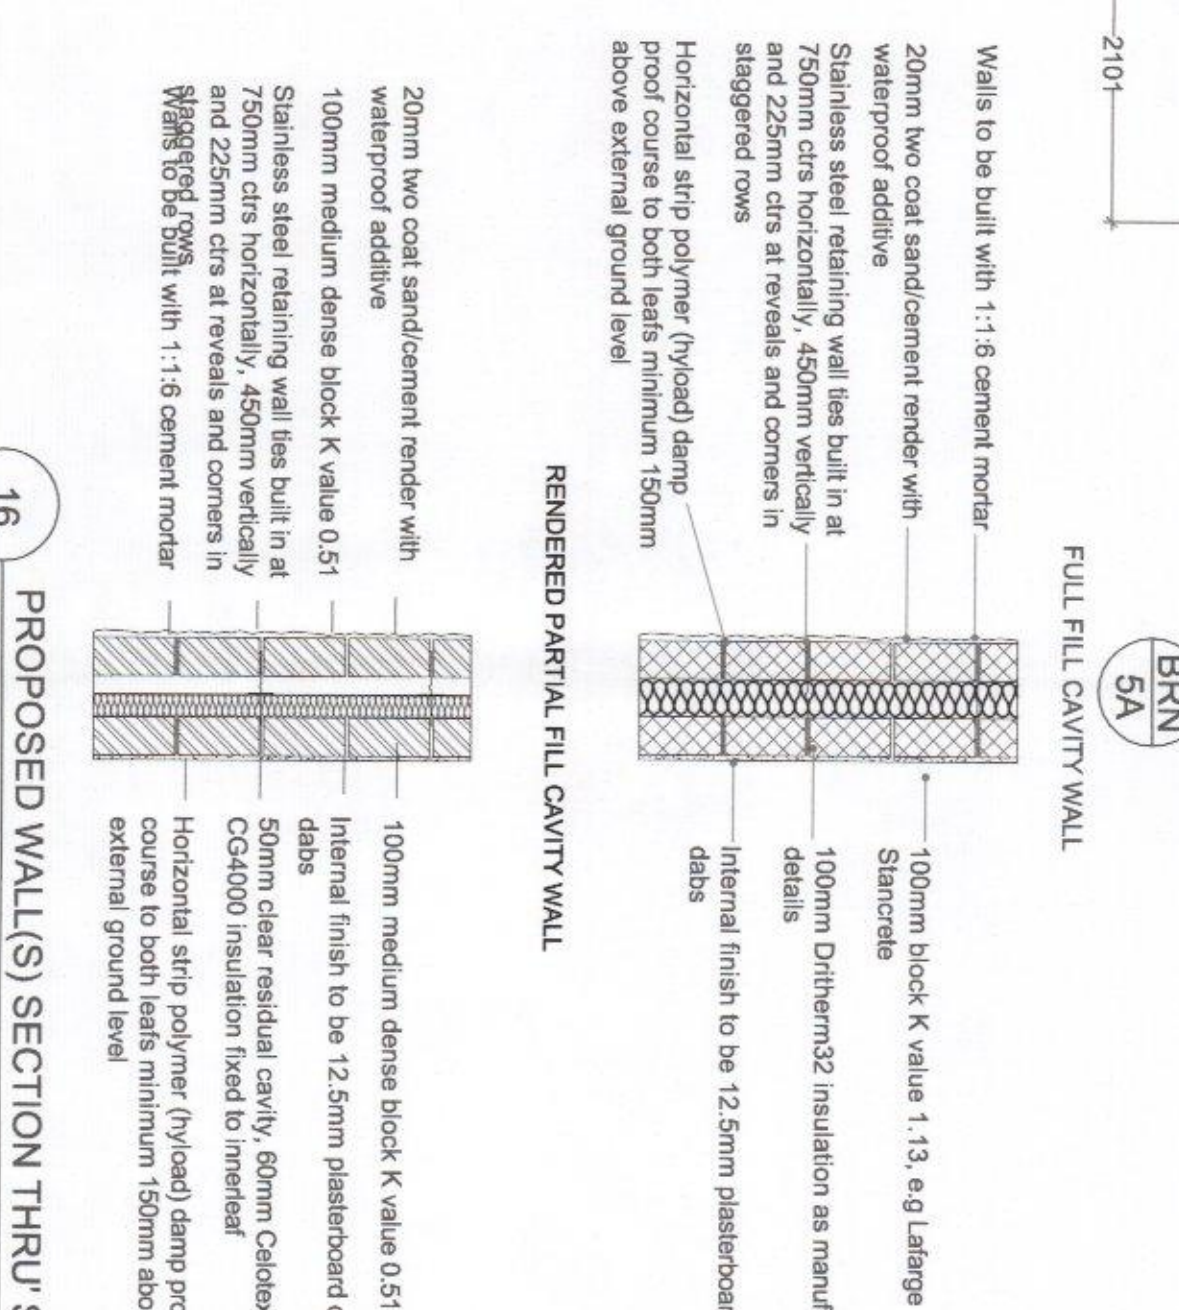


12 PROPOSED FIRST FLOOR PLAN
1:50

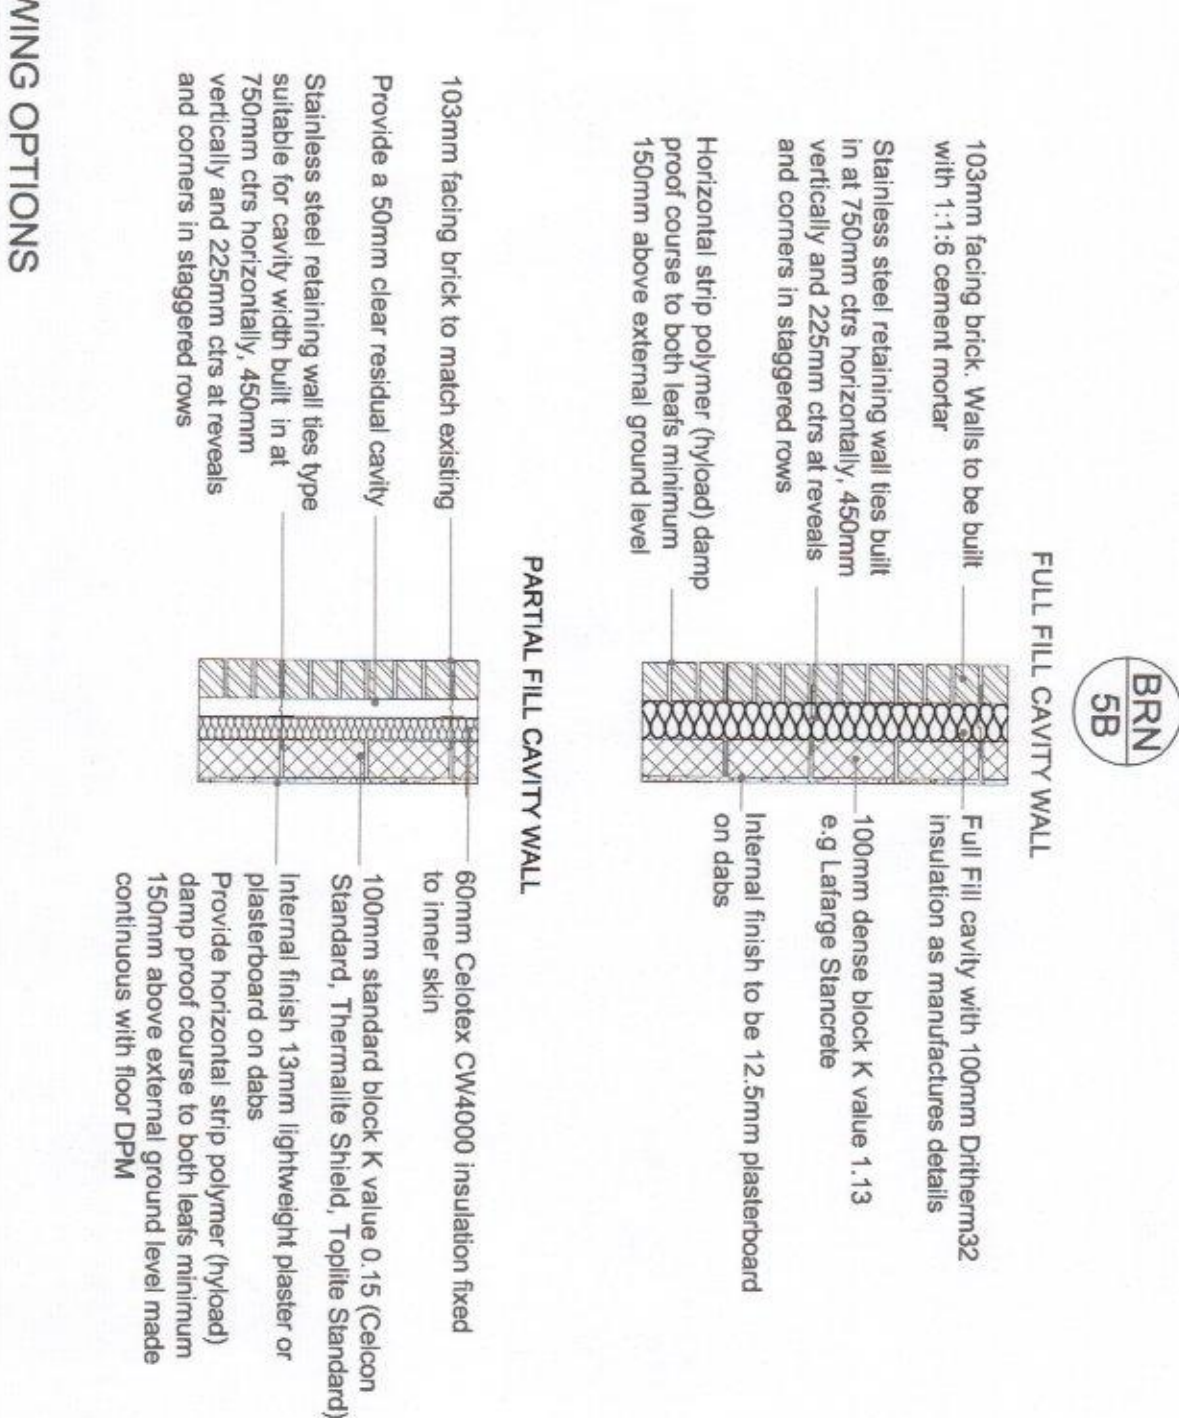


16 PROPOSED WALL(S) SECTION THRU SHOWING OPTIONS
1:20

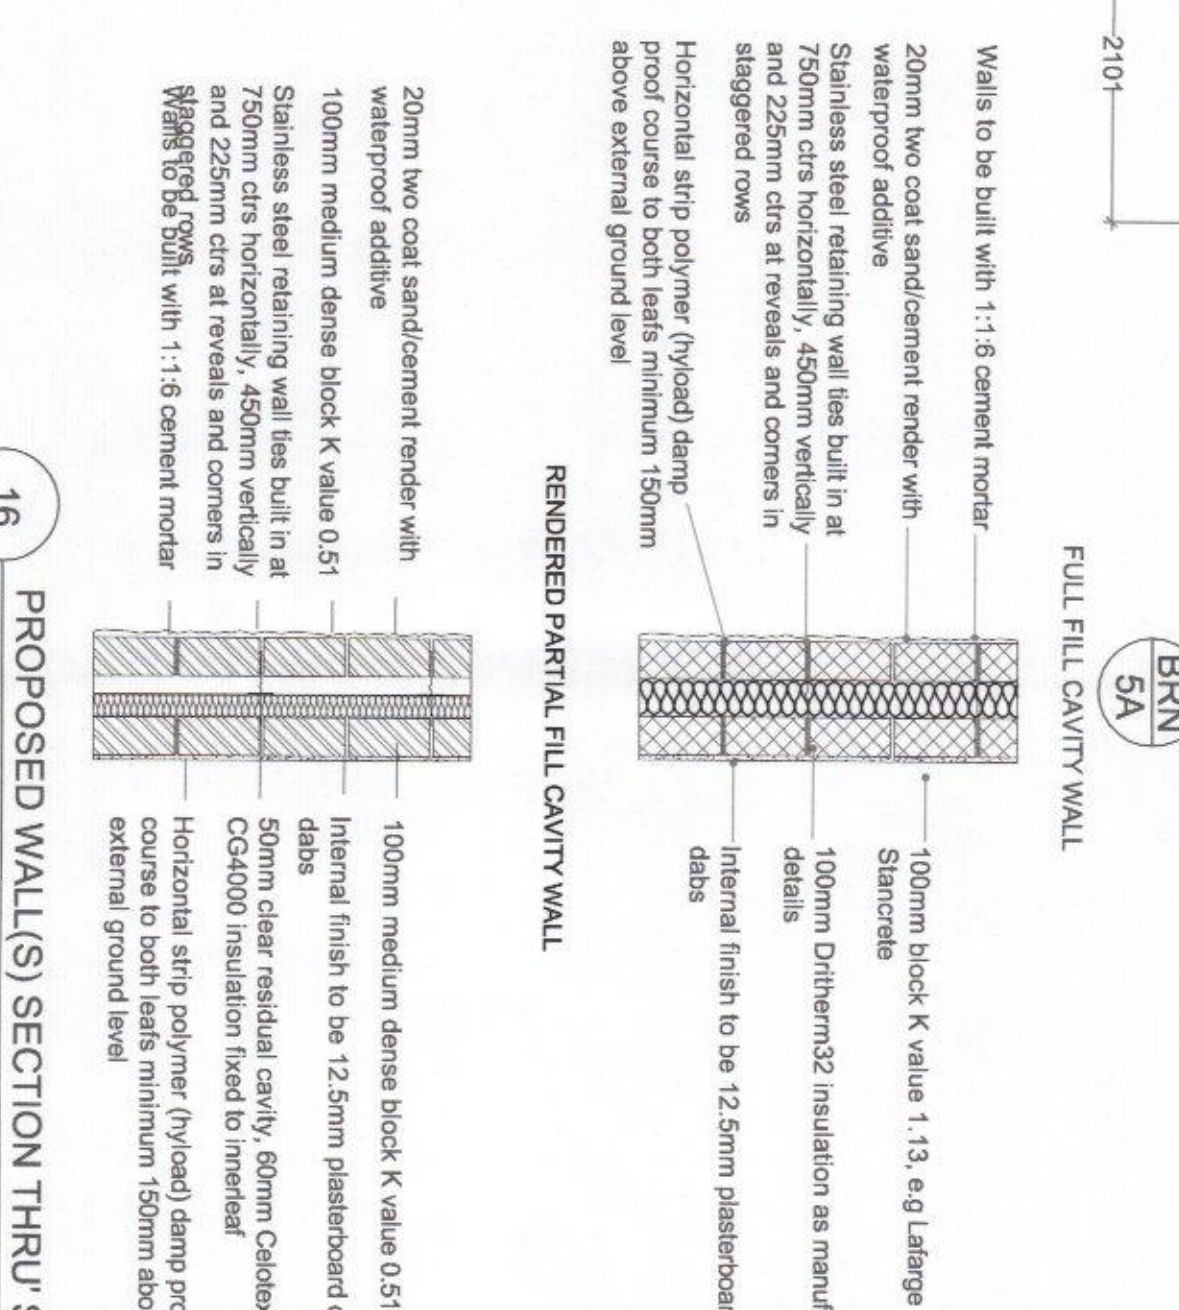


12 PROPOSED FIRST FLOOR PLAN
1:50

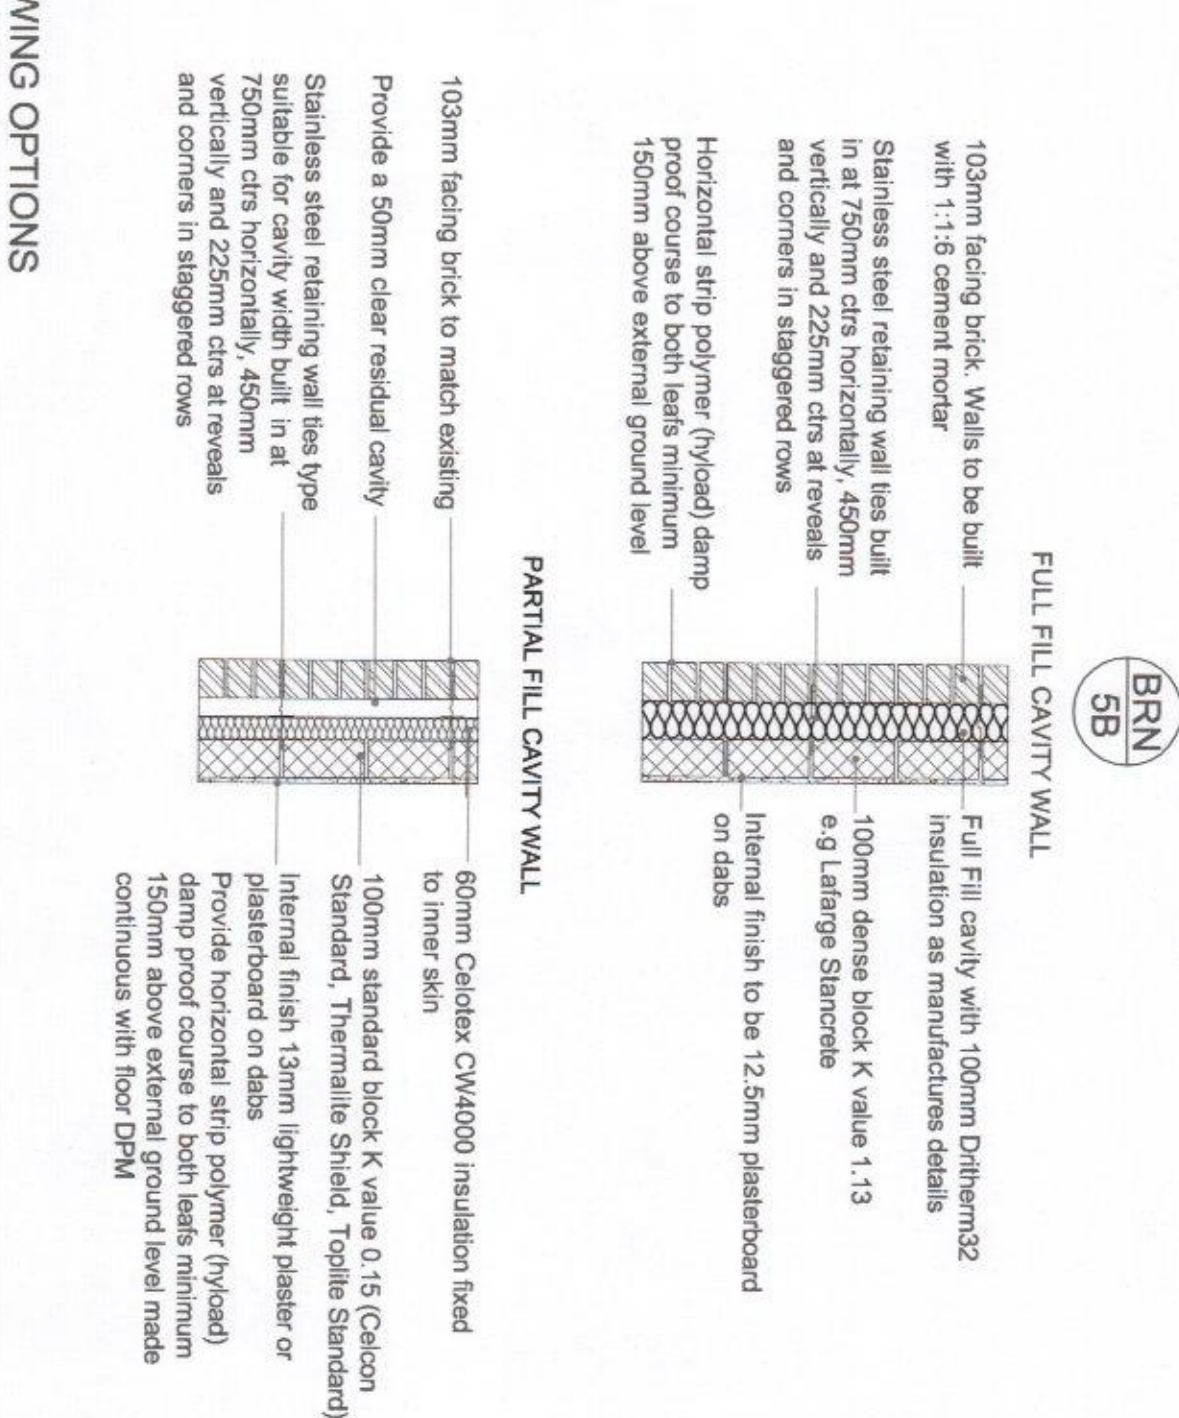


16 PROPOSED WALL(S) SECTION THRU SHOWING OPTIONS
1:20

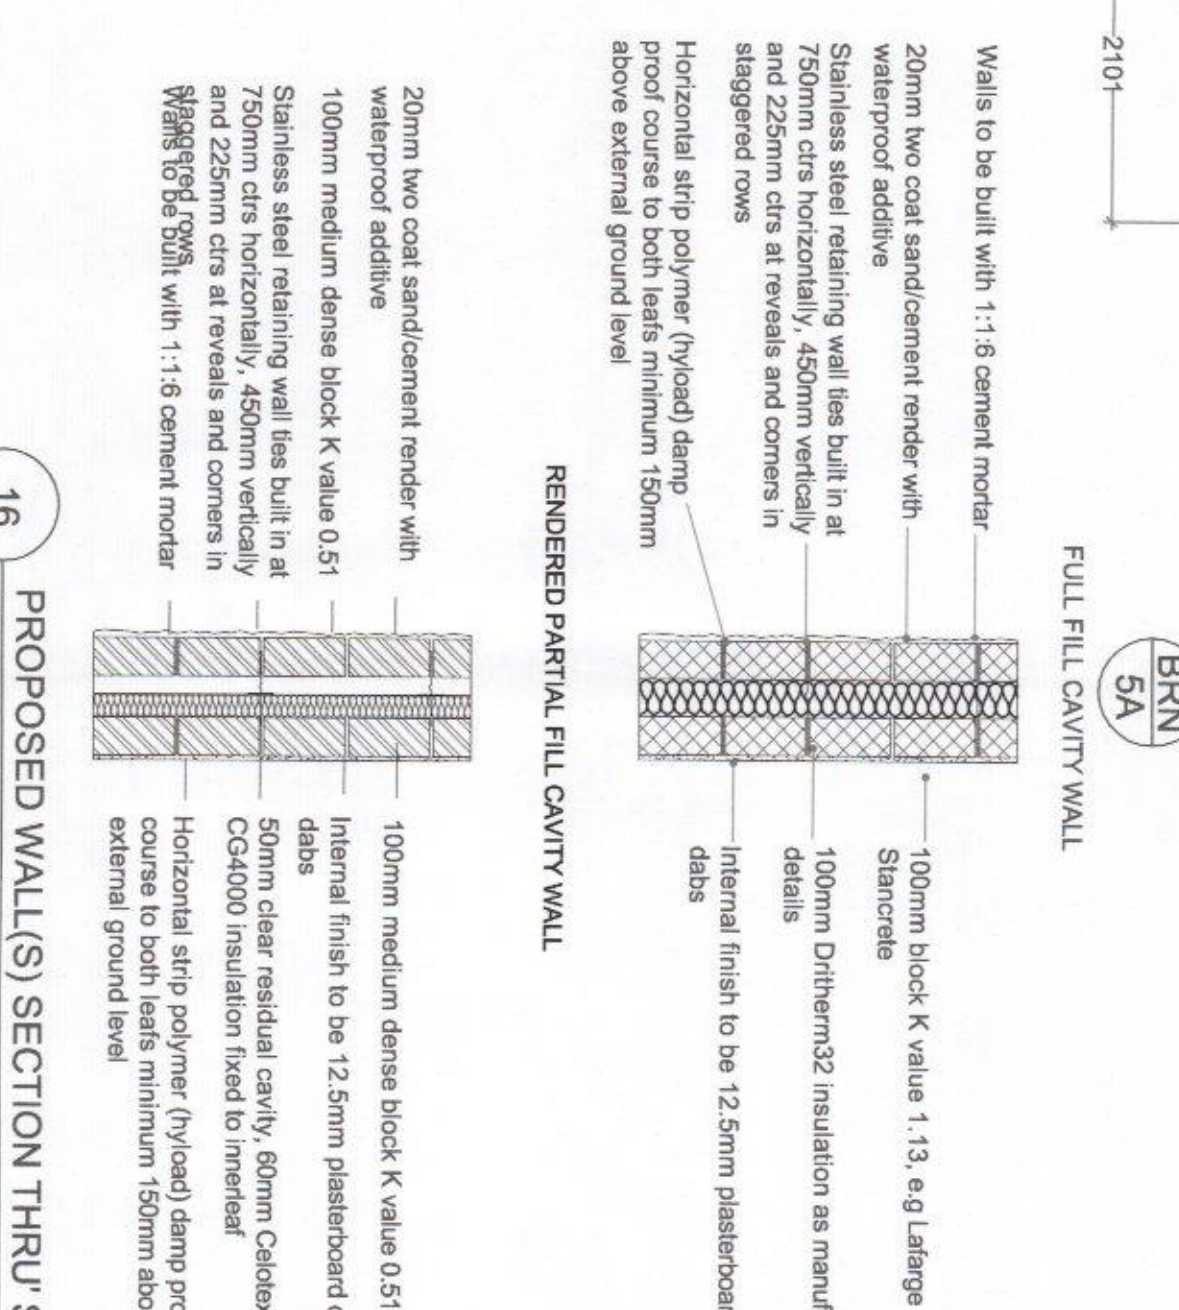


12 PROPOSED FIRST FLOOR PLAN
1:50

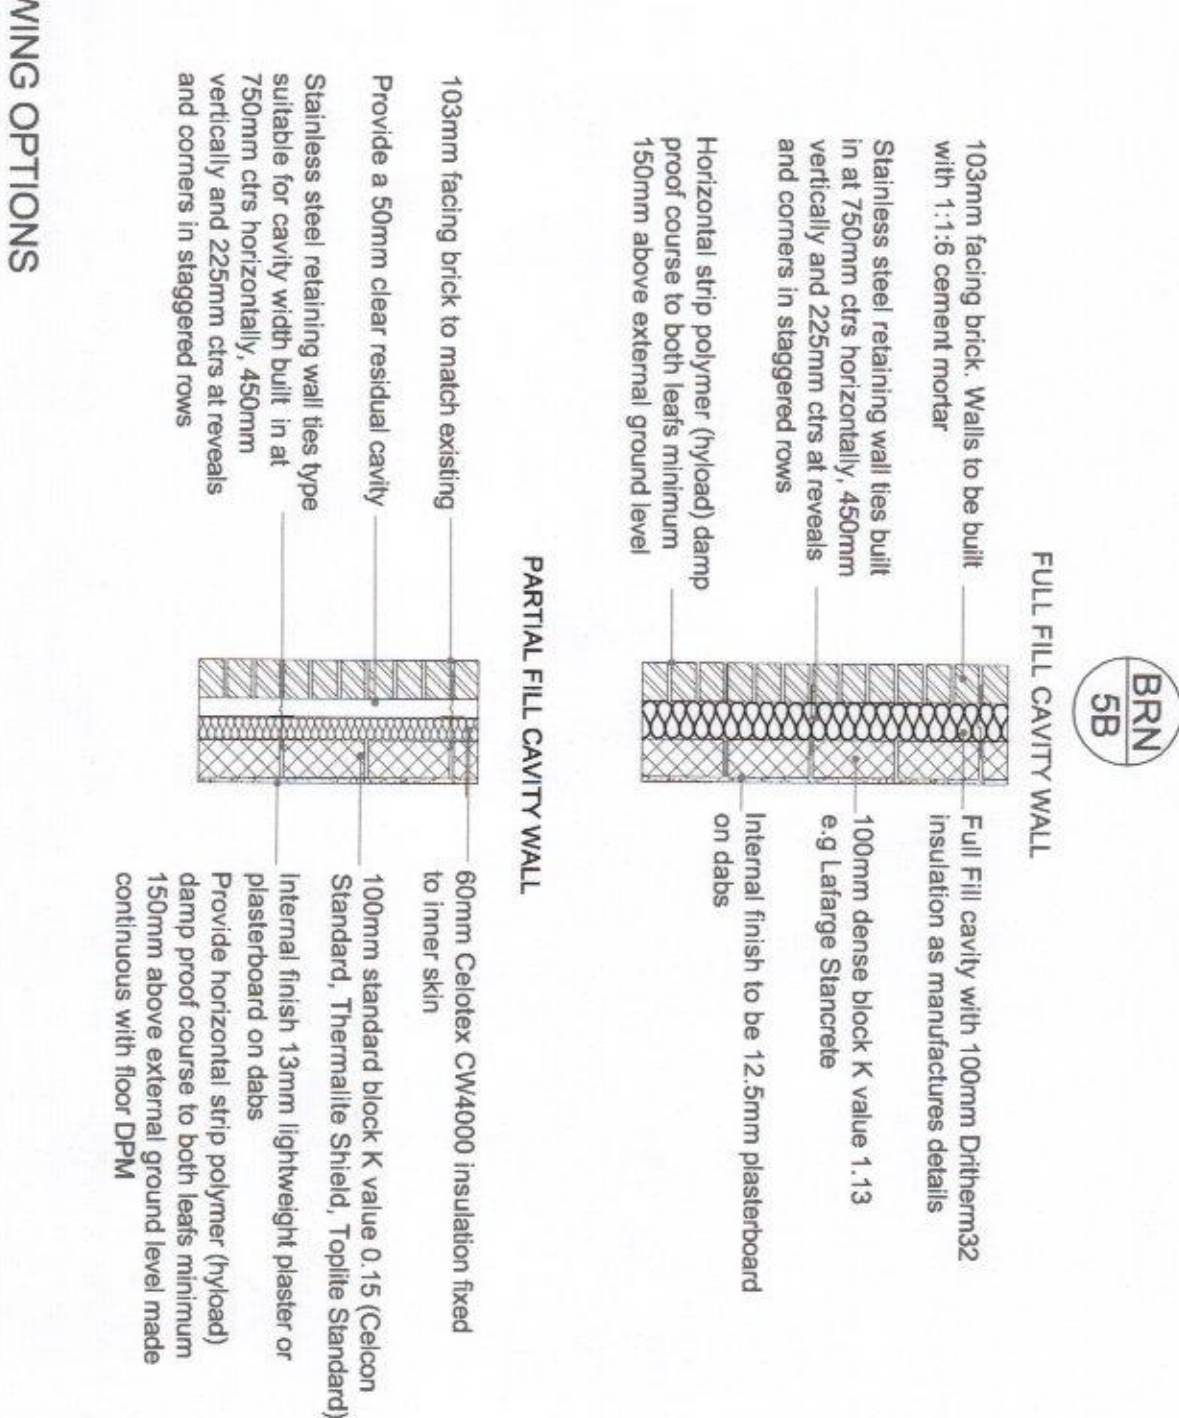


16 PROPOSED WALL(S) SECTION THRU SHOWING OPTIONS
1:20

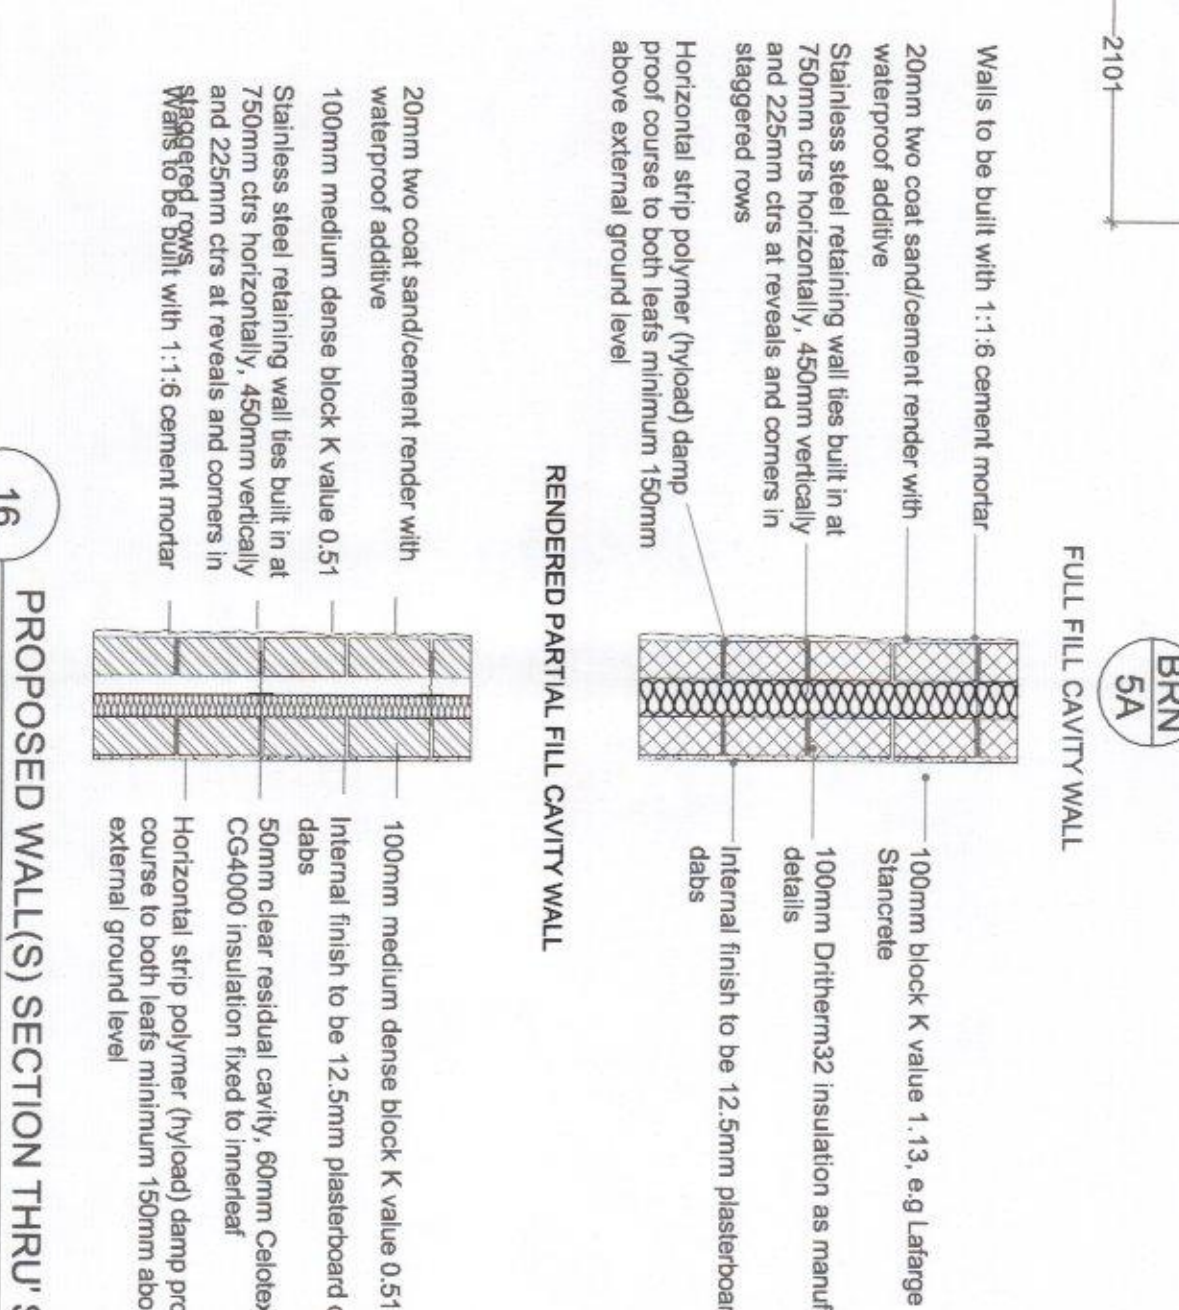


12 PROPOSED FIRST FLOOR PLAN
1:50

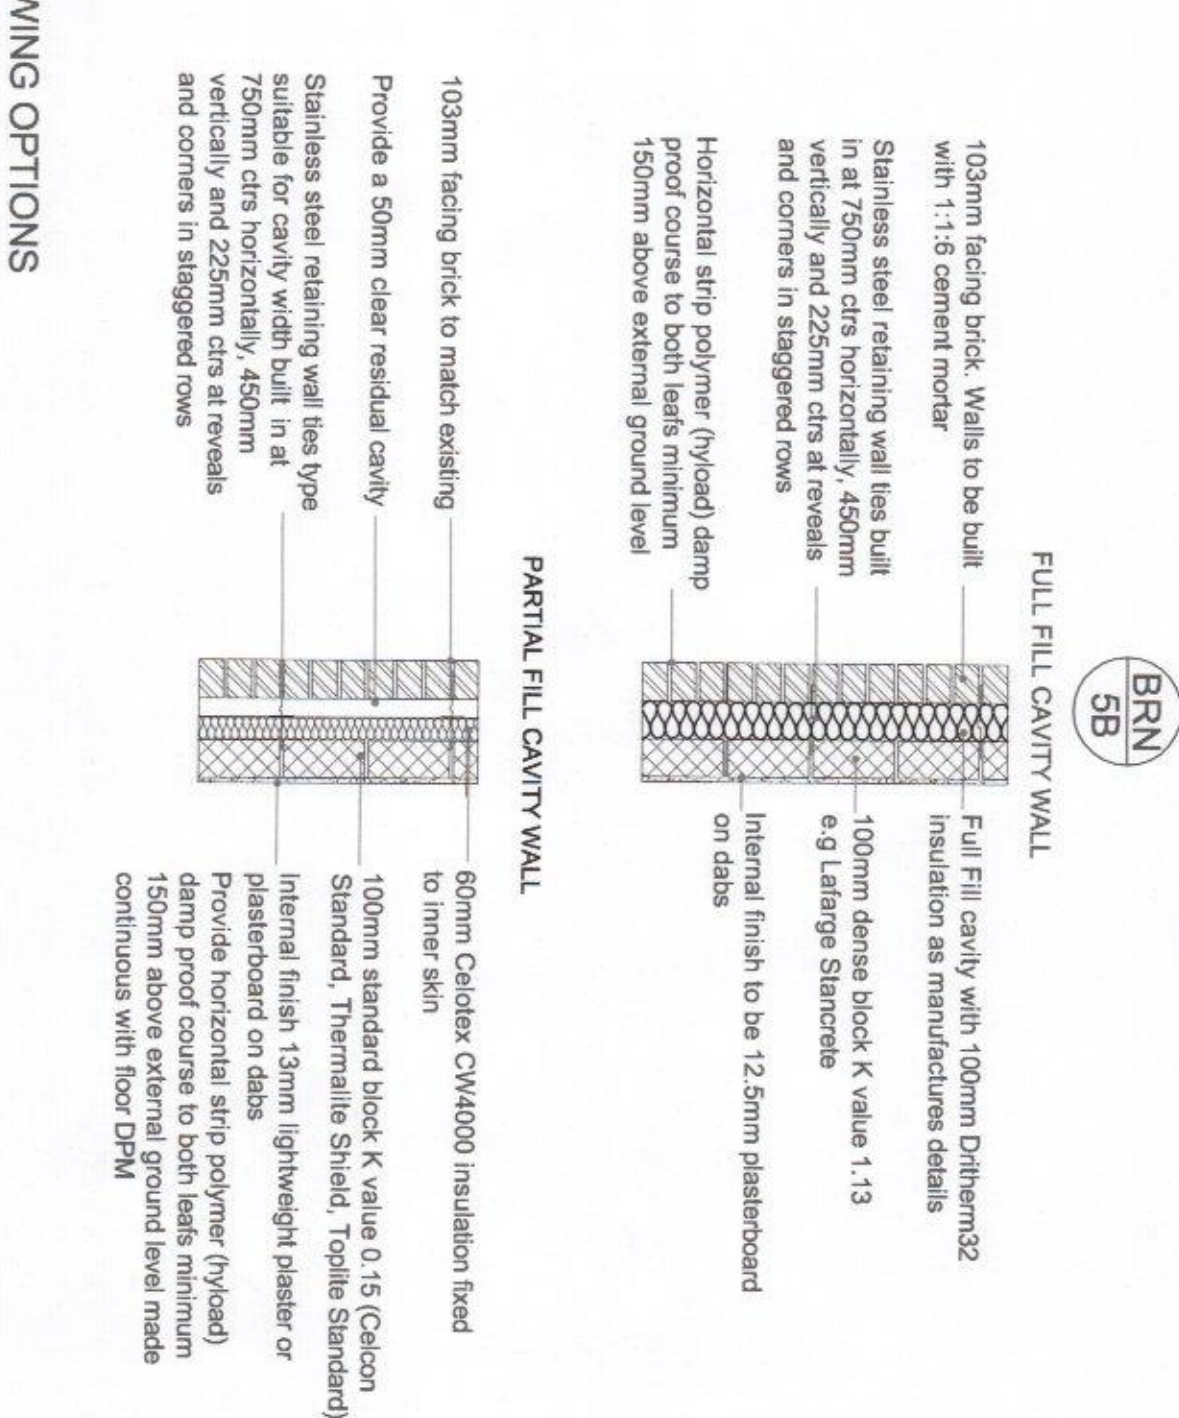


16 PROPOSED WALL(S) SECTION THRU SHOWING OPTIONS
1:20

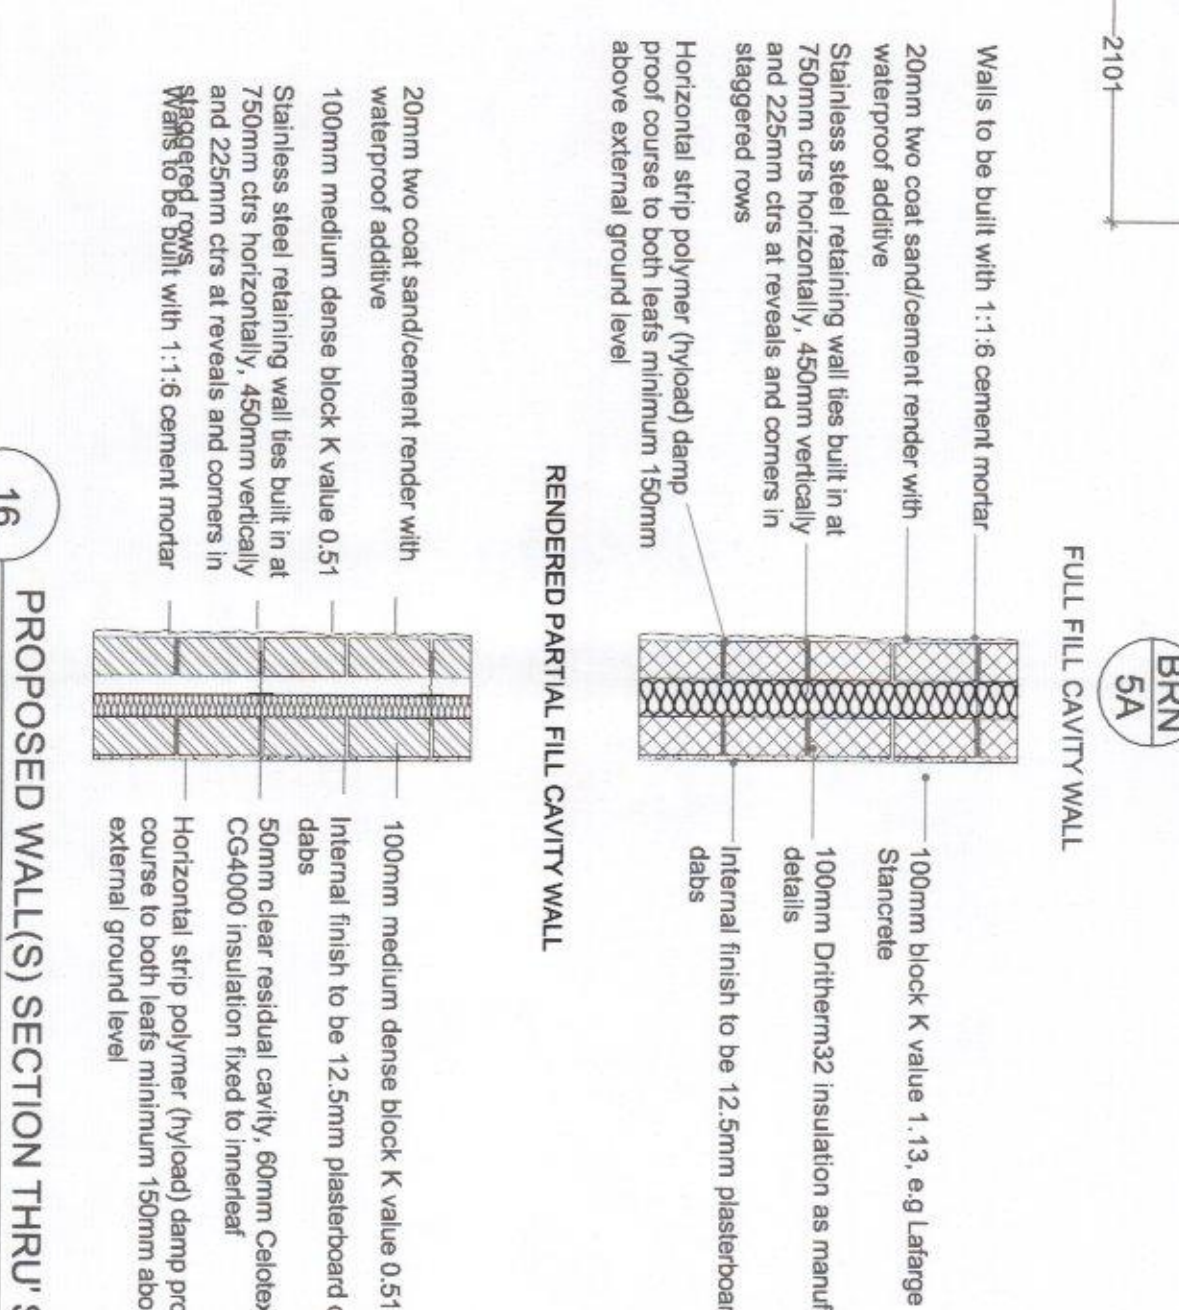


12 PROPOSED FIRST FLOOR PLAN
1:50

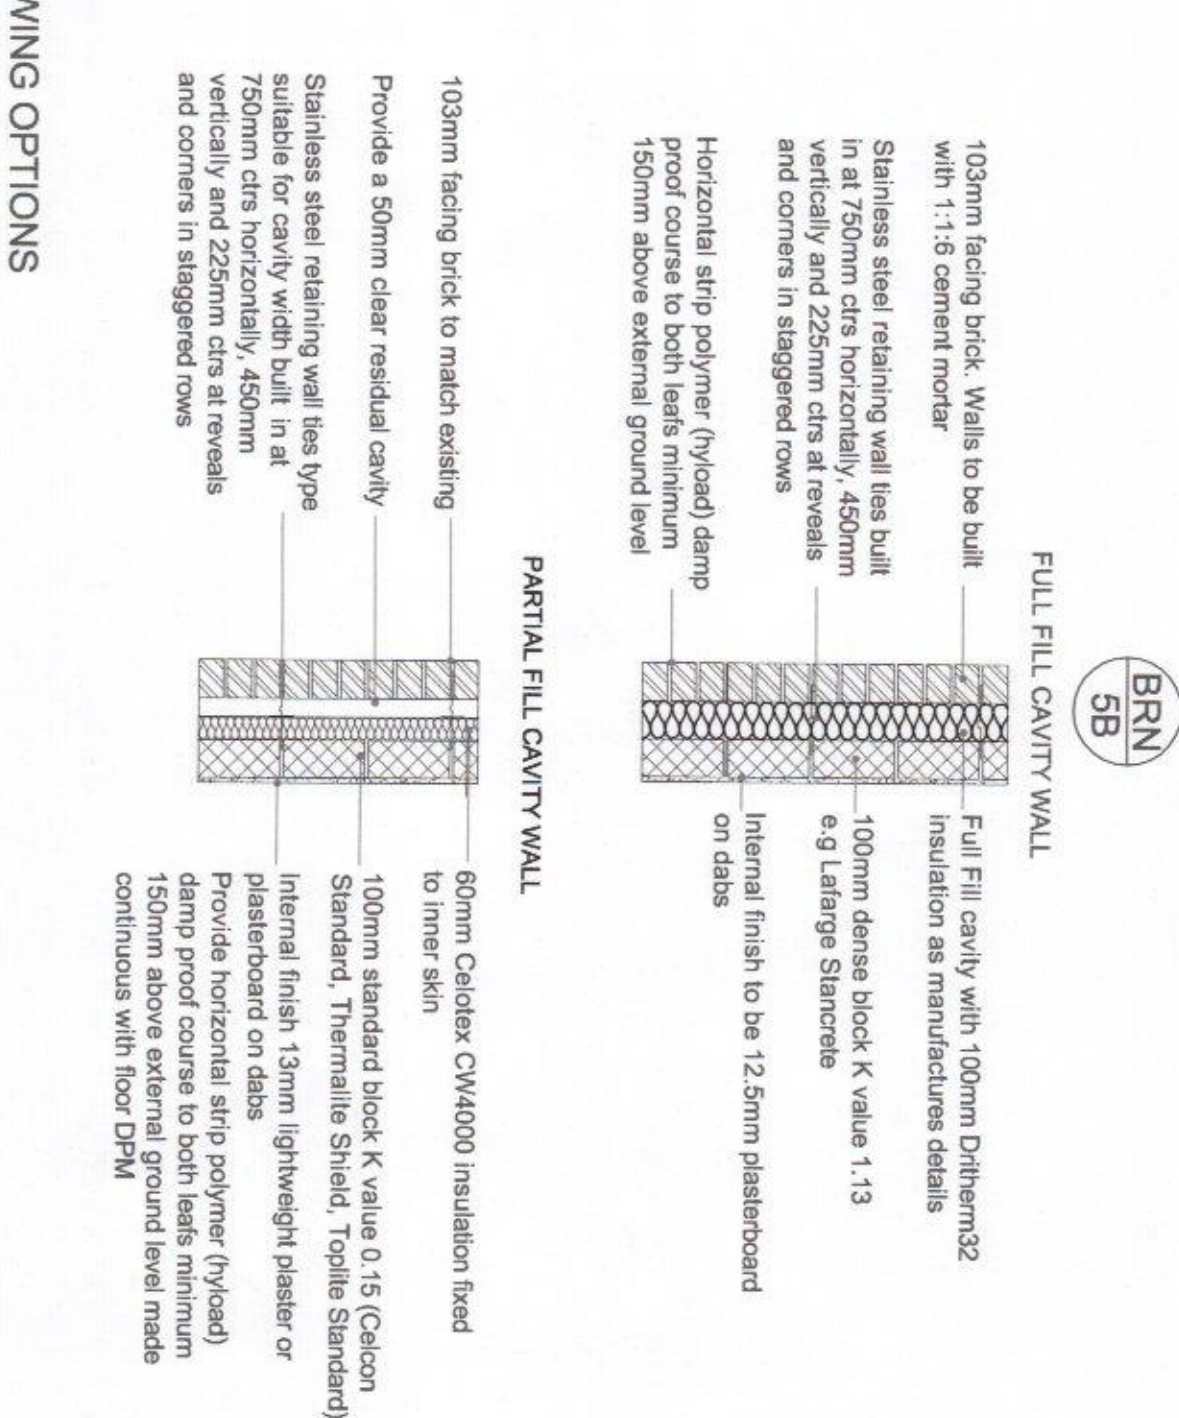


16 PROPOSED WALL(S) SECTION THRU SHOWING OPTIONS
1:20

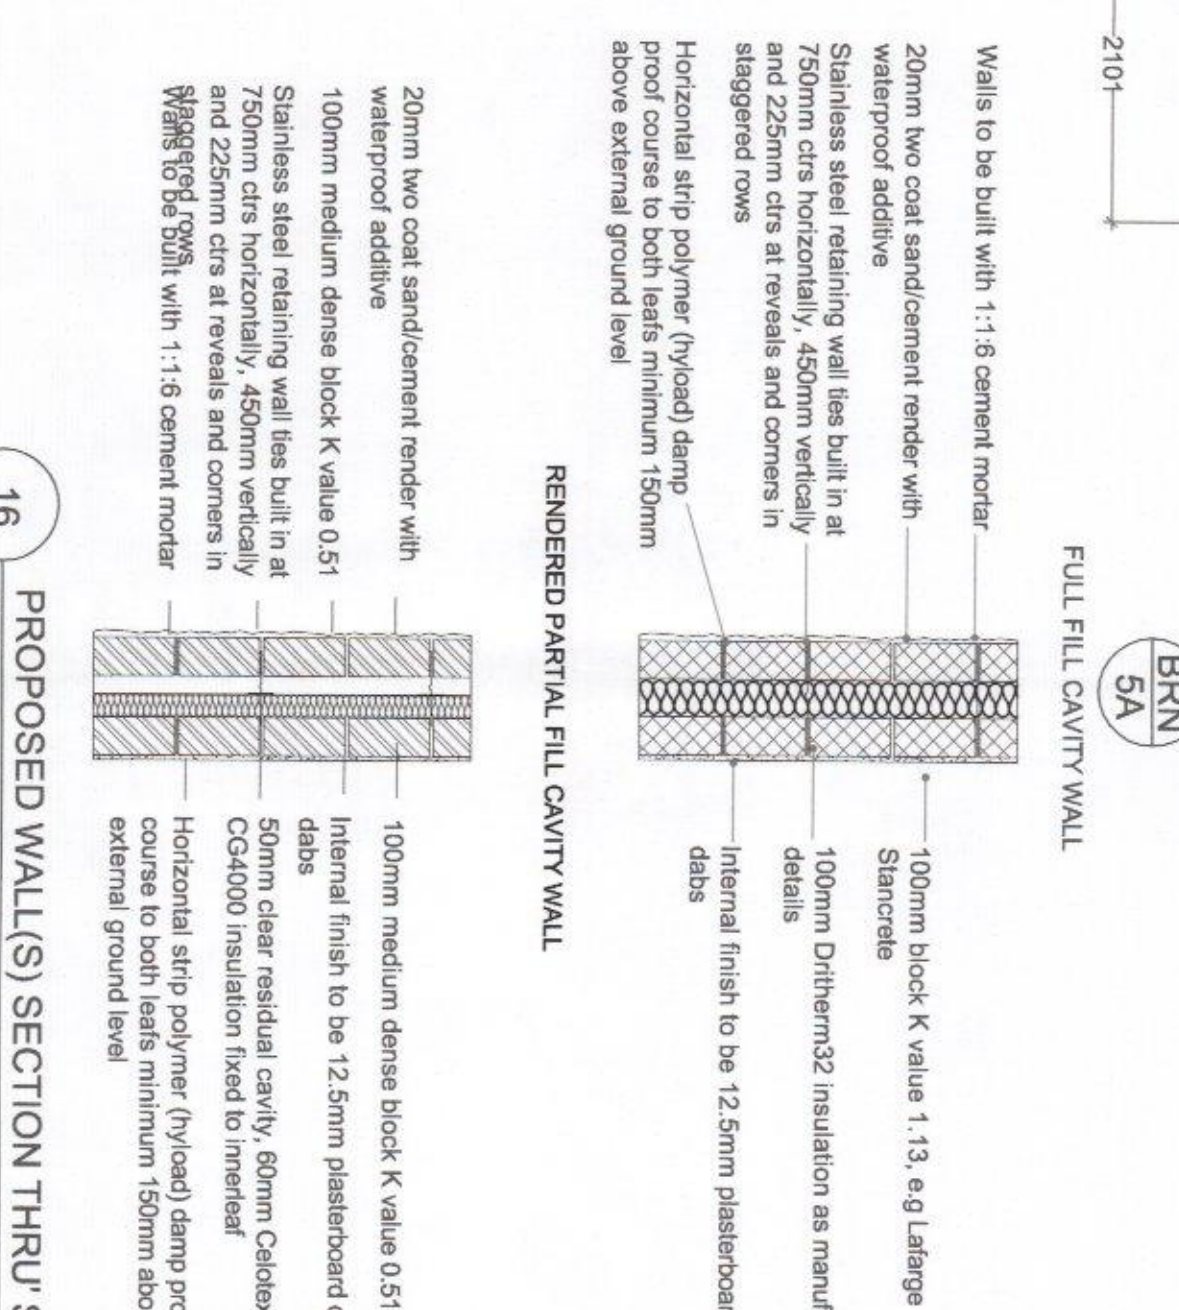


12 PROPOSED FIRST FLOOR PLAN
1:50

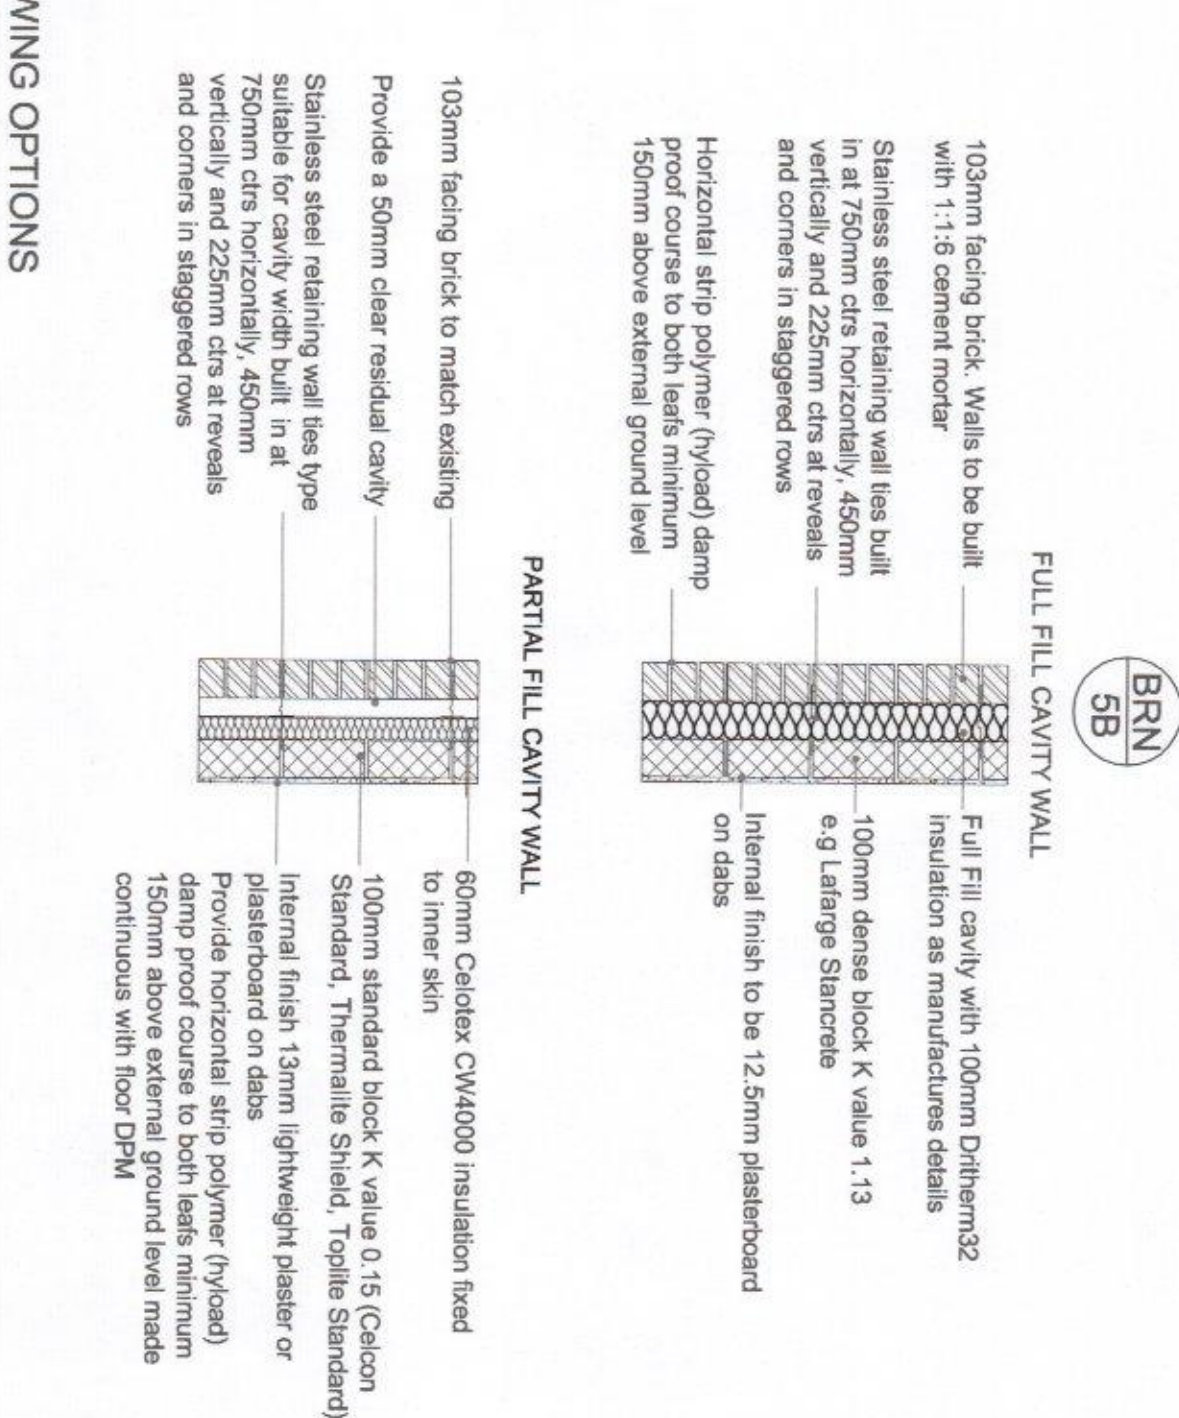


16 PROPOSED WALL(S) SECTION THRU SHOWING OPTIONS
1:20

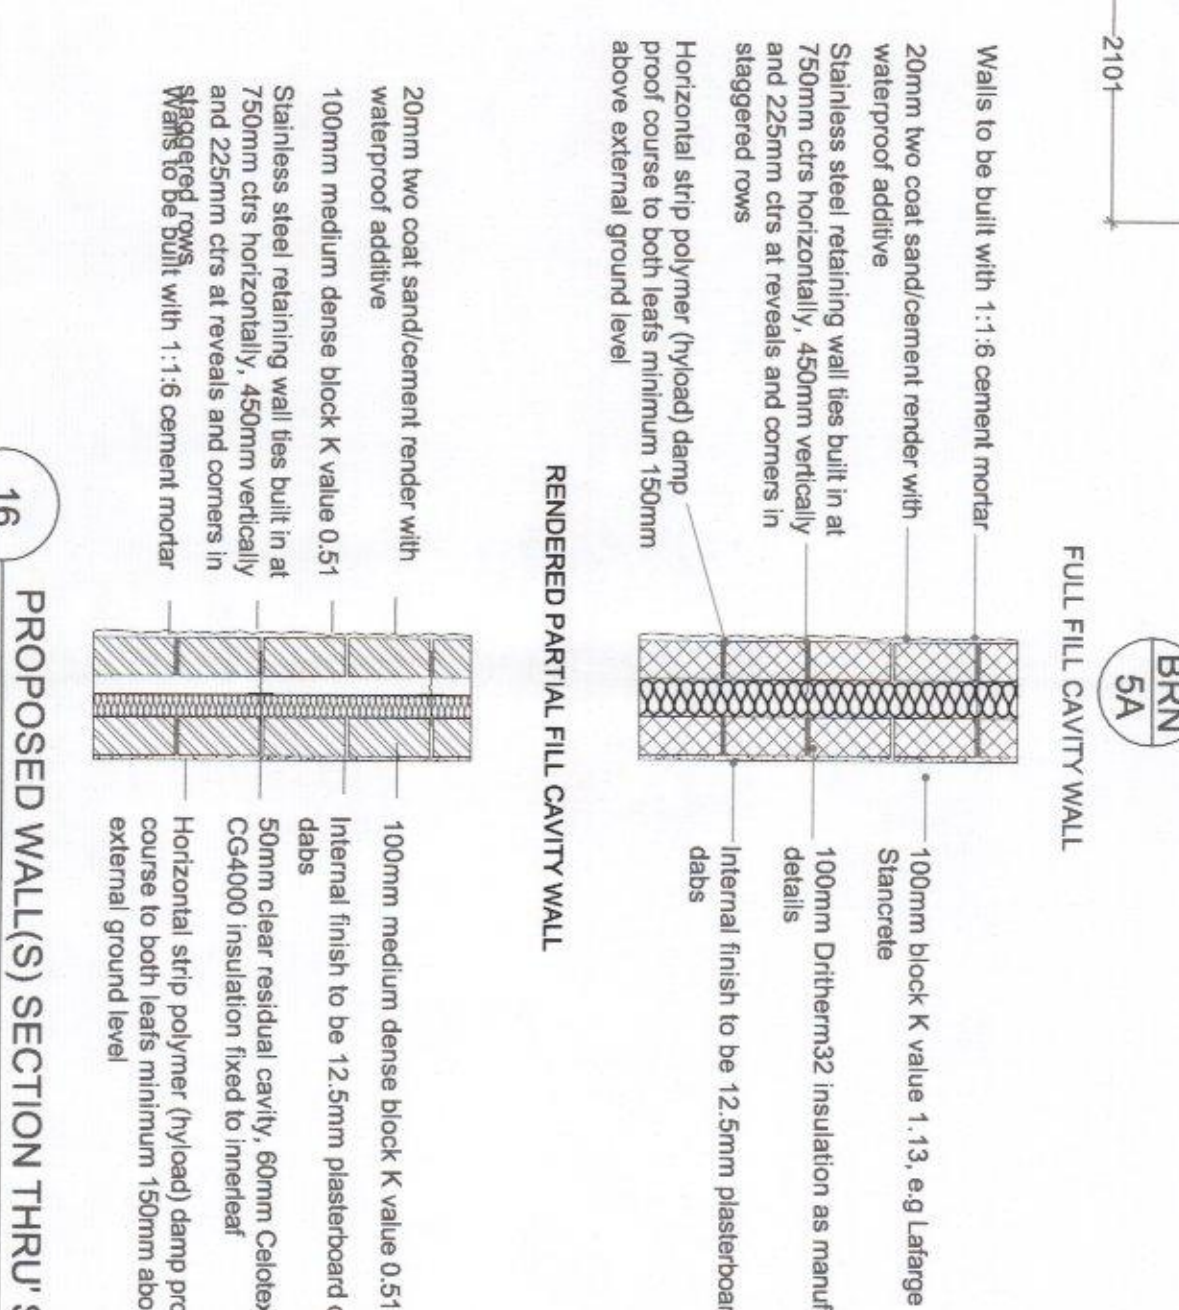


12 PROPOSED FIRST FLOOR PLAN
1:50

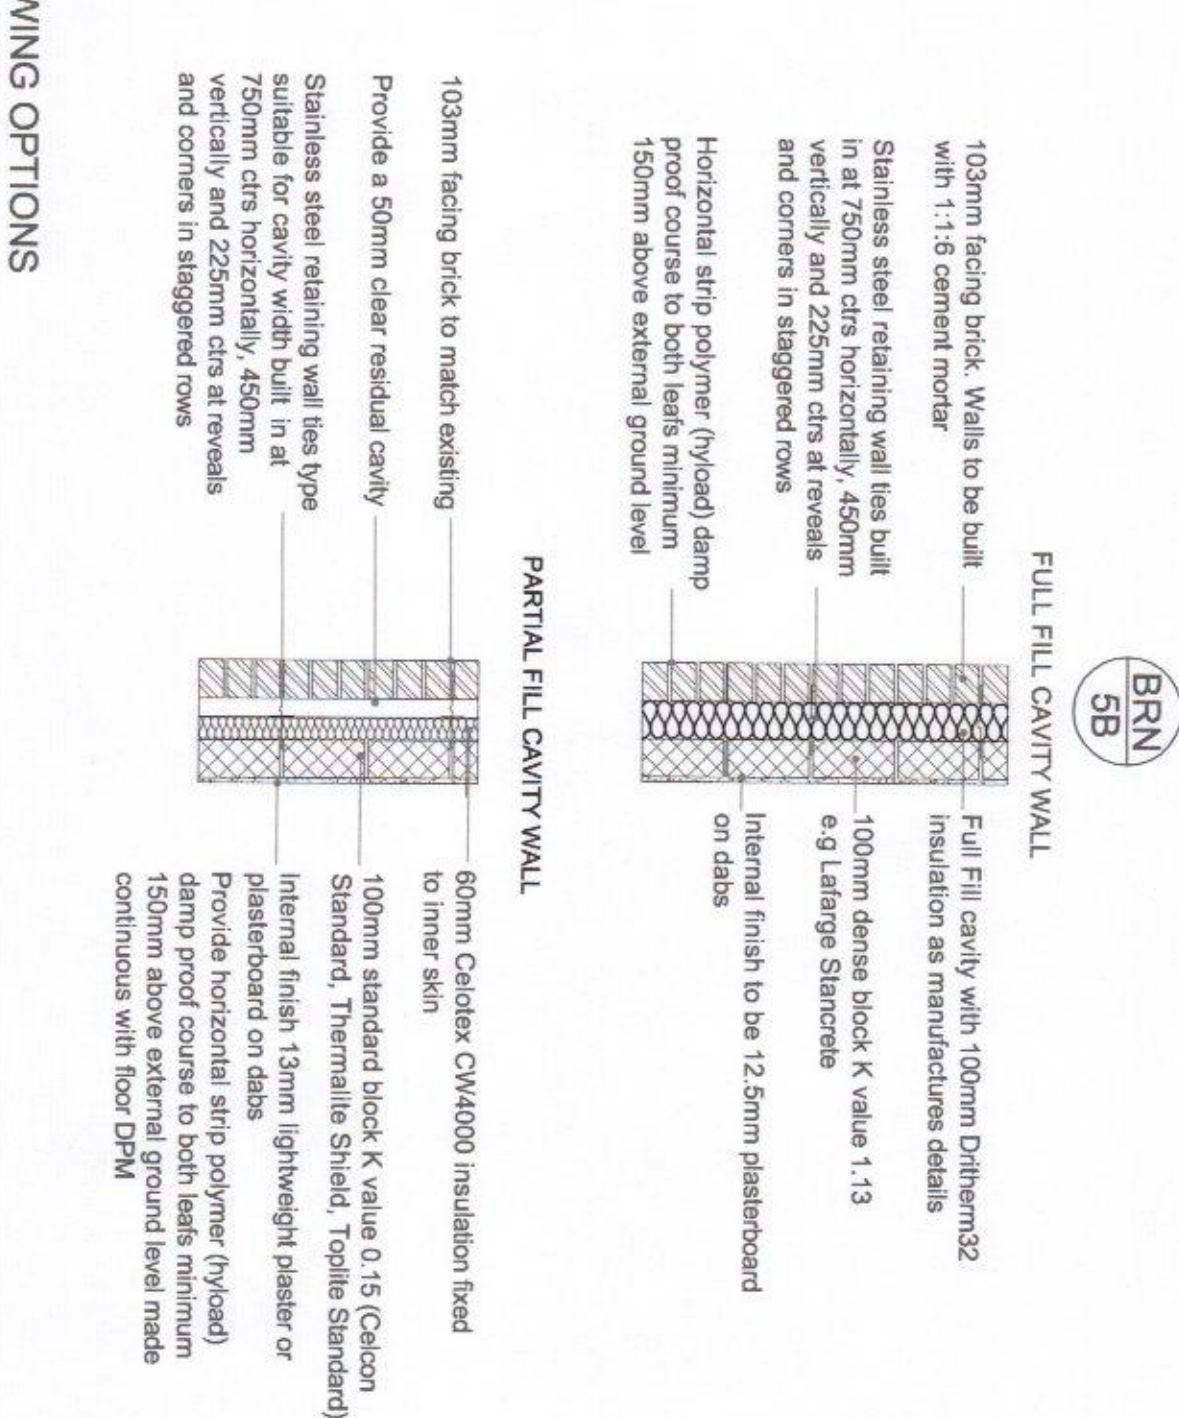


16 PROPOSED WALL(S) SECTION THRU SHOWING OPTIONS
1:20

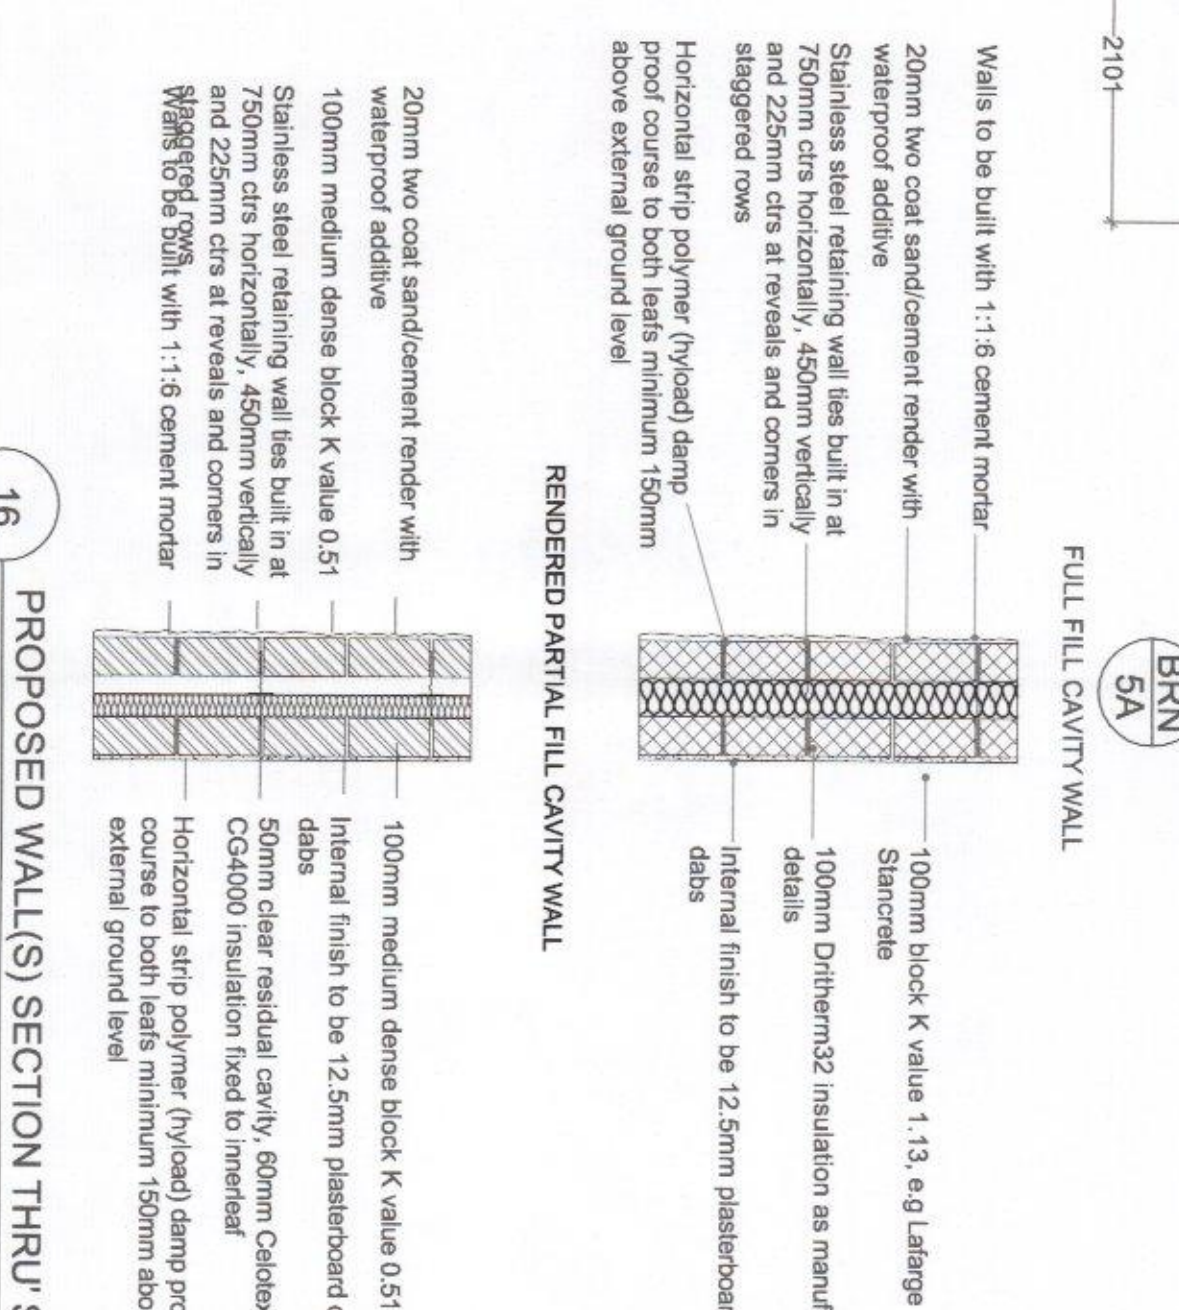


12 PROPOSED FIRST FLOOR PLAN
1:50

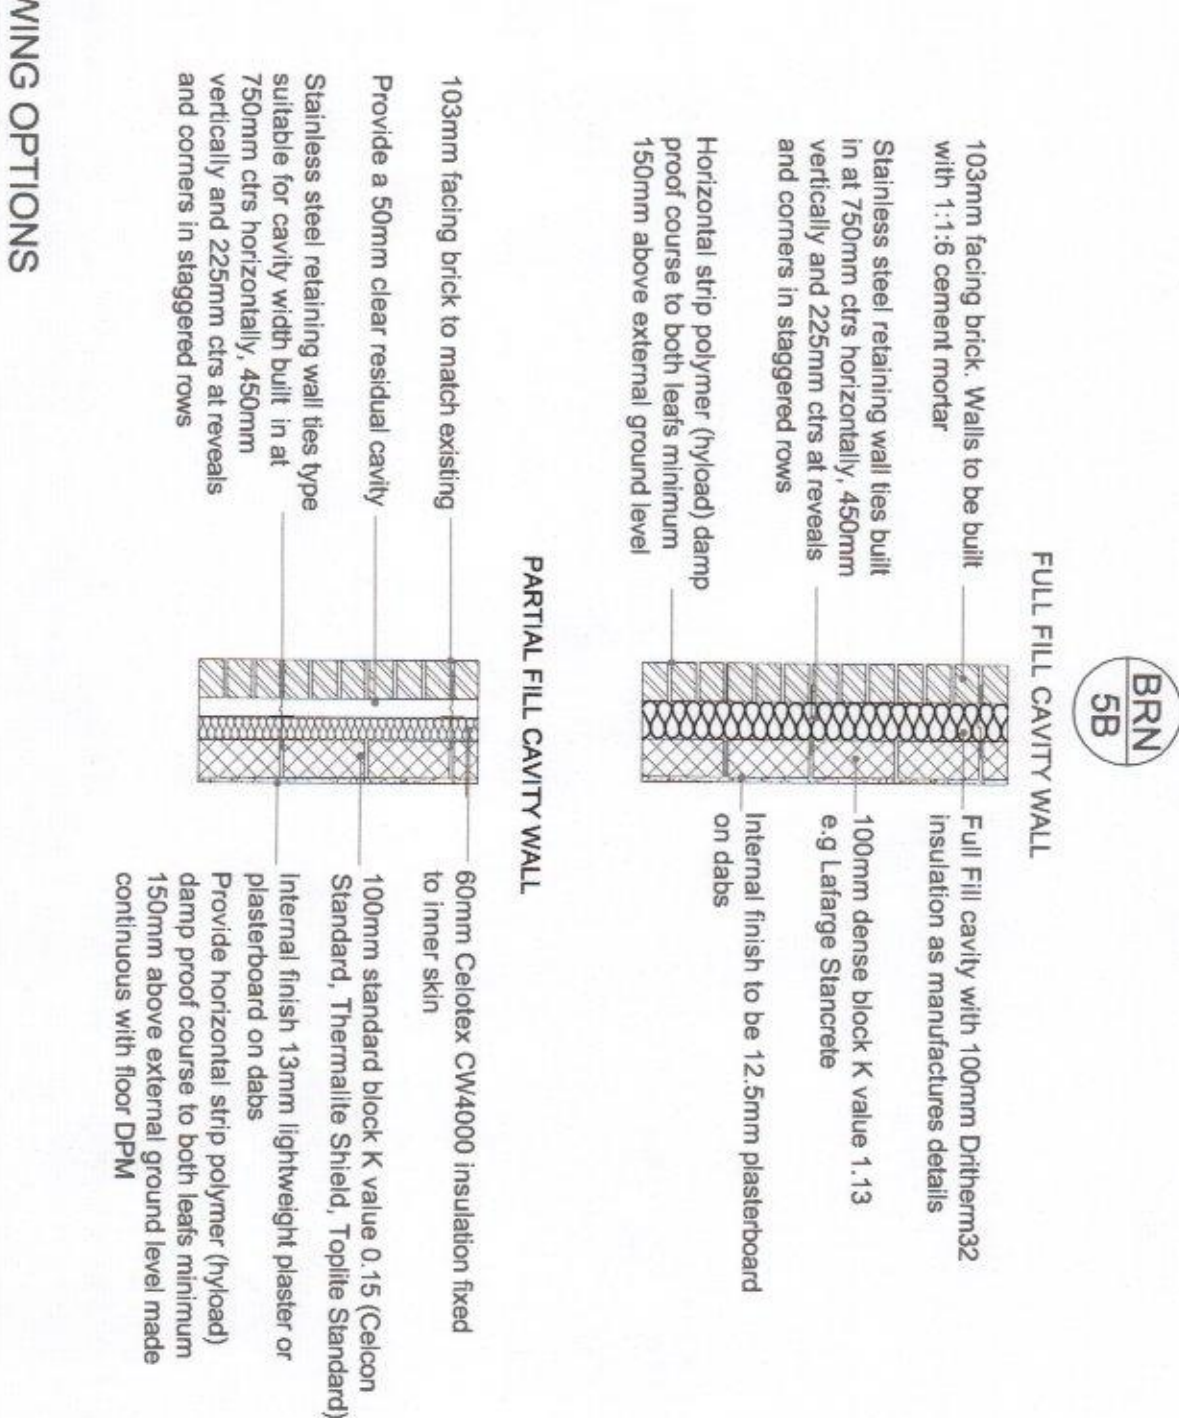


16 PROPOSED WALL(S) SECTION THRU SHOWING OPTIONS
1:20

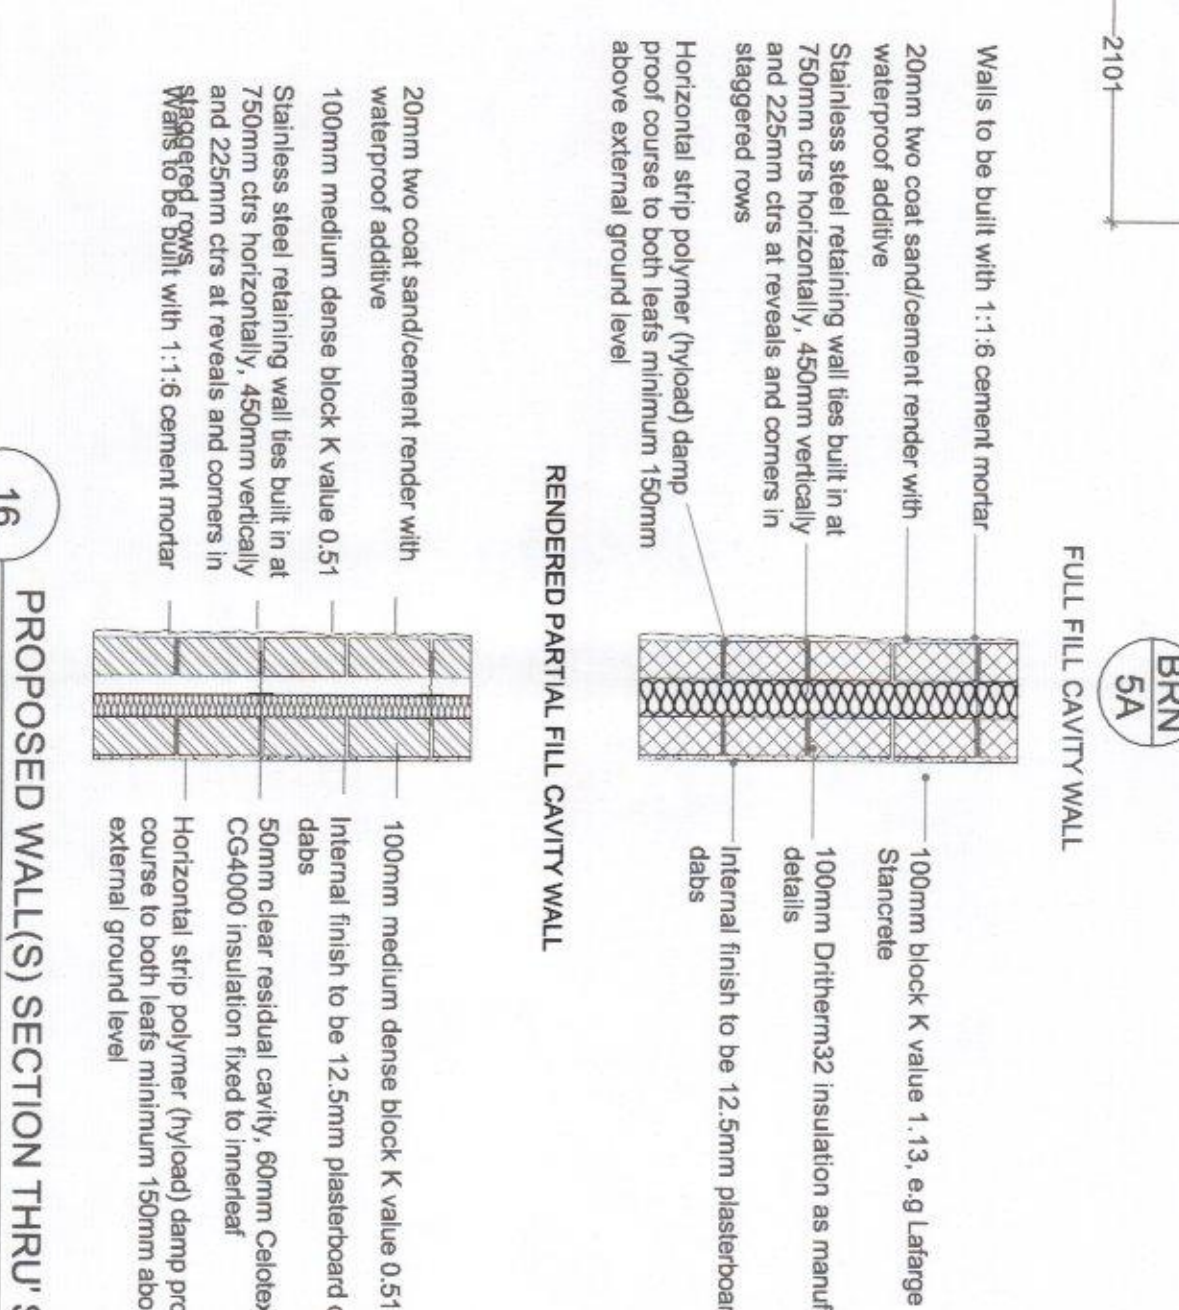


12 PROPOSED FIRST FLOOR PLAN
1:50

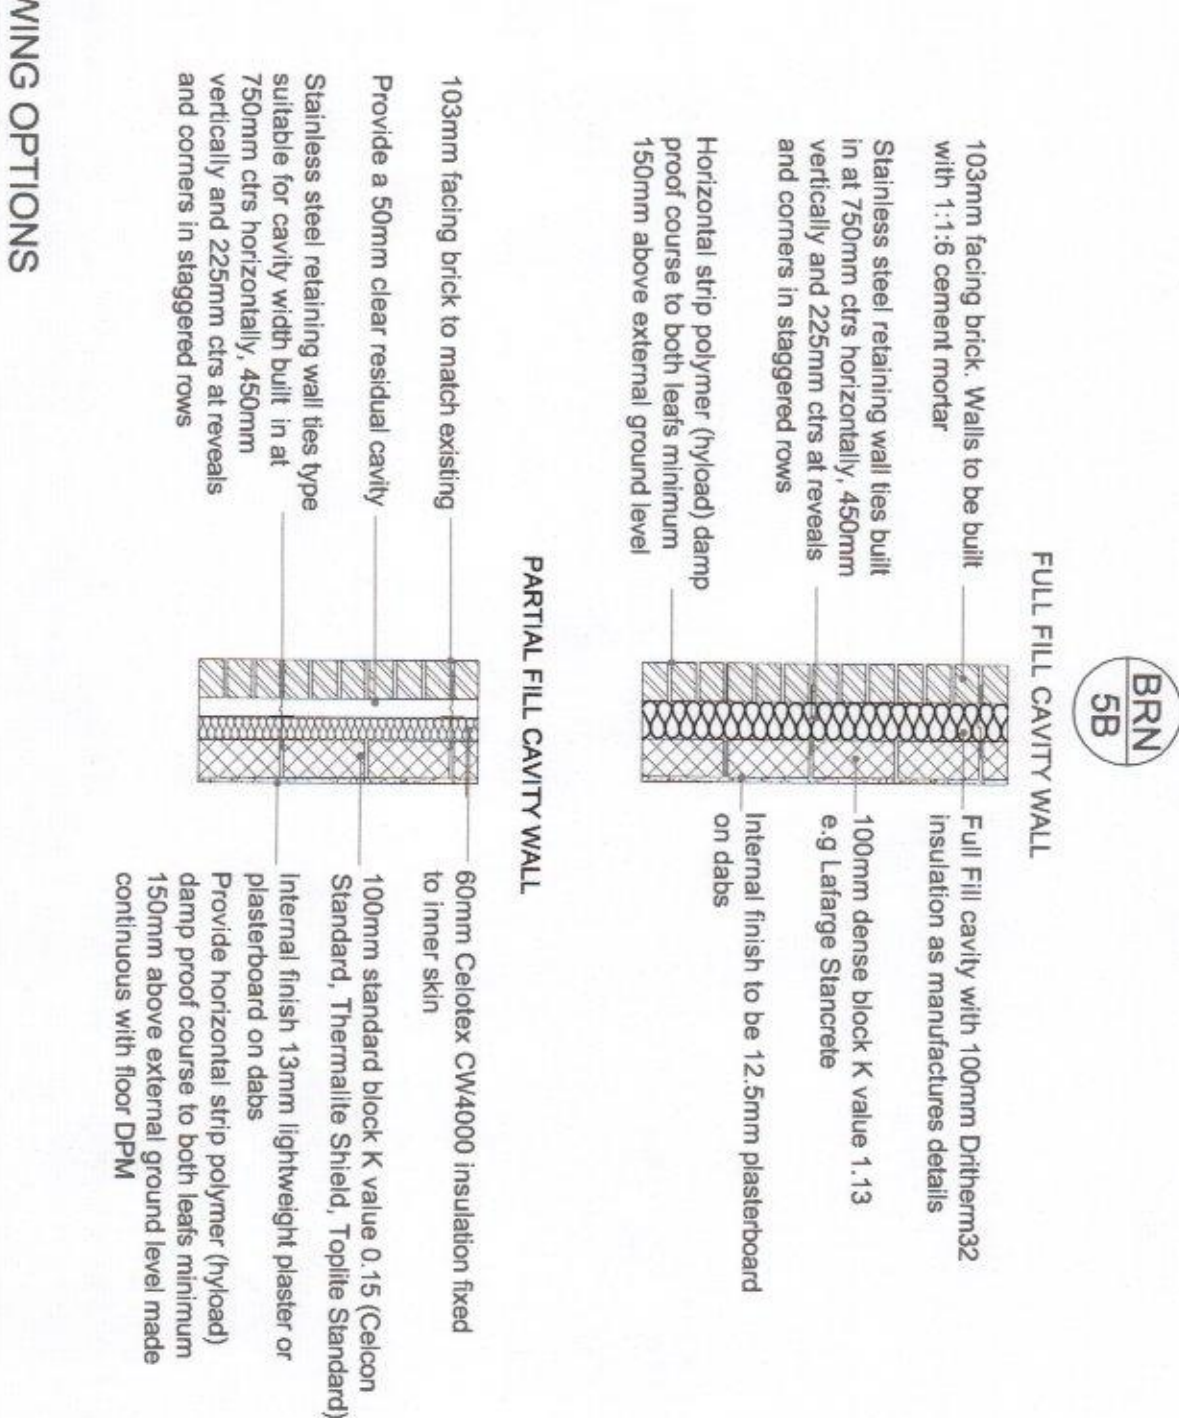


16 PROPOSED WALL(S) SECTION THRU SHOWING OPTIONS
1:20

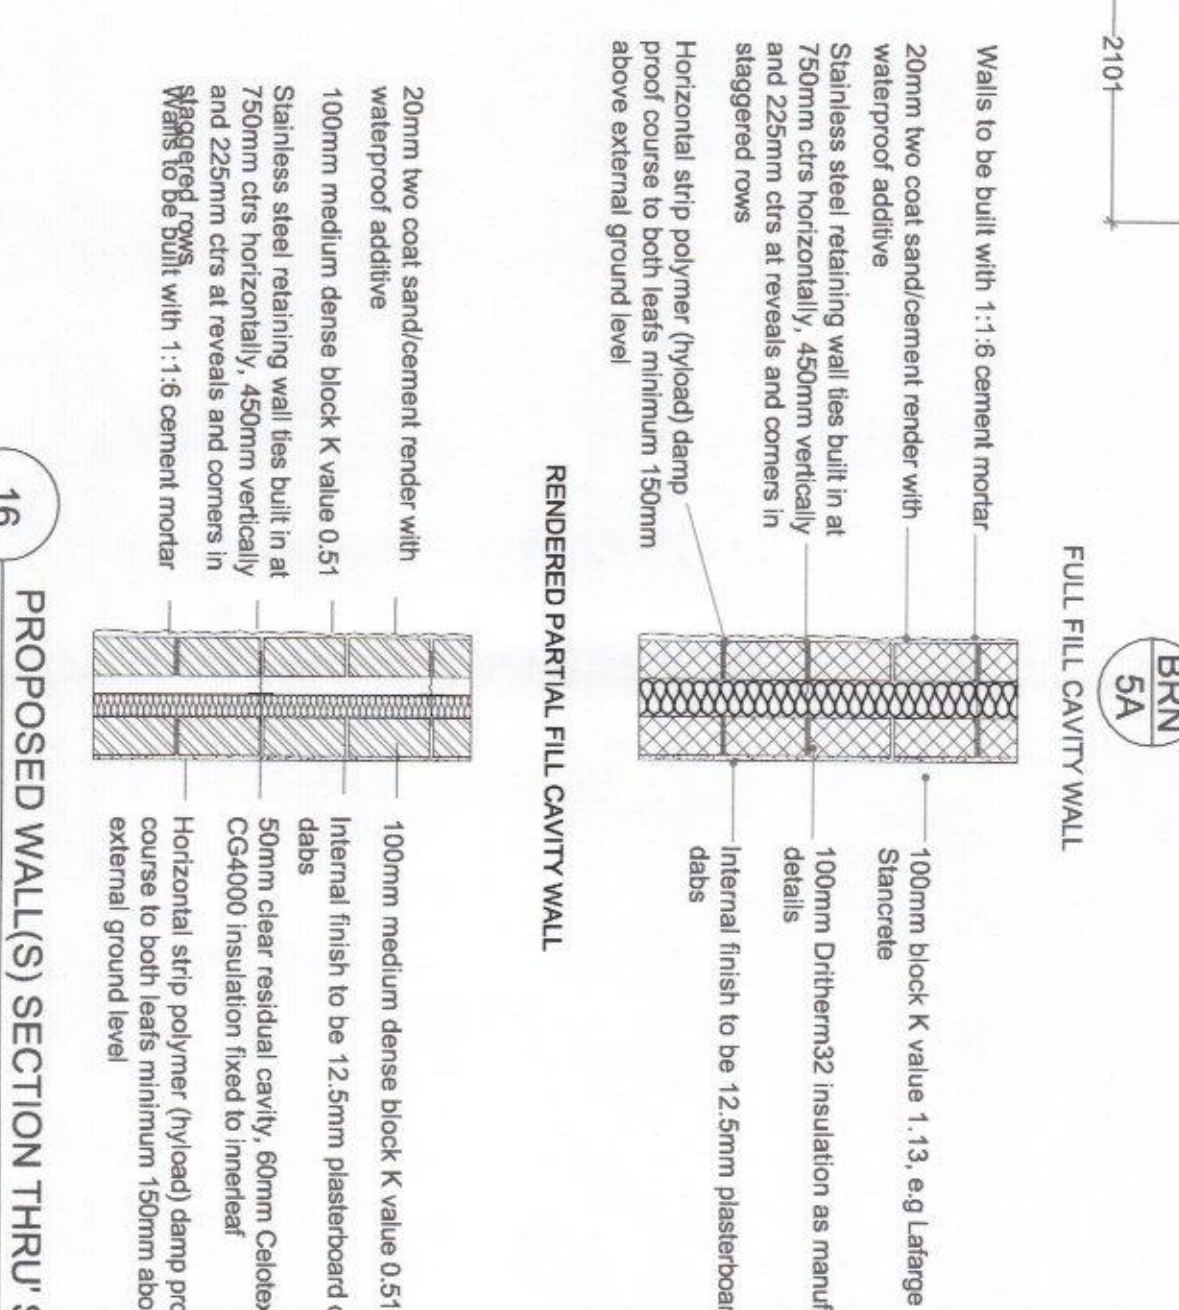


12 PROPOSED FIRST FLOOR PLAN
1:50

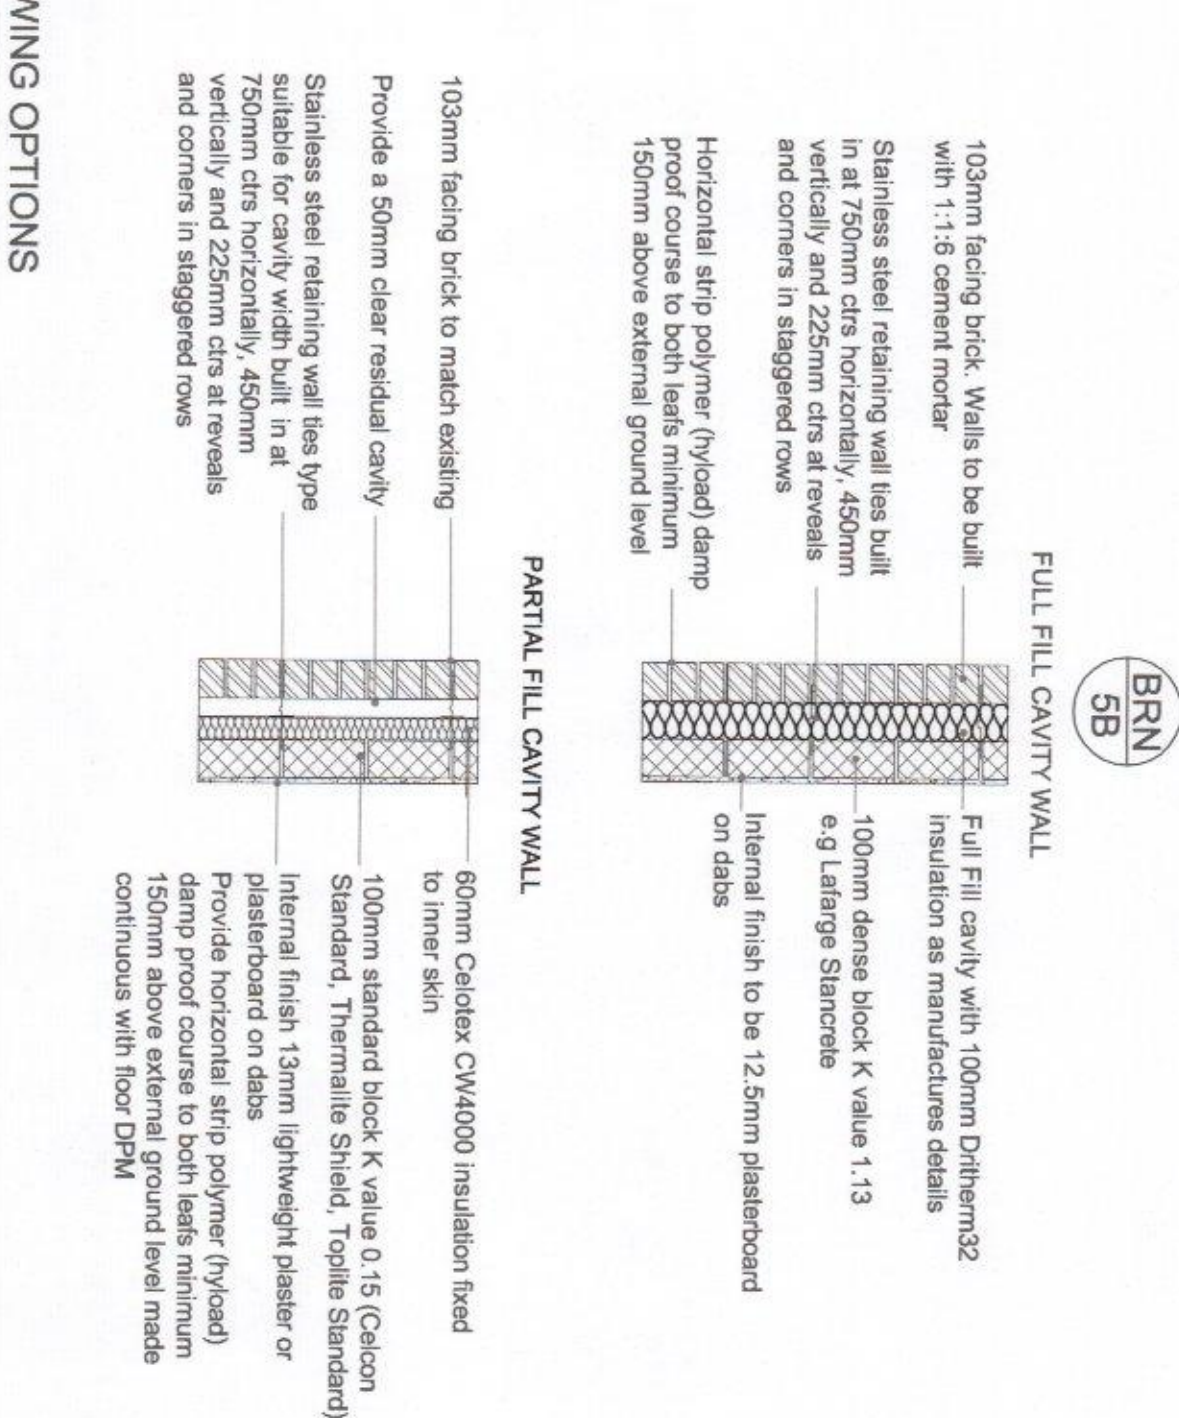


16 PROPOSED WALL(S) SECTION THRU SHOWING OPTIONS
1:20

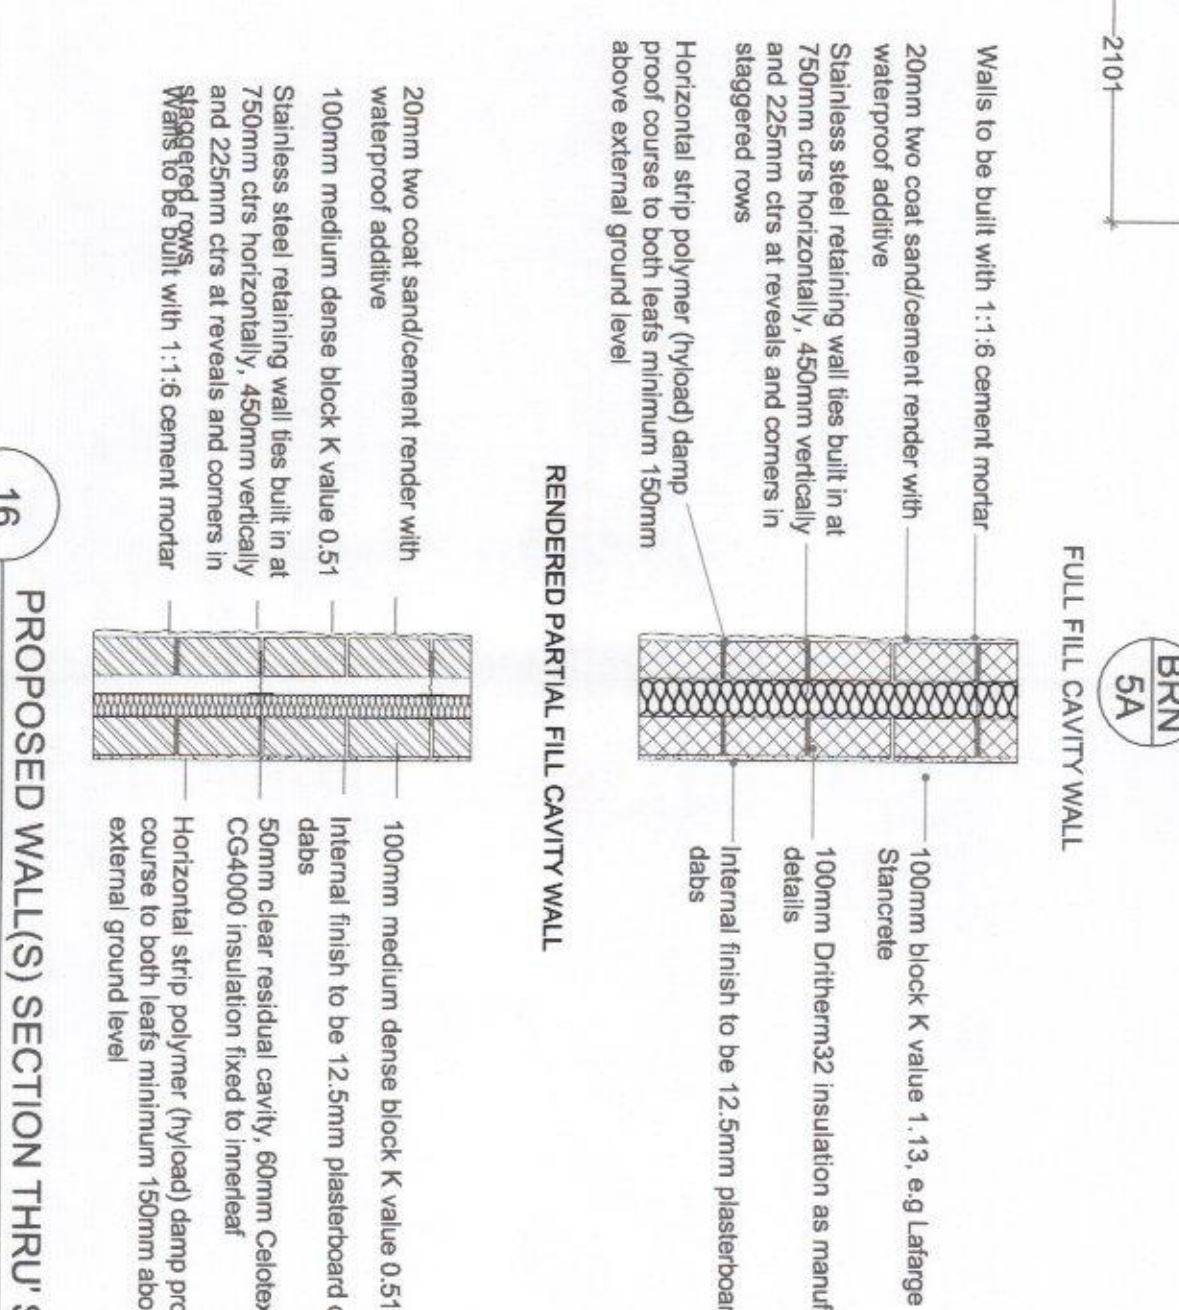


12 PROPOSED FIRST FLOOR PLAN
1:50

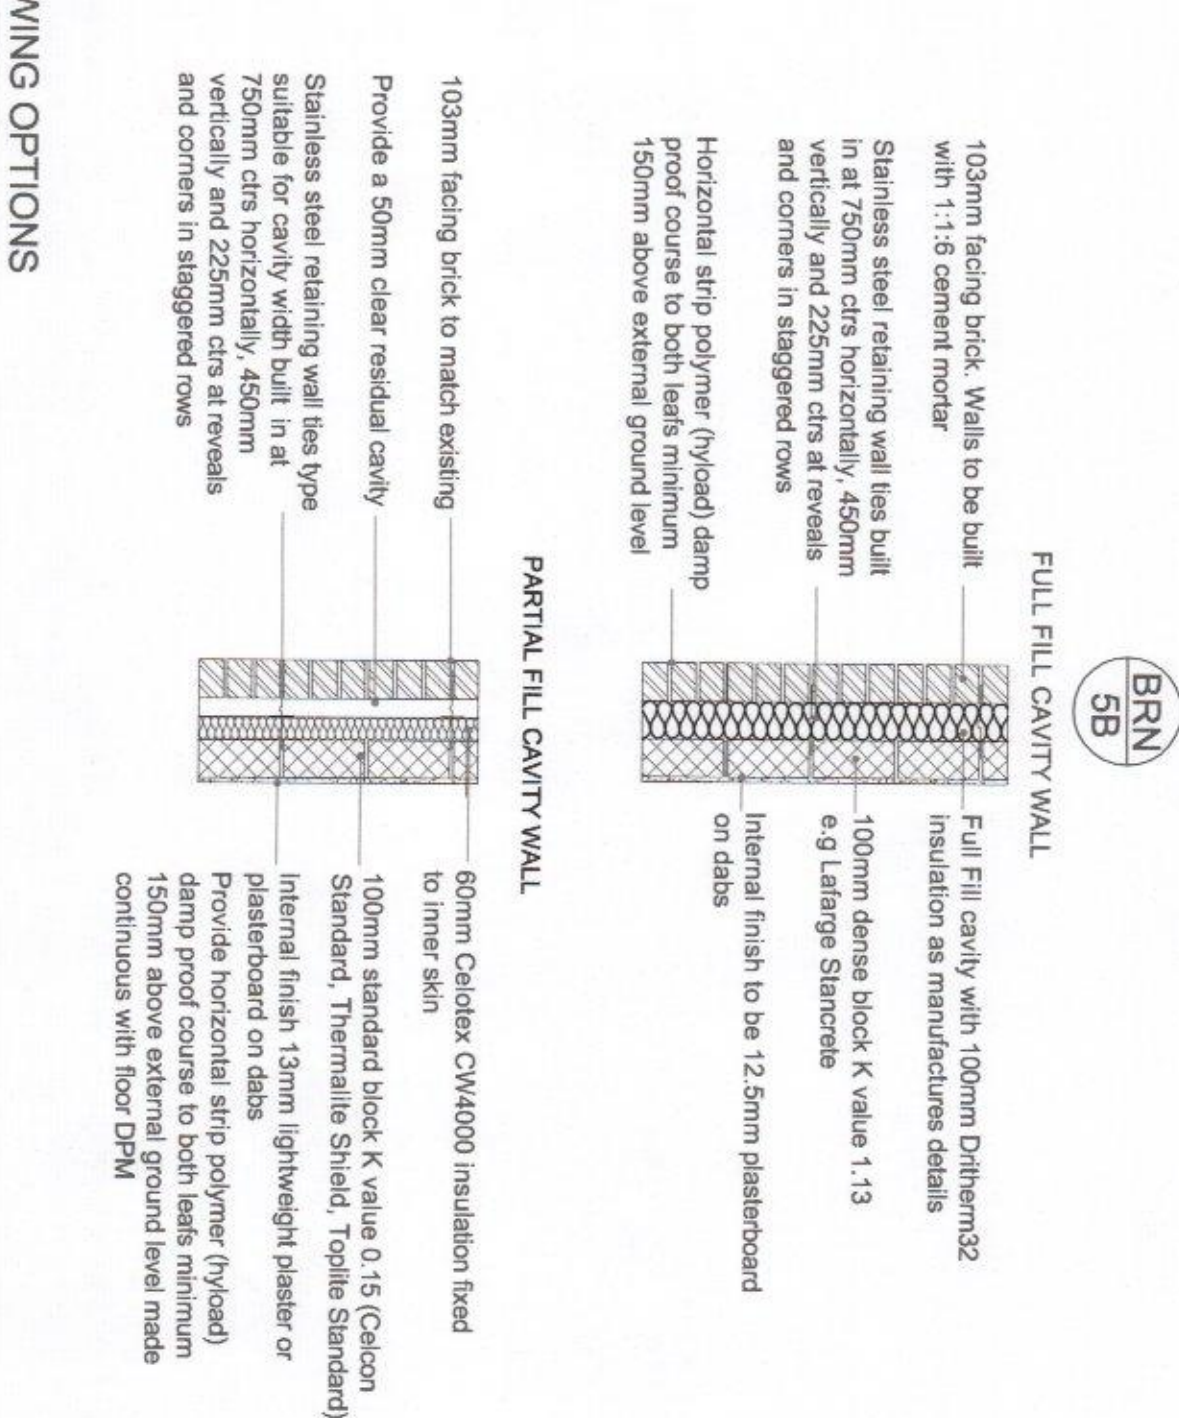


16 PROPOSED WALL(S) SECTION THRU SHOWING OPTIONS
1:20

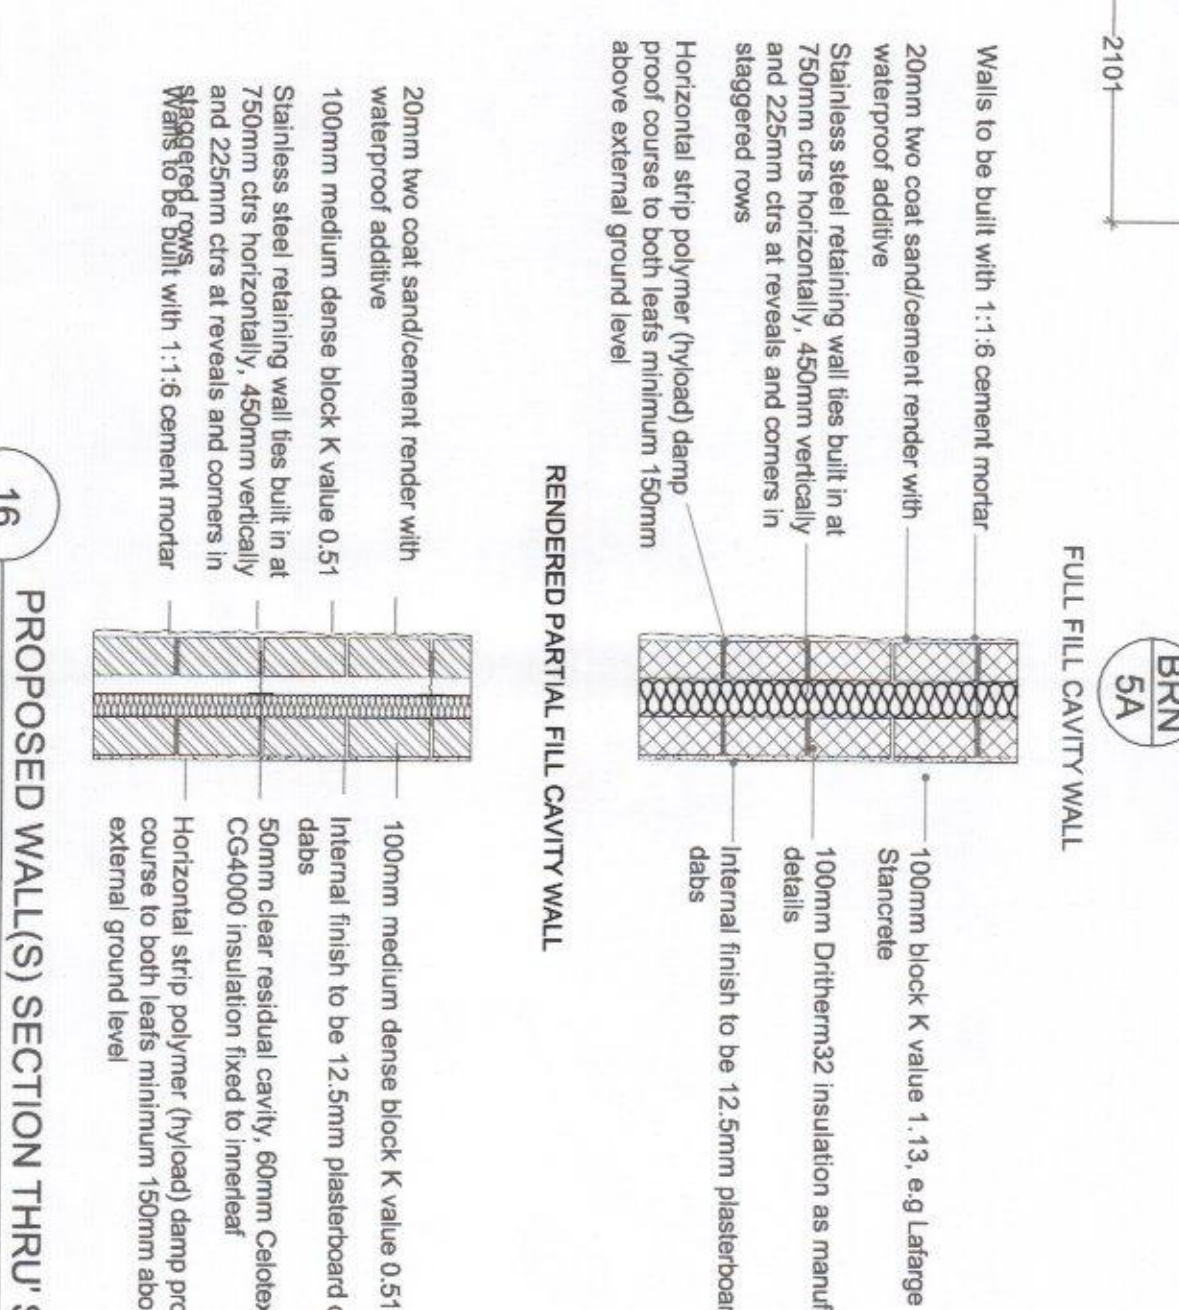


12 PROPOSED FIRST FLOOR PLAN
1:50

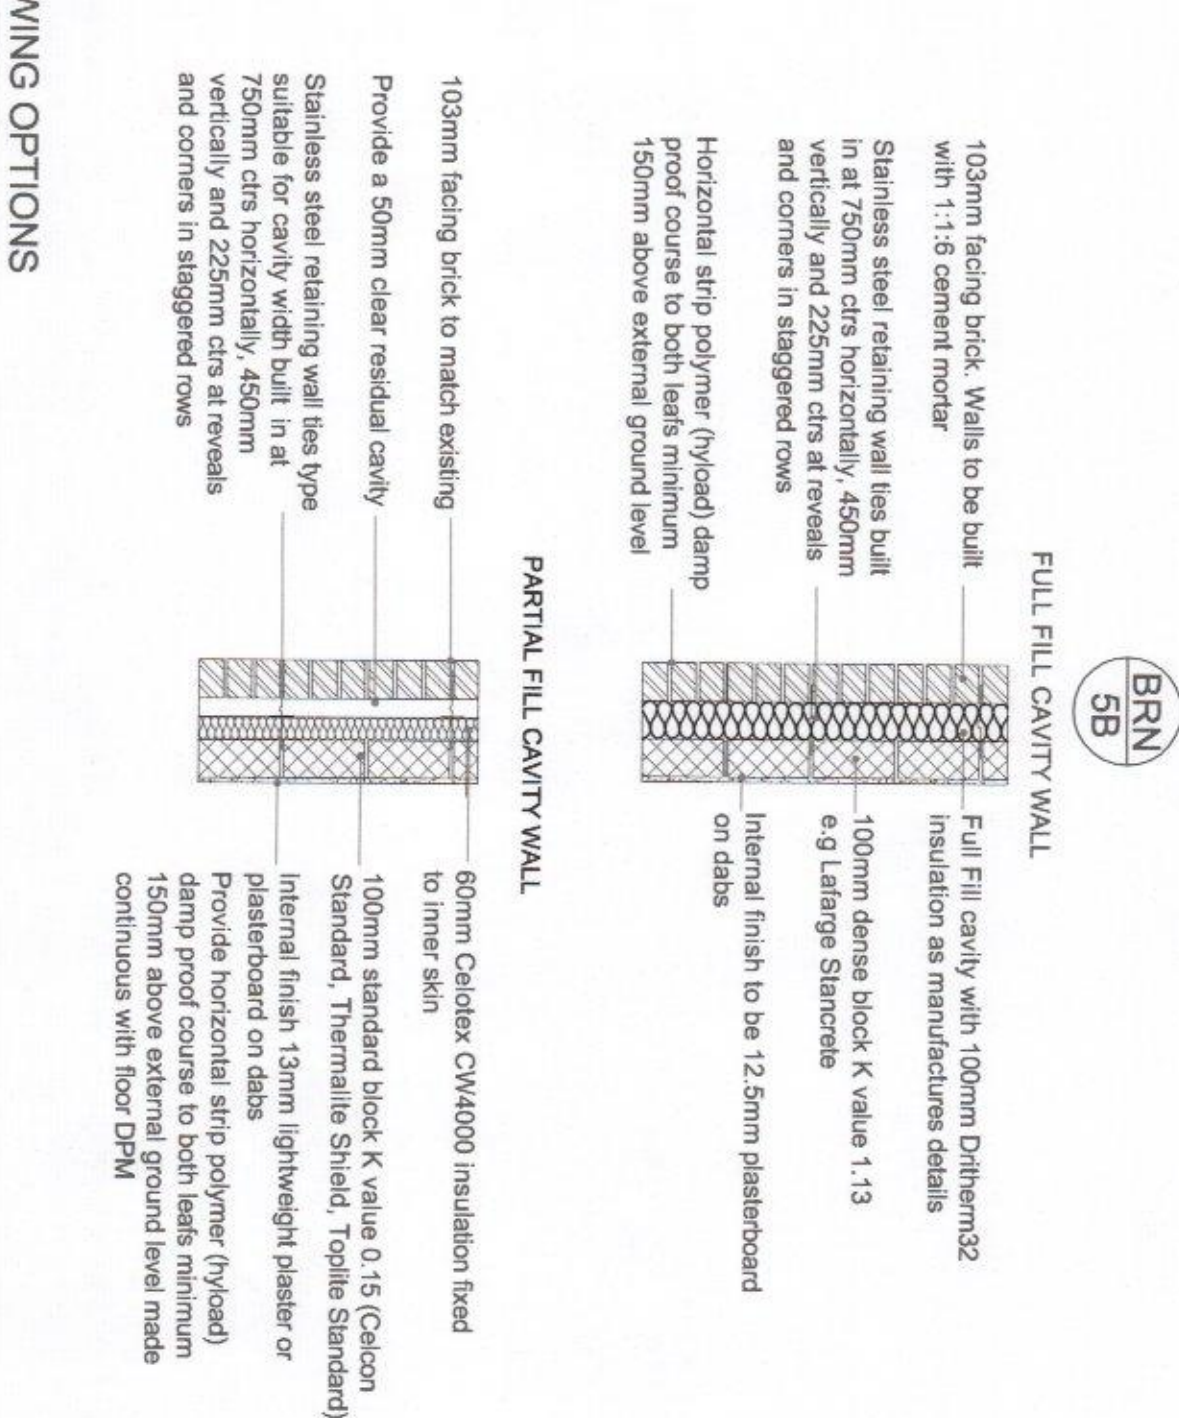


16 PROPOSED WALL(S) SECTION THRU SHOWING OPTIONS
1:20

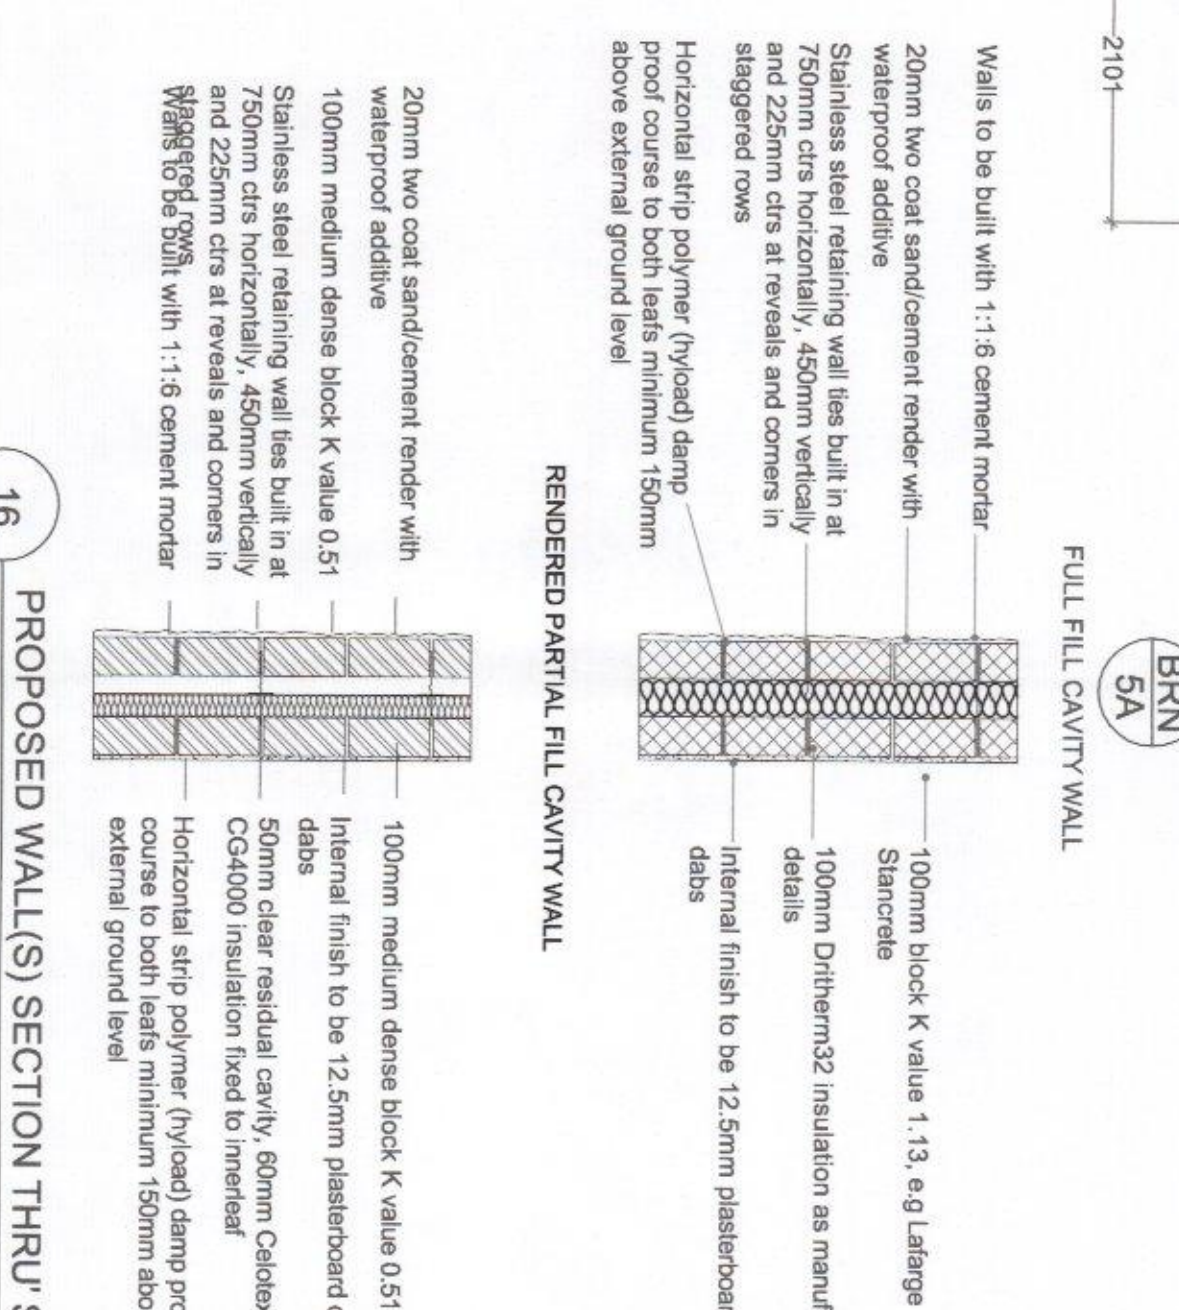


12 PROPOSED FIRST FLOOR PLAN
1:50

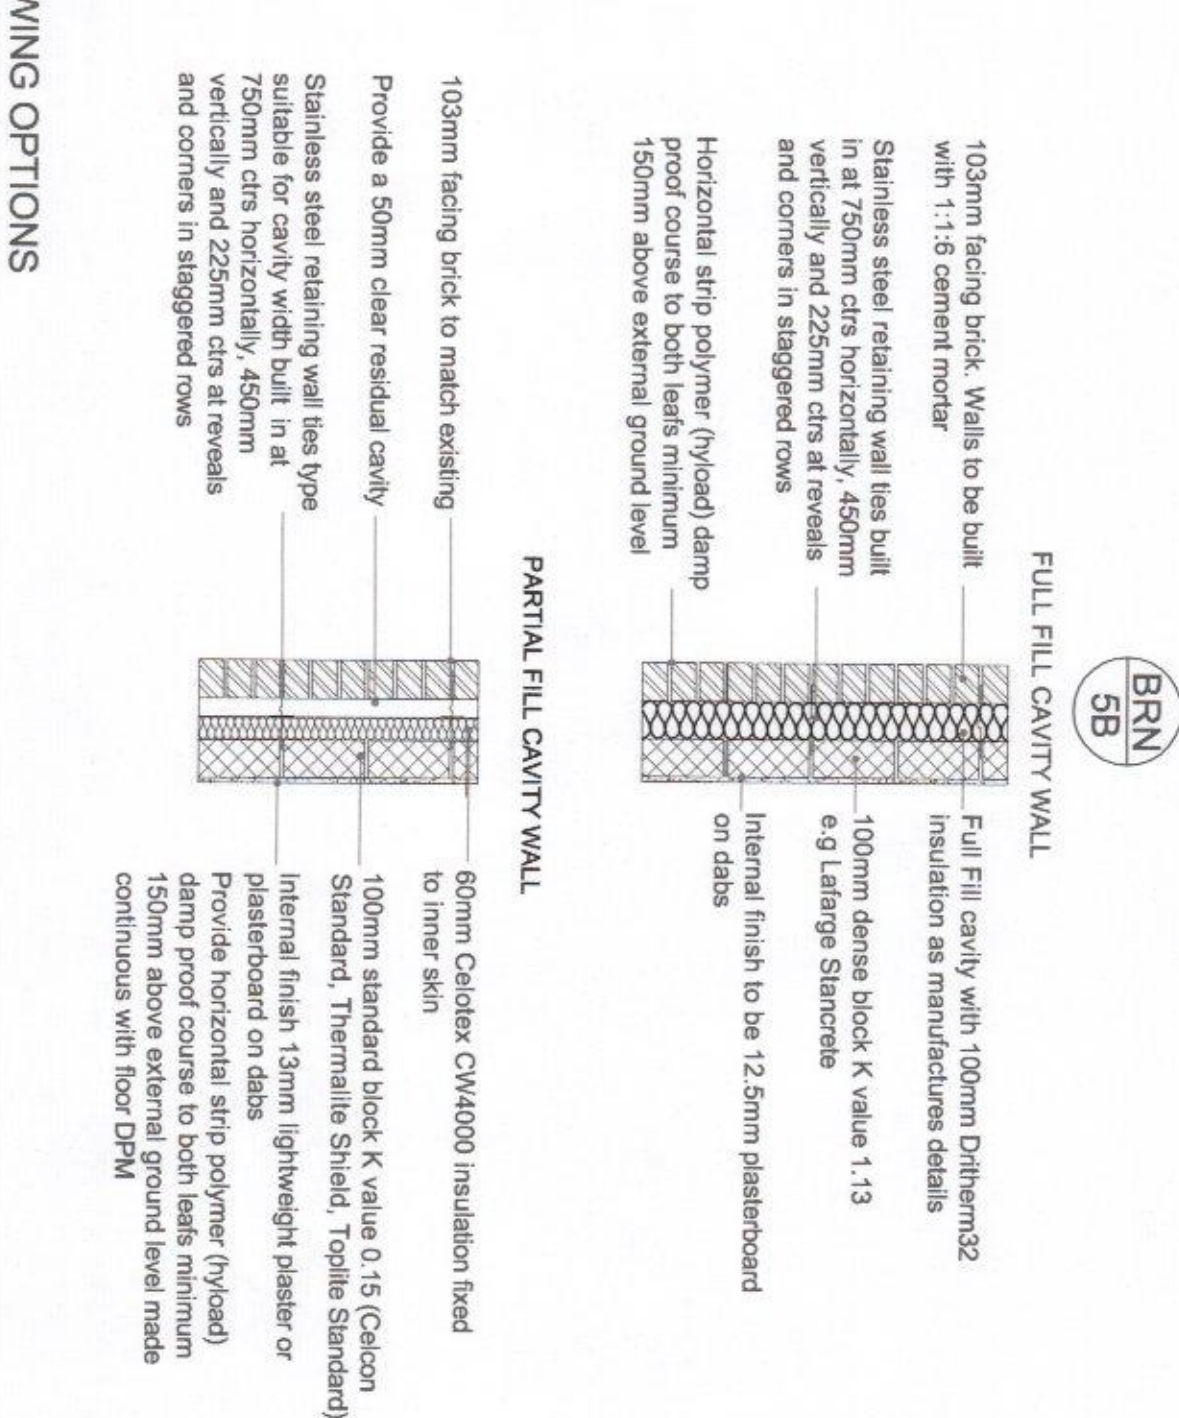


16 PROPOSED WALL(S) SECTION THRU SHOWING OPTIONS
1:20

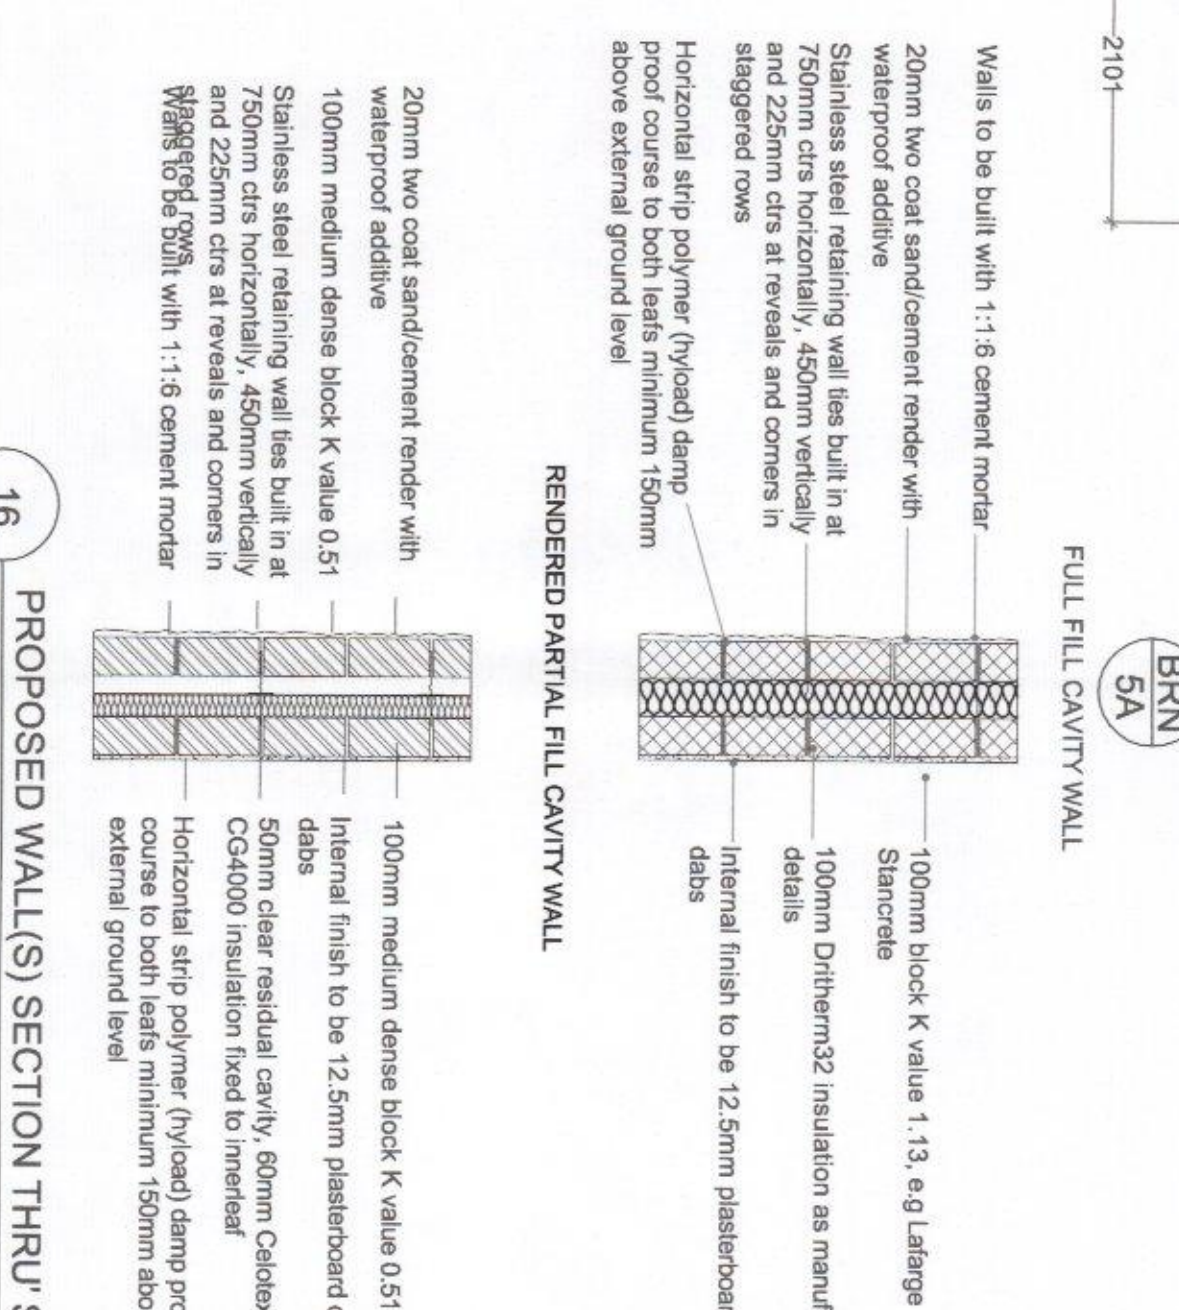


12 PROPOSED FIRST FLOOR PLAN
1:50

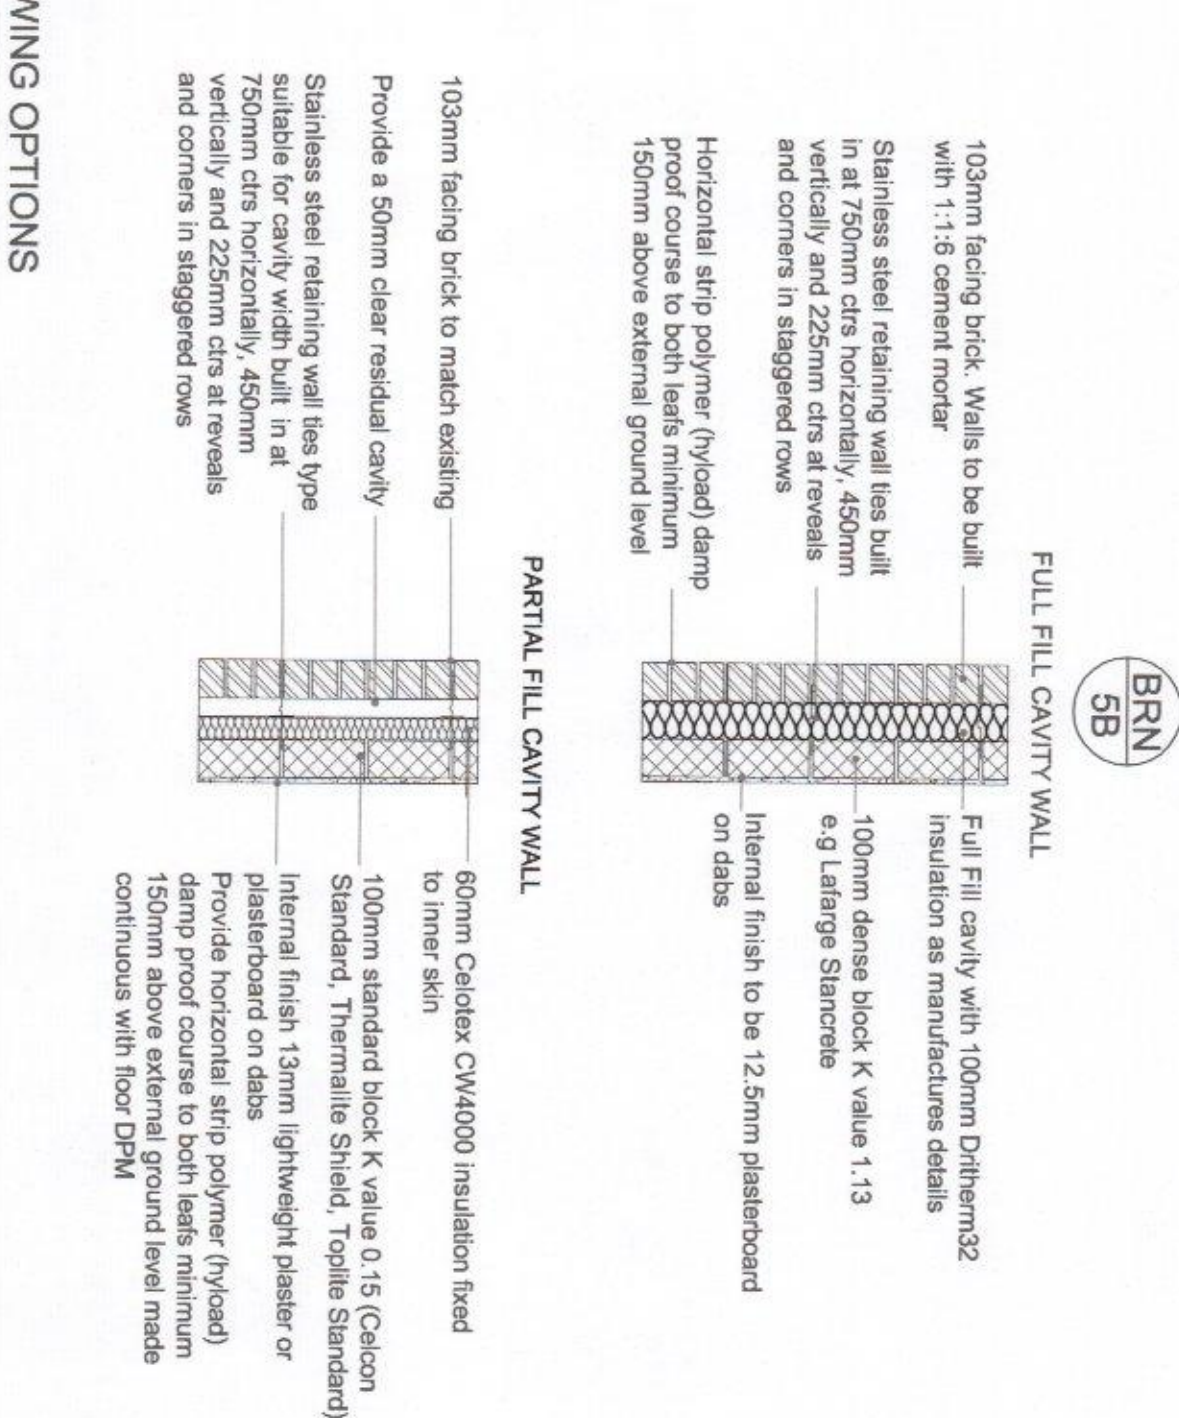


16 PROPOSED WALL(S) SECTION THRU SHOWING OPTIONS
1:20

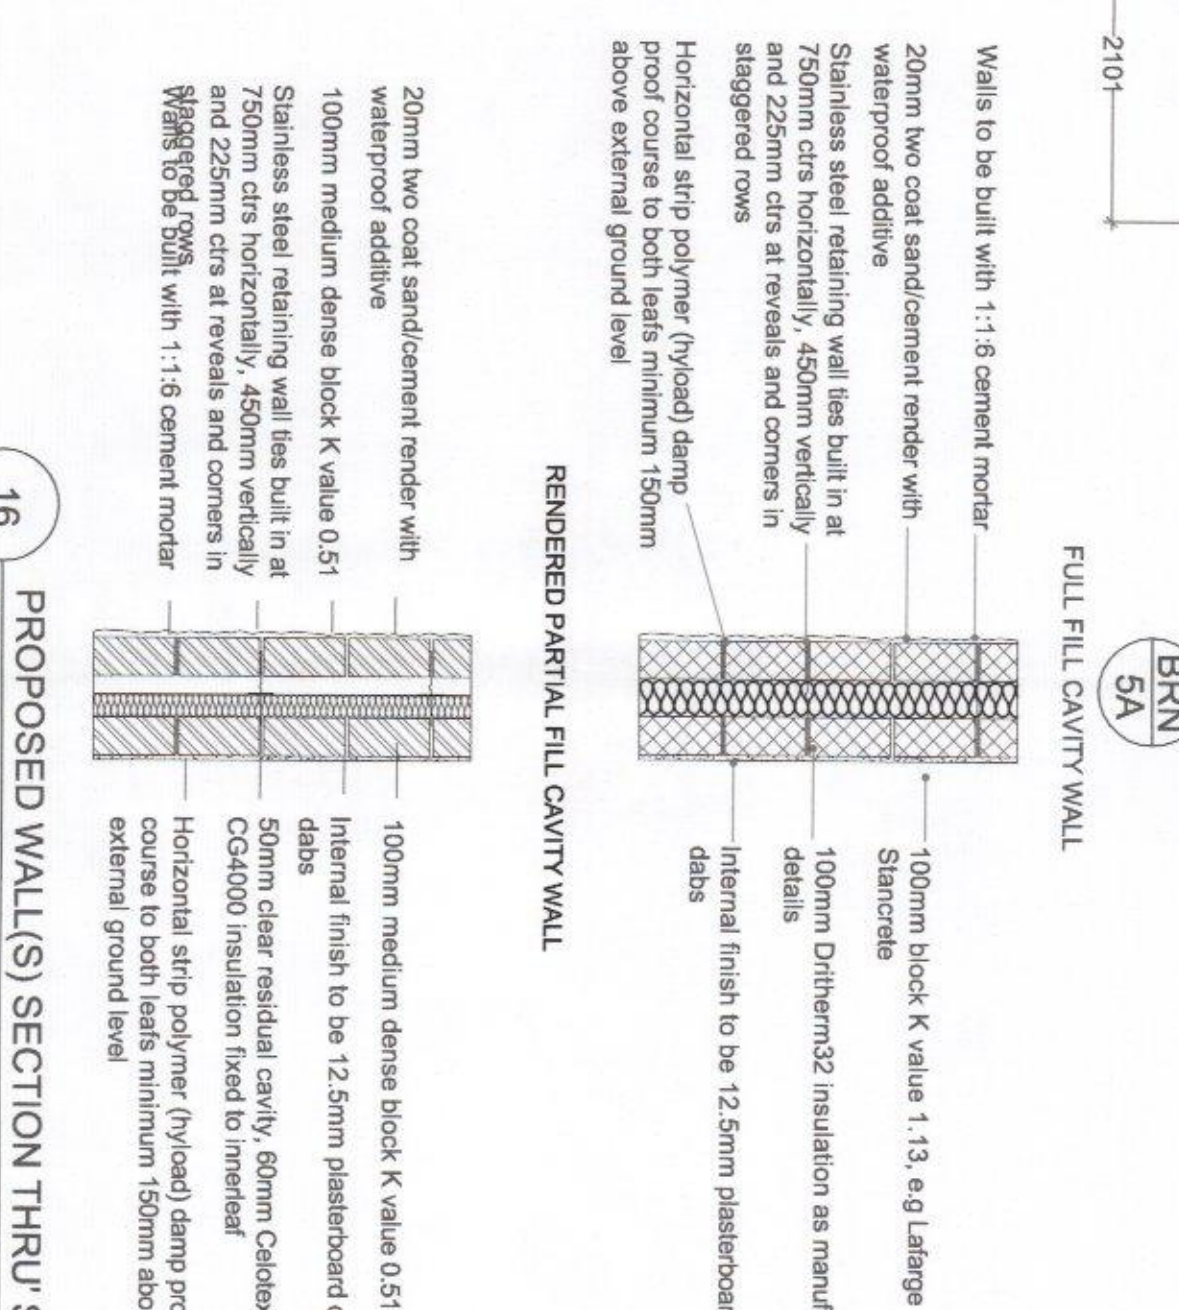


12 PROPOSED FIRST FLOOR PLAN
1:50

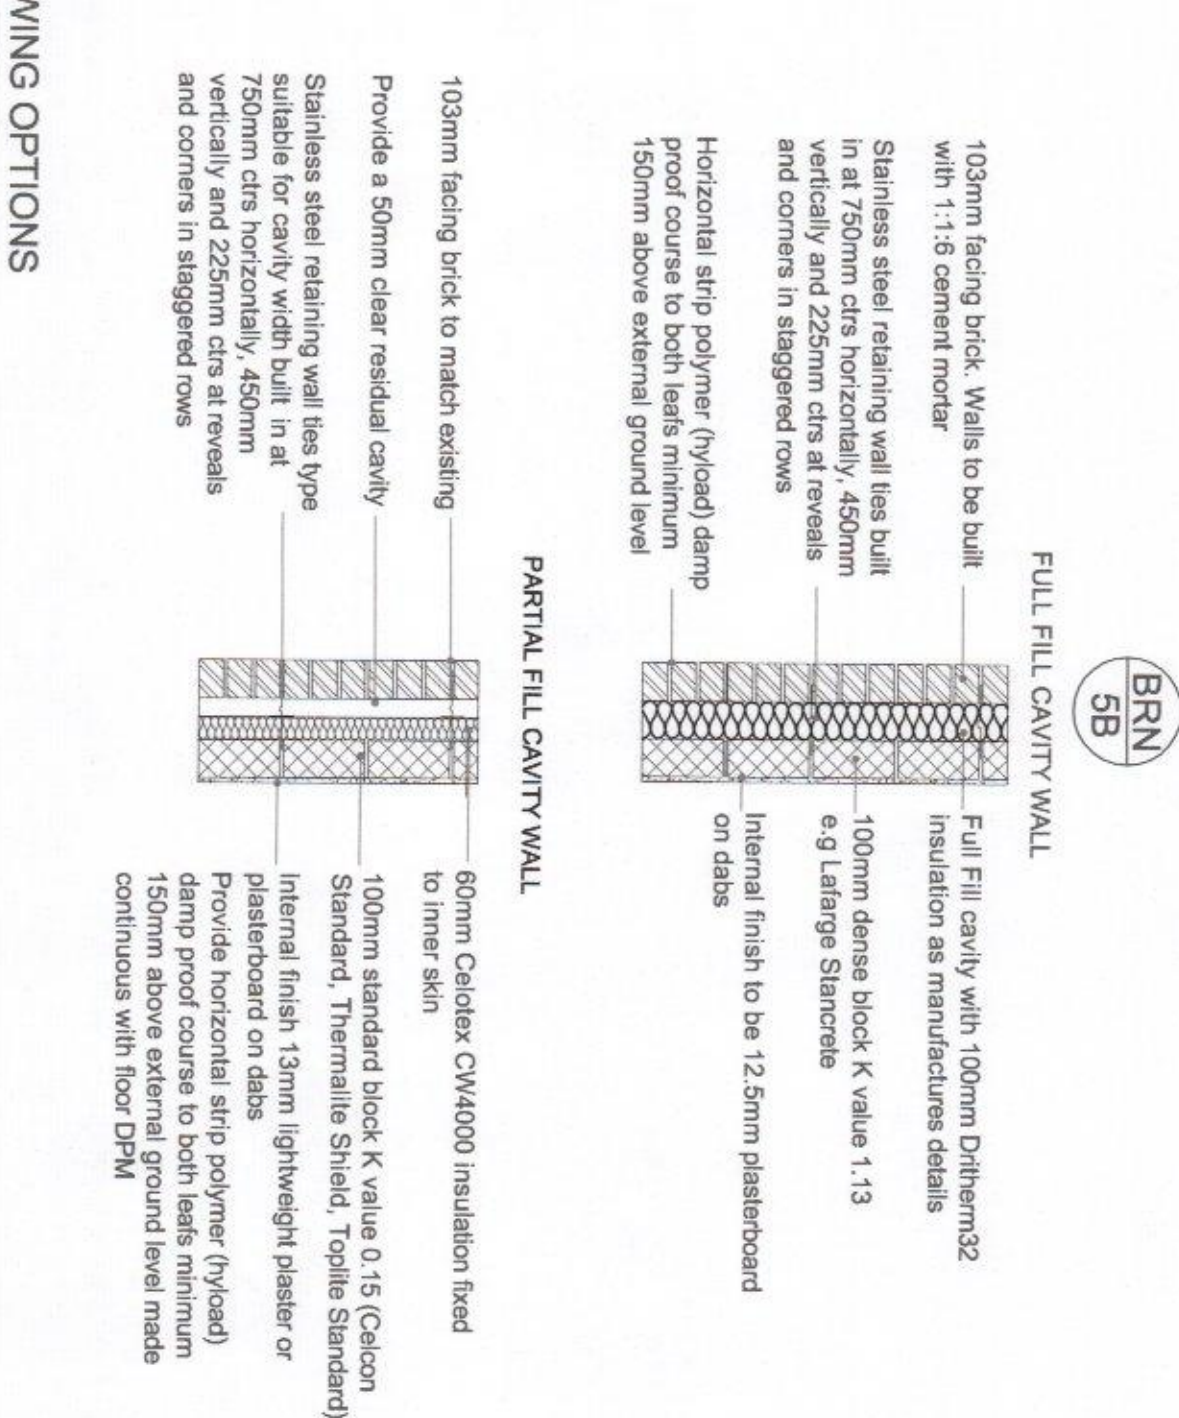


16 PROPOSED WALL(S) SECTION THRU SHOWING OPTIONS
1:20

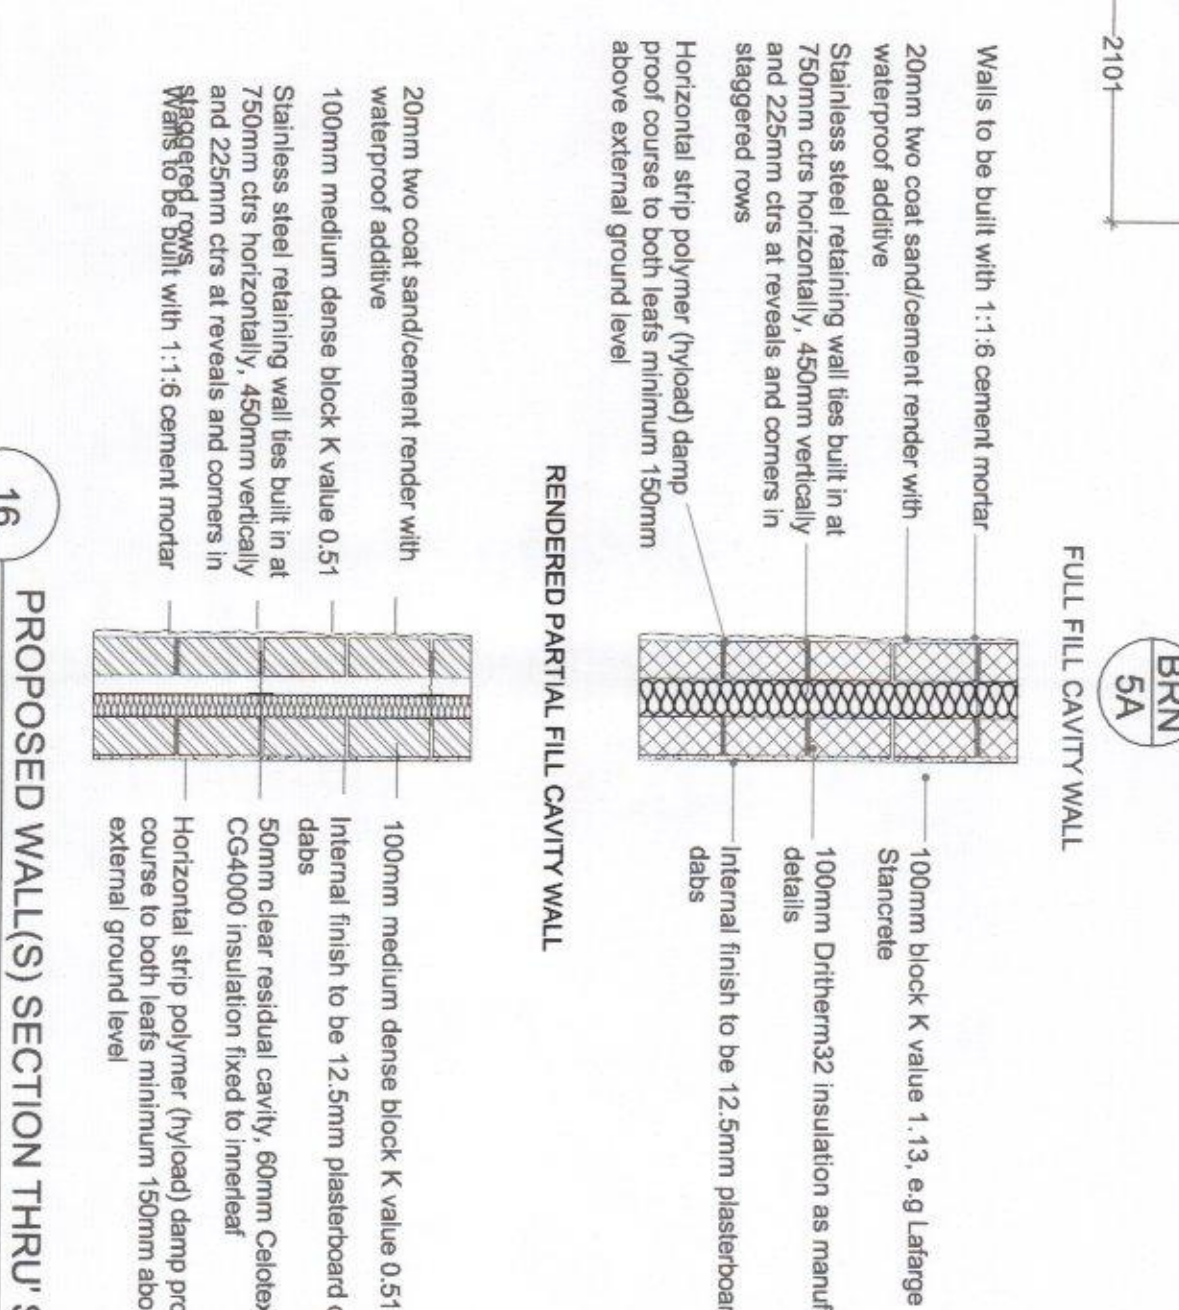


12 PROPOSED FIRST FLOOR PLAN
1:50

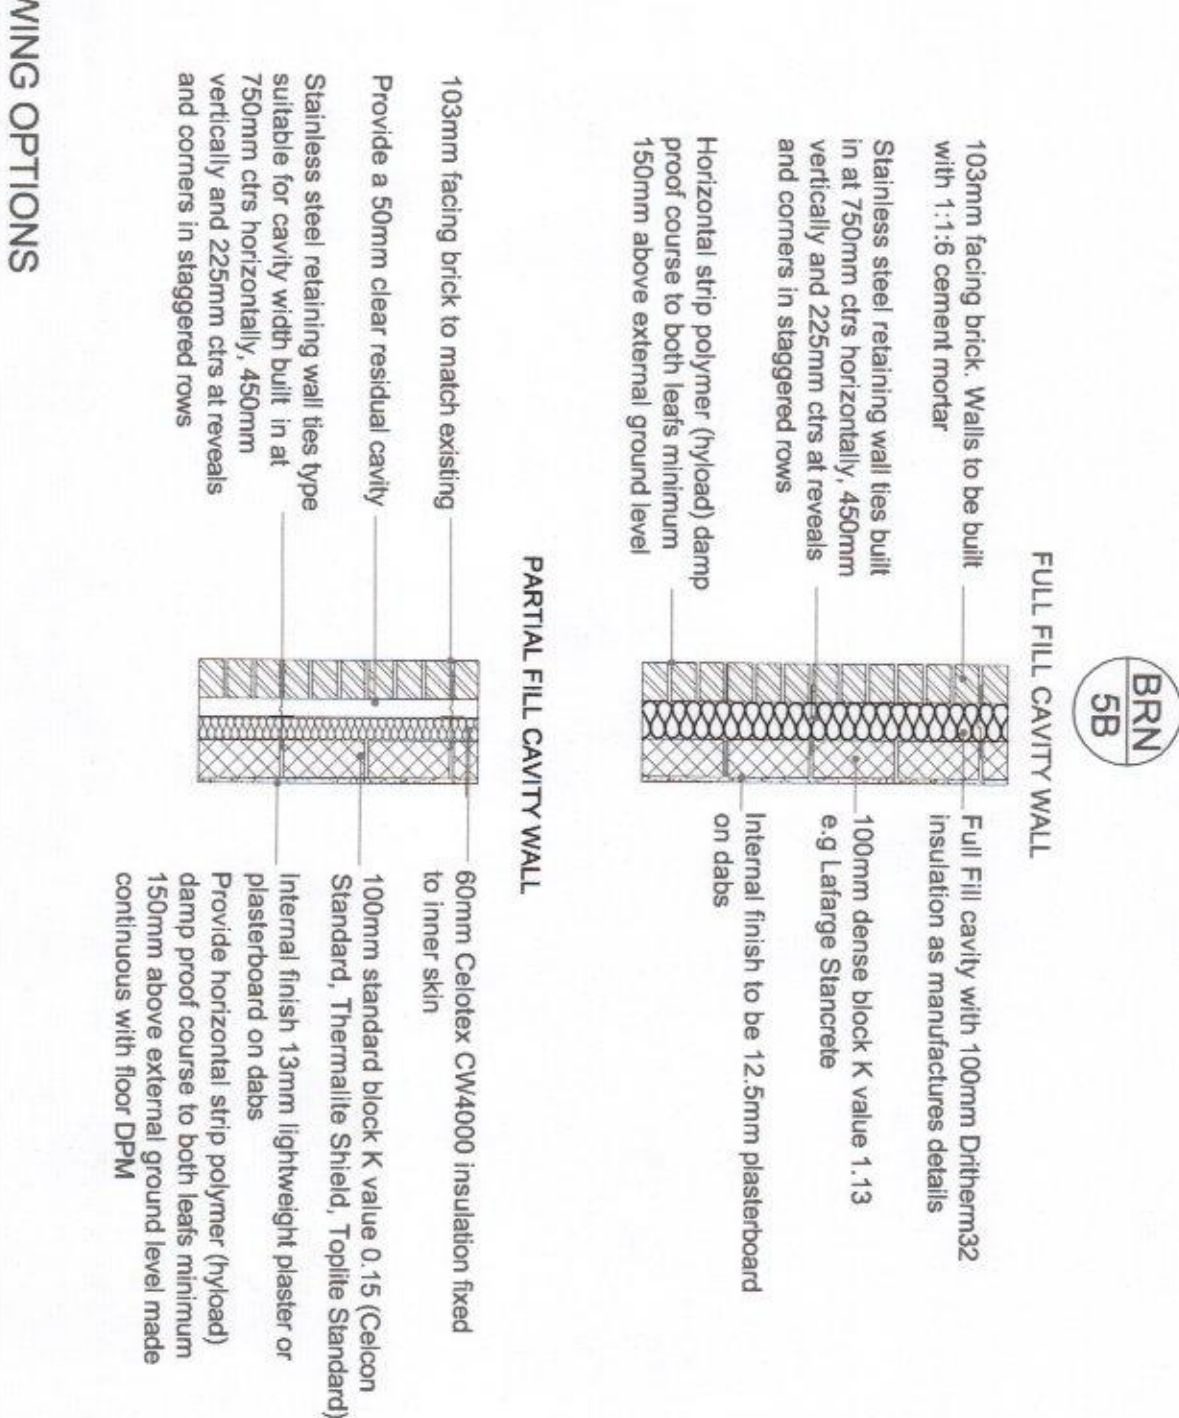


16 PROPOSED WALL(S) SECTION THRU SHOWING OPTIONS
1:20

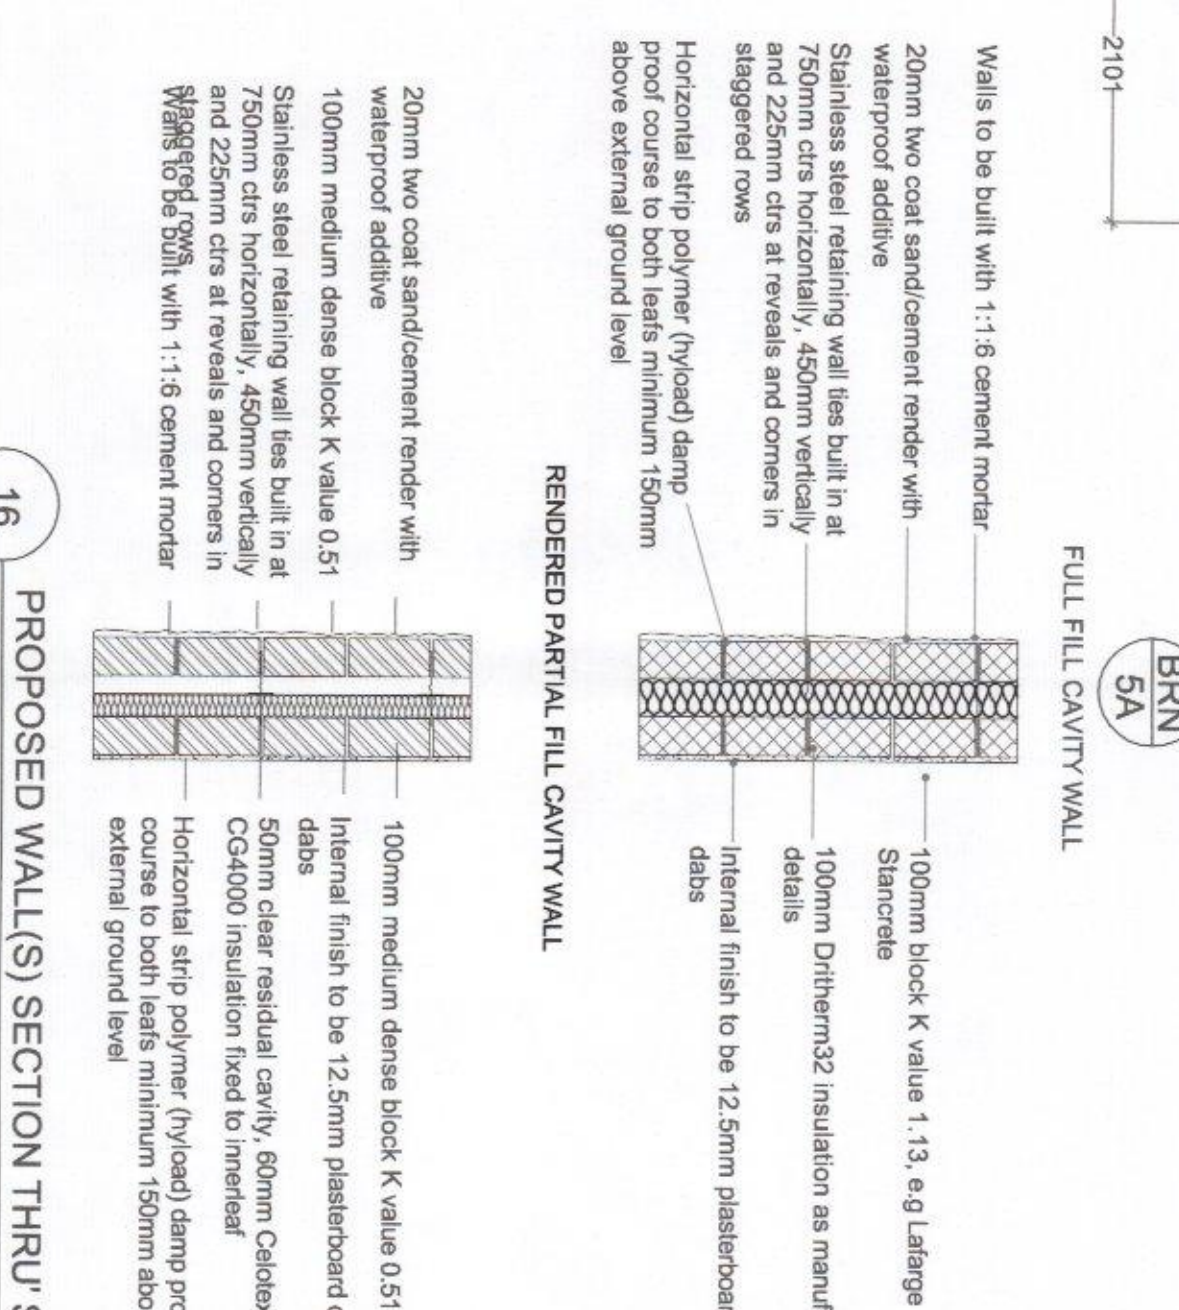


12 PROPOSED FIRST FLOOR PLAN
1:50

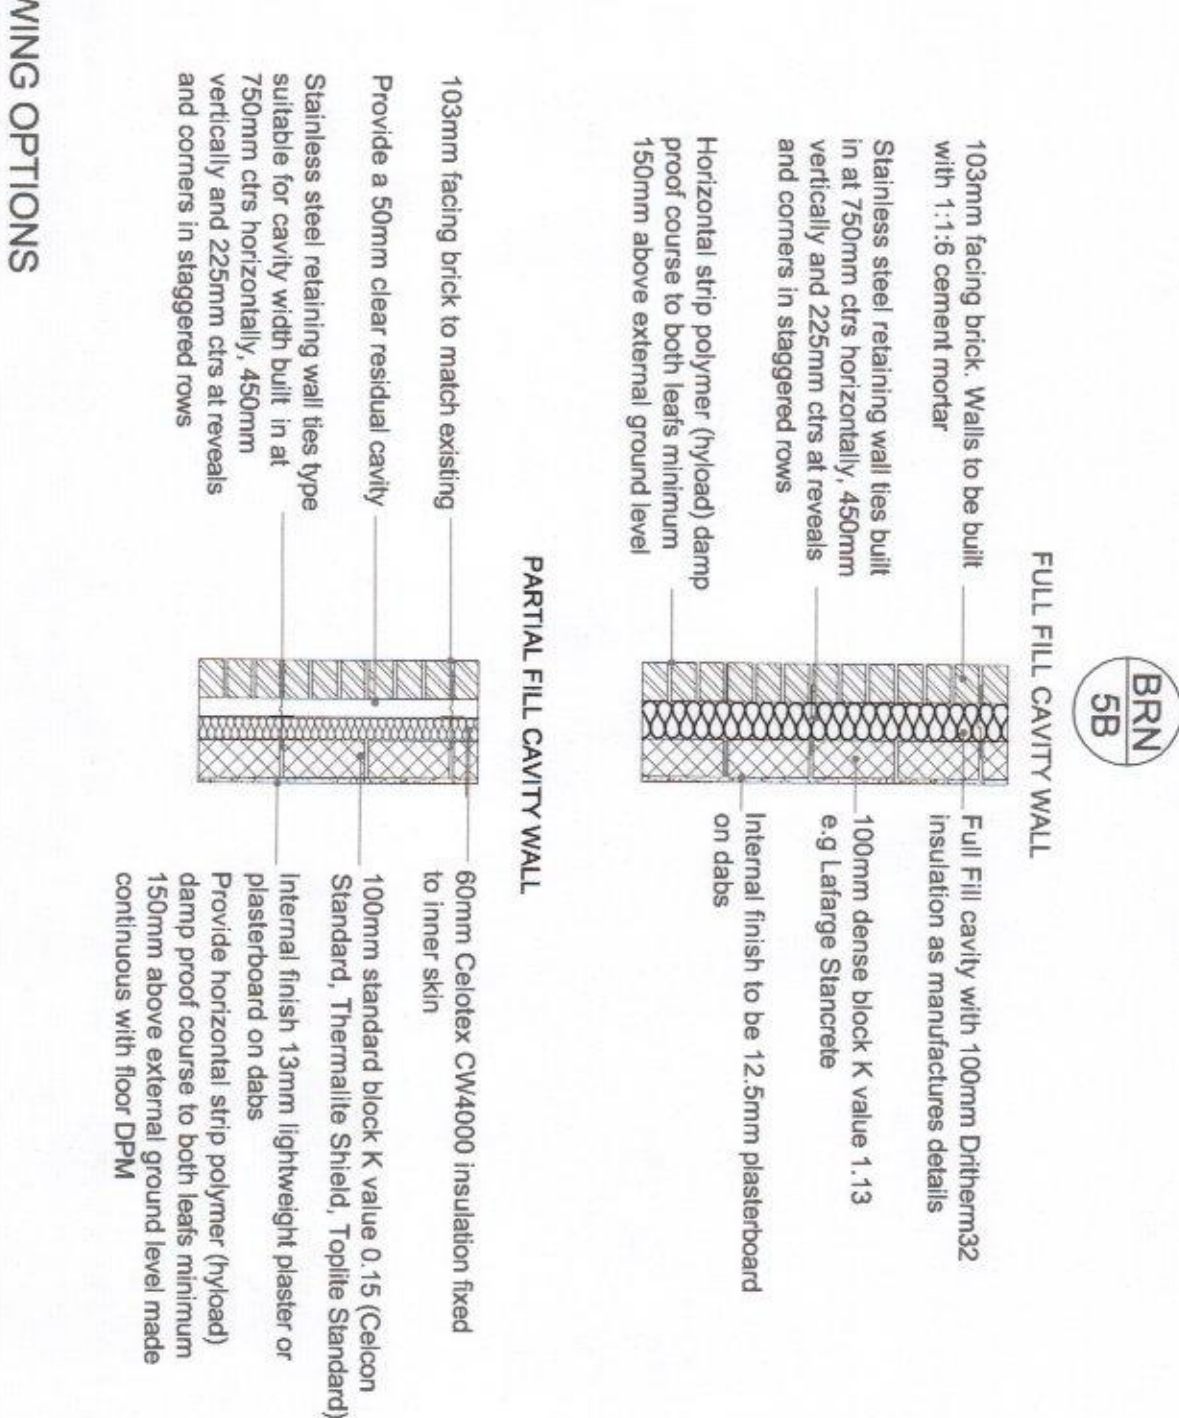


16 PROPOSED WALL(S) SECTION THRU SHOWING OPTIONS
1:20

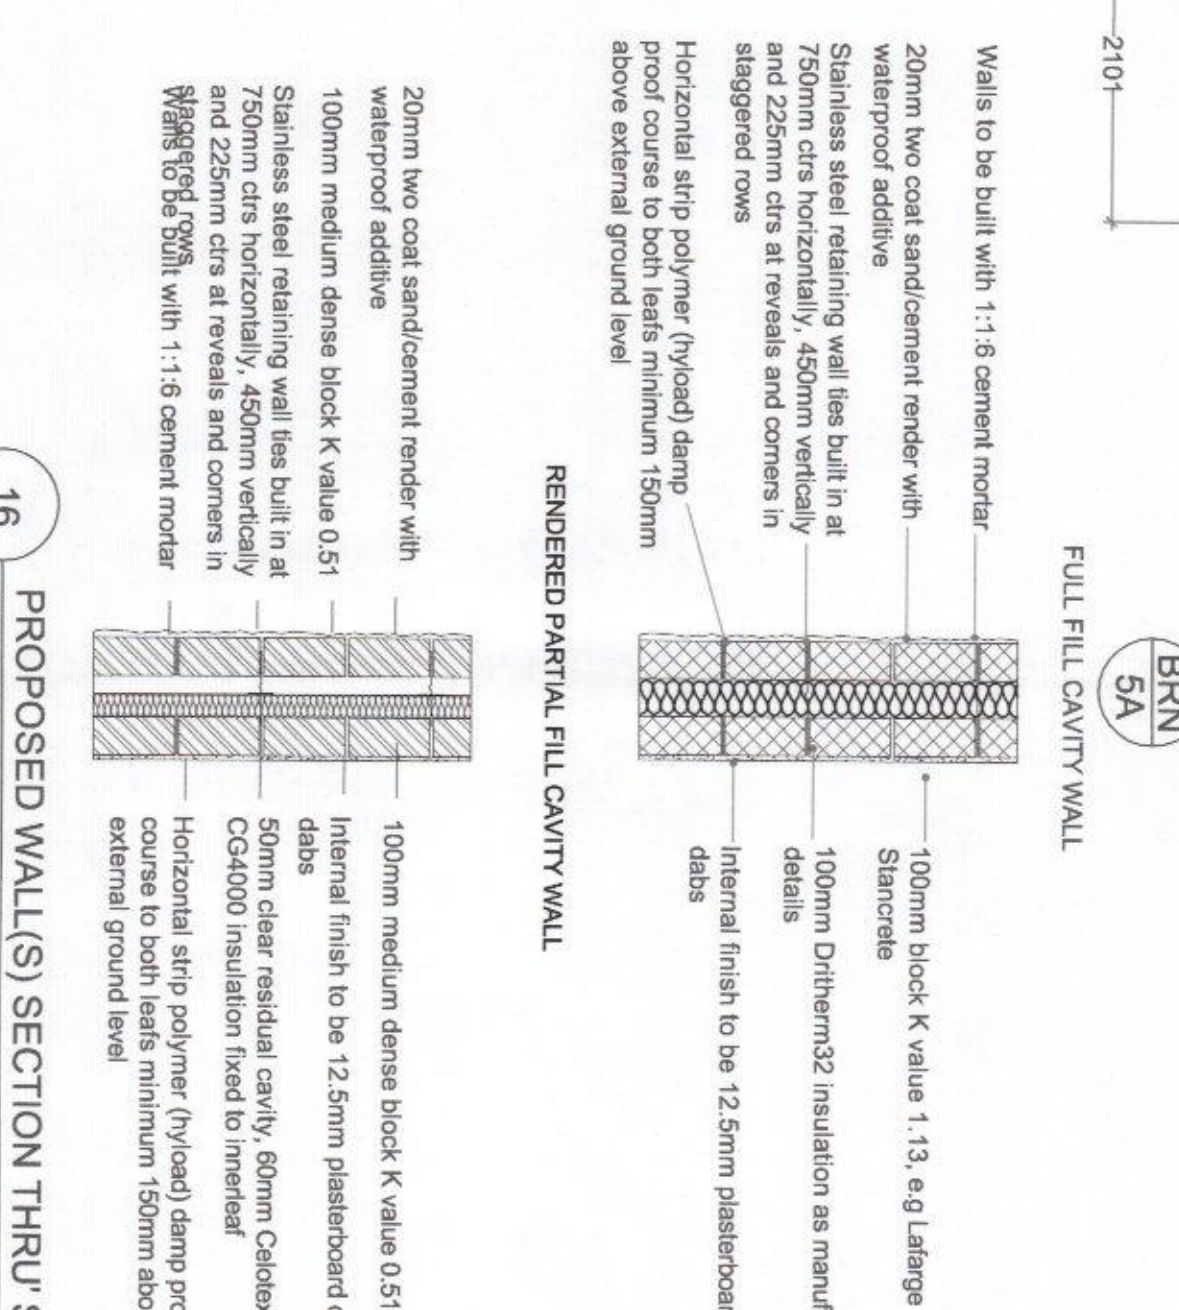


12 PROPOSED FIRST FLOOR PLAN
1:50

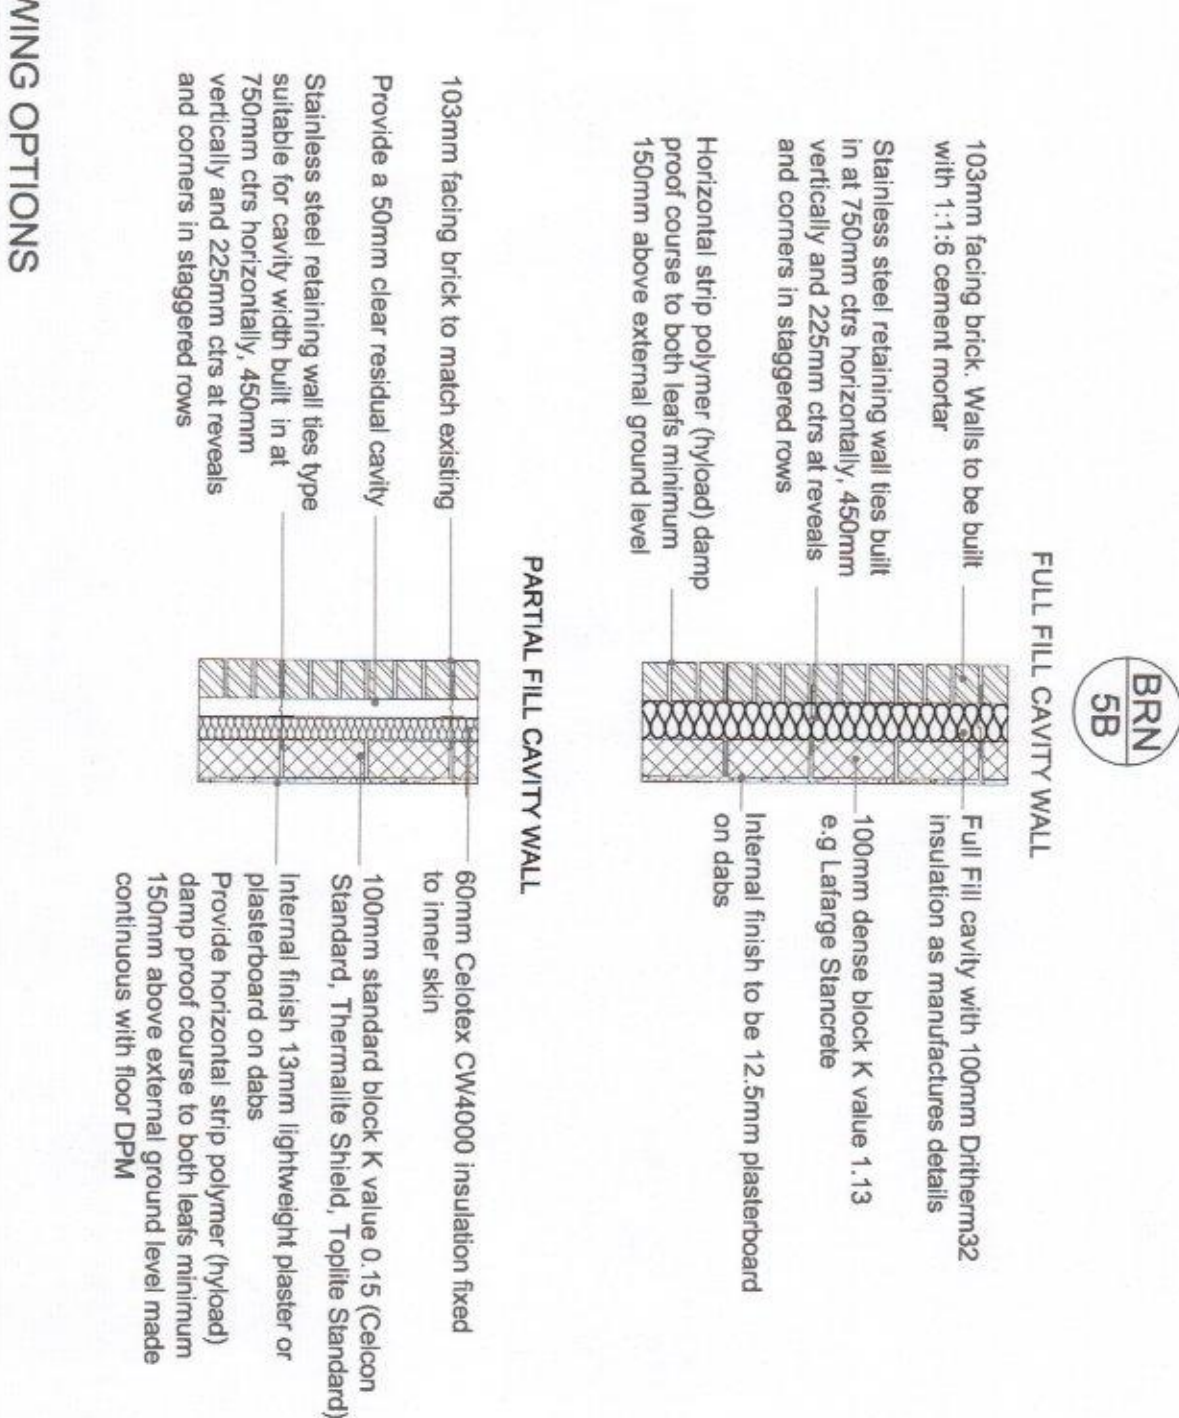


16 PROPOSED WALL(S) SECTION THRU SHOWING OPTIONS
1:20

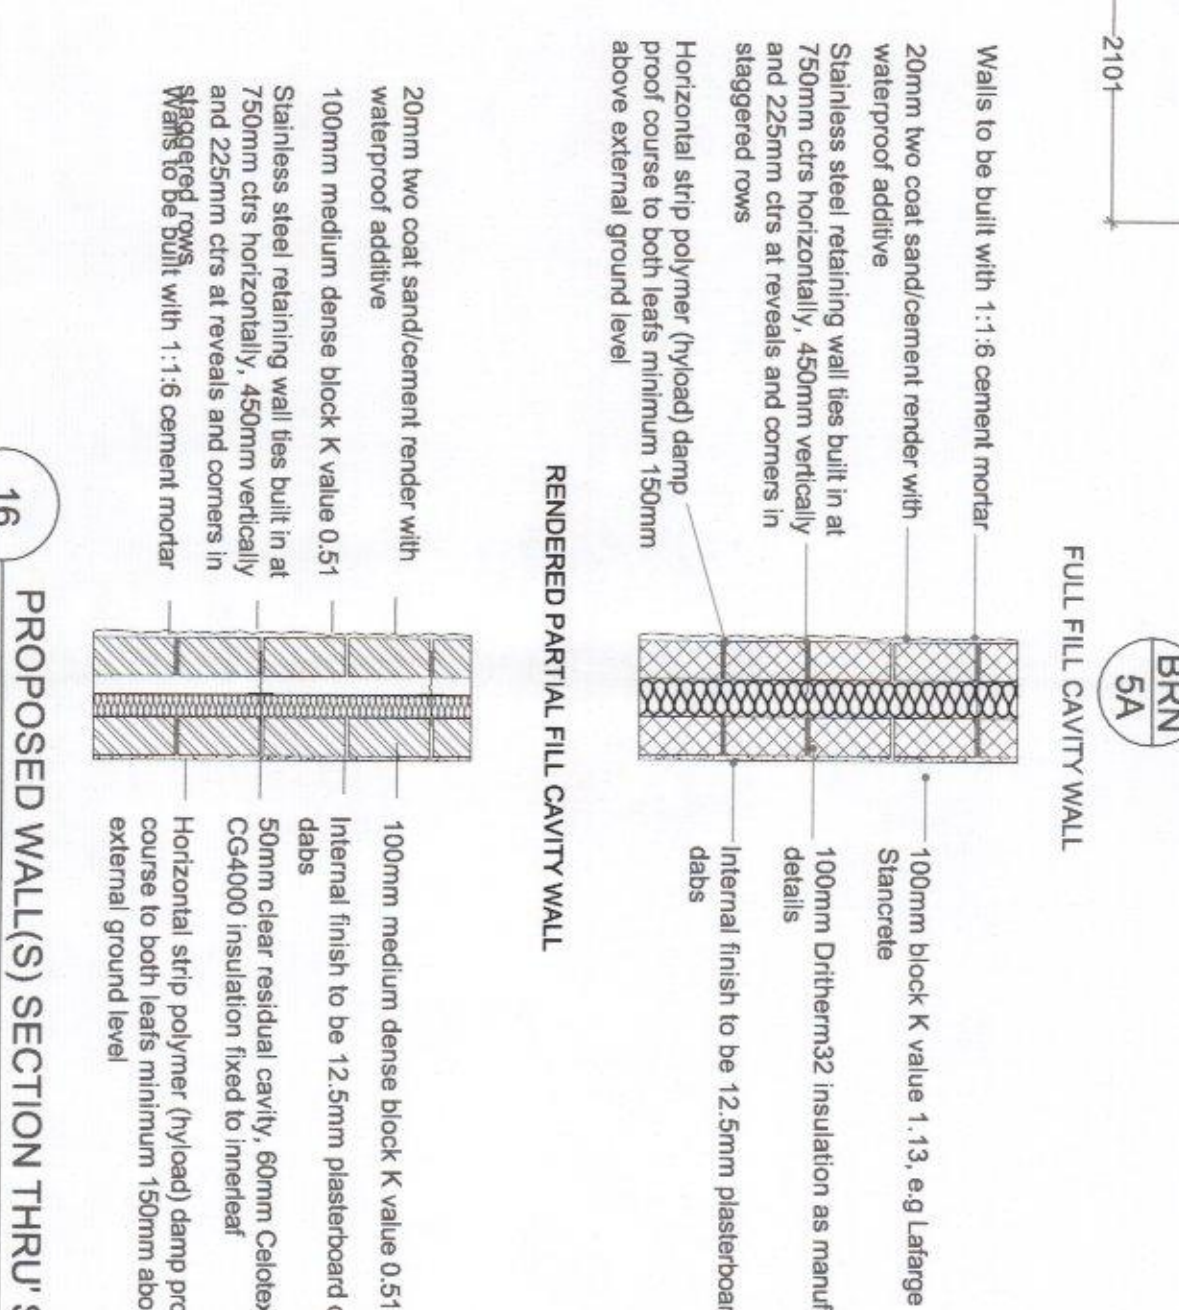


12 PROPOSED FIRST FLOOR PLAN
1:50

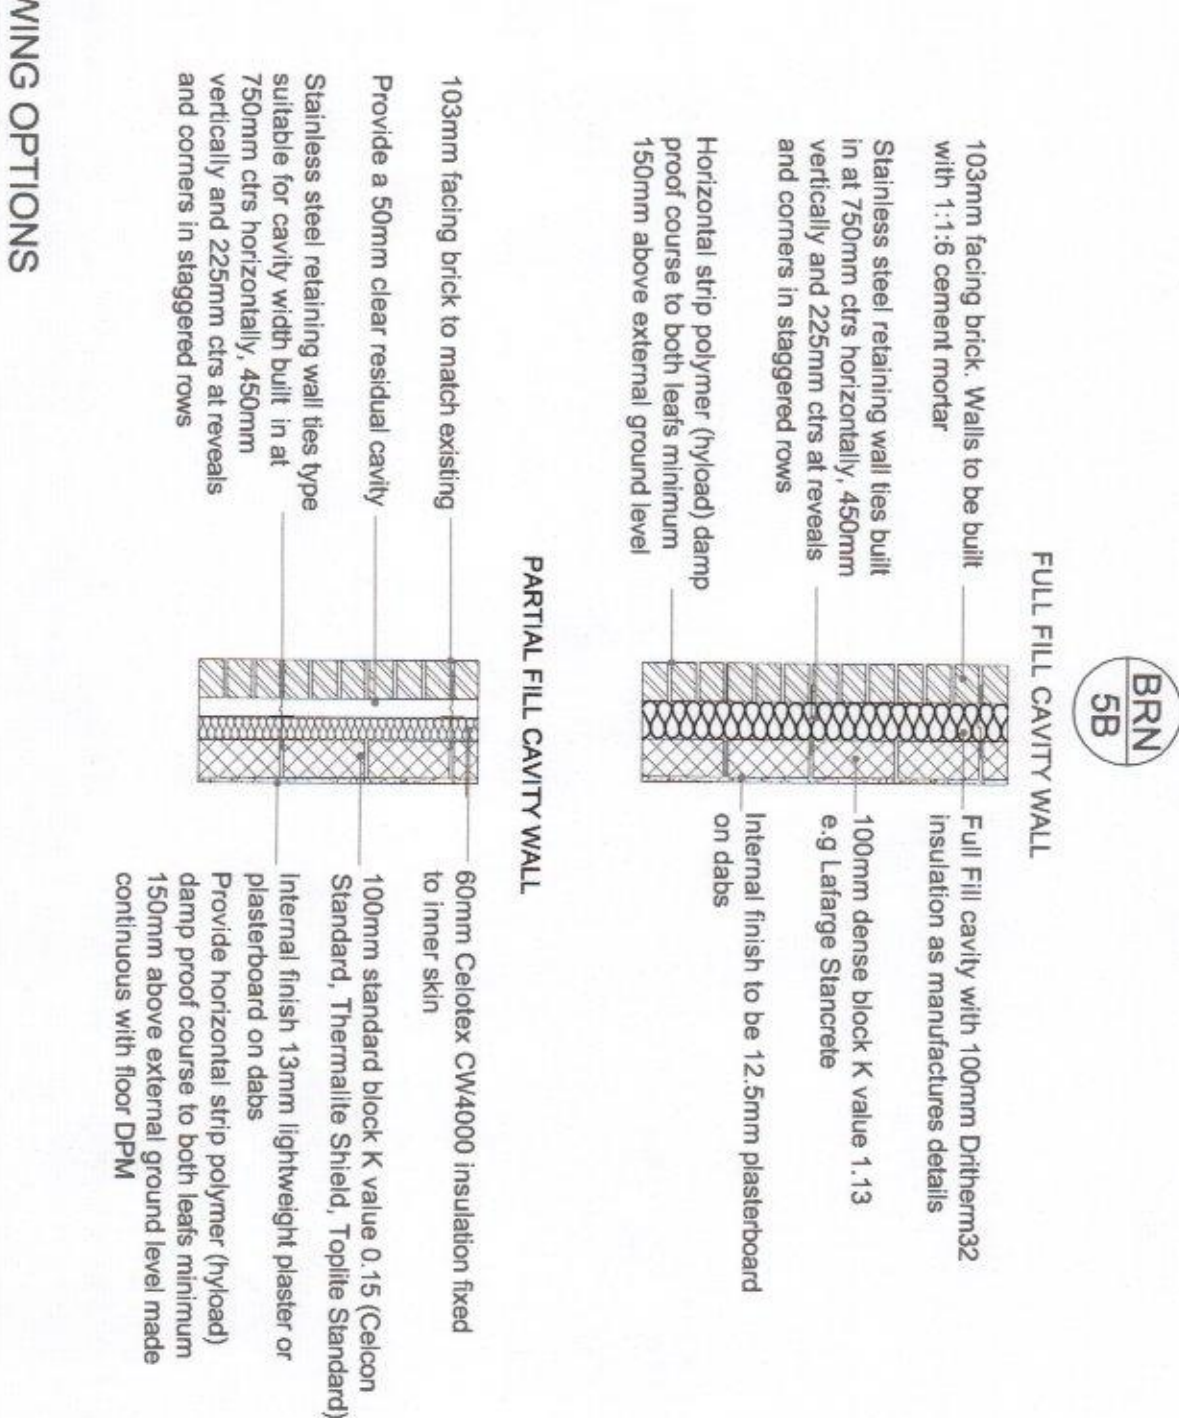


16 PROPOSED WALL(S) SECTION THRU SHOWING OPTIONS
1:20

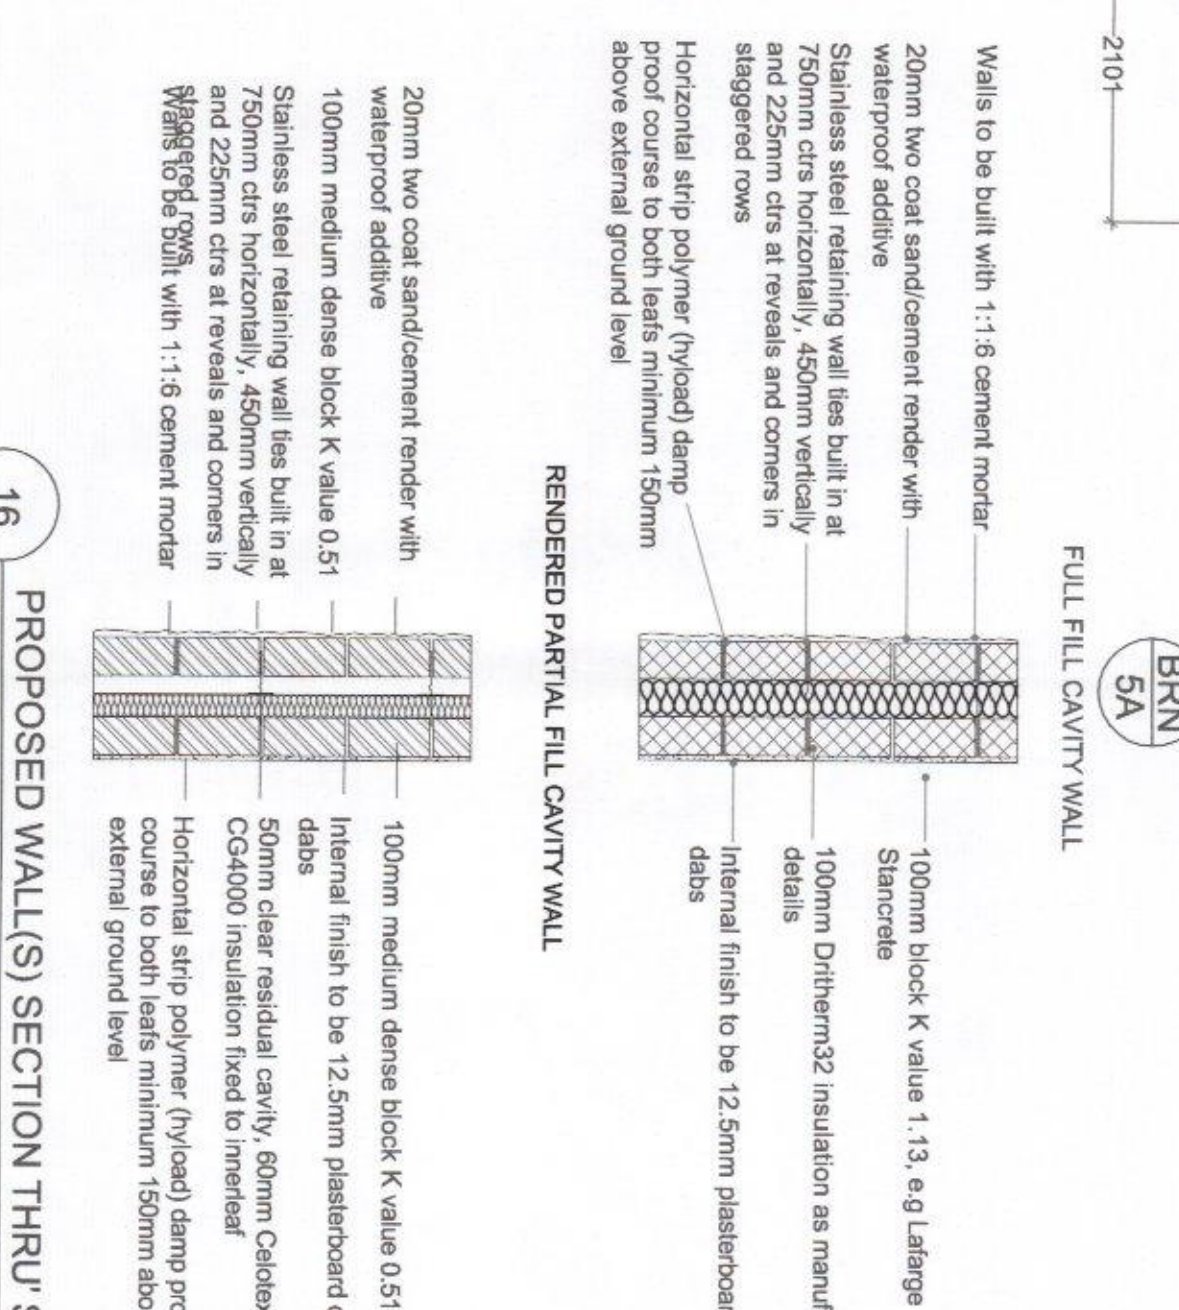


12 PROPOSED FIRST FLOOR PLAN
1:50

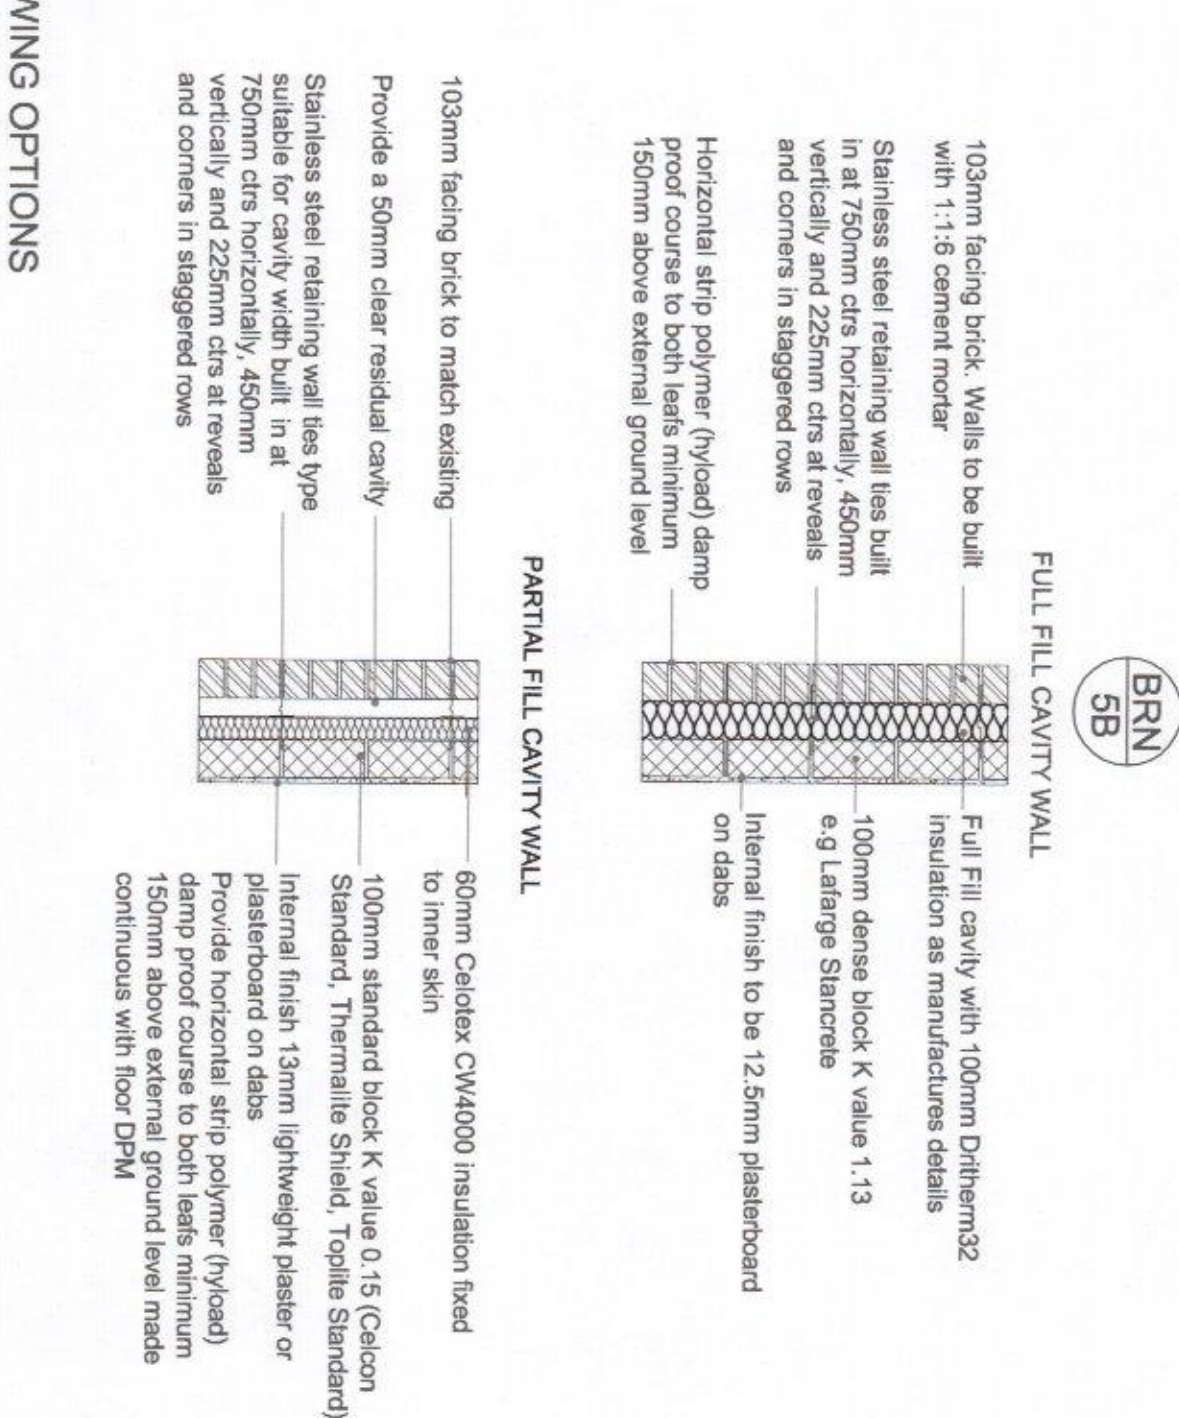


16 PROPOSED WALL(S) SECTION THRU SHOWING OPTIONS
1:20

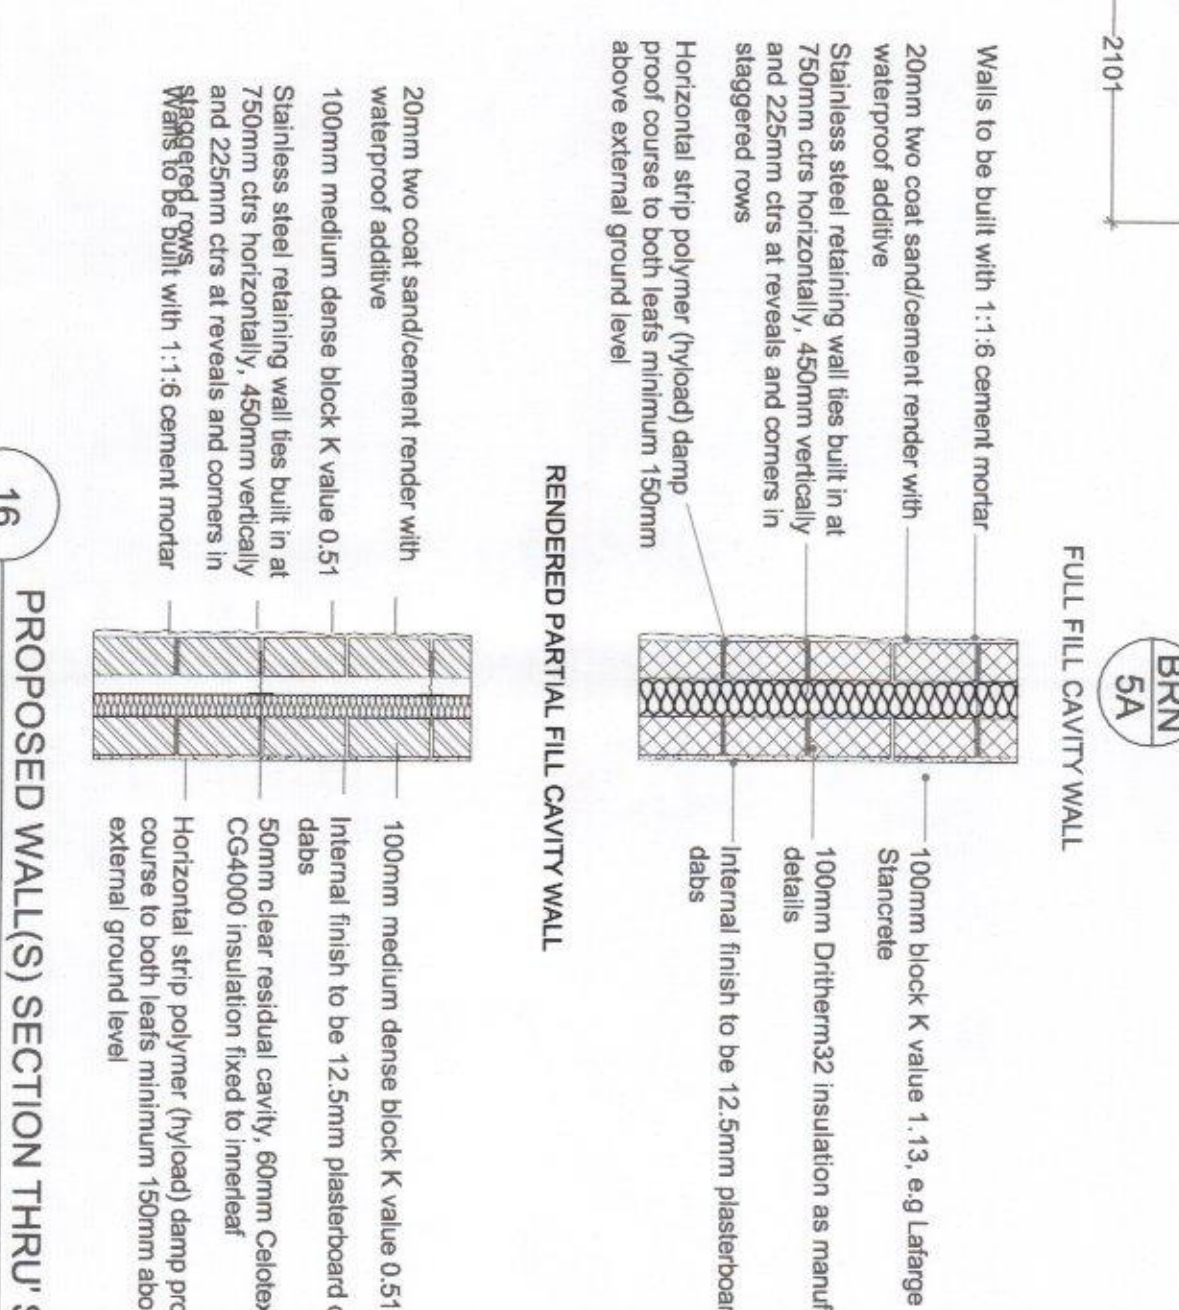


12 PROPOSED FIRST FLOOR PLAN
1:50

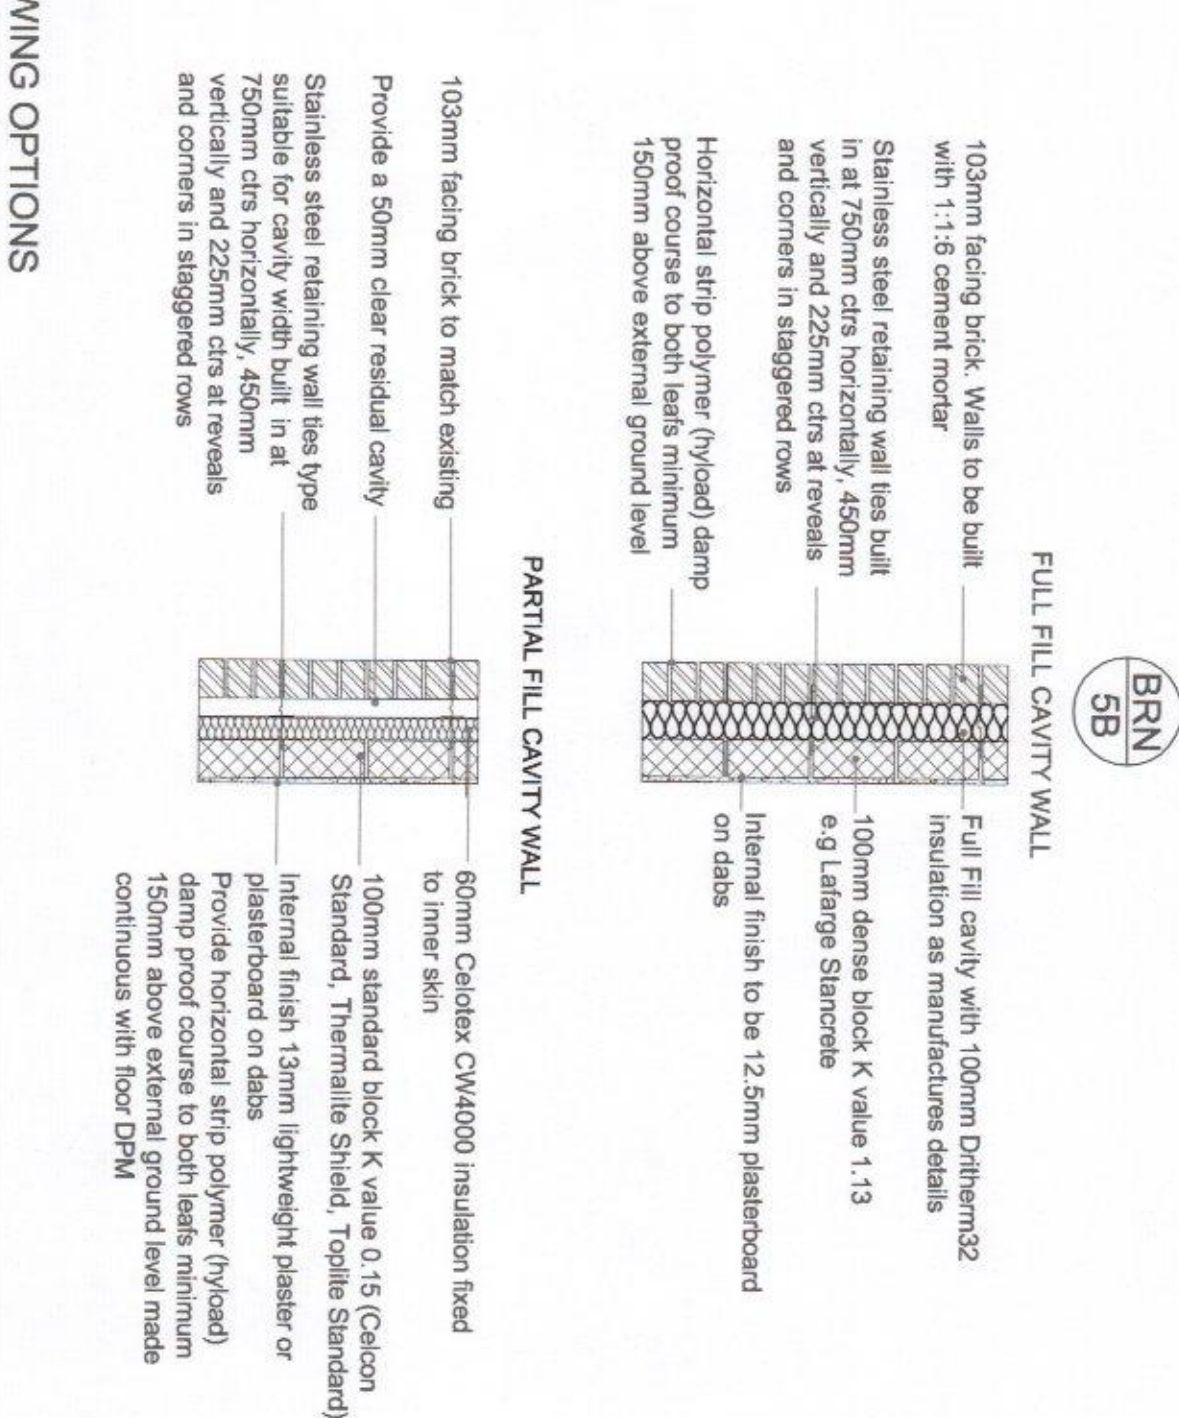


16 PROPOSED WALL(S) SECTION THRU SHOWING OPTIONS
1:20

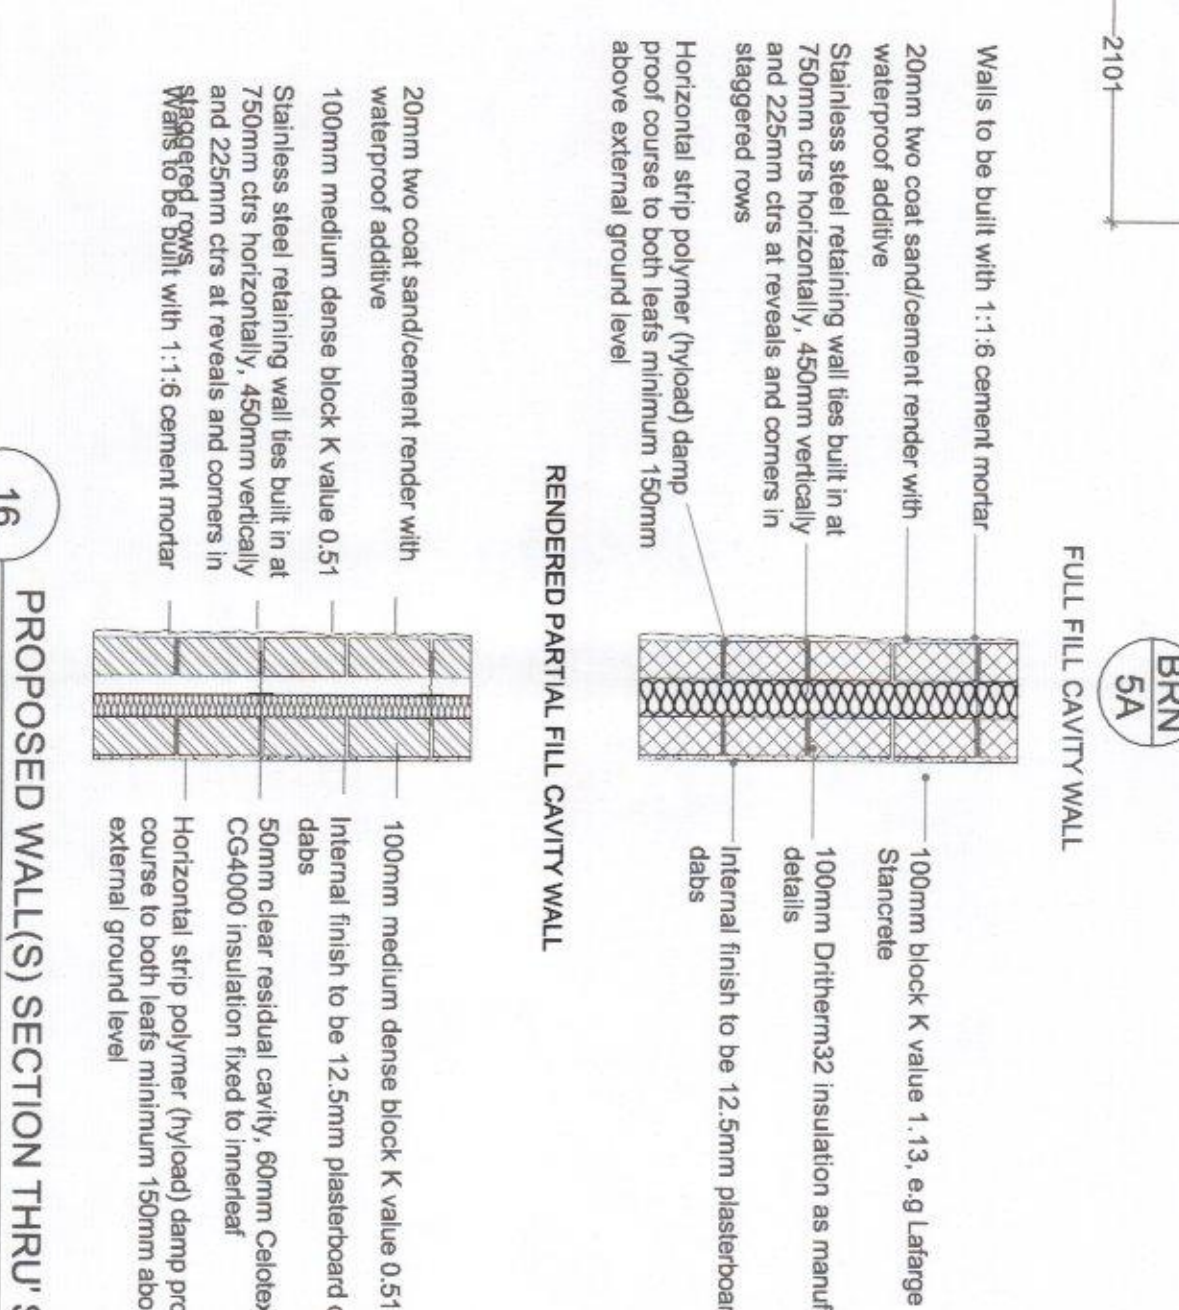


12 PROPOSED FIRST FLOOR PLAN
1:50

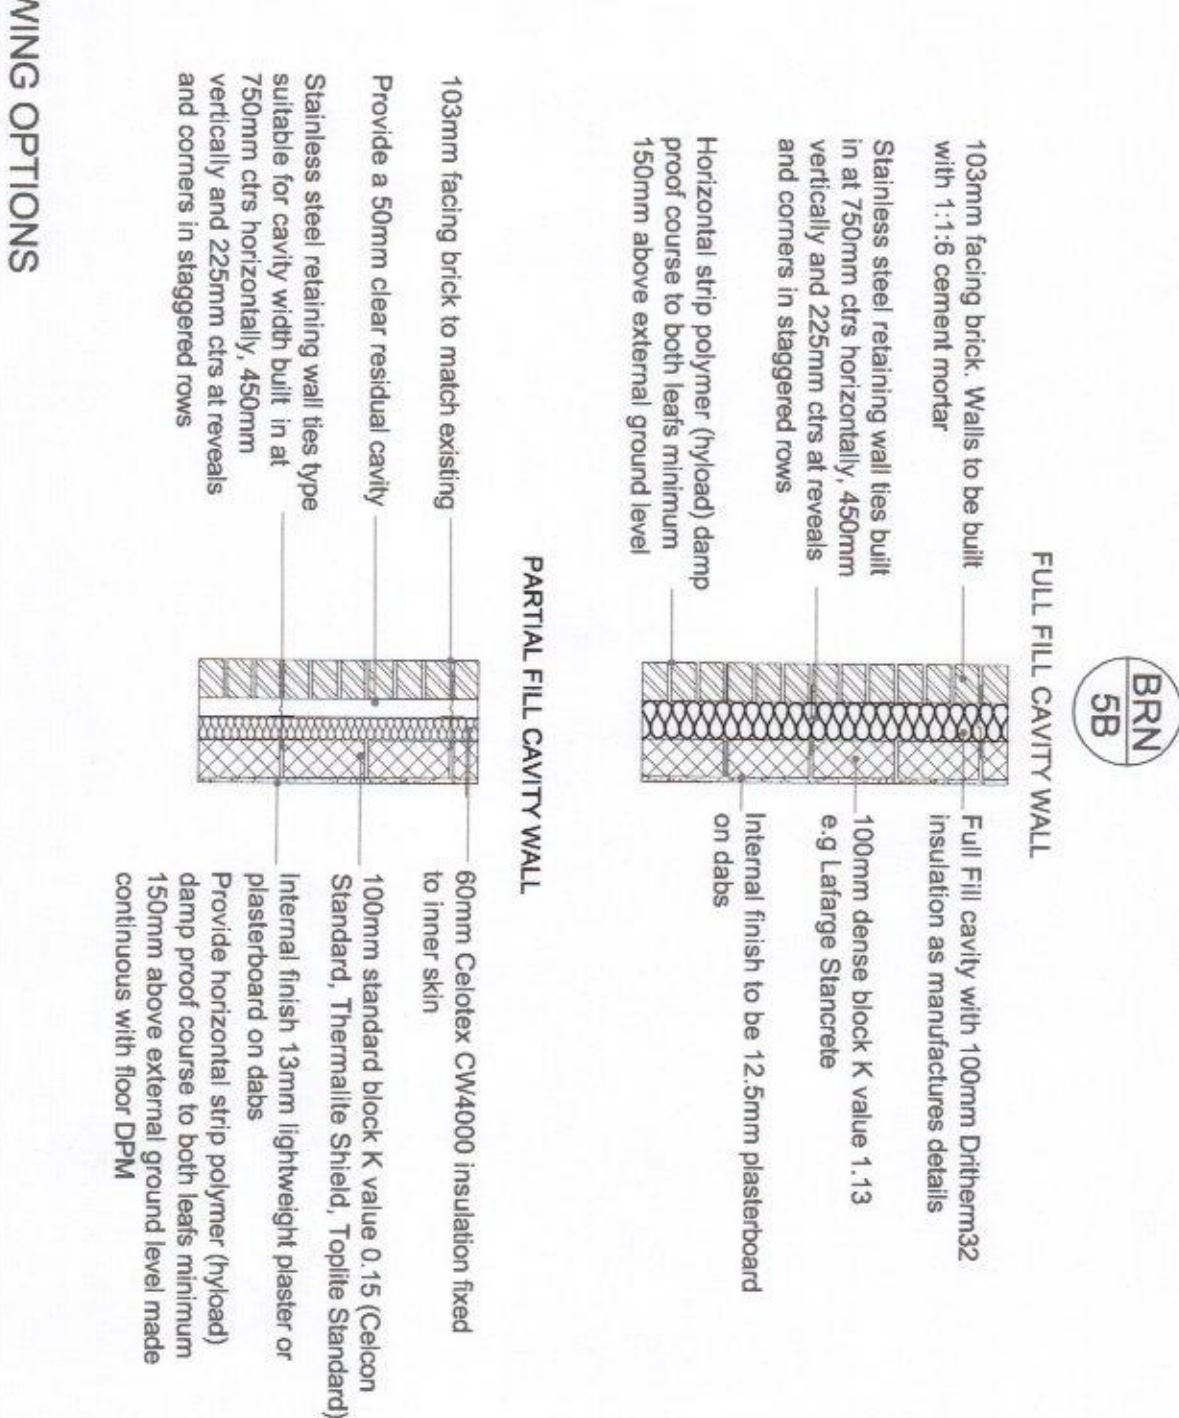


16 PROPOSED WALL(S) SECTION THRU SHOWING OPTIONS
1:20

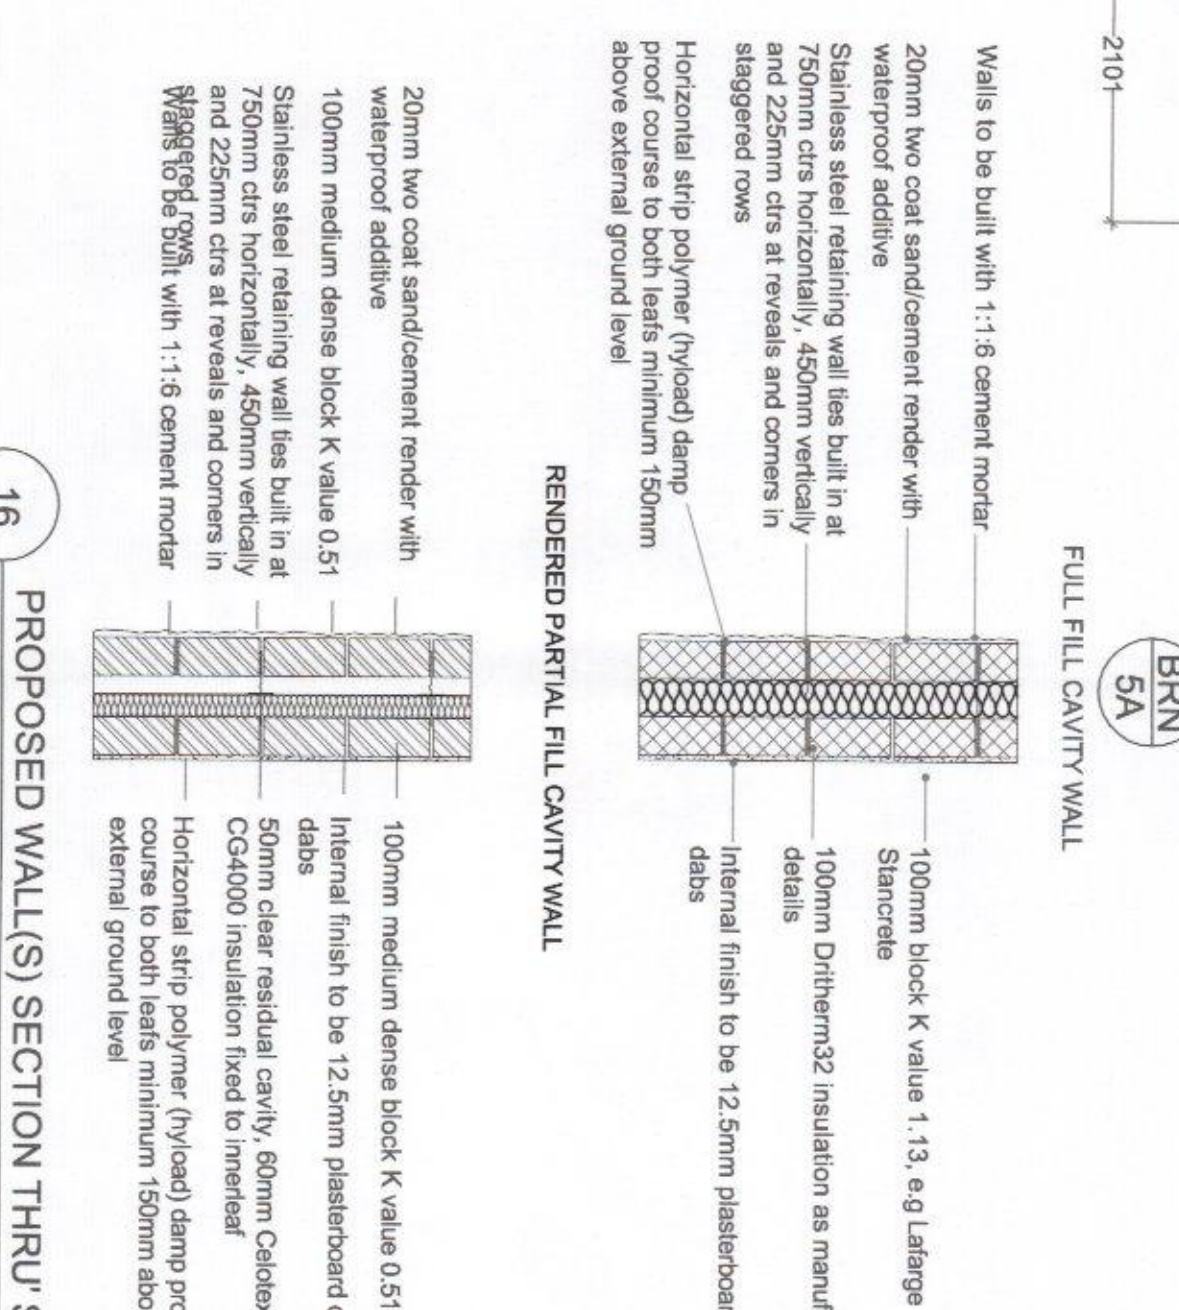


12 PROPOSED FIRST FLOOR PLAN
1:50

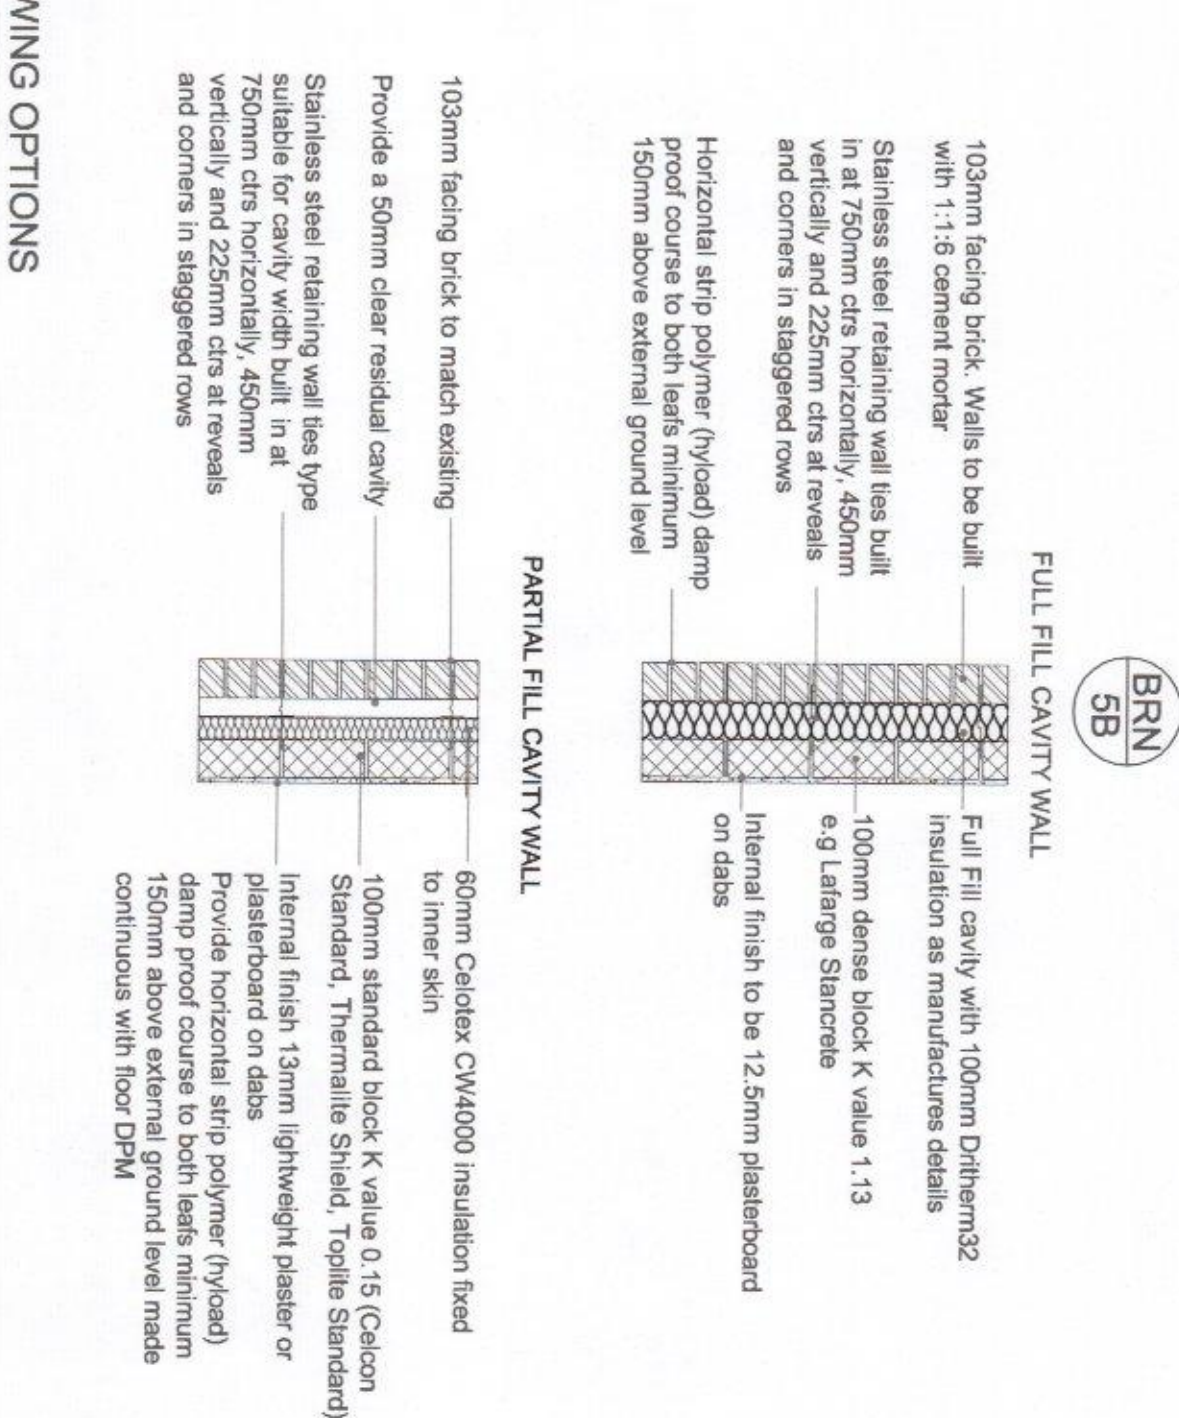


16 PROPOSED WALL(S) SECTION THRU SHOWING OPTIONS
1:20

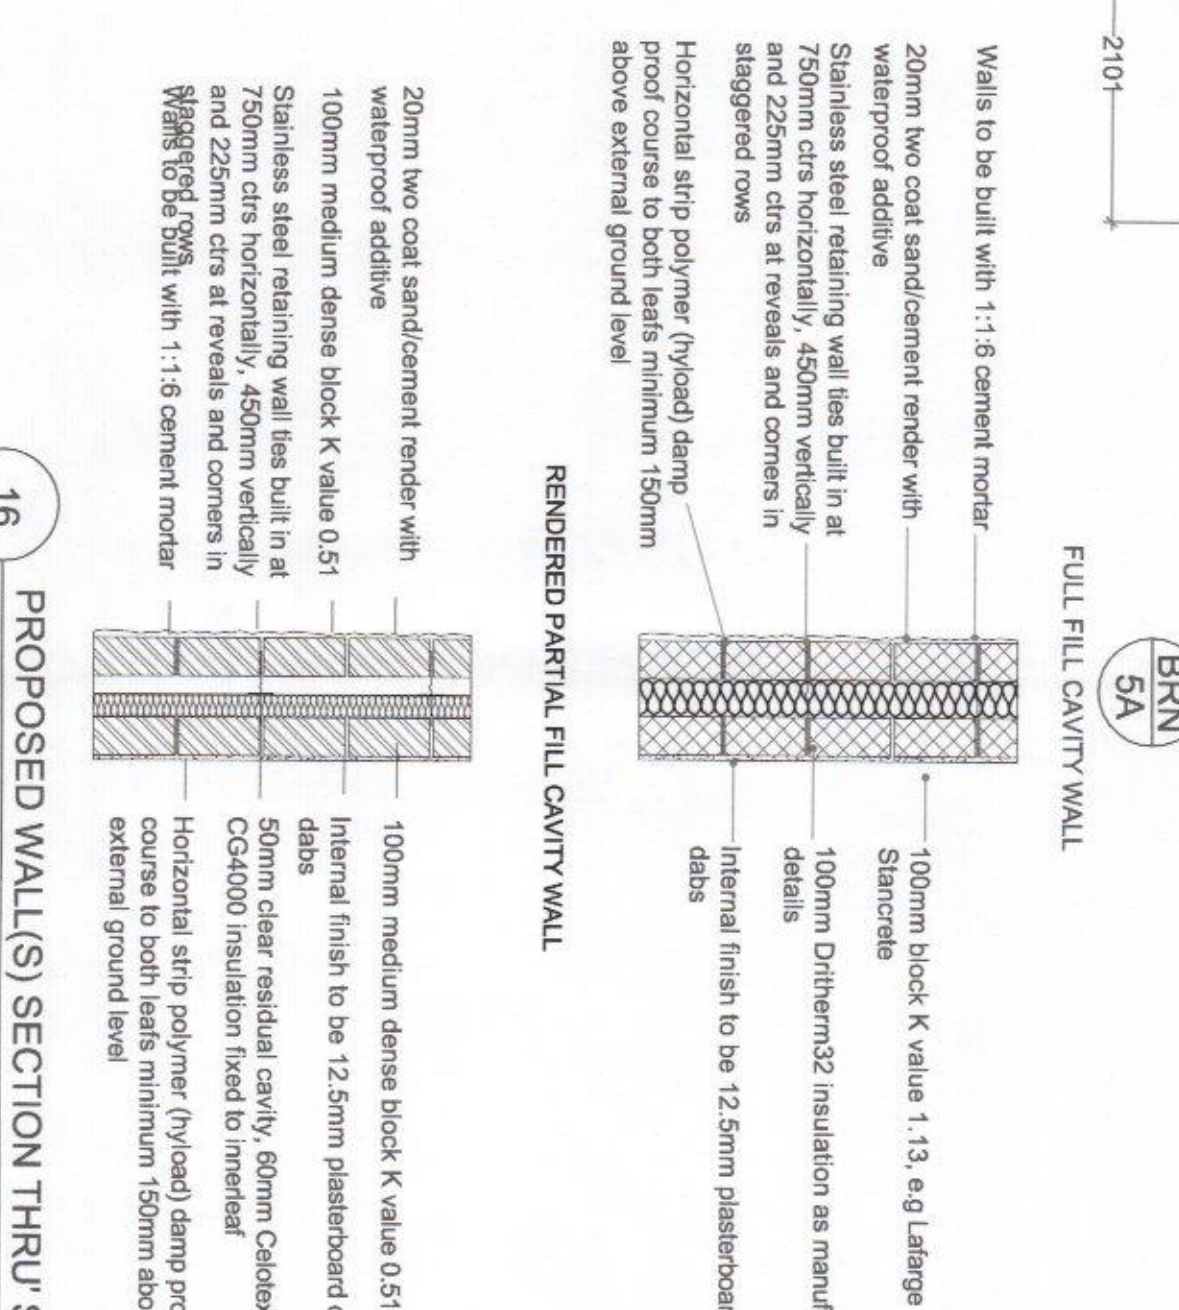


12 PROPOSED FIRST FLOOR PLAN
1:50

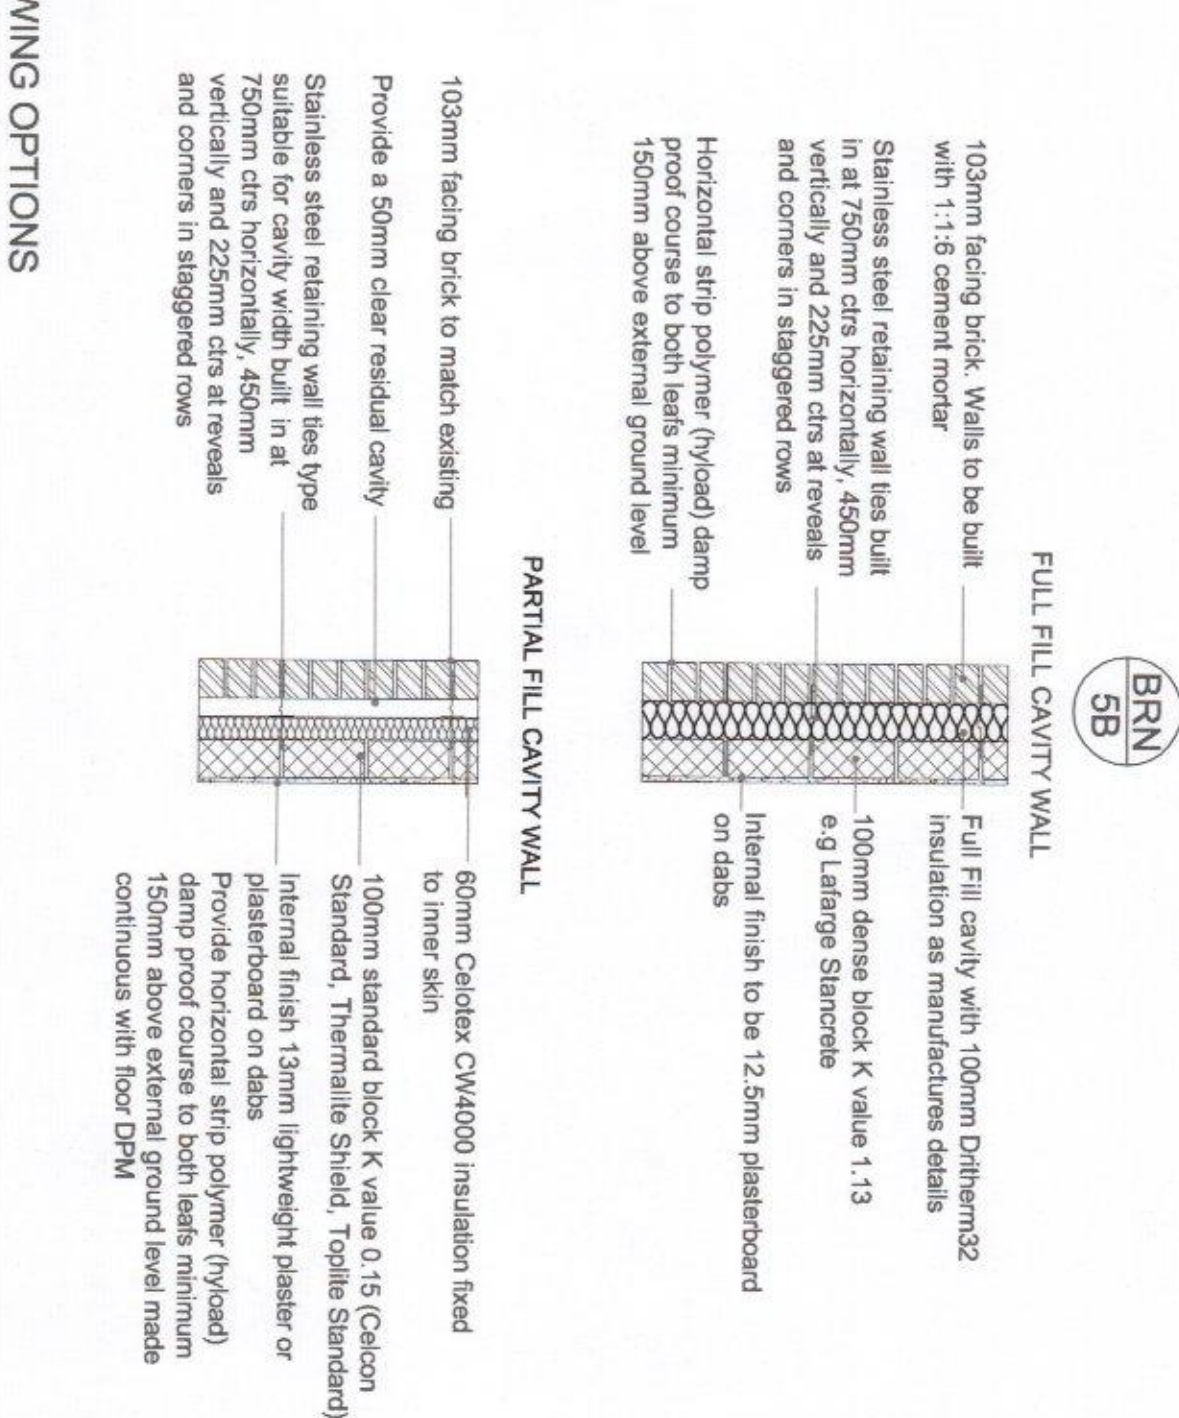


16 PROPOSED WALL(S) SECTION THRU SHOWING OPTIONS
1:20

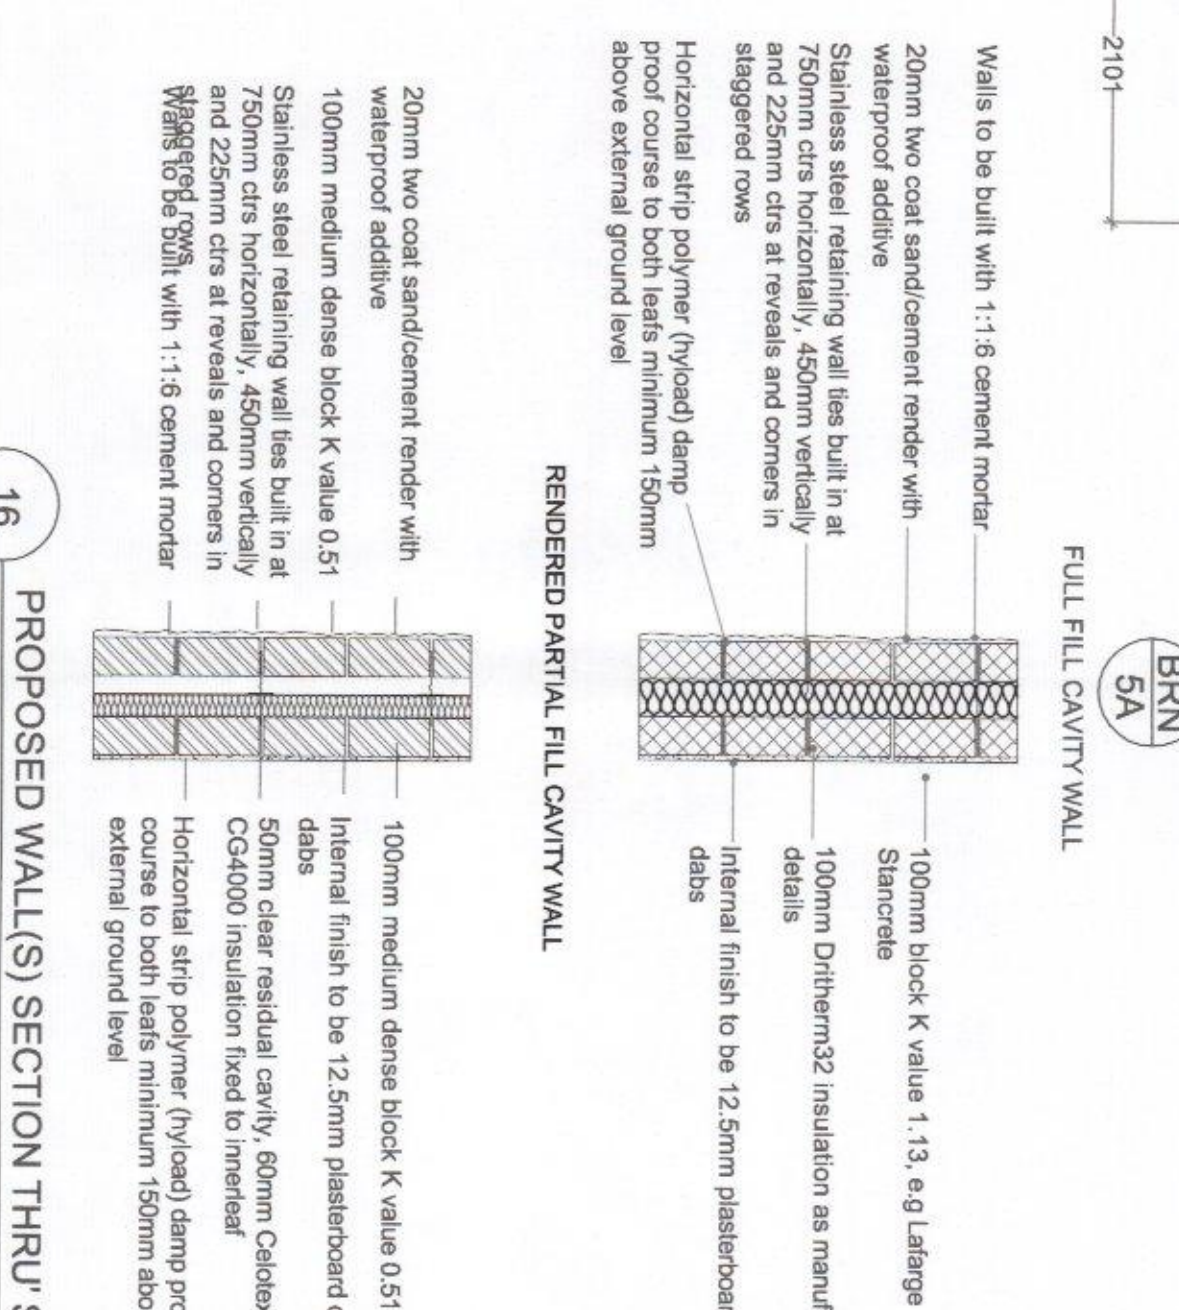


12 PROPOSED FIRST FLOOR PLAN
1:50

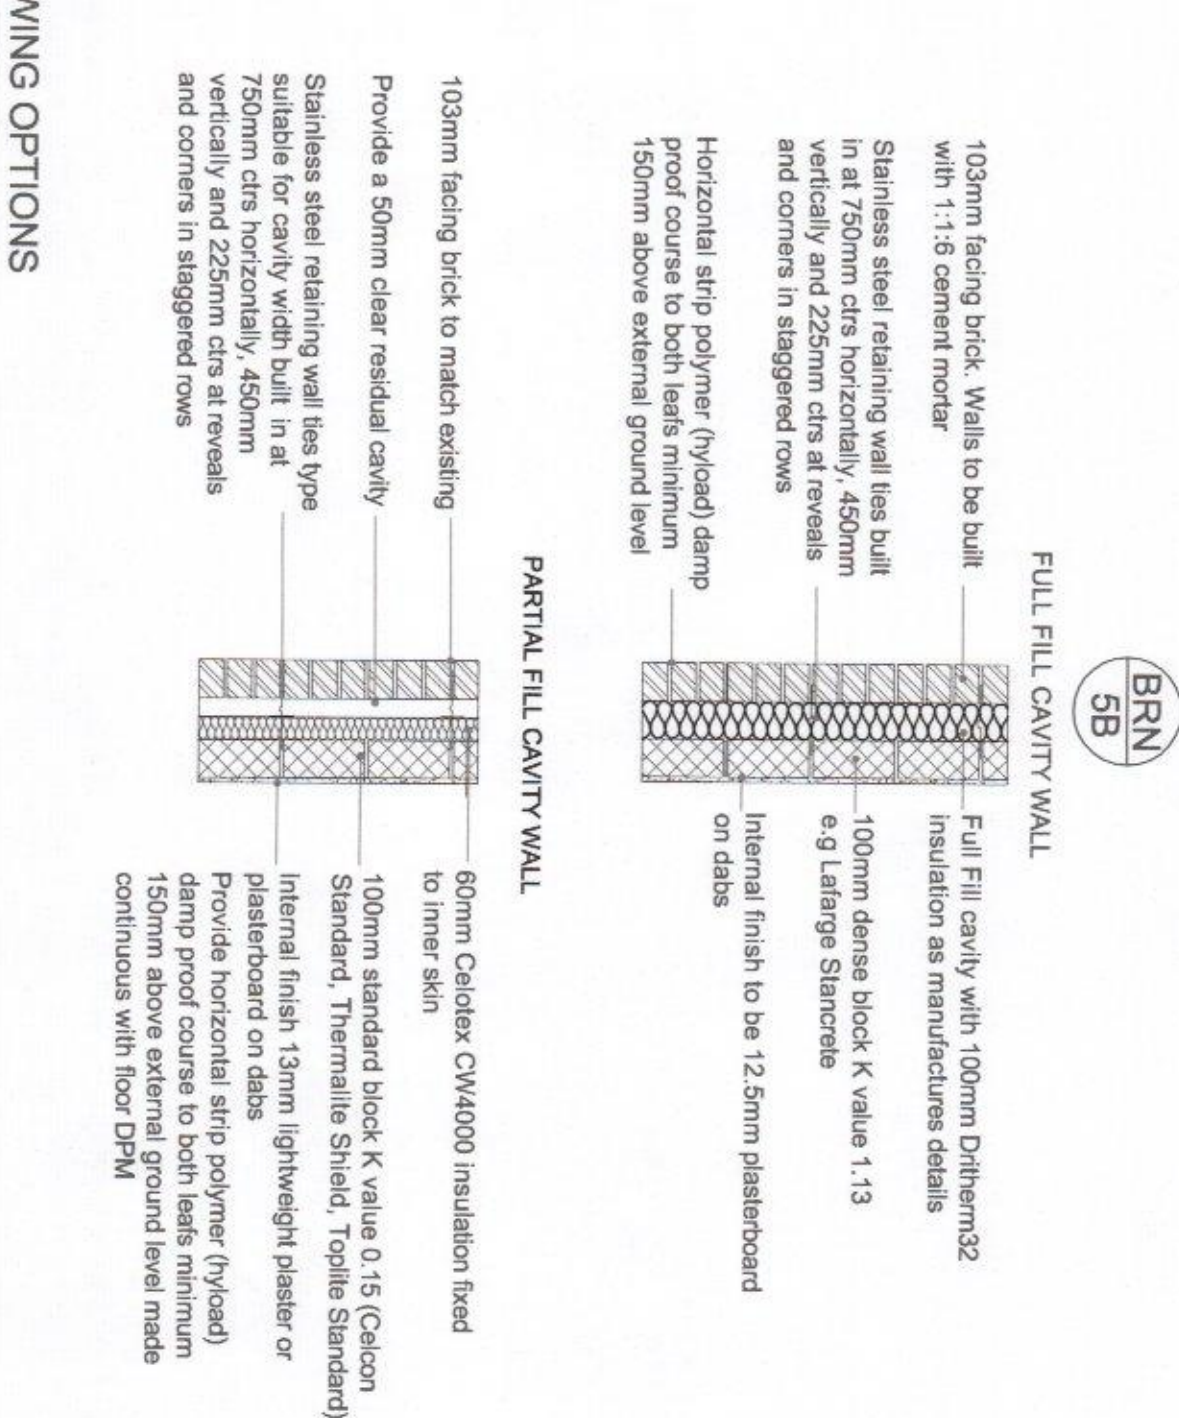


16 PROPOSED WALL(S) SECTION THRU SHOWING OPTIONS
1:20

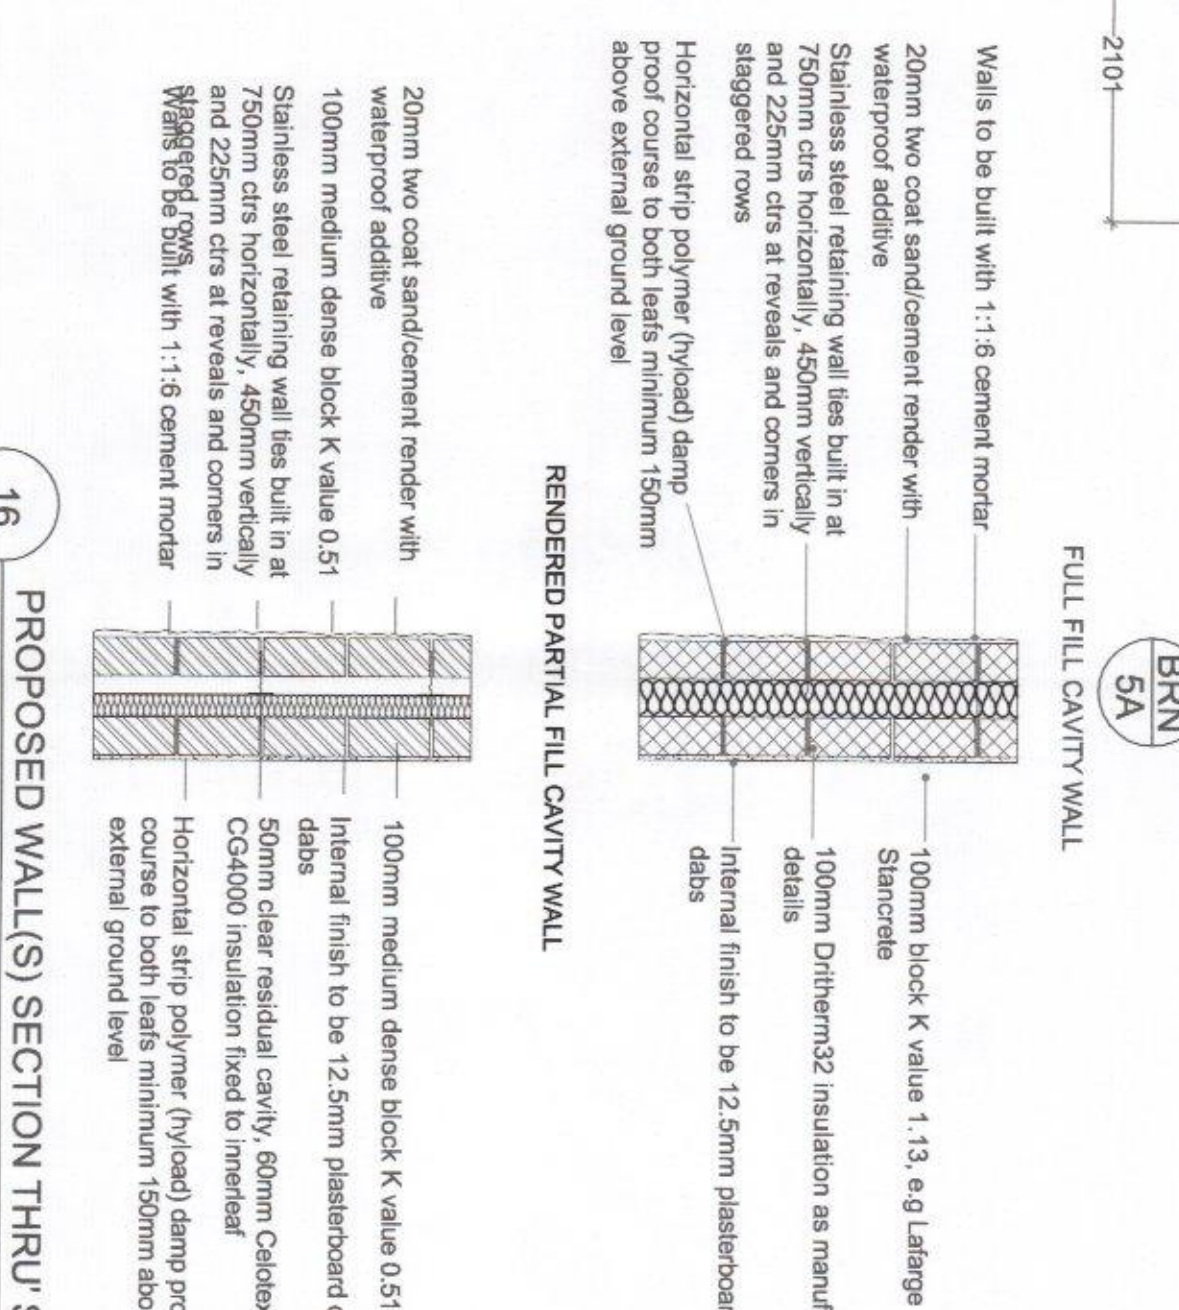


12 PROPOSED FIRST FLOOR PLAN
1:50

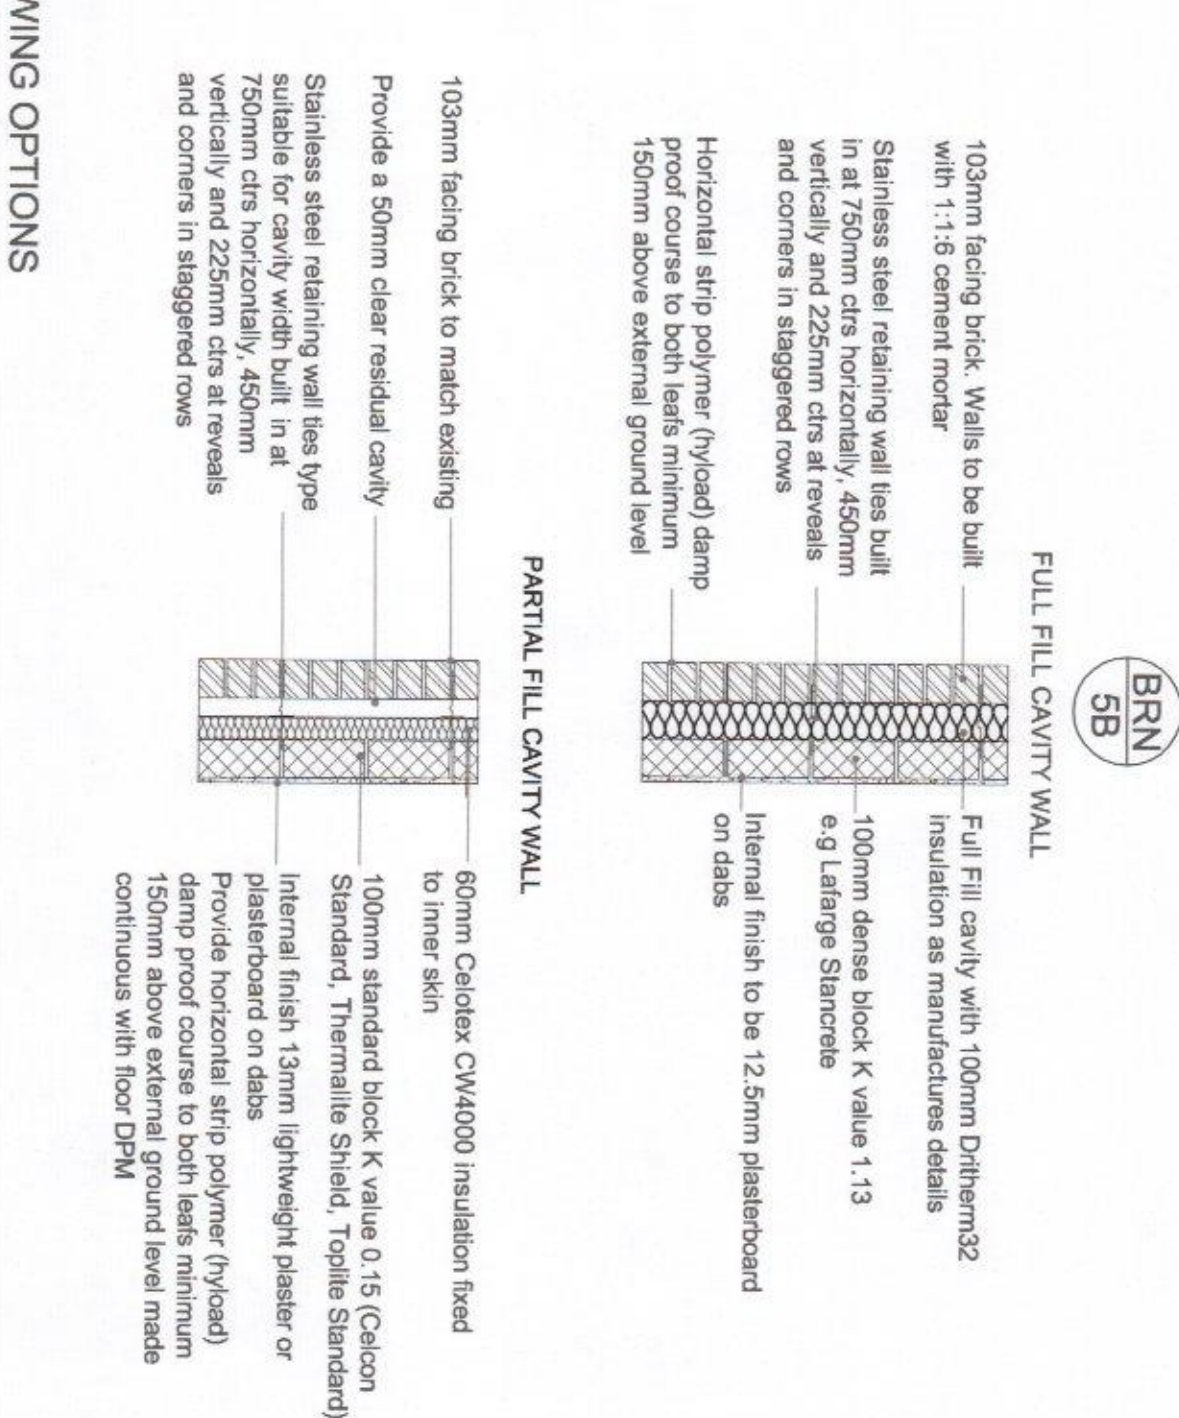


16 PROPOSED WALL(S) SECTION THRU SHOWING OPTIONS
1:20

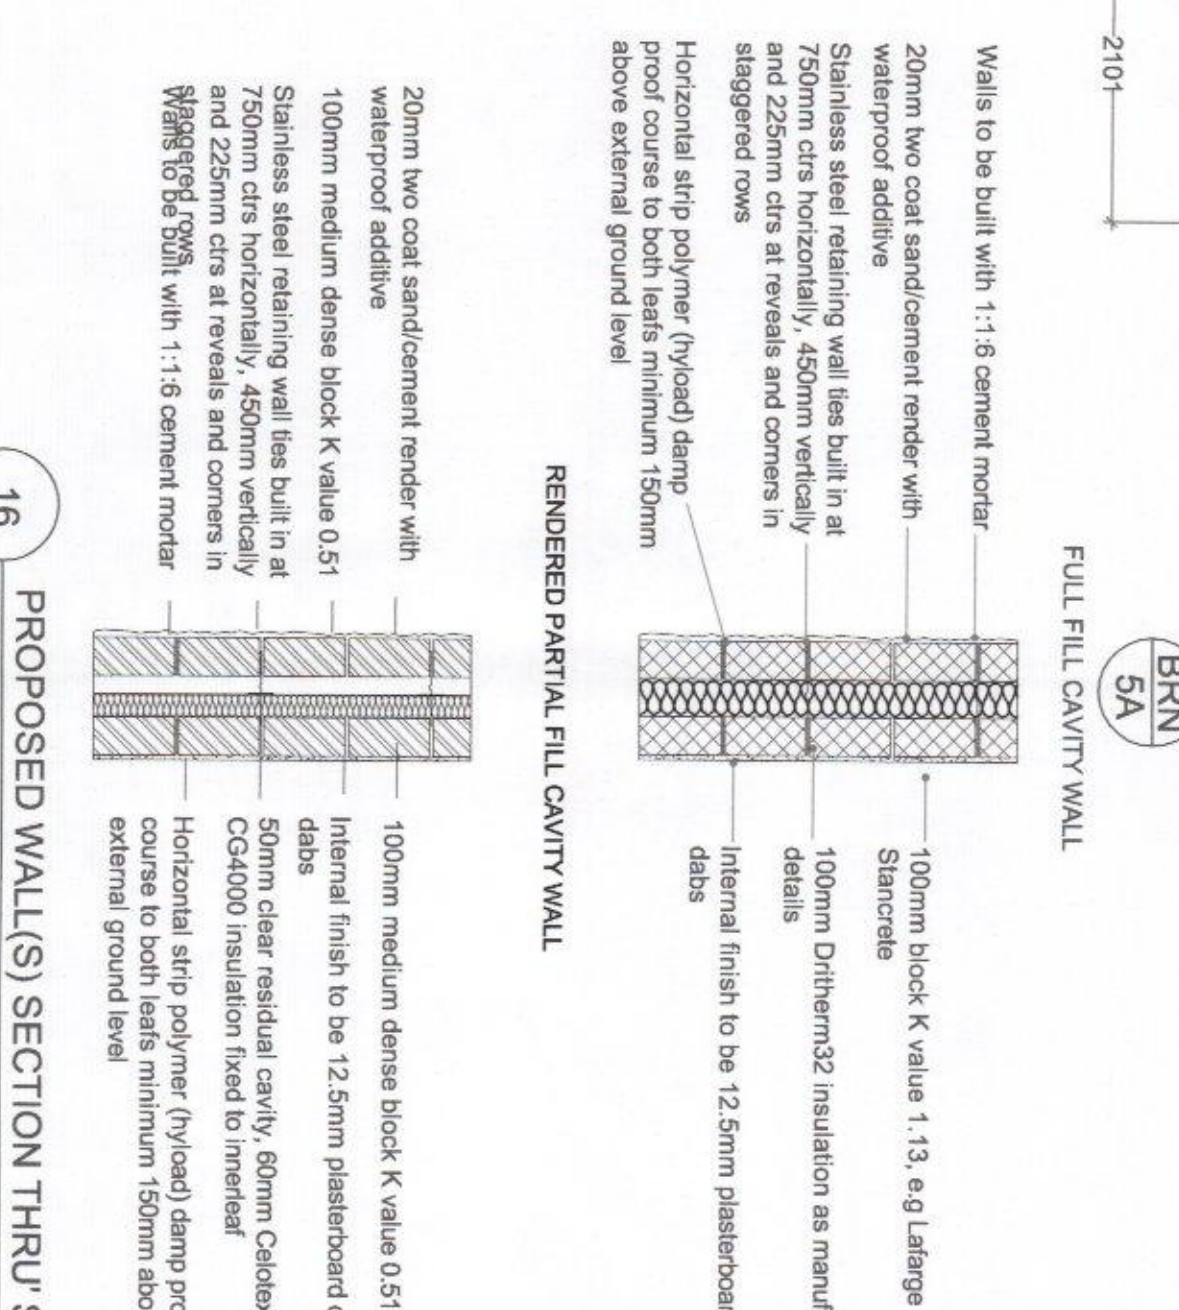


12 PROPOSED FIRST FLOOR PLAN
1:50

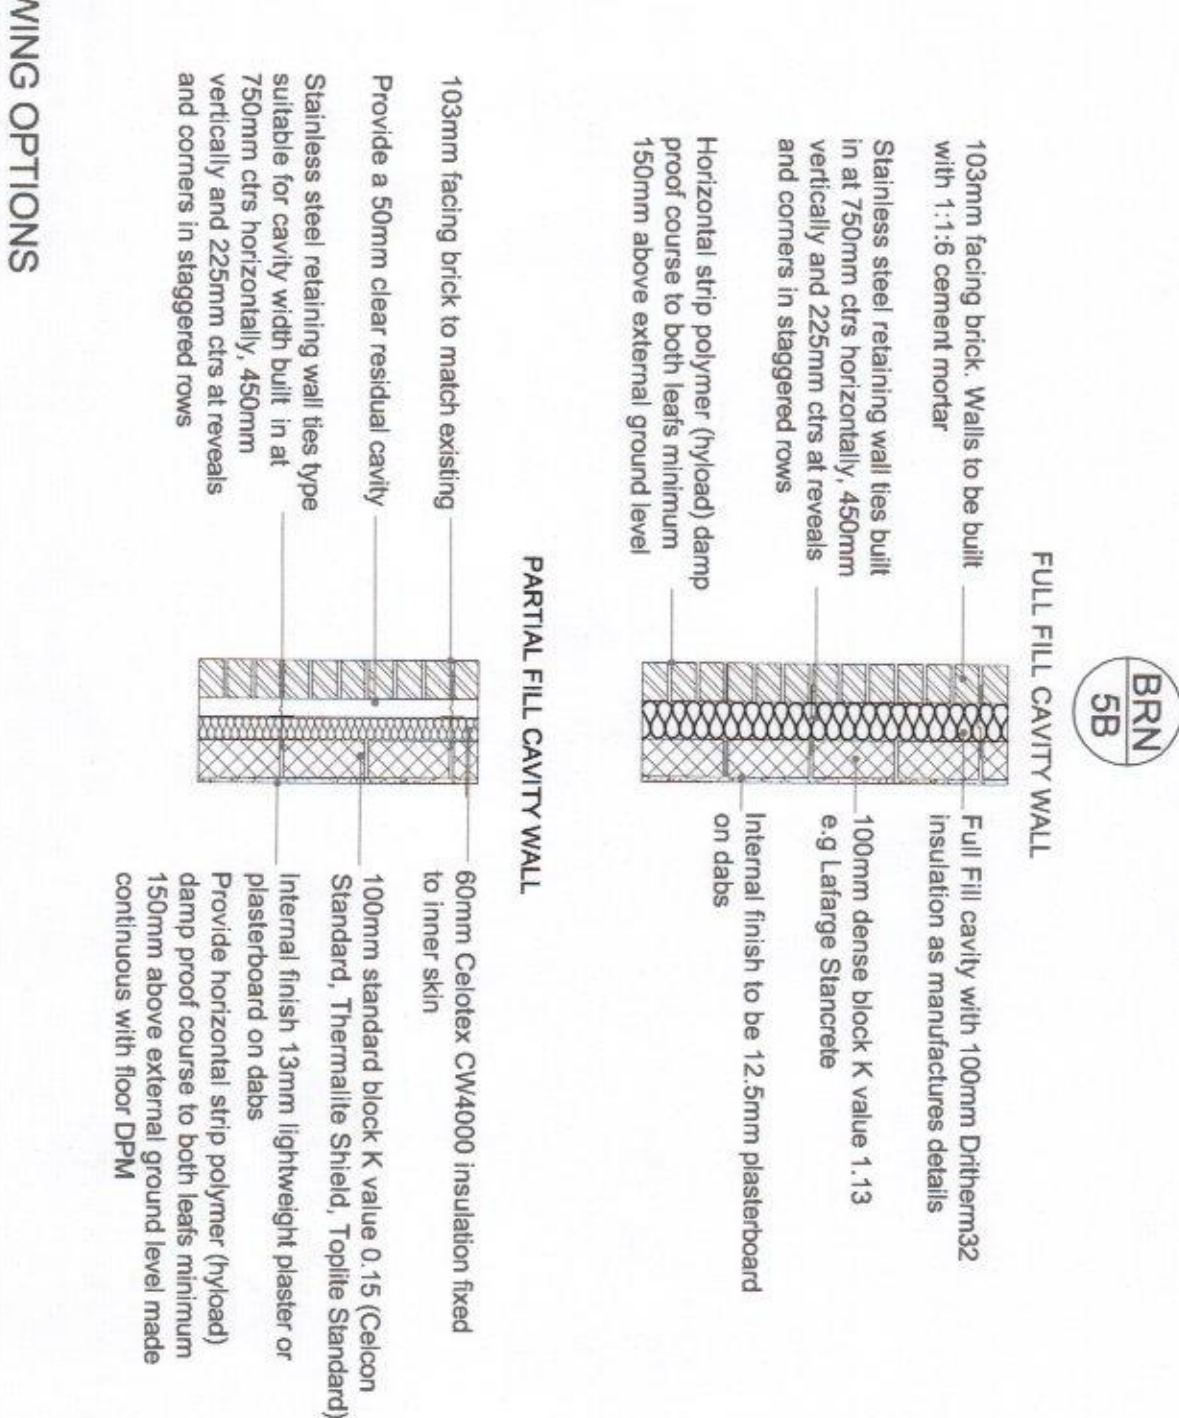


16 PROPOSED WALL(S) SECTION THRU SHOWING OPTIONS
1:20

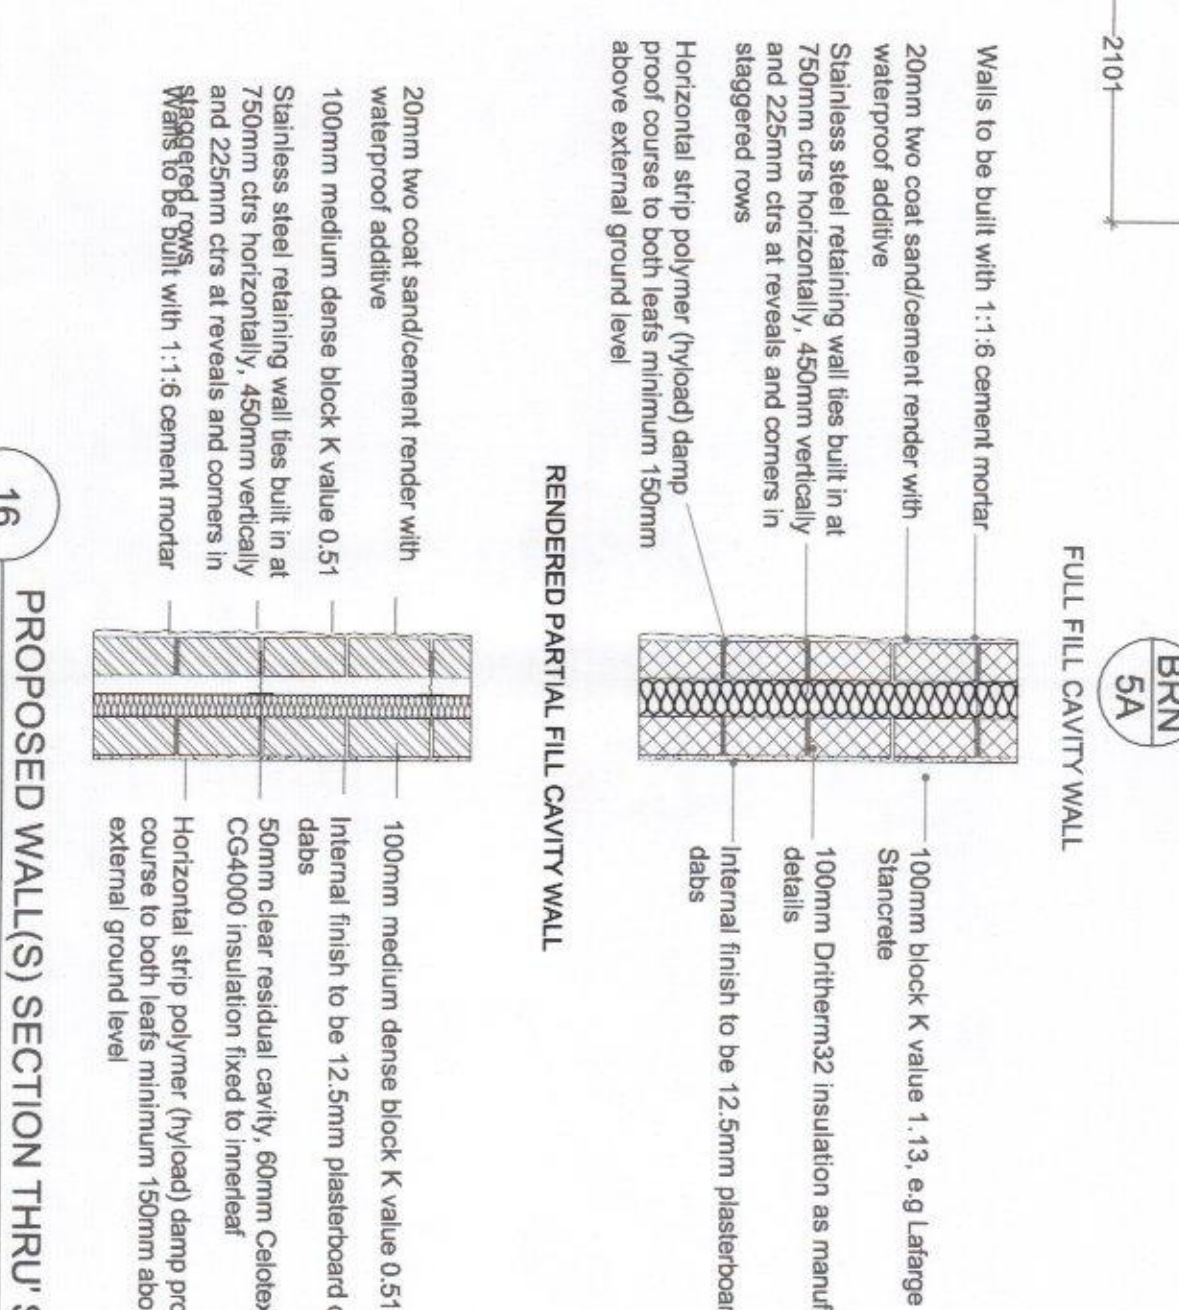


12 PROPOSED FIRST FLOOR PLAN
1:50

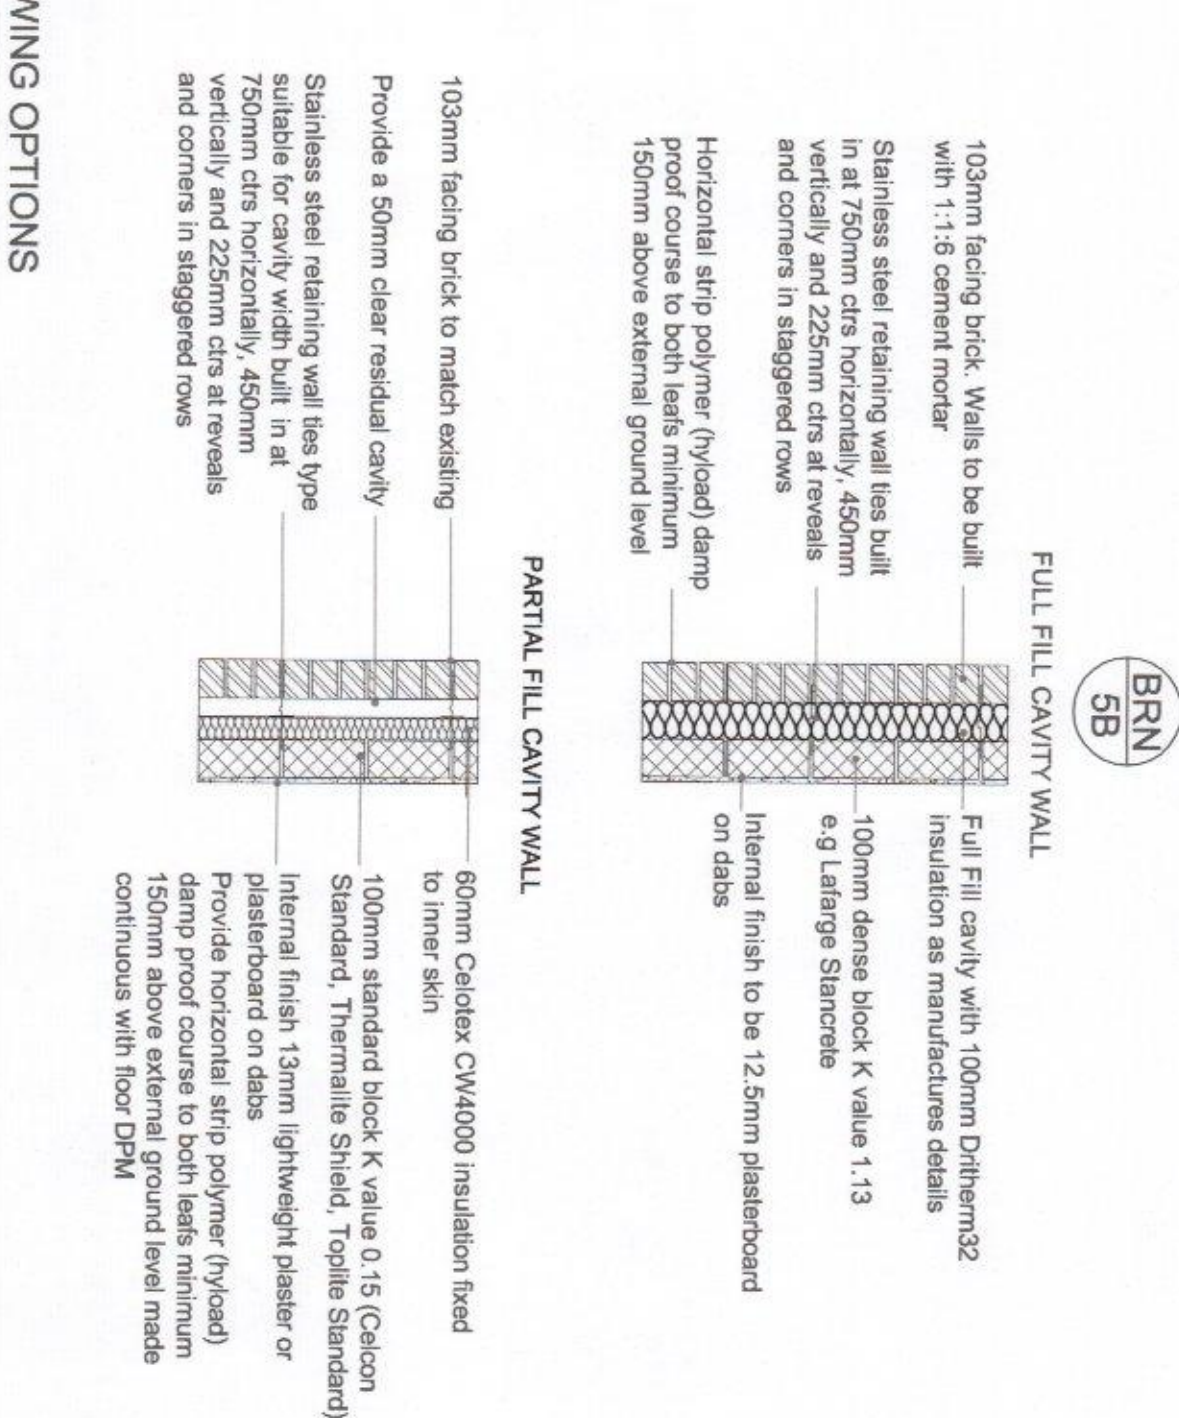


16 PROPOSED WALL(S) SECTION THRU SHOWING OPTIONS
1:20

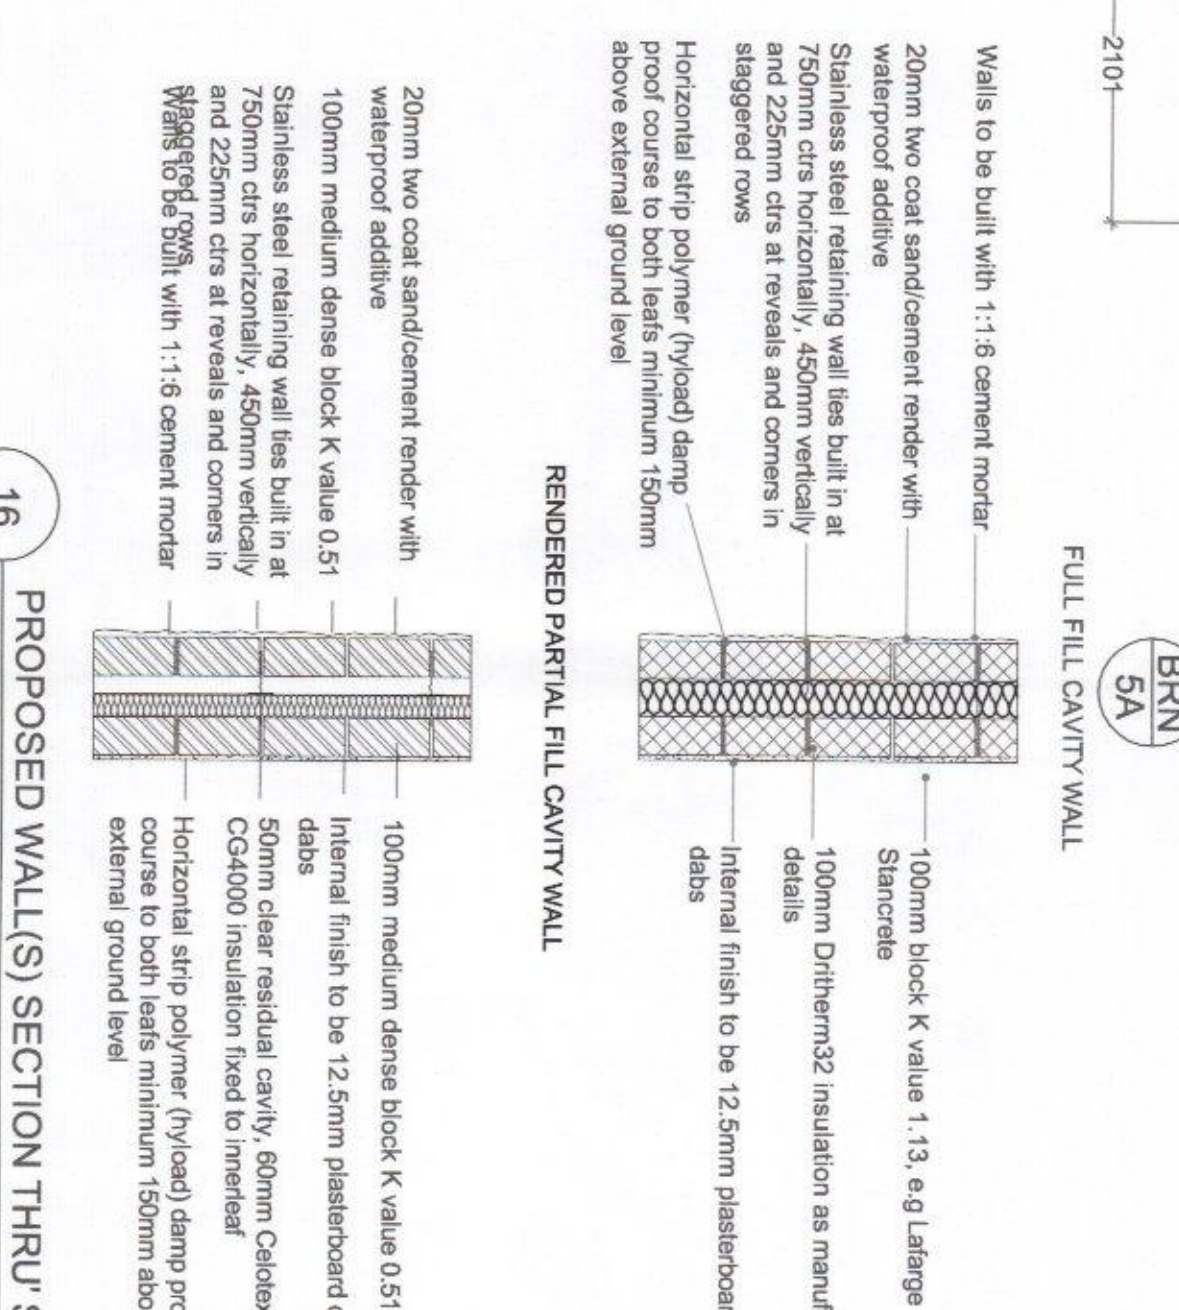


12 PROPOSED FIRST FLOOR PLAN
1:50

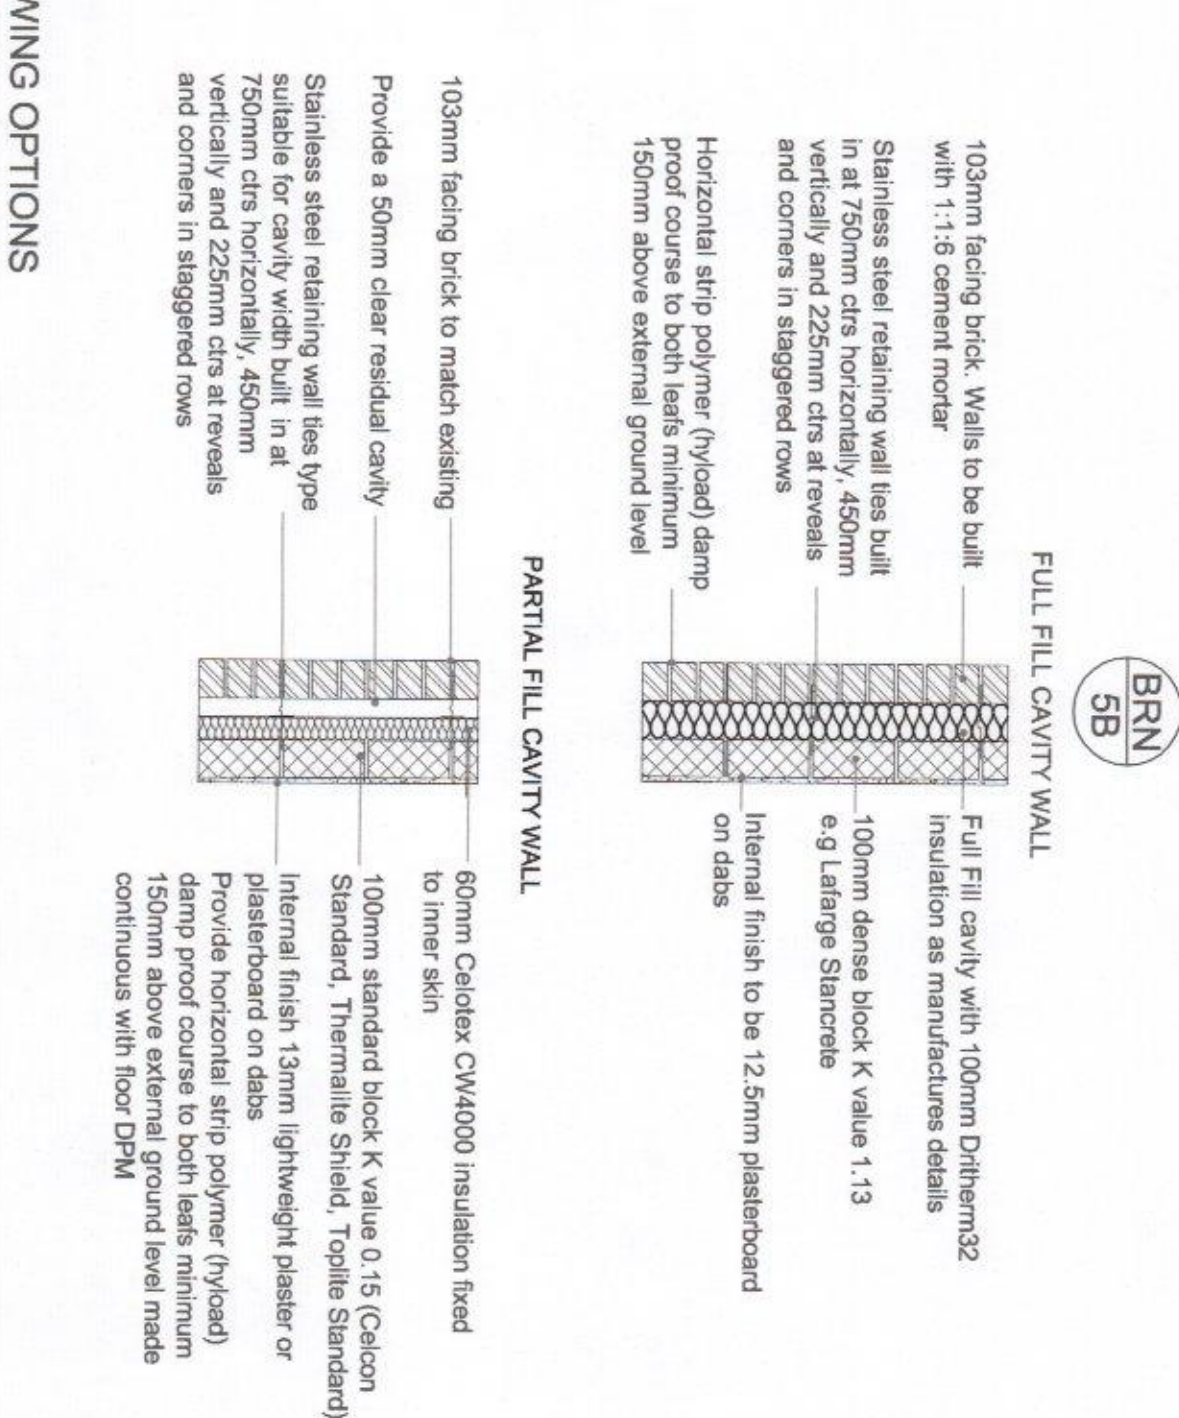


16 PROPOSED WALL(S) SECTION THRU SHOWING OPTIONS
1:20

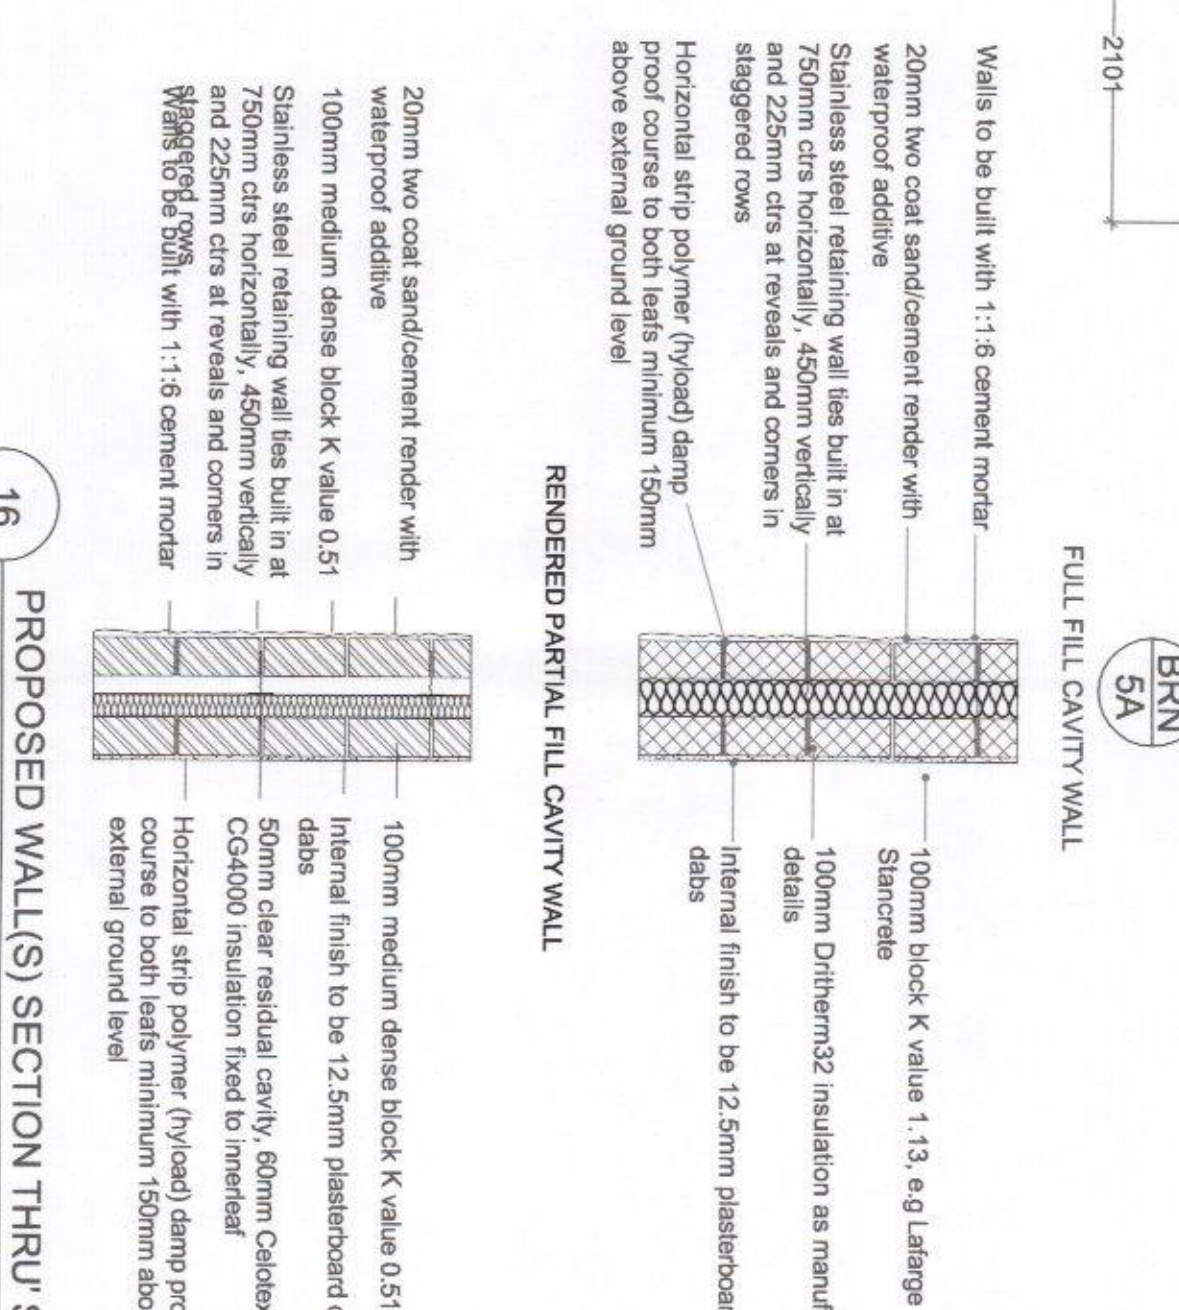


12 PROPOSED FIRST FLOOR PLAN
1:50

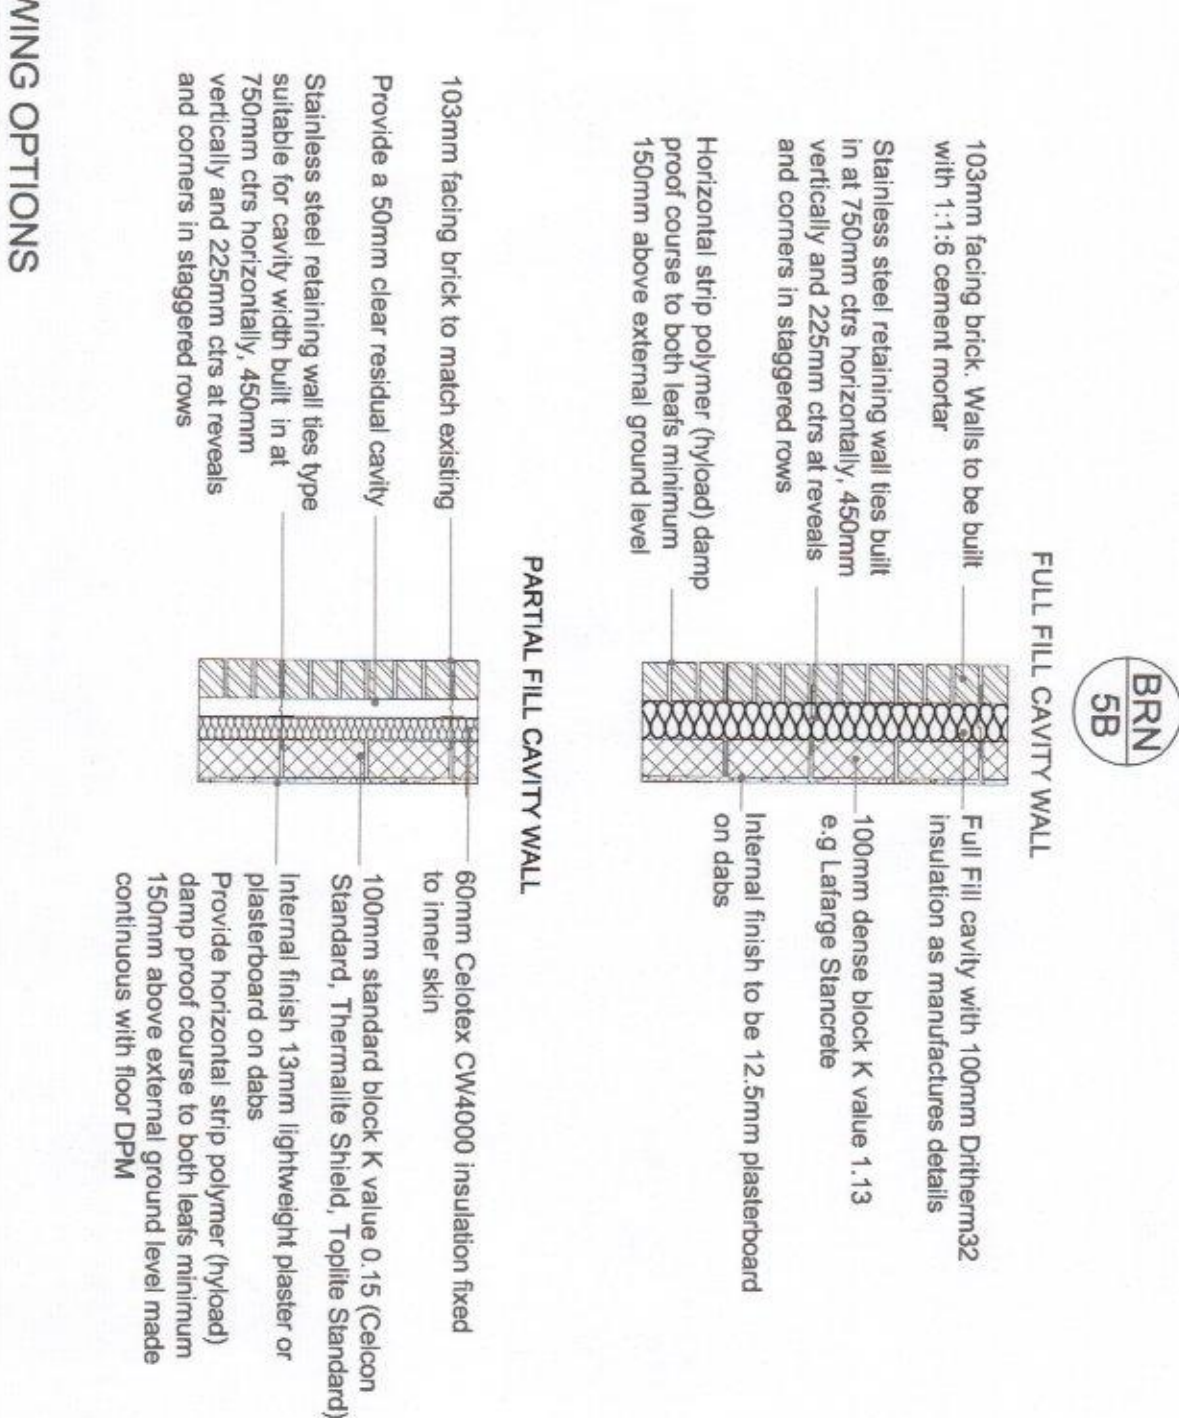


16 PROPOSED WALL(S) SECTION THRU SHOWING OPTIONS
1:20

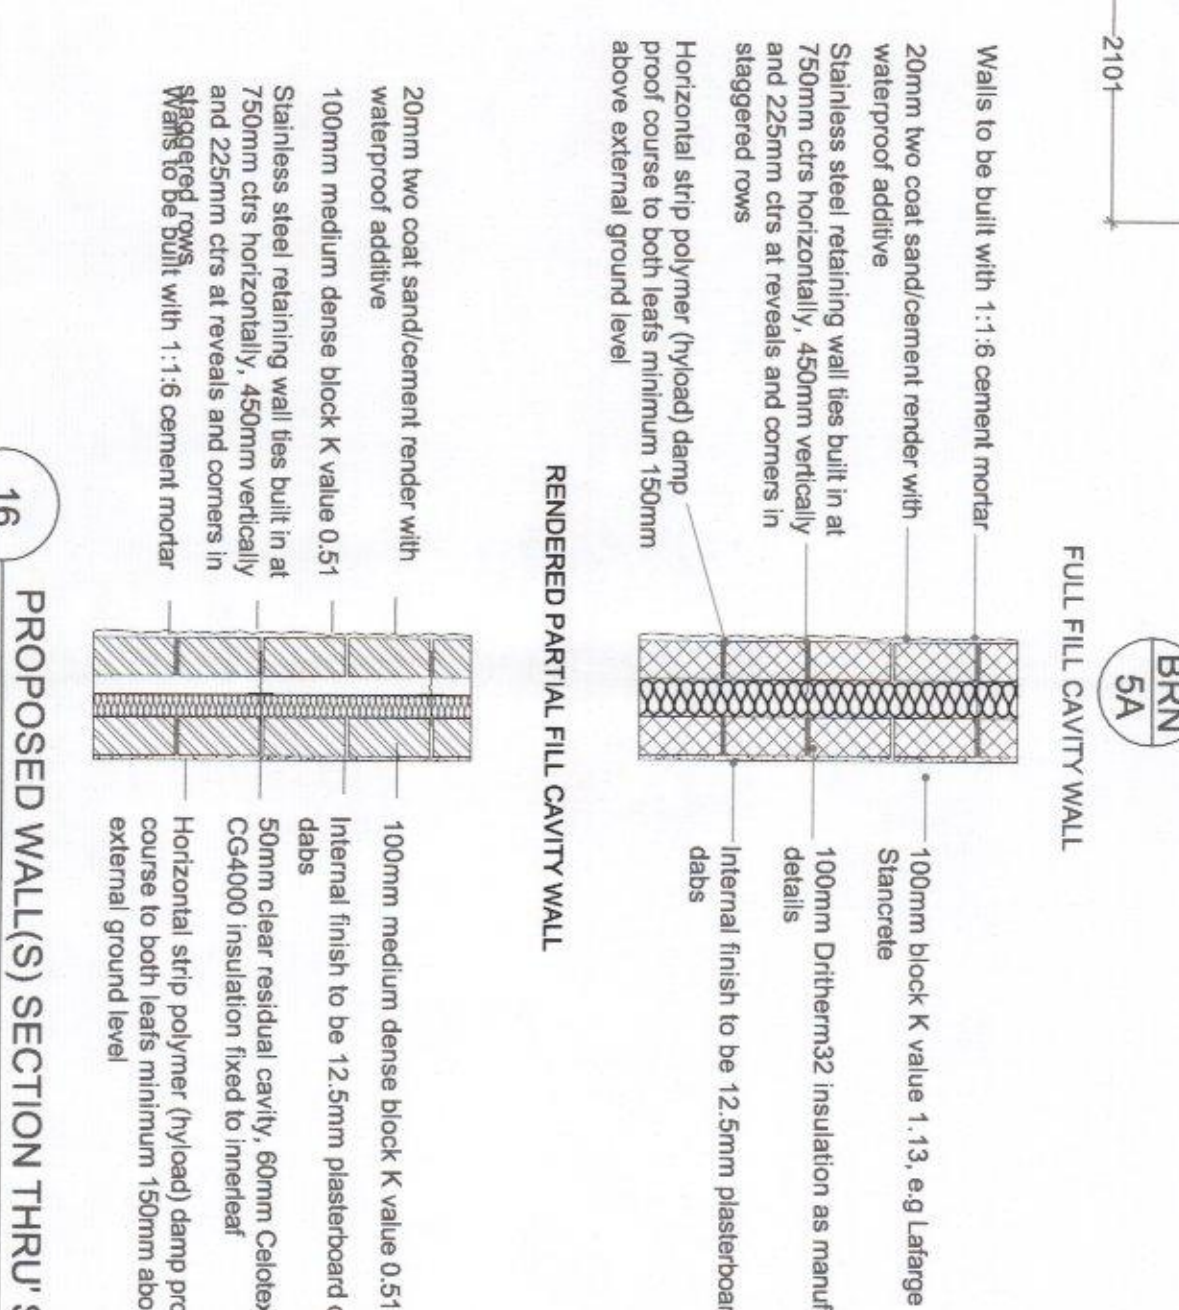


12 PROPOSED FIRST FLOOR PLAN
1:50

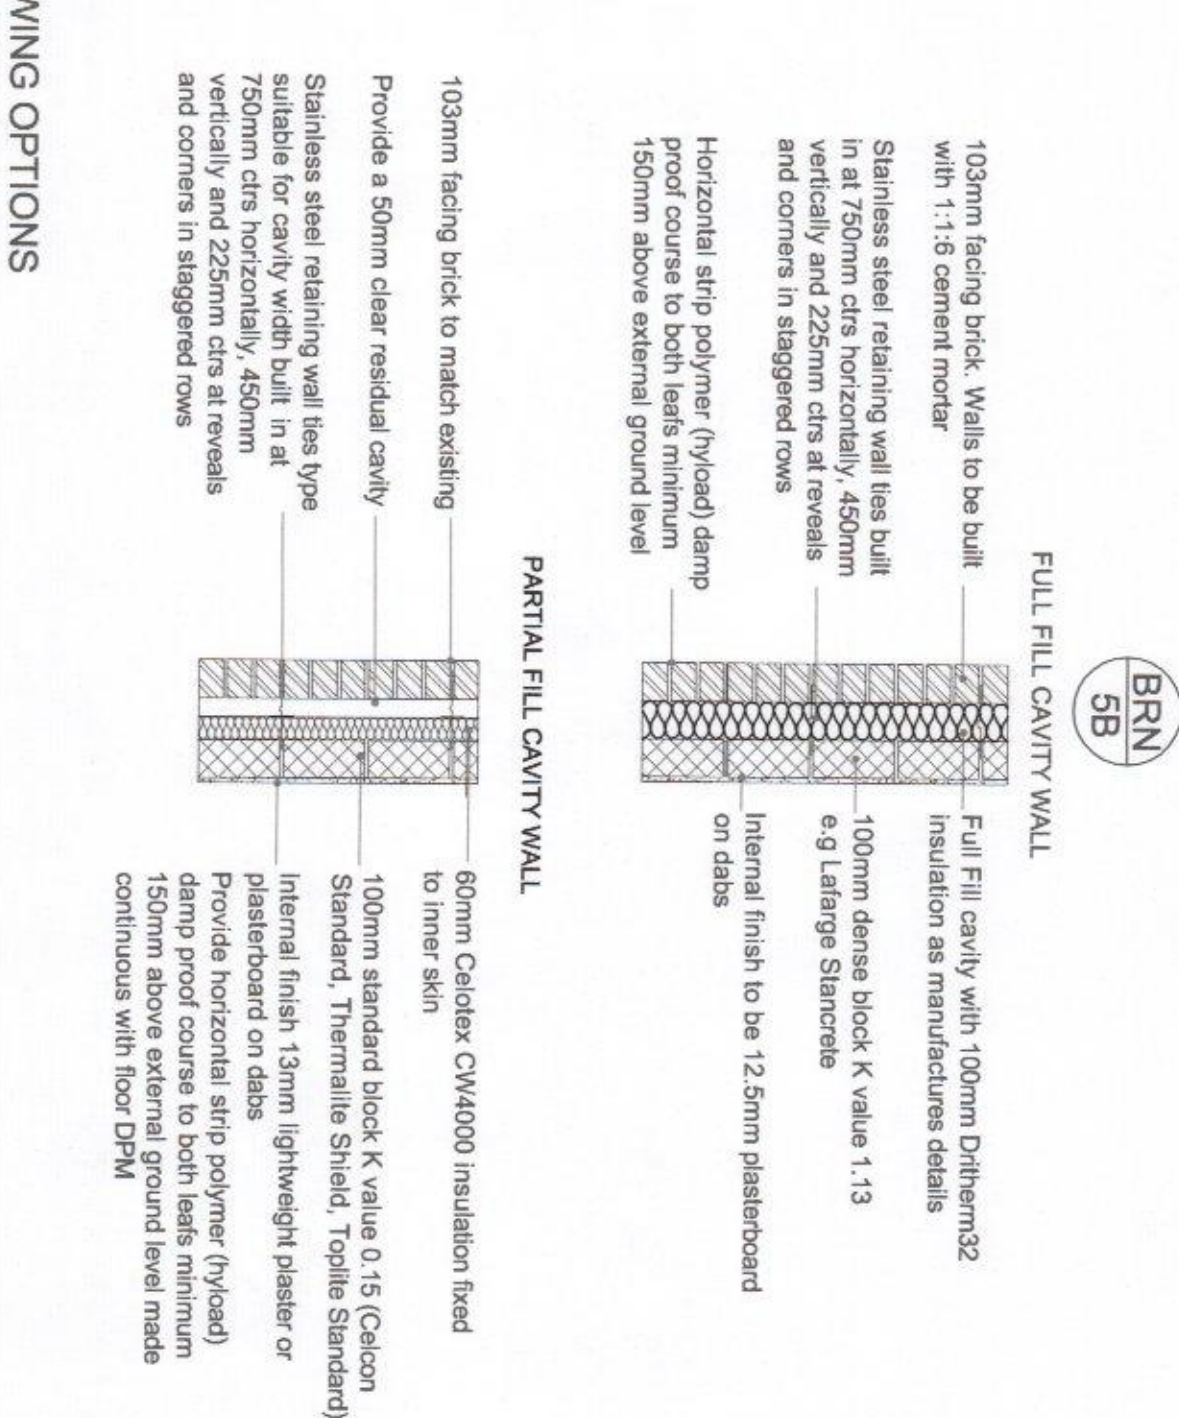


16 PROPOSED WALL(S) SECTION THRU SHOWING OPTIONS
1:20

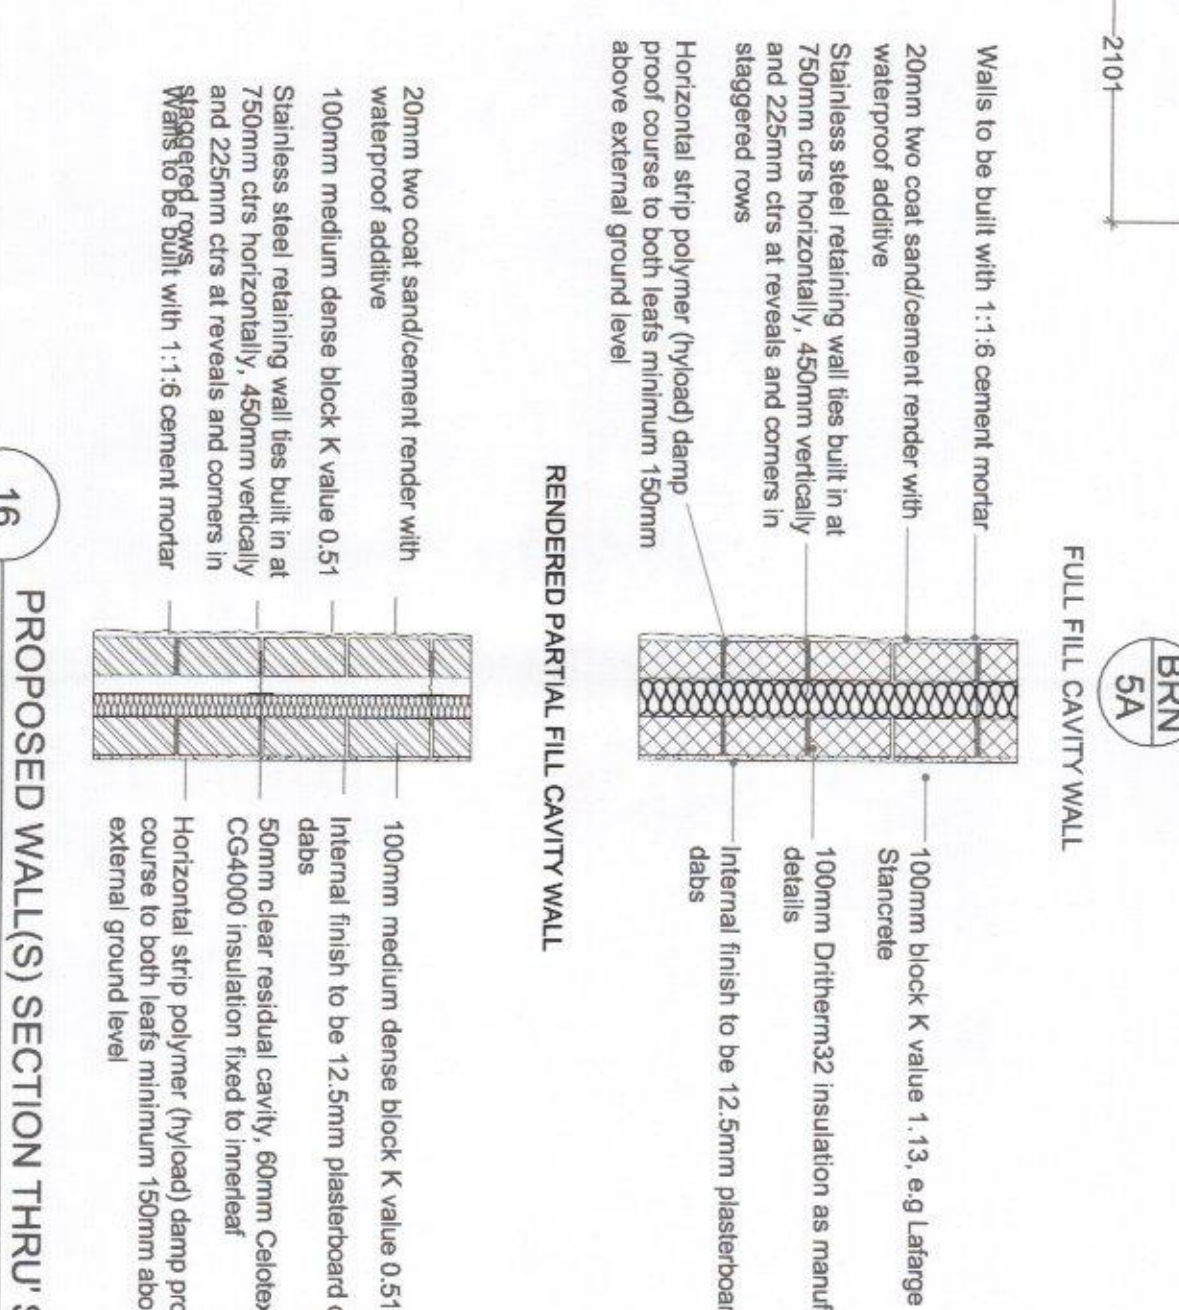


12 PROPOSED FIRST FLOOR PLAN
1:50

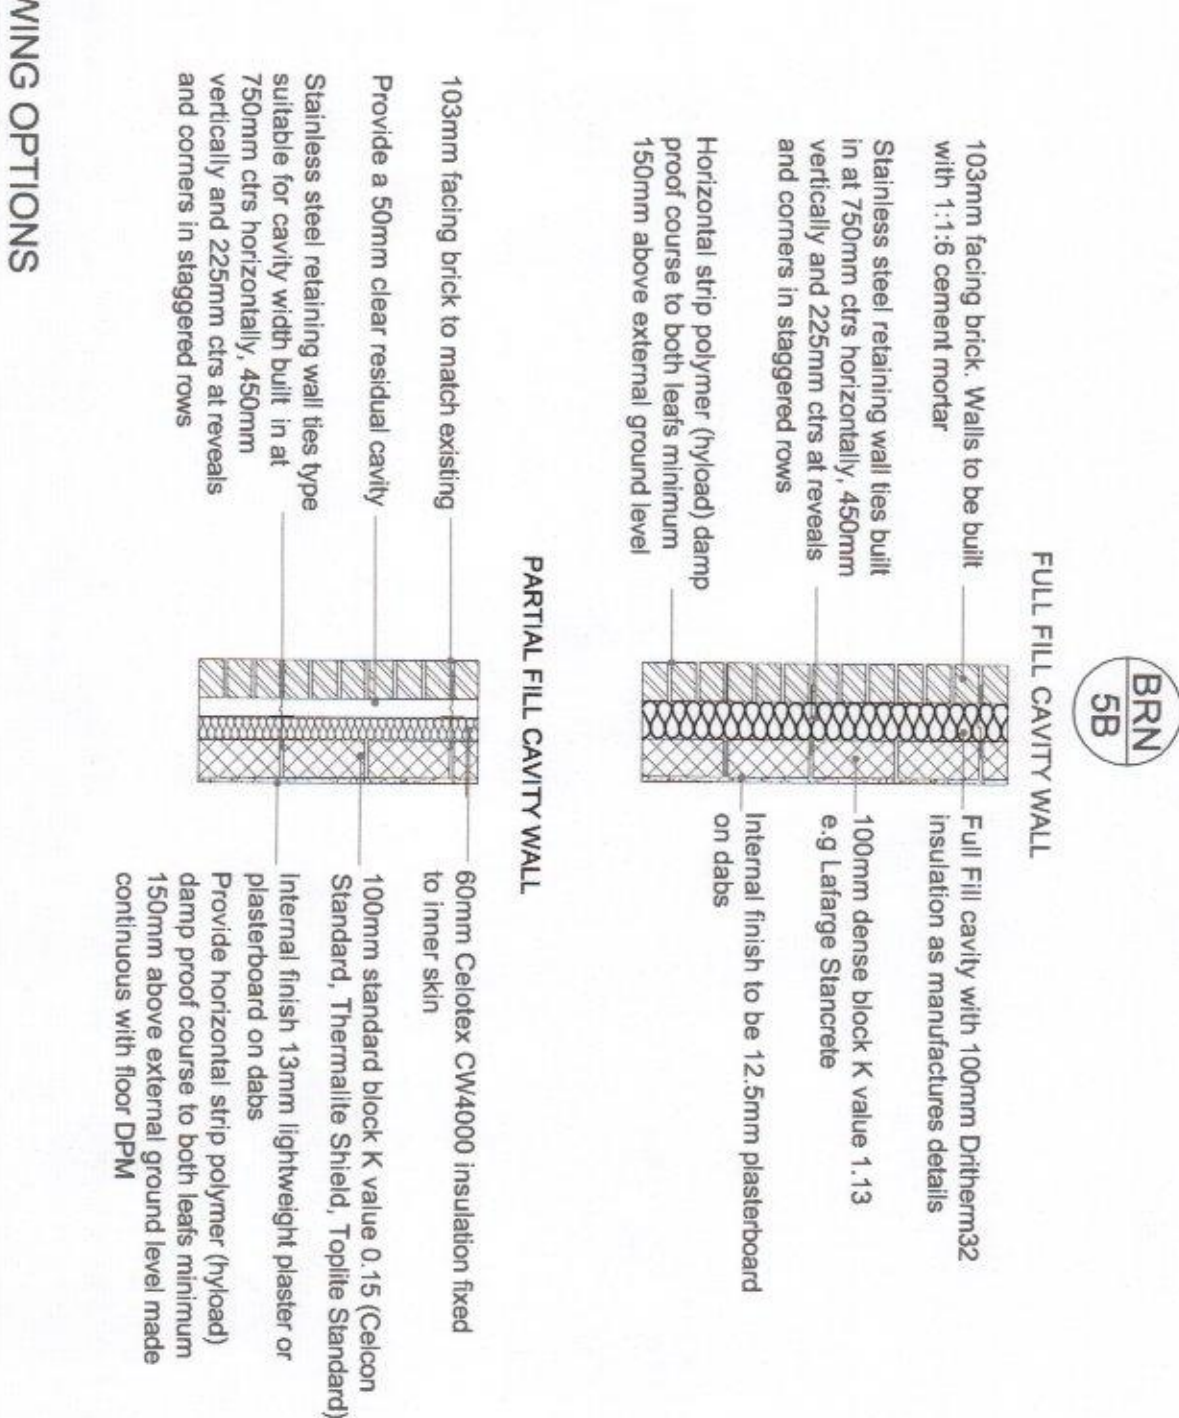


16 PROPOSED WALL(S) SECTION THRU SHOWING OPTIONS
1:20

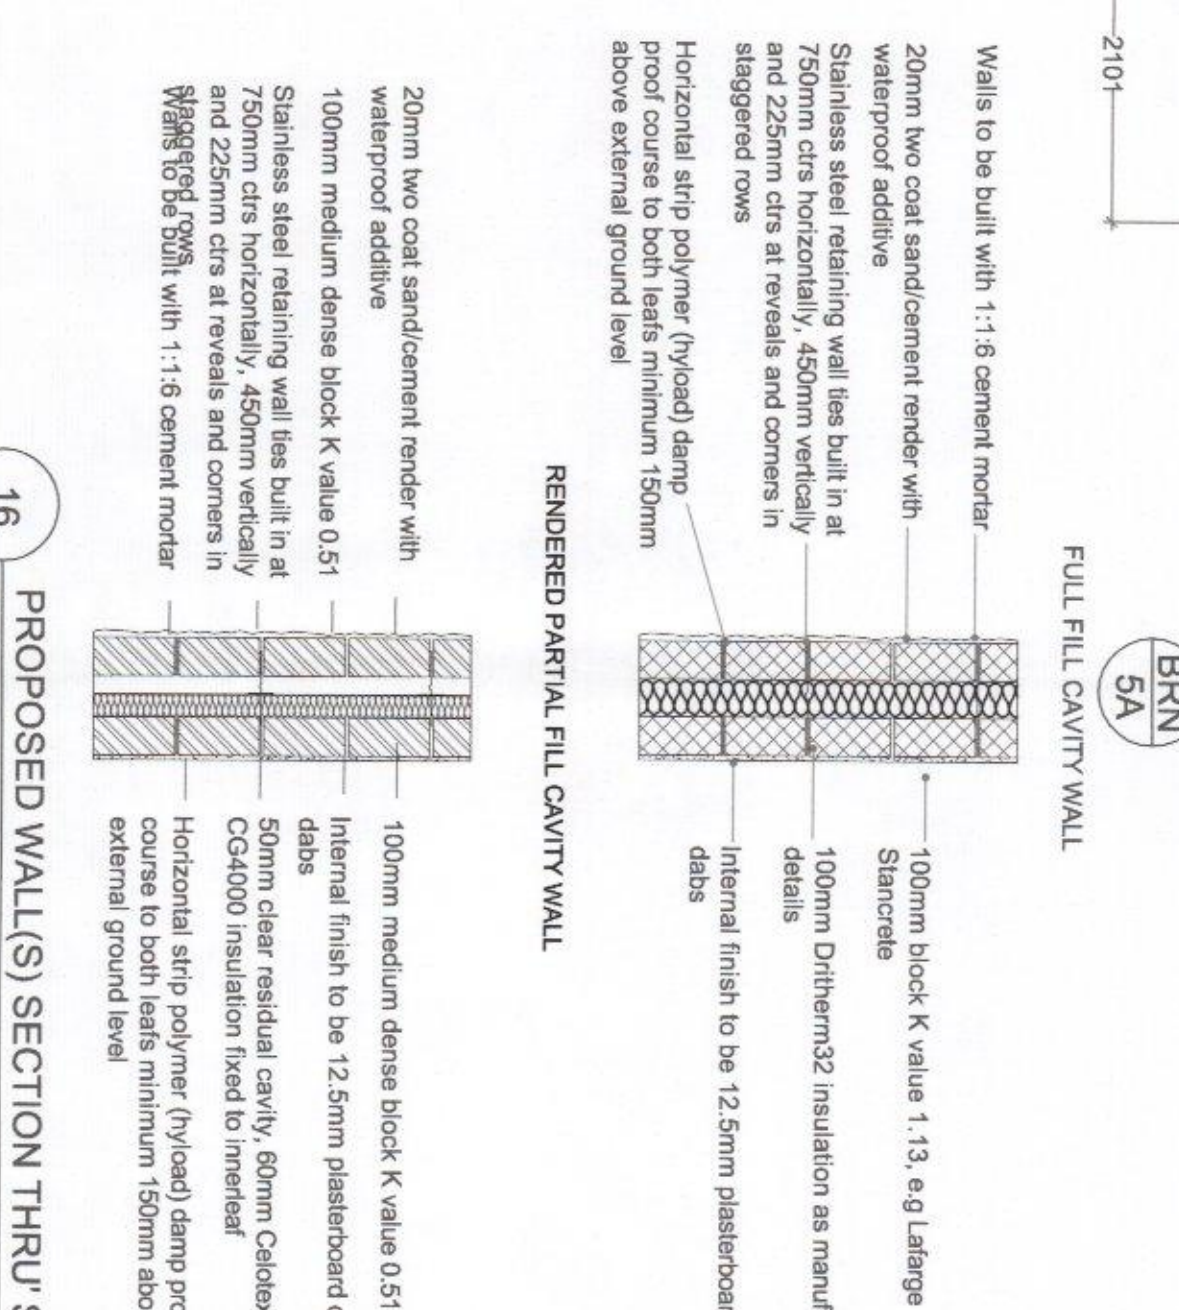


12 PROPOSED FIRST FLOOR PLAN
1:50

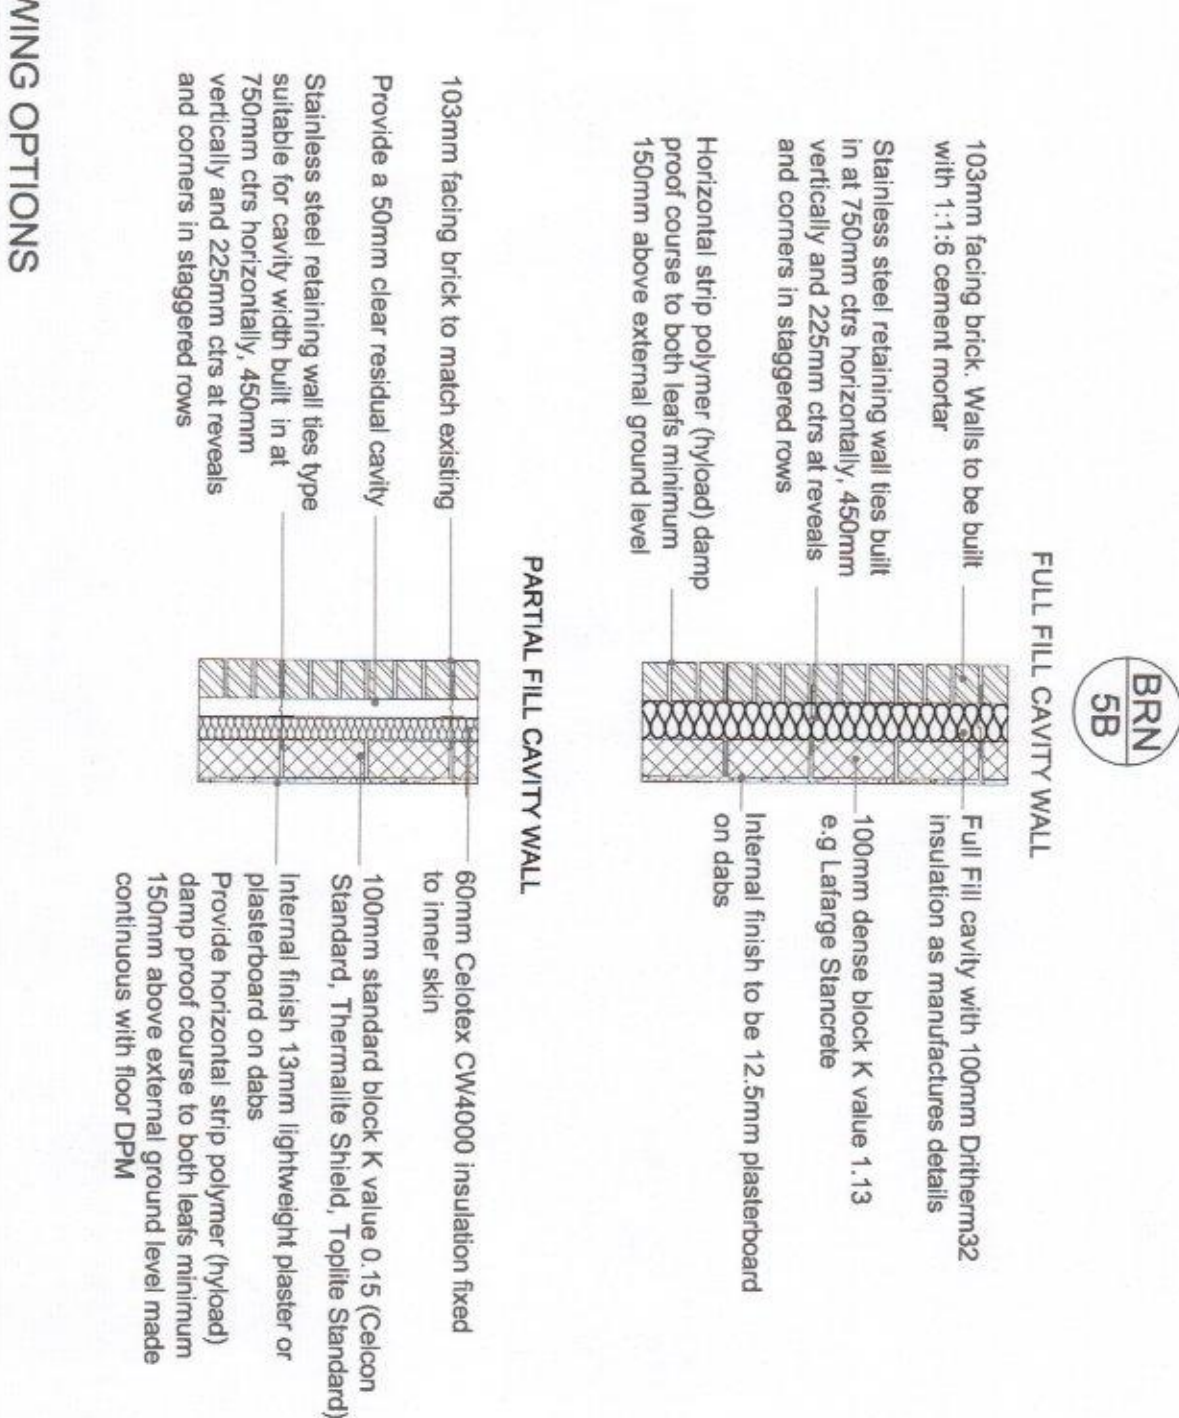


16 PROPOSED WALL(S) SECTION THRU SHOWING OPTIONS
1:20

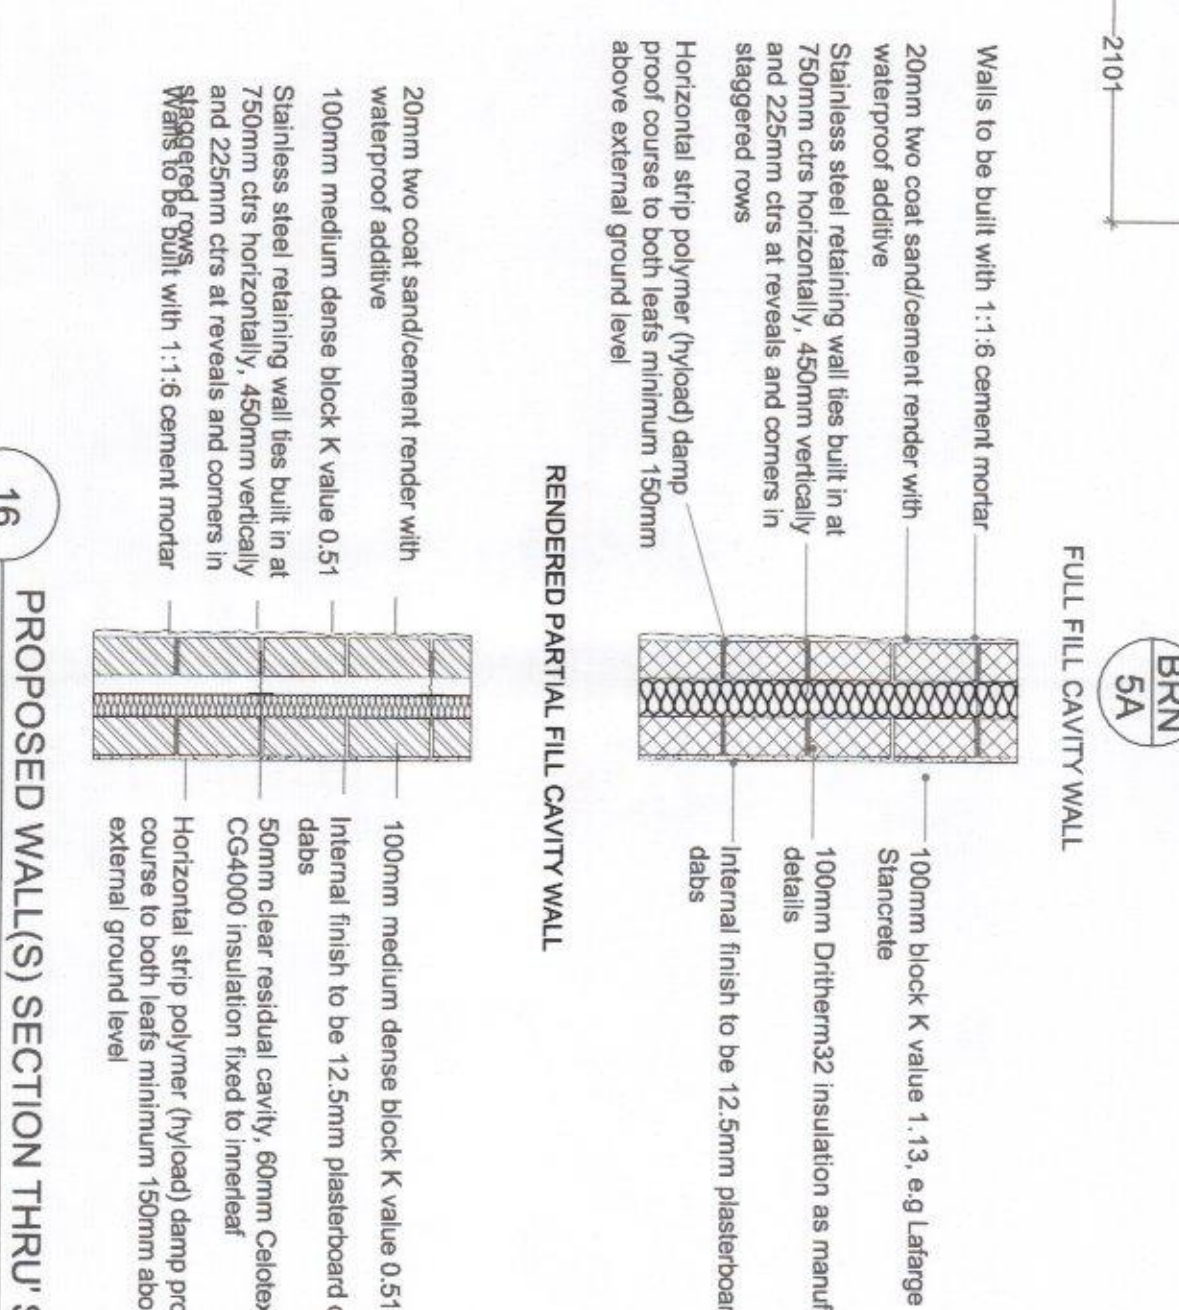


12 PROPOSED FIRST FLOOR PLAN
1:50

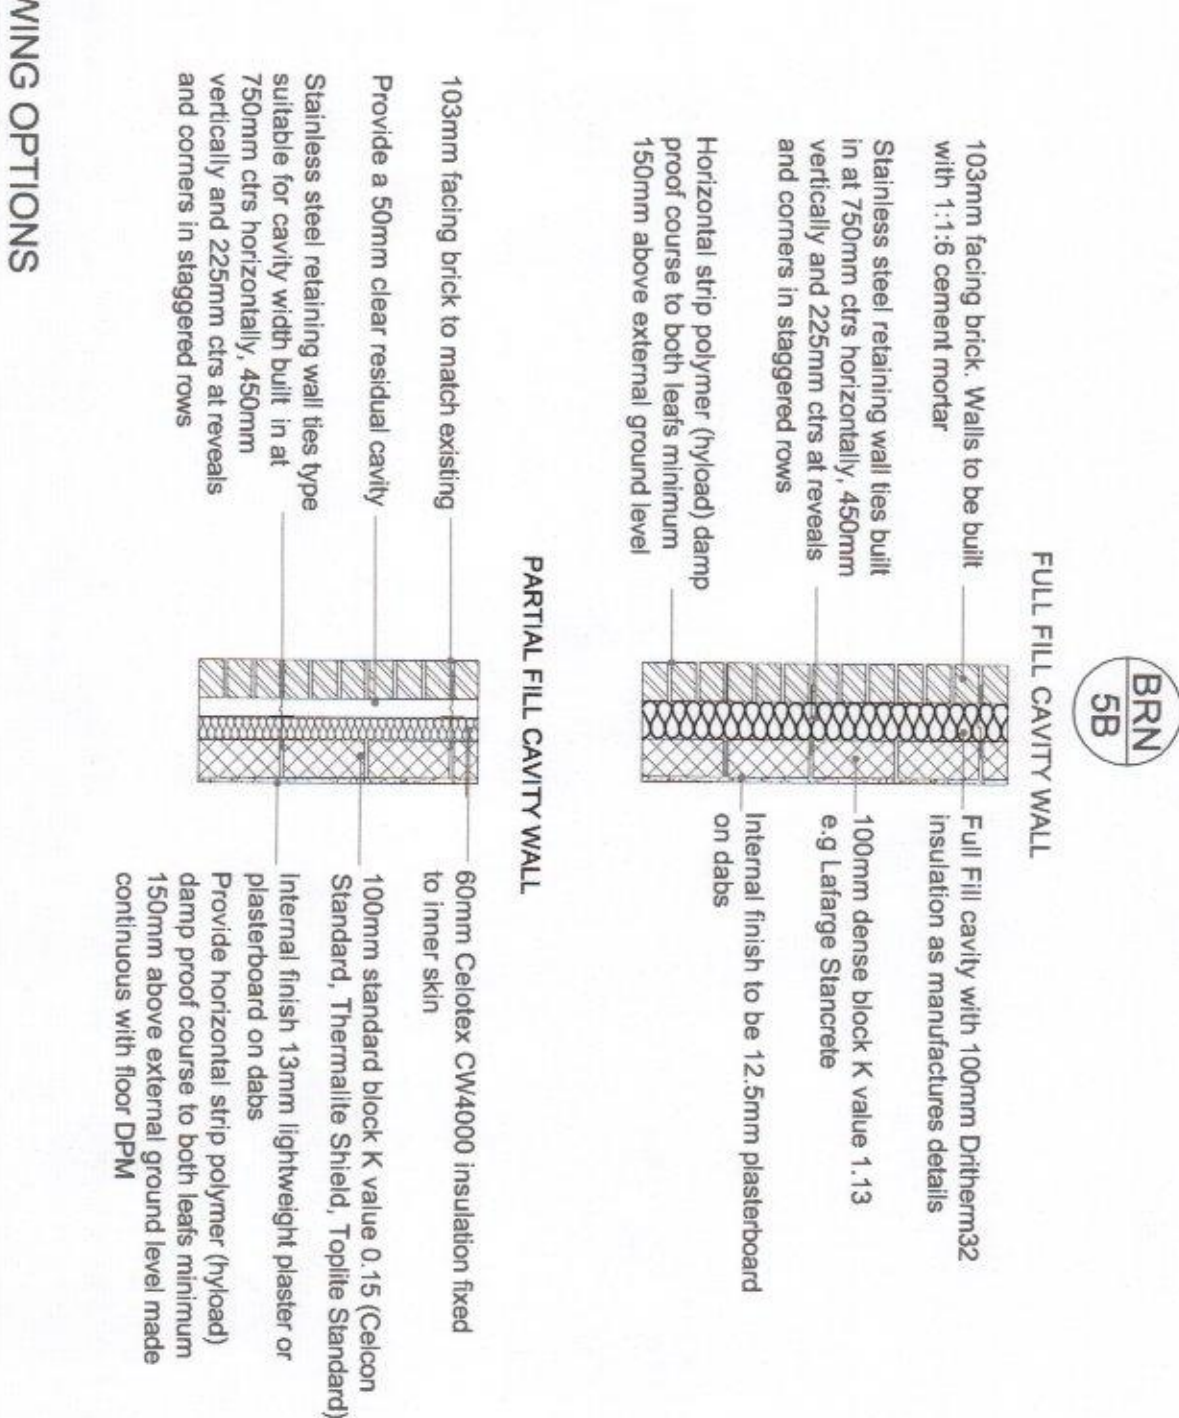


16 PROPOSED WALL(S) SECTION THRU SHOWING OPTIONS
1:20

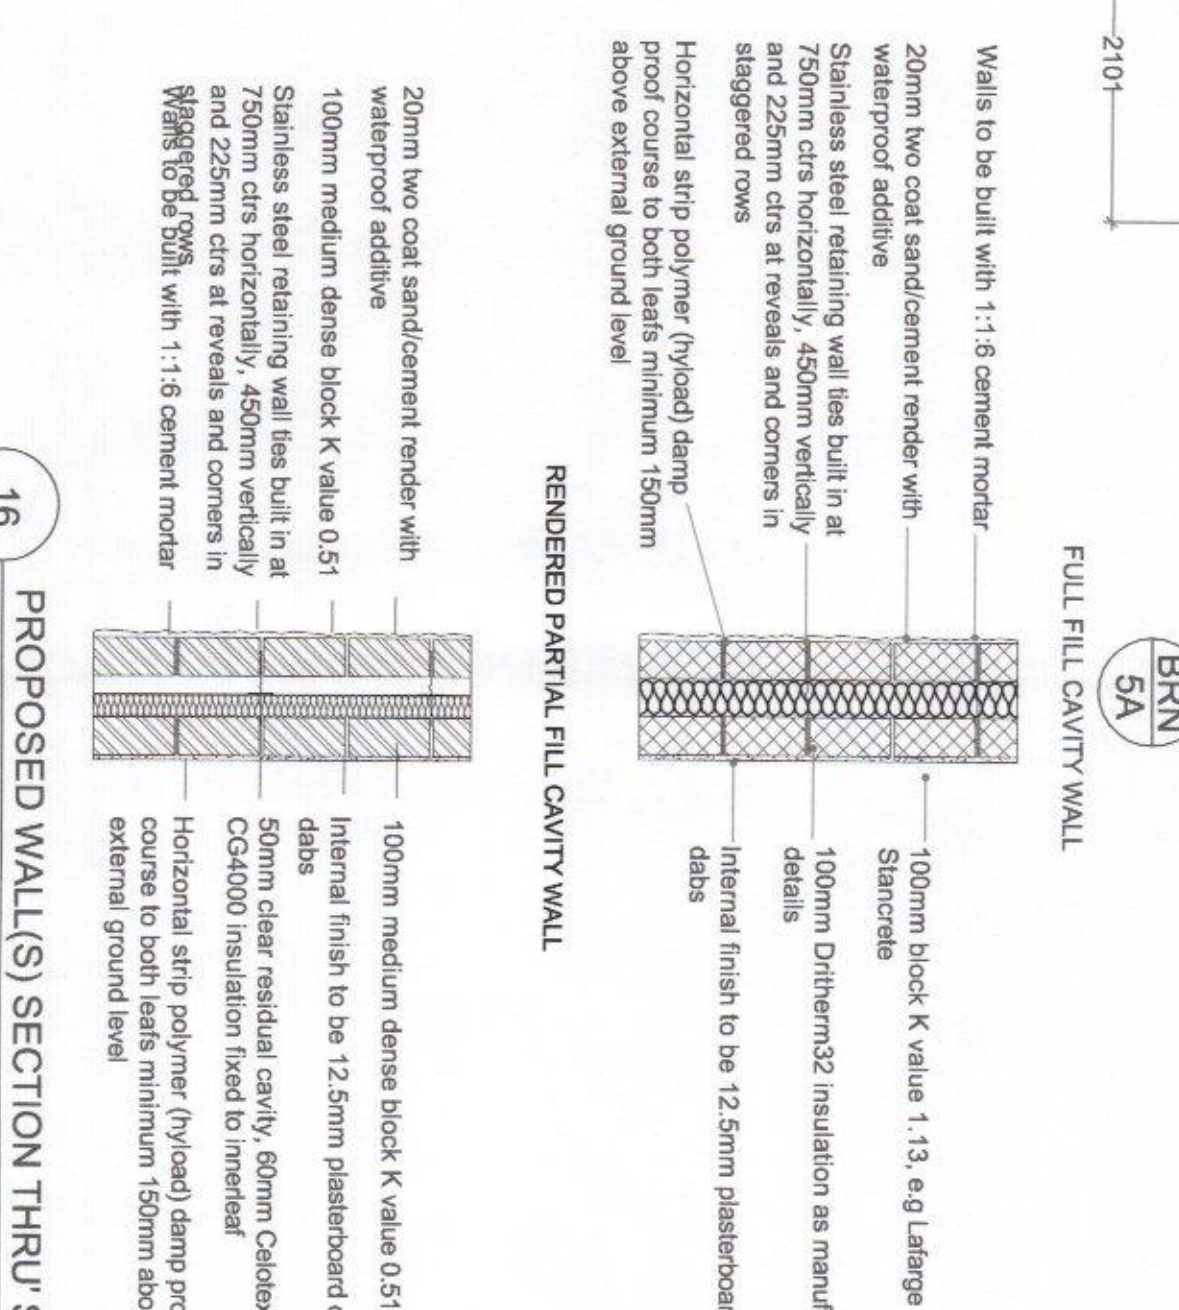


12 PROPOSED FIRST FLOOR PLAN
1:50

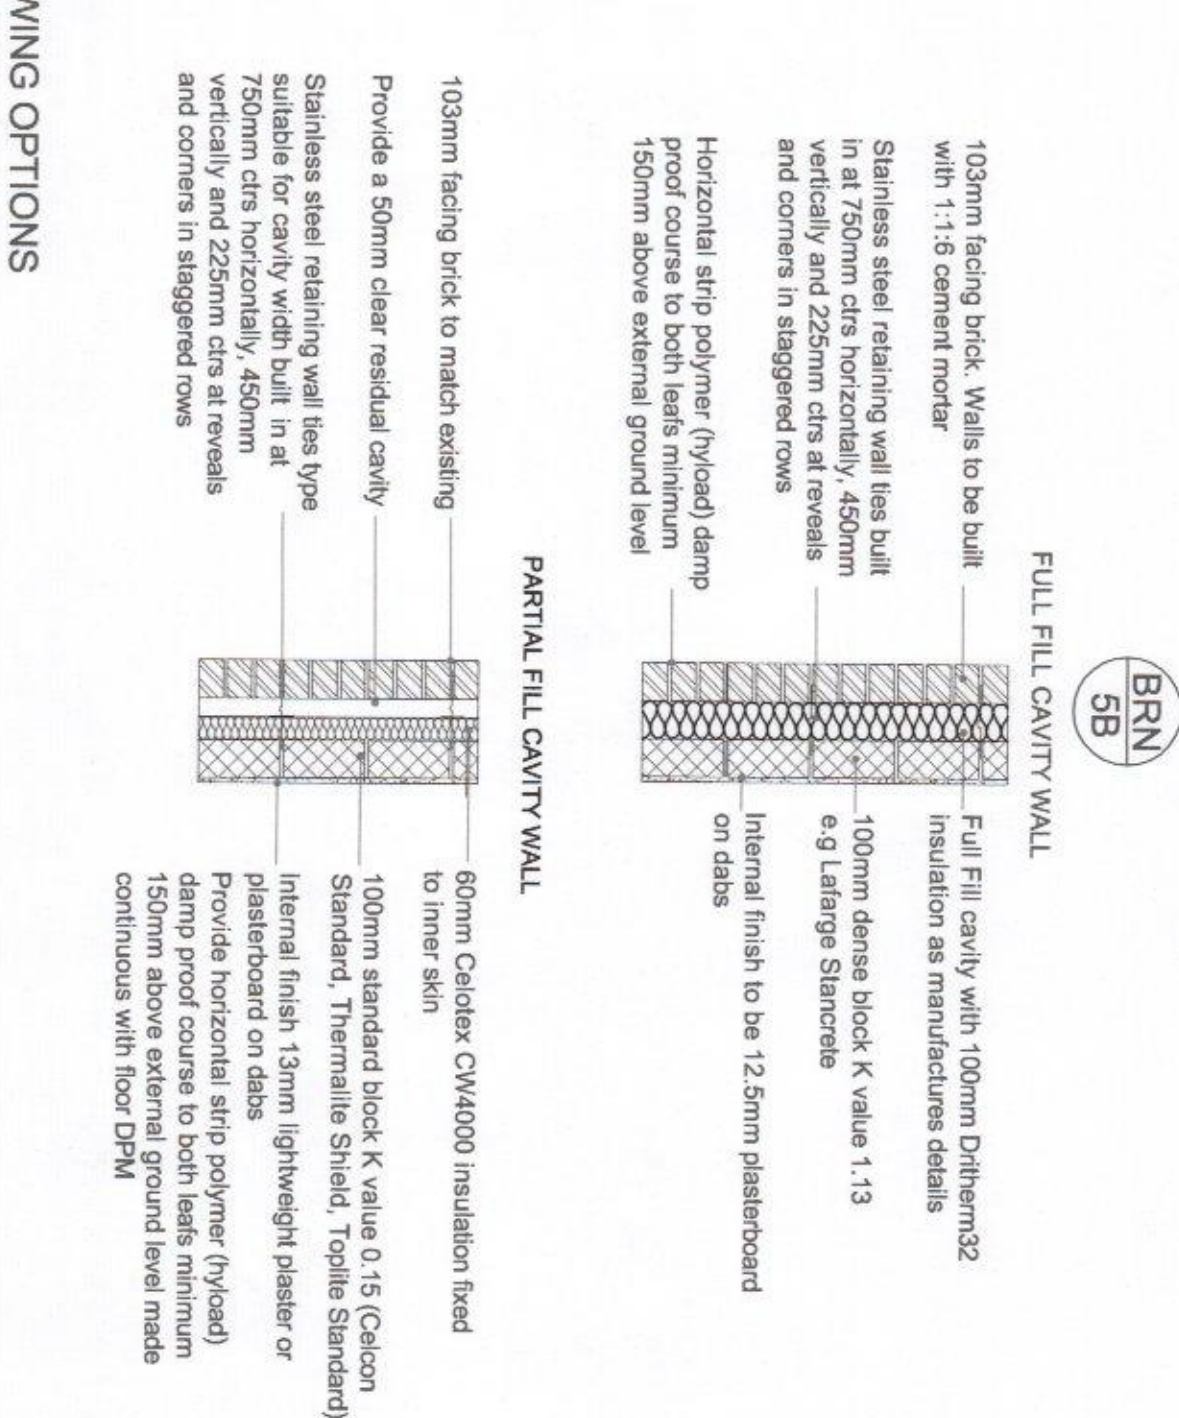


16 PROPOSED WALL(S) SECTION THRU SHOWING OPTIONS
1:20

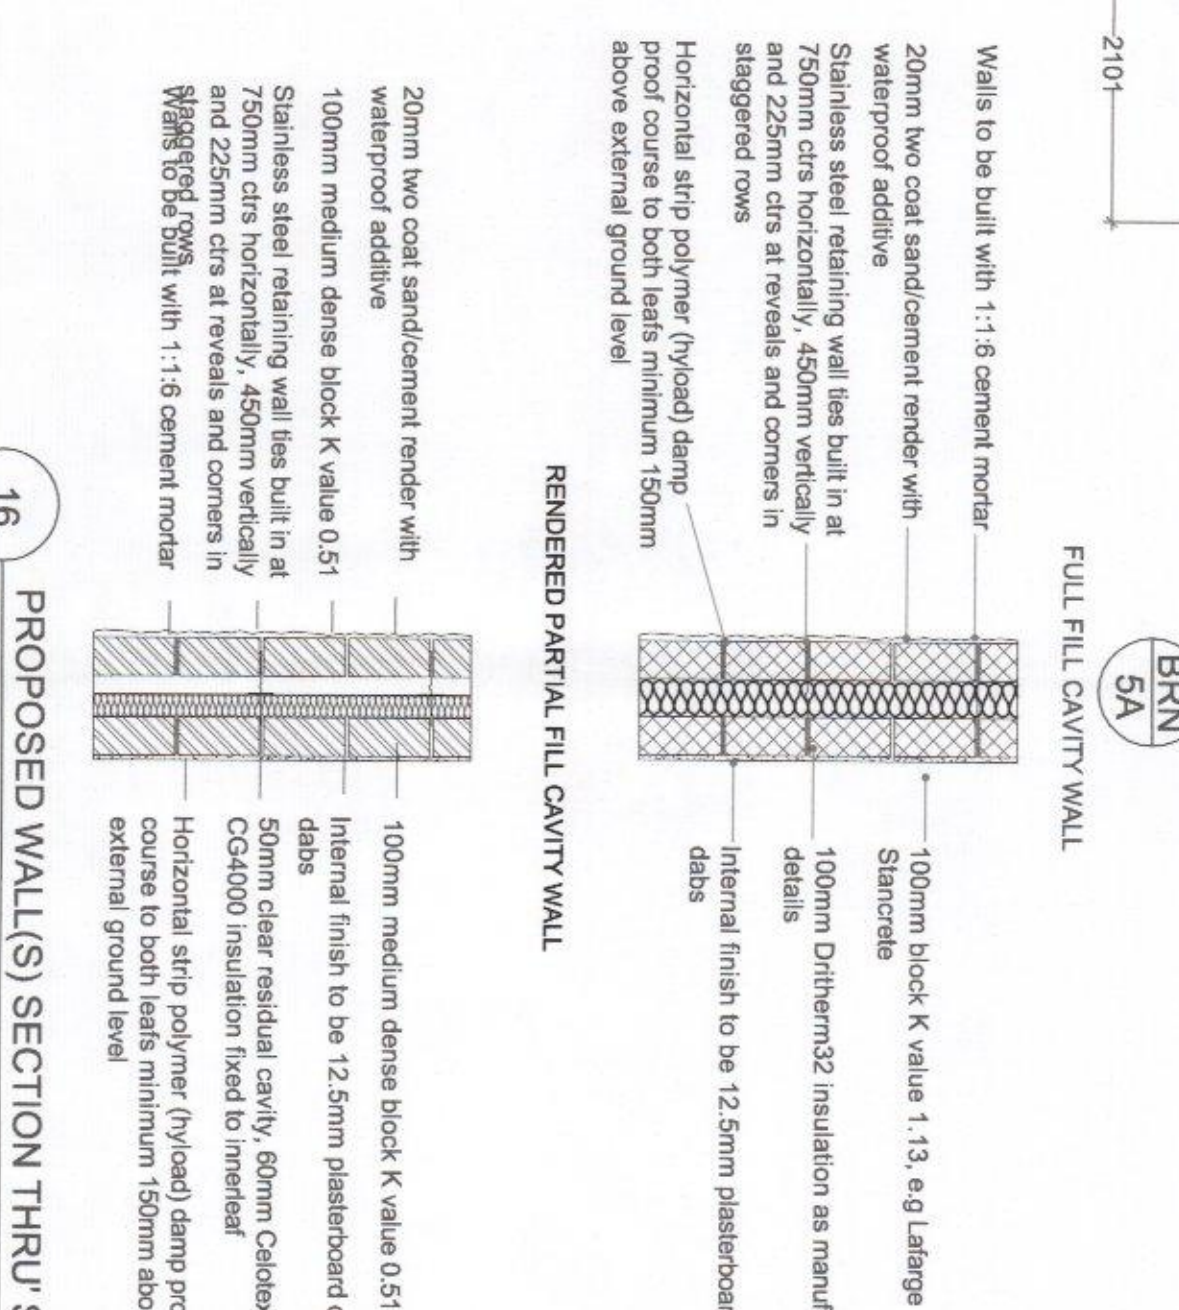


12 PROPOSED FIRST FLOOR PLAN
1:50

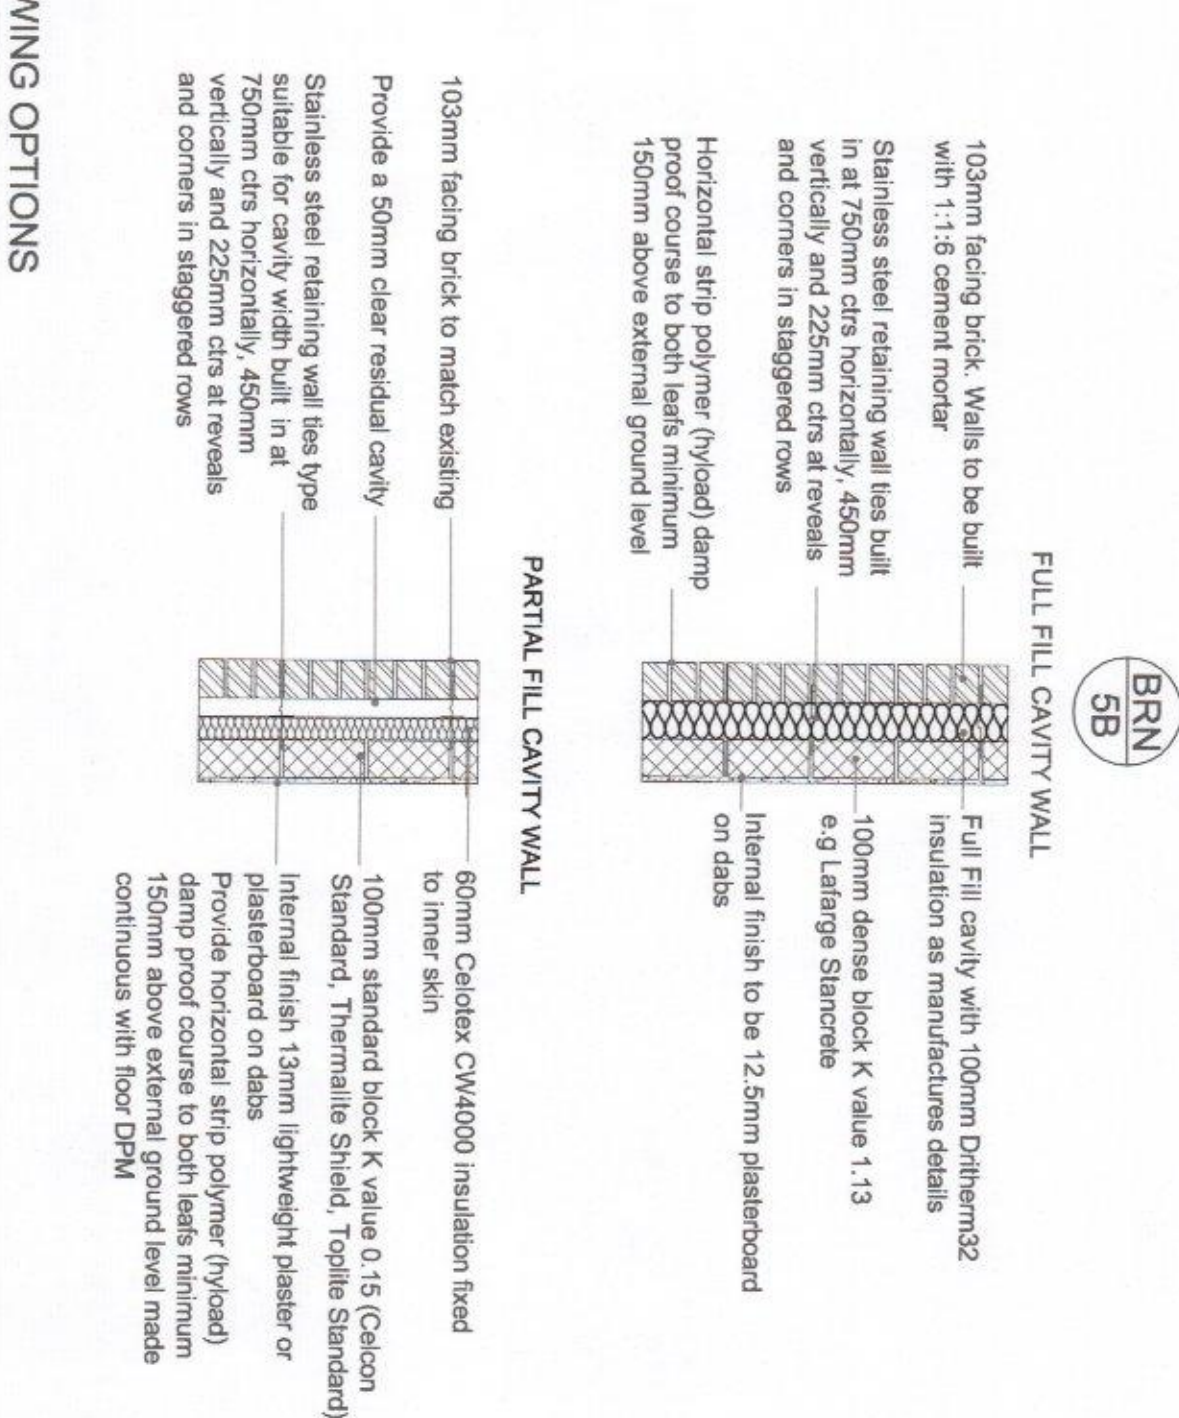


16 PROPOSED WALL(S) SECTION THRU SHOWING OPTIONS
1:20

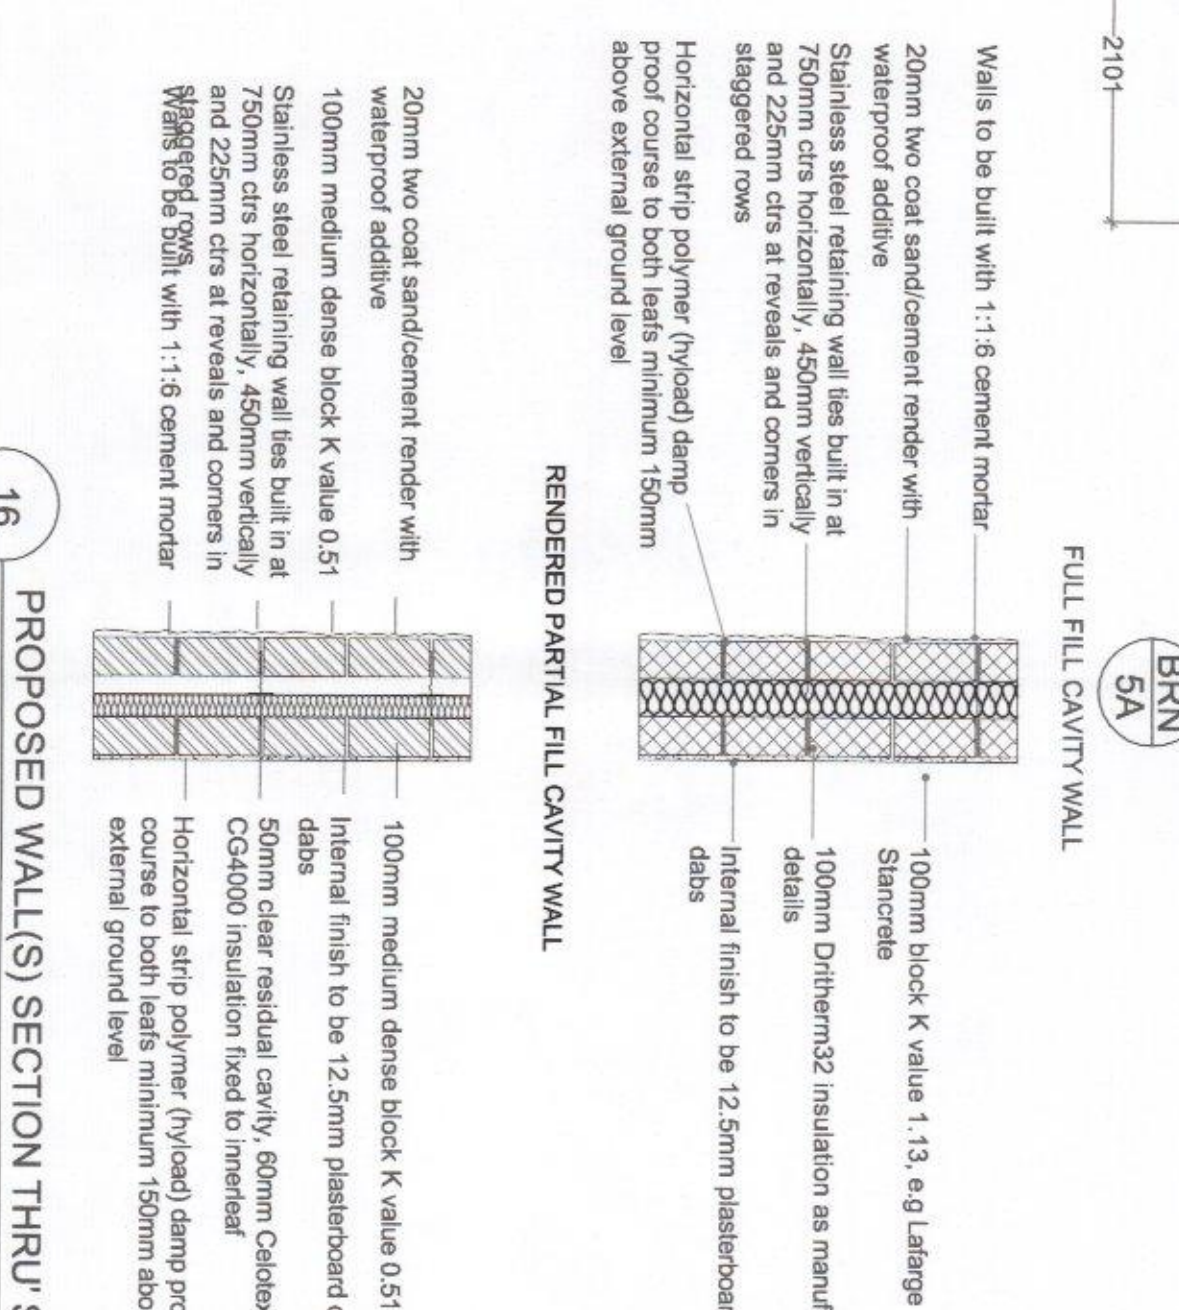


12 PROPOSED FIRST FLOOR PLAN
1:50

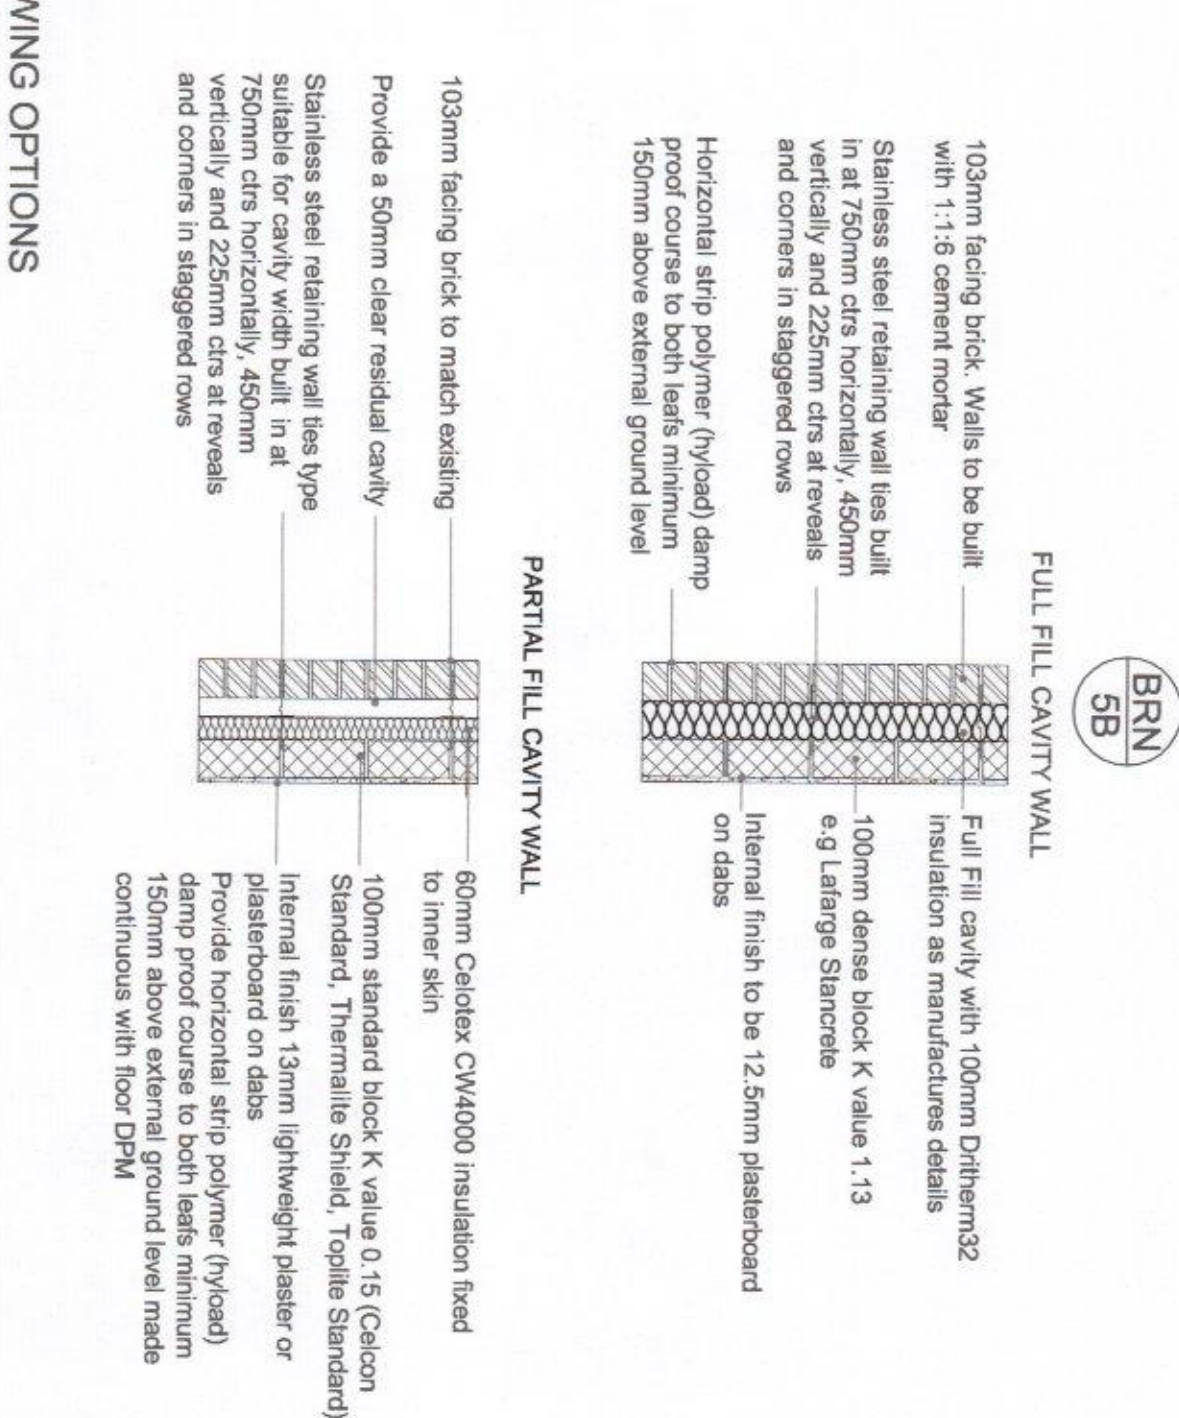


16 PROPOSED WALL(S) SECTION THRU SHOWING OPTIONS
1:20

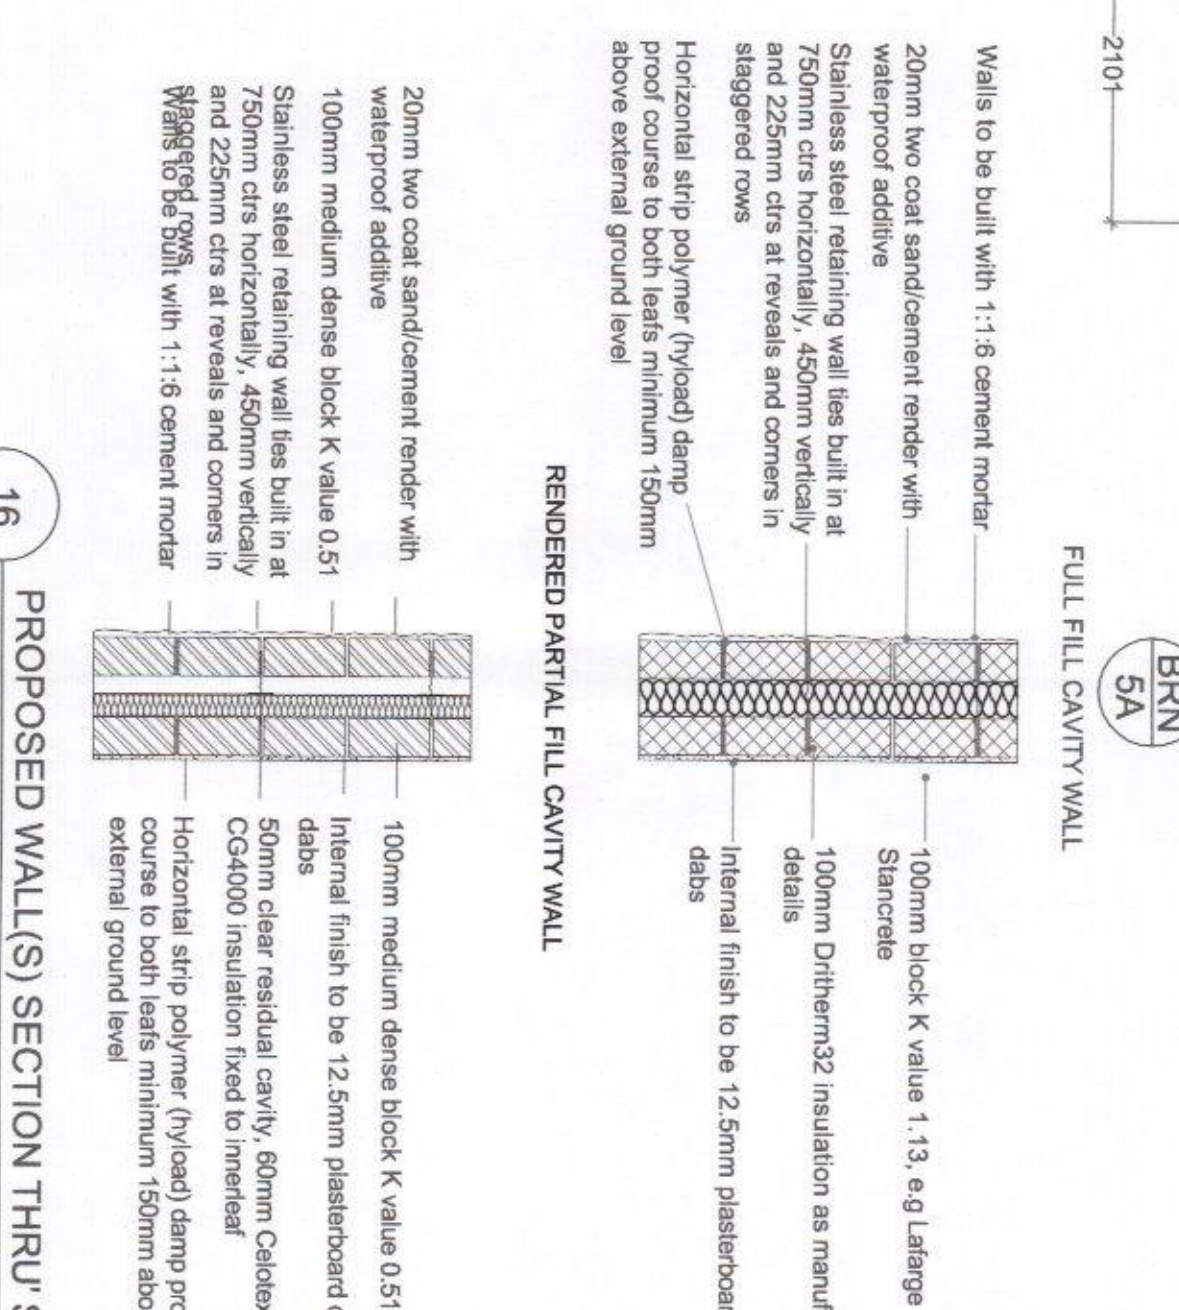


12 PROPOSED FIRST FLOOR PLAN
1:50

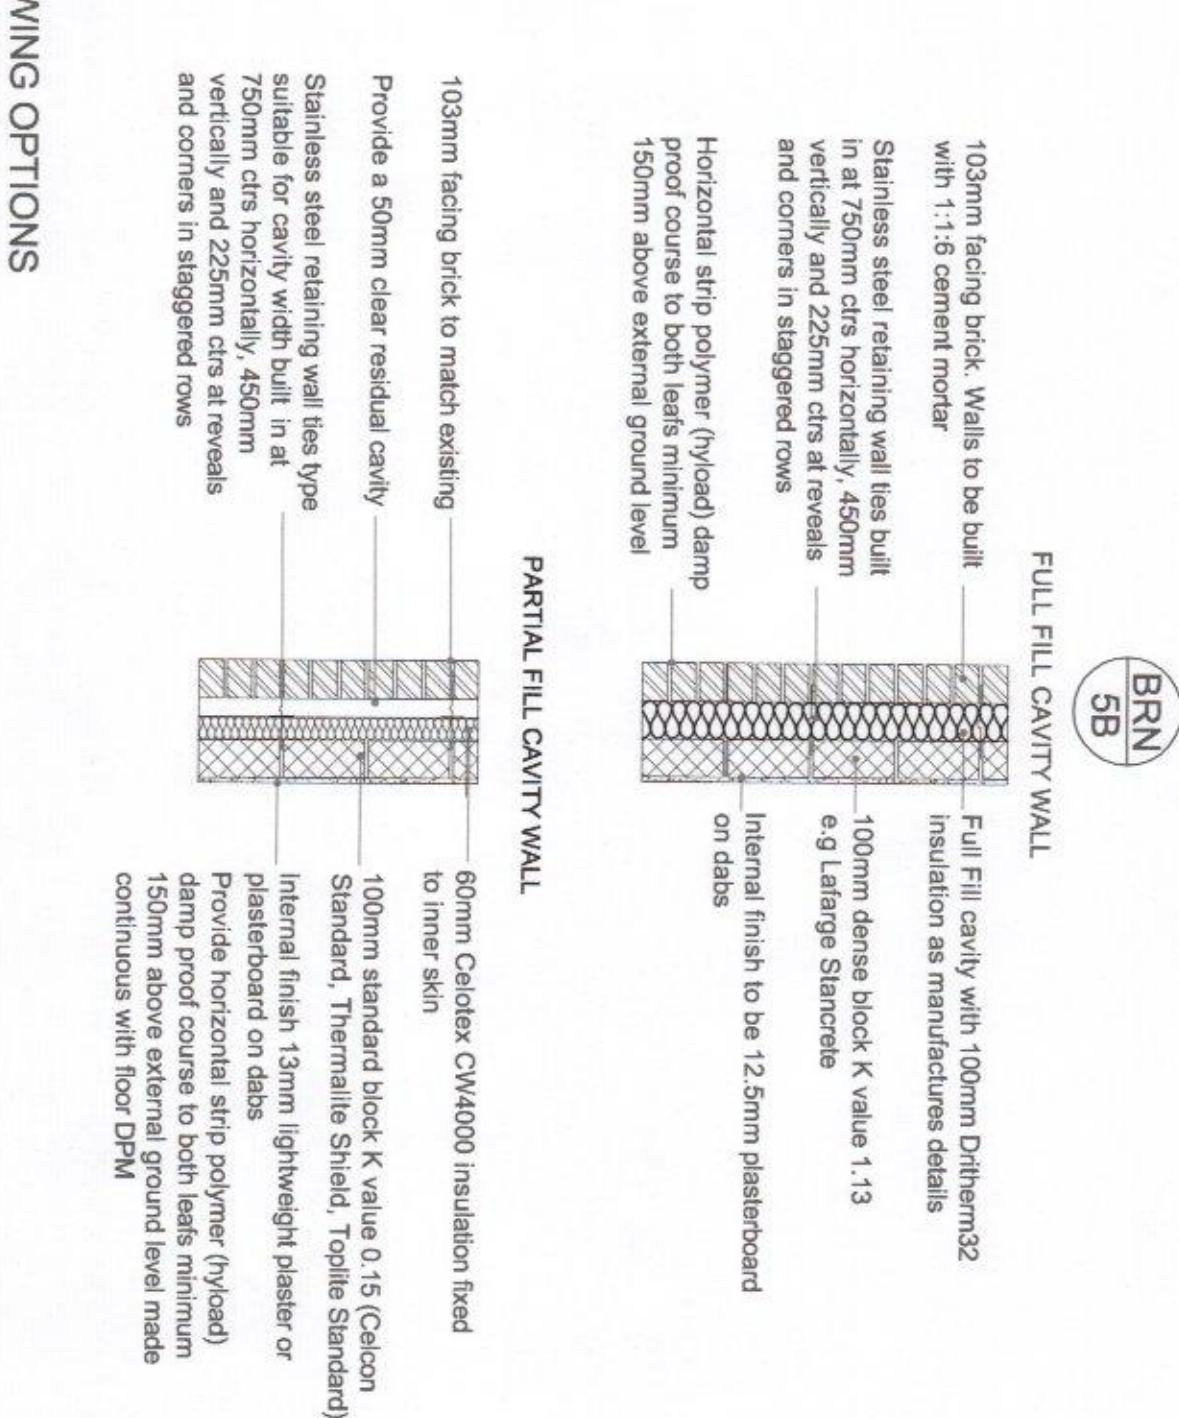


16 PROPOSED WALL(S) SECTION THRU SHOWING OPTIONS
1:20

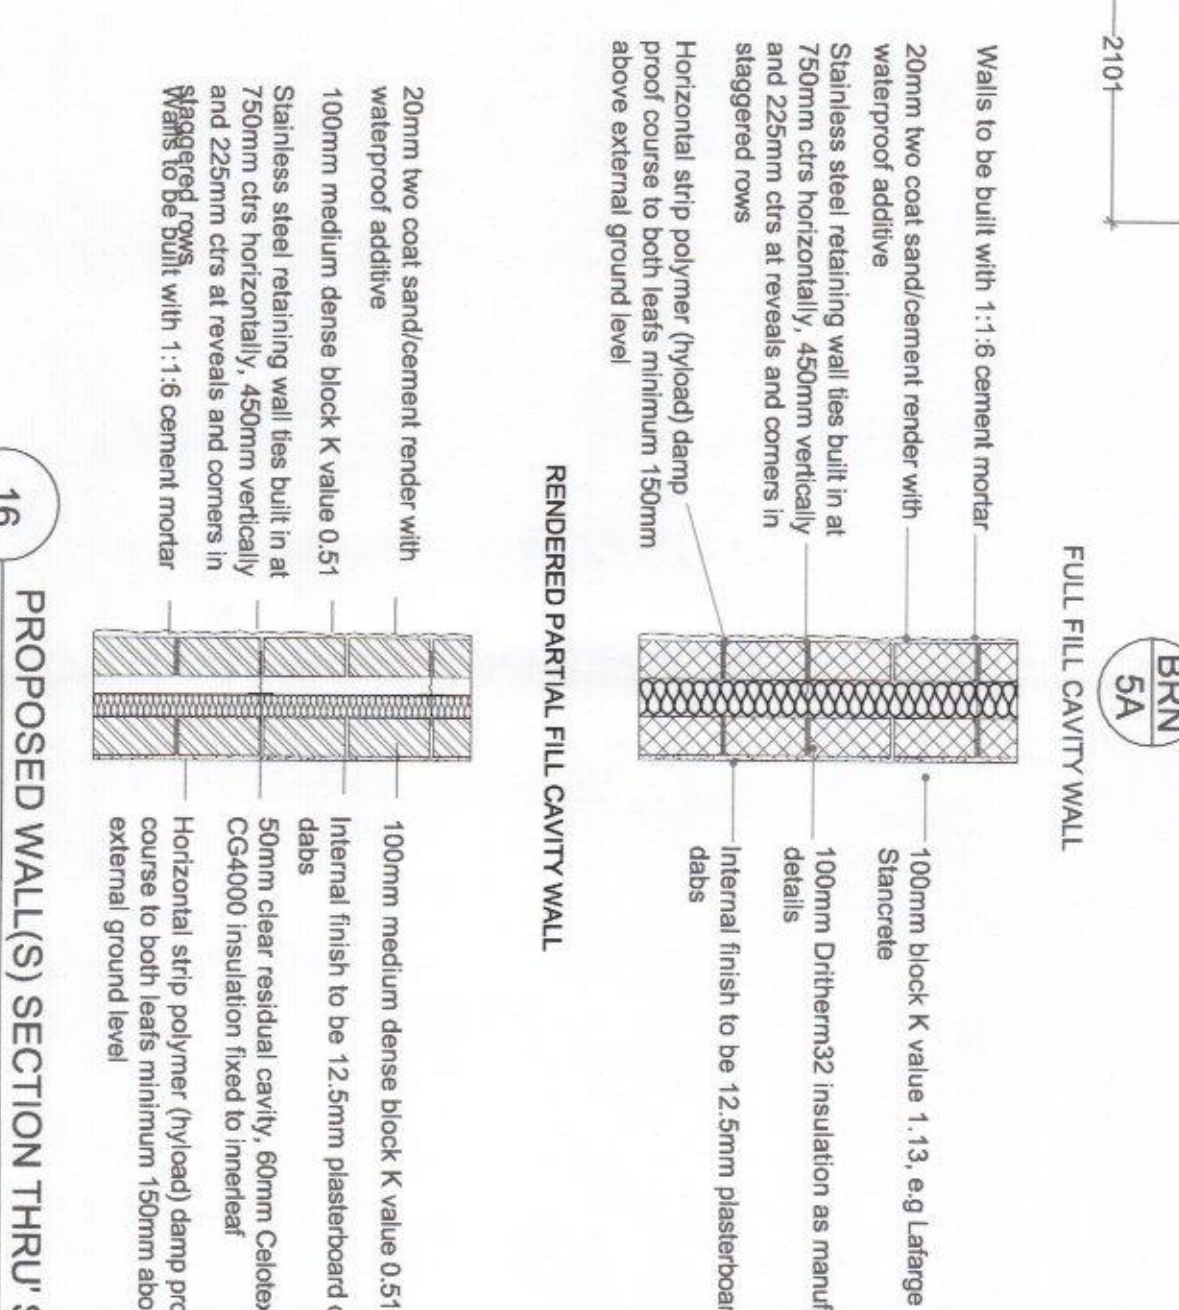


12 PROPOSED FIRST FLOOR PLAN
1:50

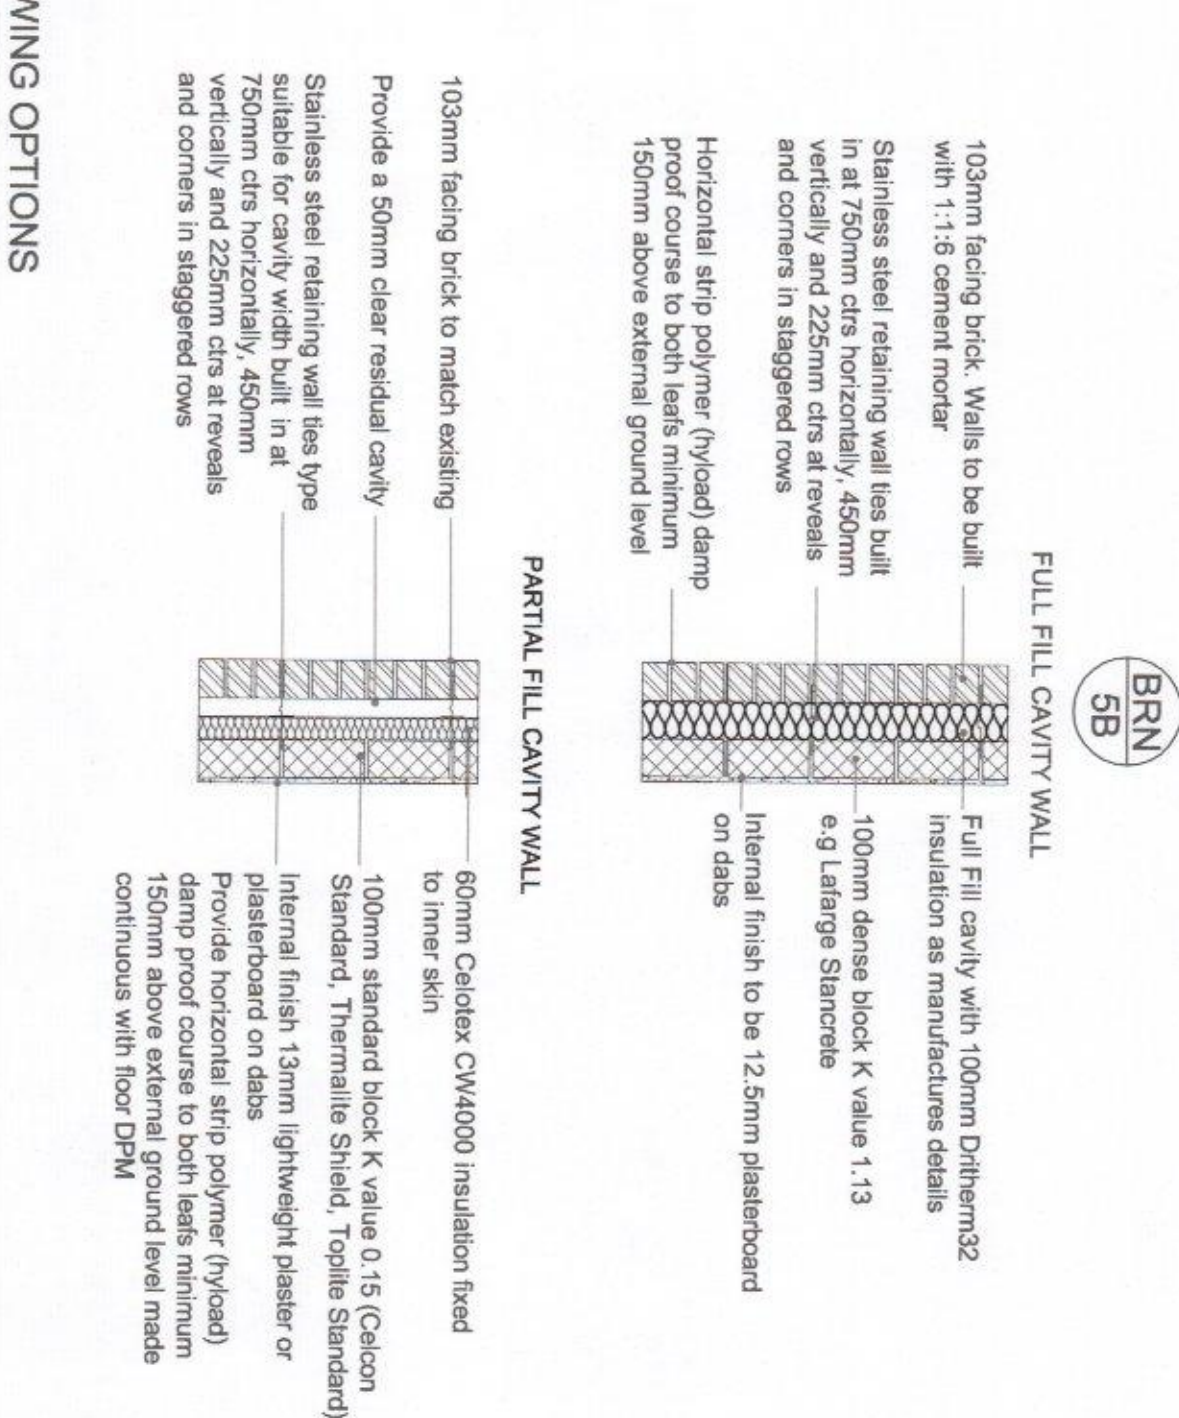


16 PROPOSED WALL(S) SECTION THRU SHOWING OPTIONS
1:20

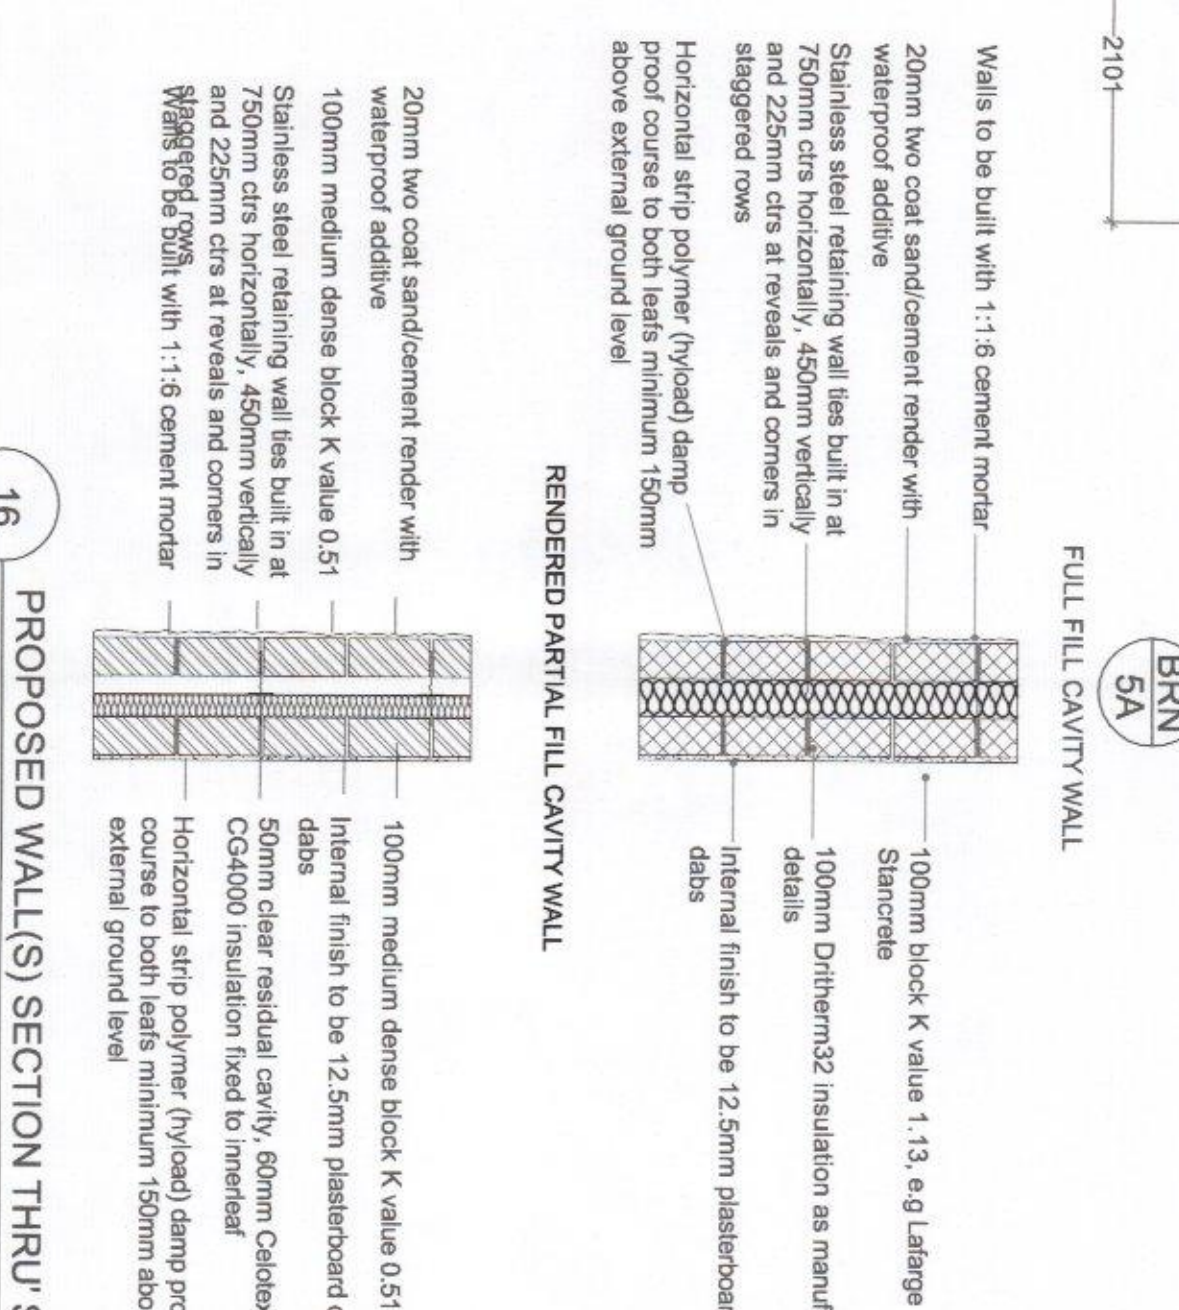


12 PROPOSED FIRST FLOOR PLAN
1:50

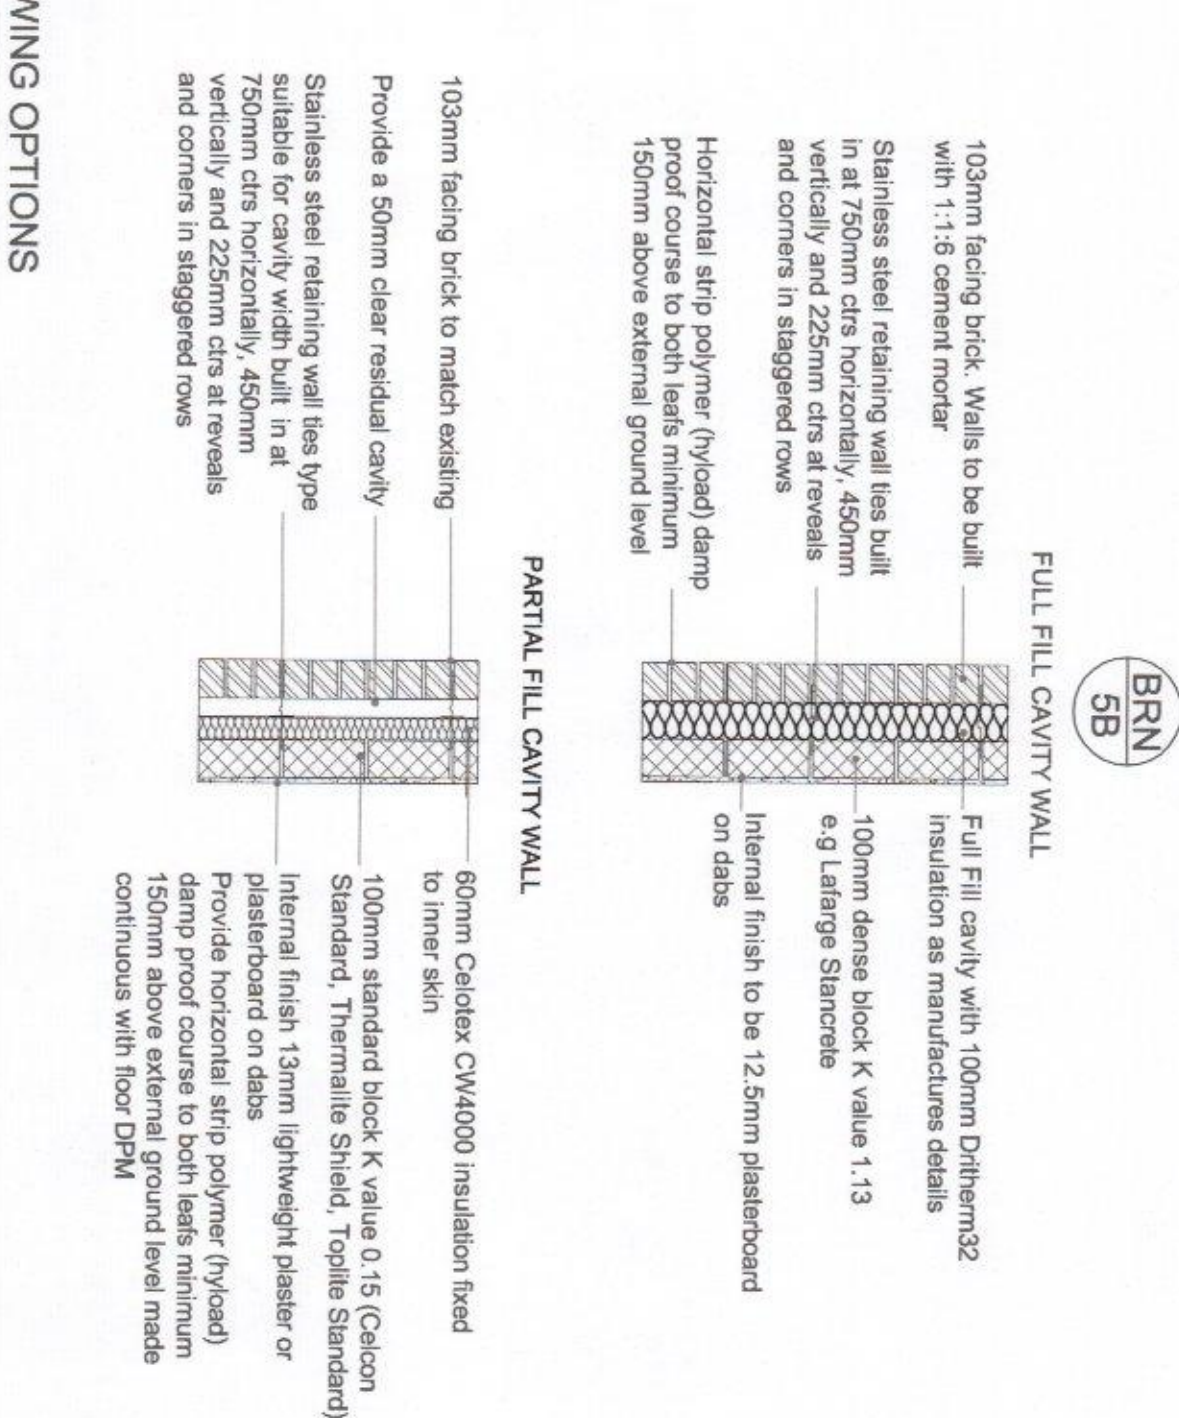

16 PROPOSED WALL(S) SECTION THRU SHOWING OPTIONS
1:20

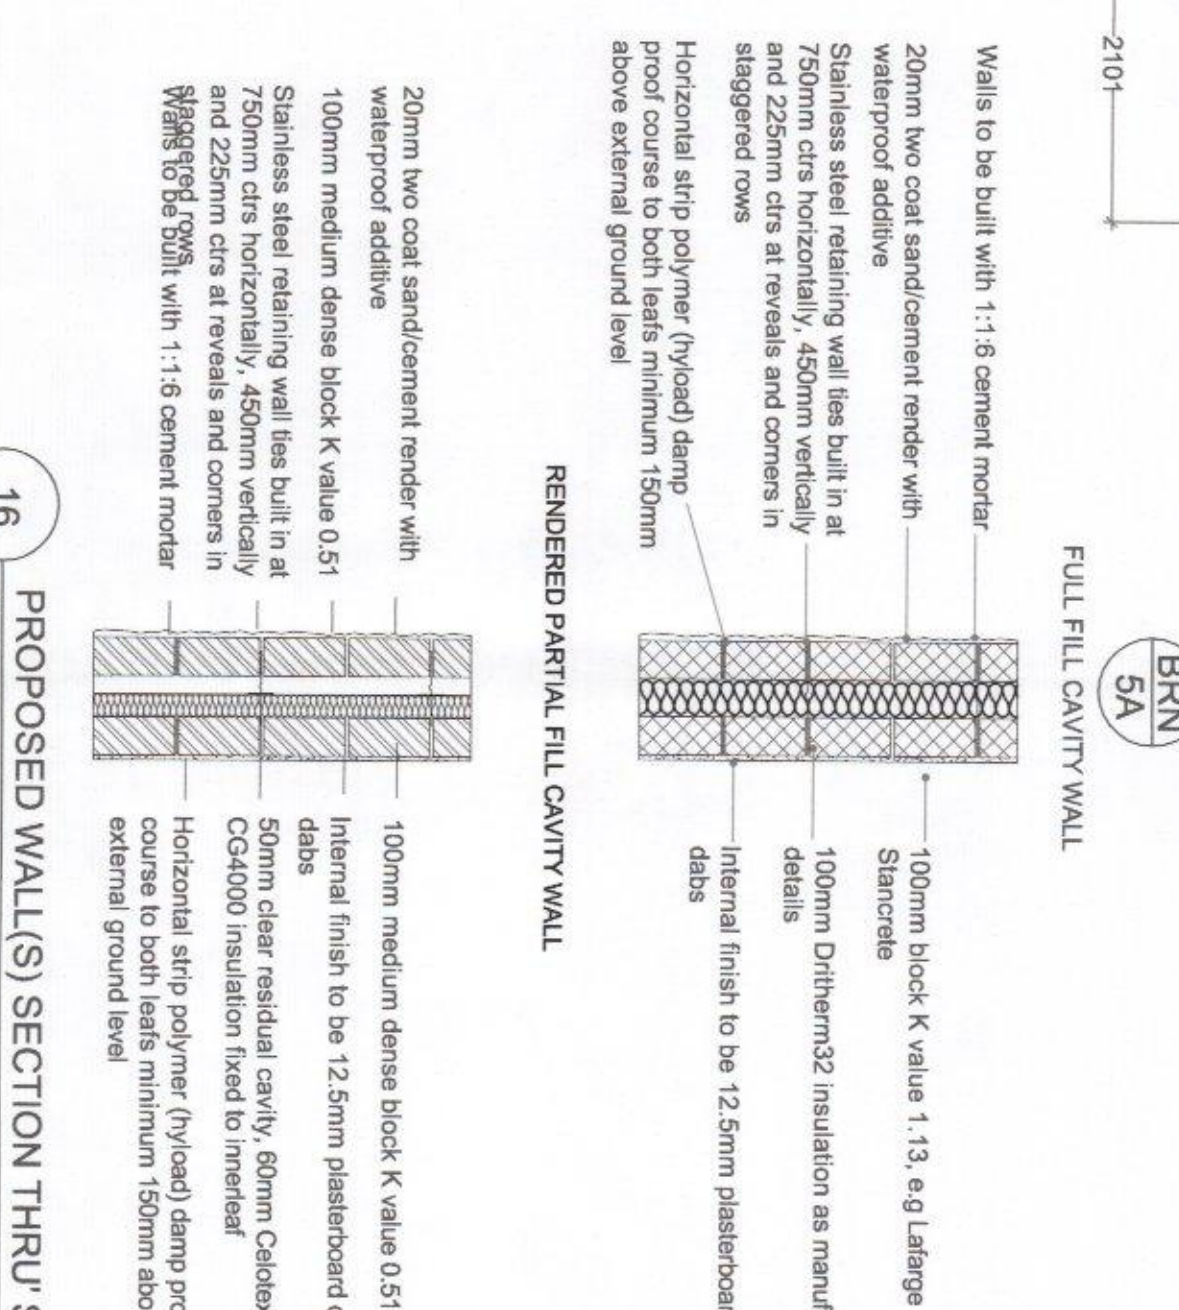

12 PROPOSED FIRST FLOOR PLAN
1:50

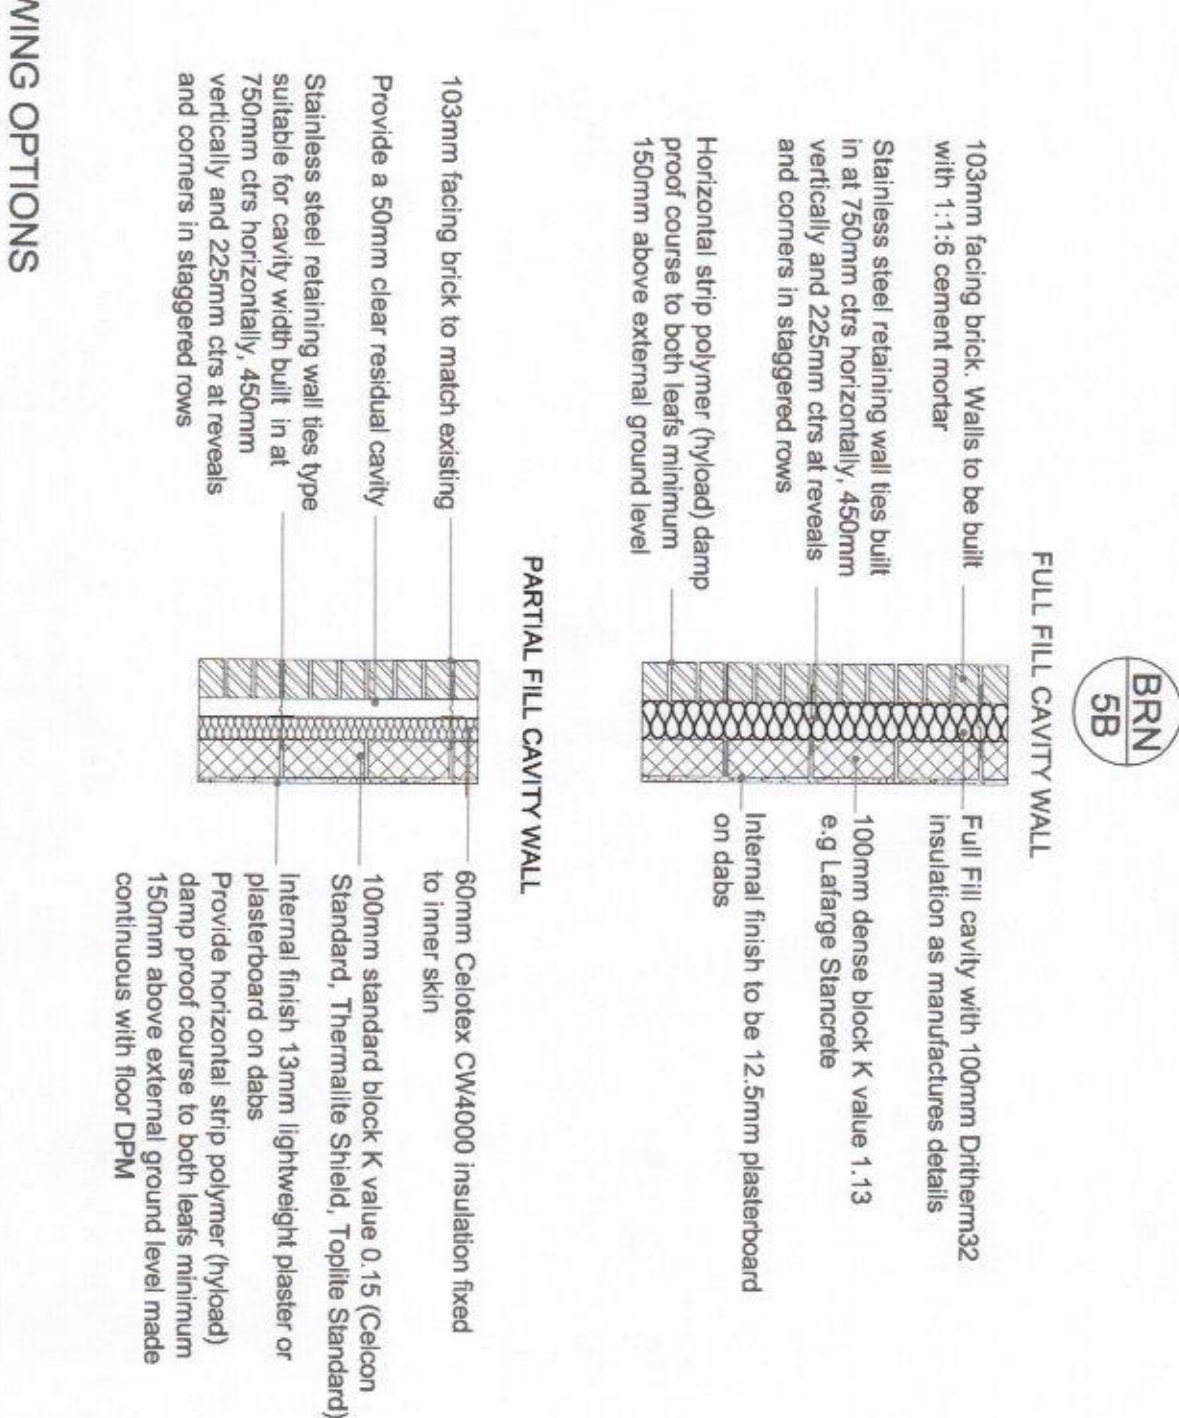

16 PROPOSED WALL(S) SECTION THRU SHOWING OPTIONS
1:20