
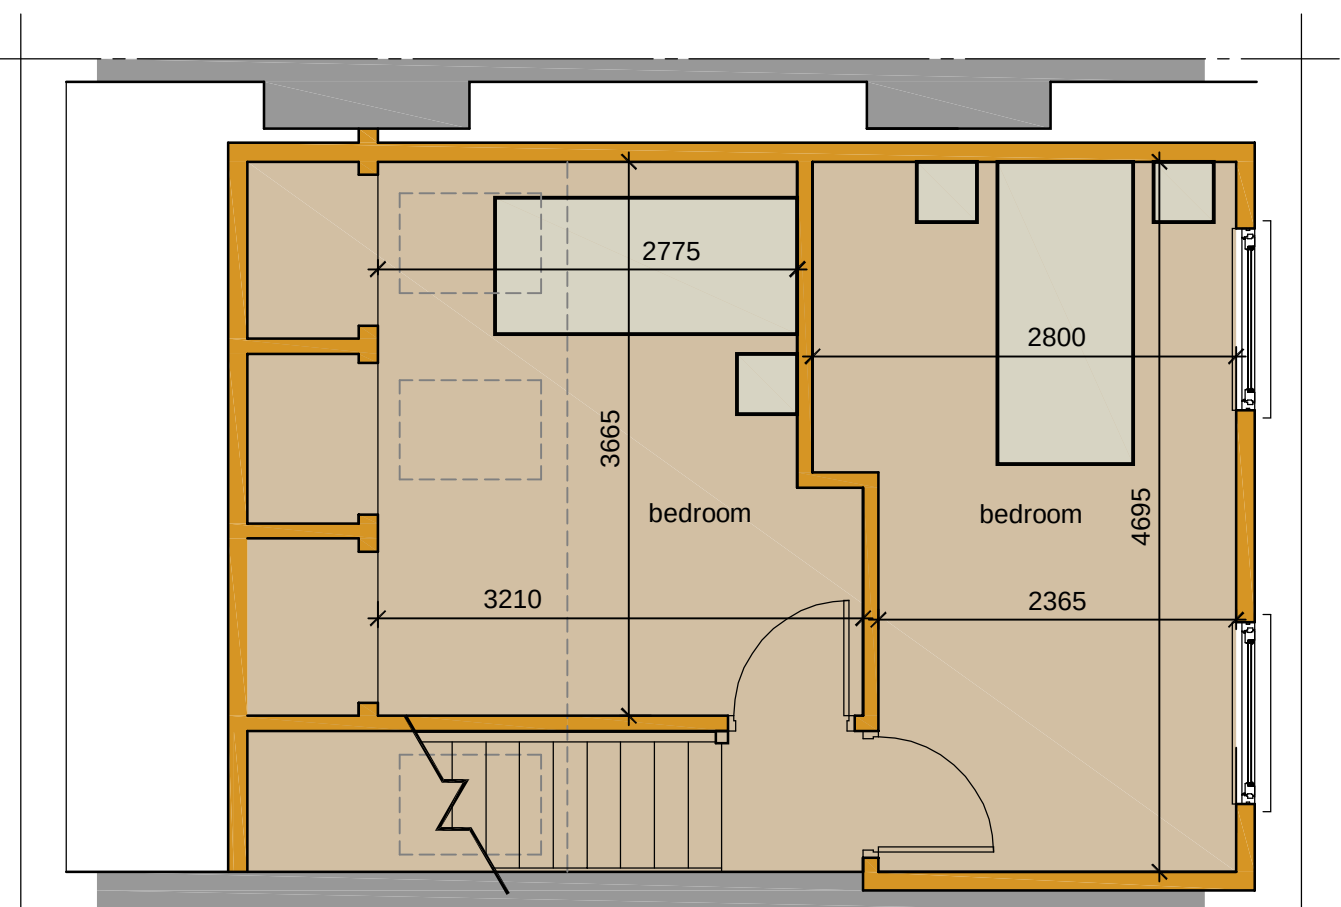


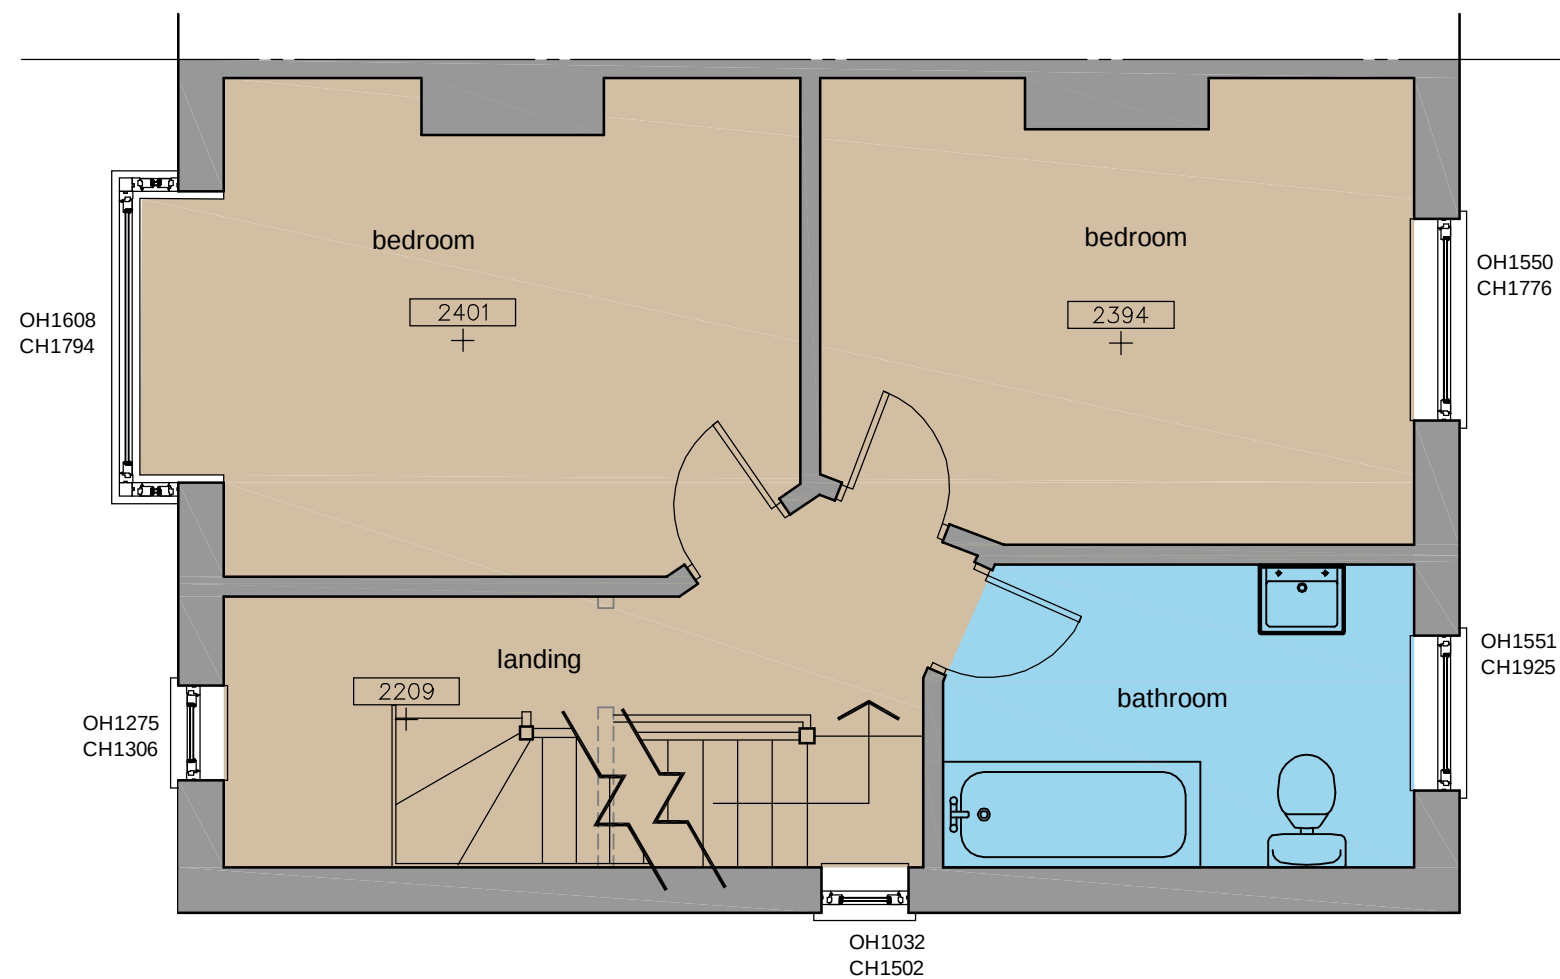

Note:
Do not Scale from this Drawing (except for planning approval).
All dimensions are in millimetres and to be checked on site.
All Dimensions relating to subcontractors or suppliers work
must be checked and agreed between the main contractor and
the sub-contractors and suppliers.

DRAWING TITLE

CERTIFICATE OF LAWFULNESS
PROPOSED FLOOR PLANS

CLIENT

Mr & Mrs Bream, 102 Park Avenue, Widley, Hants.

DATE	Jul 2017
------	----------

DRN.
gp

CHK.	-
------	---

SCALE 1:50 @ A3

Drawing Ref	17121 PL300
-------------	-------------

Rev
-

Gavin Page BA(hons)
tel. 07747 011252
email. gavin.page77@gmail.com

grp architectural design