


COMPLETE front elevation




Proposed front elevation - South
Scale 1:100

SIDE WING to house

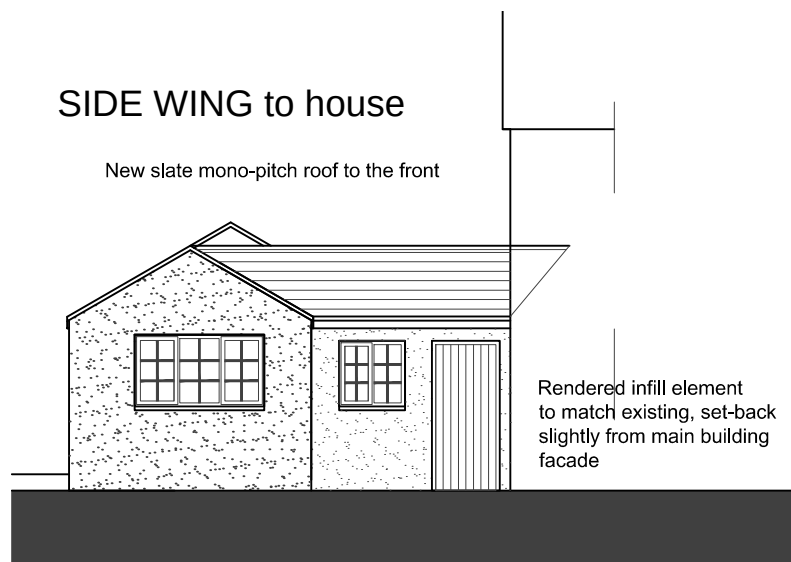


Proposed front elevation - South
Scale 1:100


SIDE WING to house

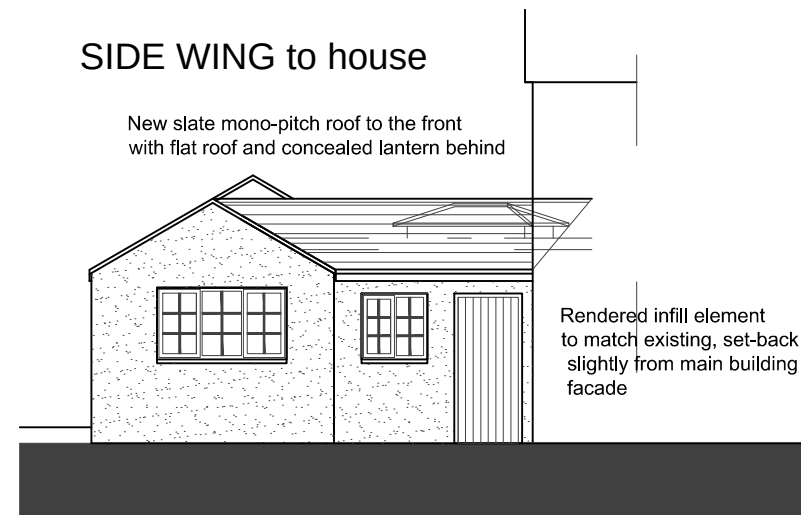


Proposed front elevation- South
showing location of lantern behind

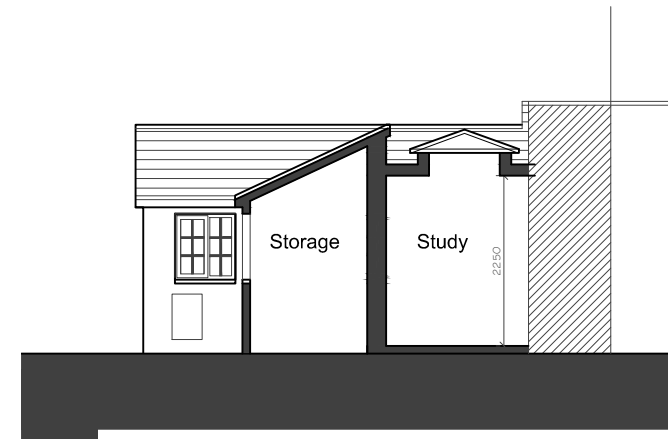

Proposed side elevation / section - East
Scale 1:100

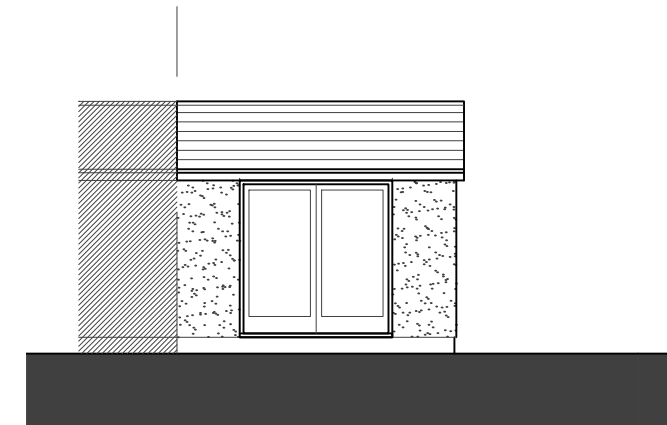

Proposed side elevation - East rear
Window and door to french door arrangement

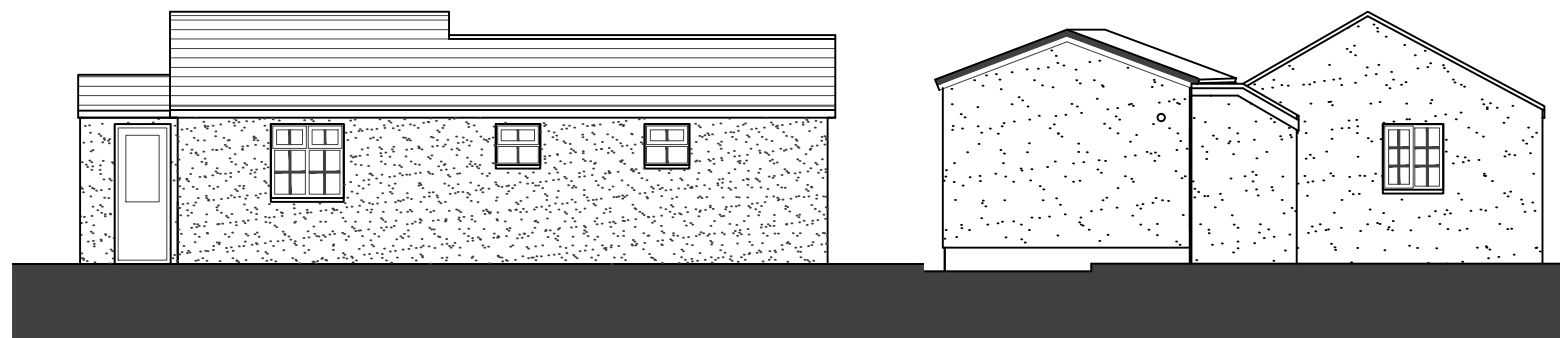

Proposed side elevation - West
No change
Scale 1:100

Proposed rear elevation - North
No change
Scale 1:100

BESPOKE architects

Tel: 01243 373245 Mobile: 07970439156
www.bespokearchitects.co.uk

Project:
Rook Cottage,
27 St. Marys Road, Hayling Island

Client:
Mr. Rowley

Drawing:
Planning drawing
Proposed elevations

17.093

Drawing.: P02