


This drawing is the copyright of HJCONCEPTS LTD and may not be copied, altered or reproduced in any way without their written authority. © H J Concepts Limited 2017

Do not scale this drawing. Use written dimensions only. All dimensions shall be checked on site prior to commencement of work.



IF IN DOUBT ASK
DO NOT SCALE: This note may be omitted for **PLANNING PURPOSES ONLY.** Original documents only may be relied upon. Inaccuracies may occur due to printing, scanning and other forms of copying.

This drawing has been produced for **Mr J Pike & Ms V Hill** for the works at **Northney Farm St Peter's Road Hayling Island PO11 0RX** and is submitted as part of a Prior Notification Application and is not intended for use by any other person or for any other purpose

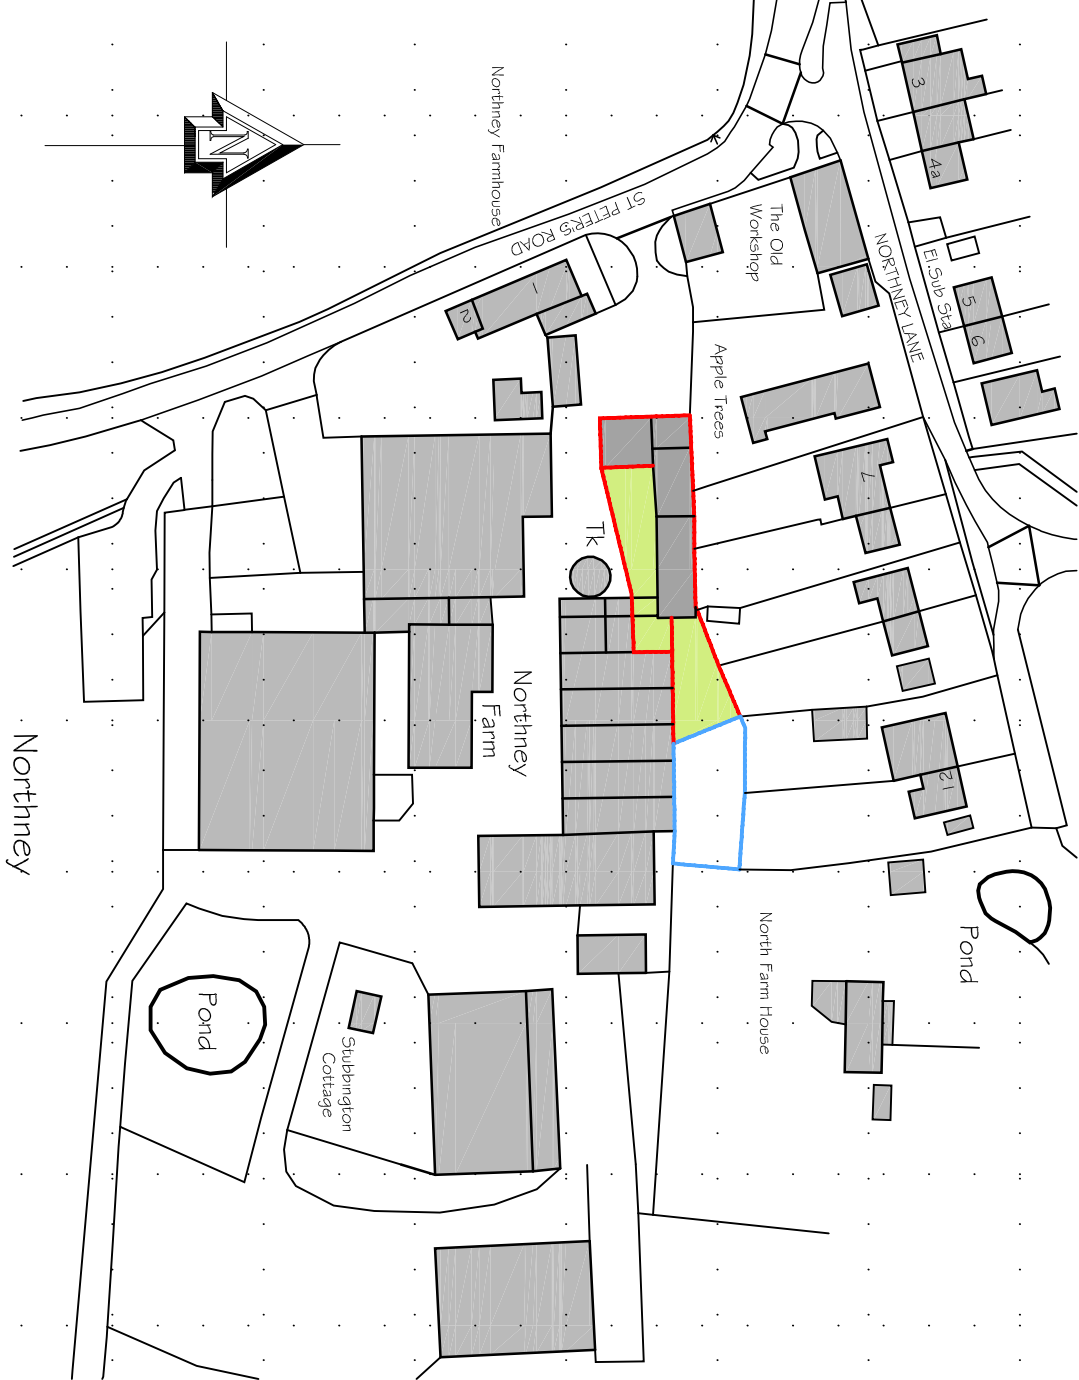


Ordnance Survey (c) Crown Copyright 2017. All rights reserved. License number 10002632.


Site Location Plan

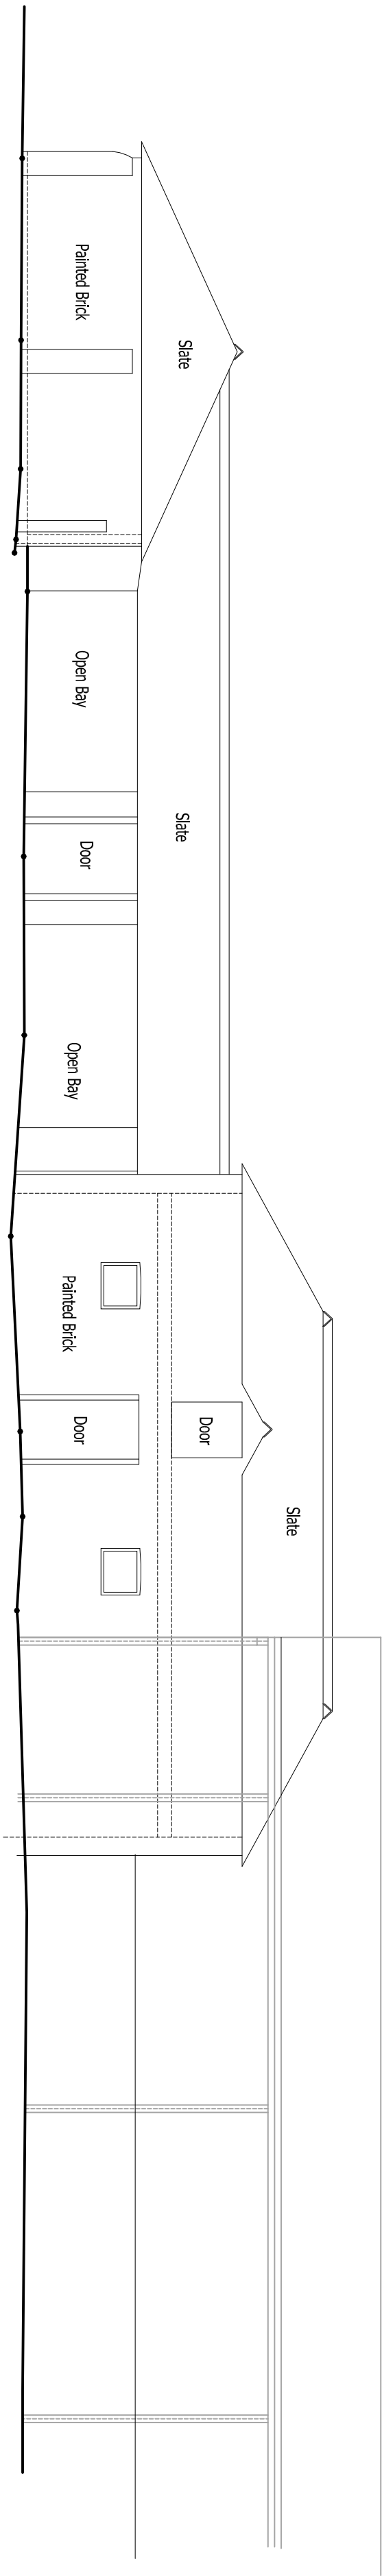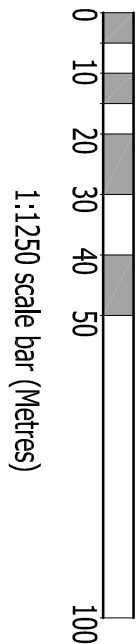


Existing South Elevation

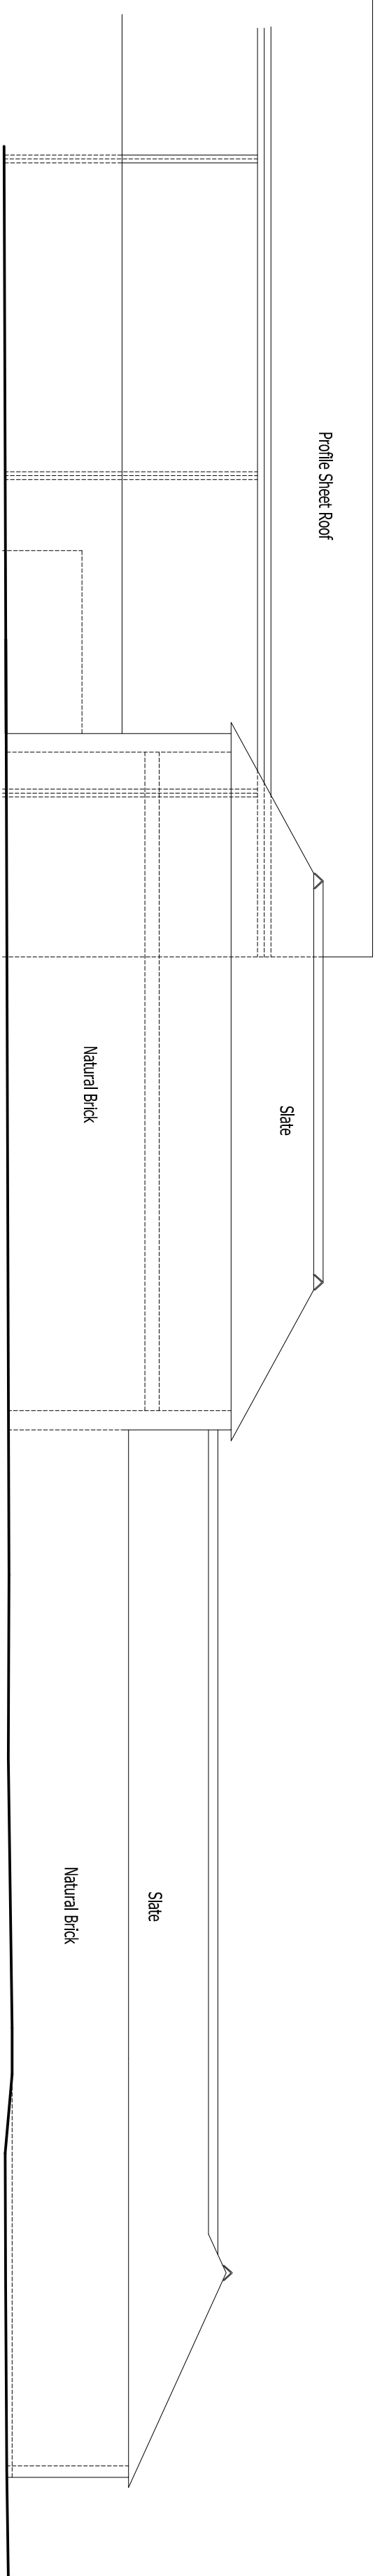


Existing North Elevation

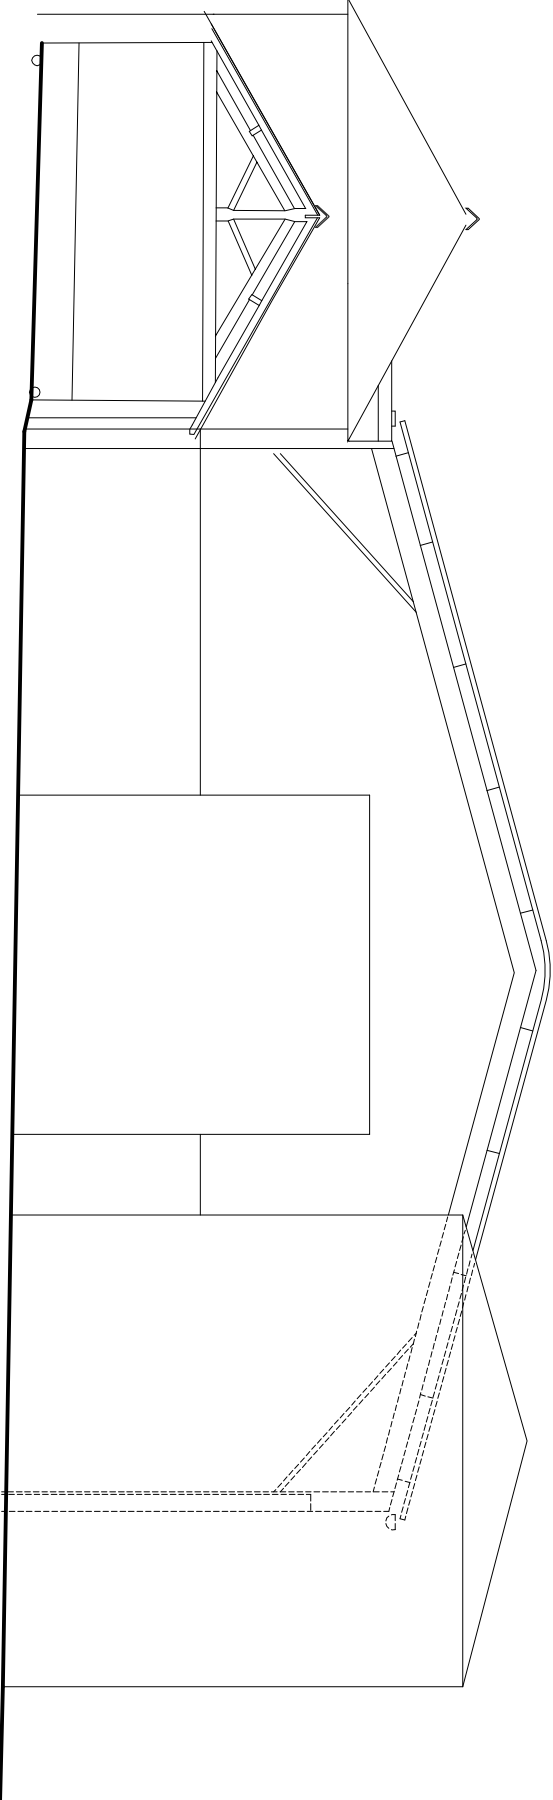


Existing Barn West Elevation & Stable Section

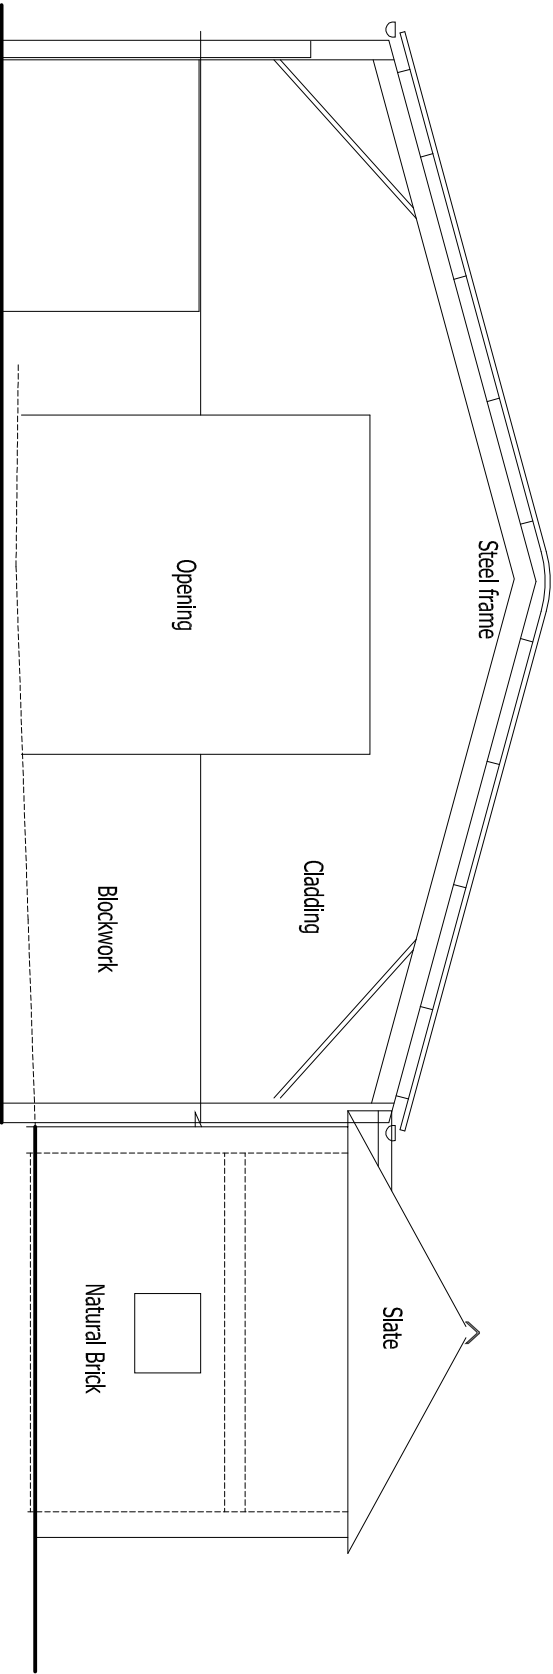

Existing East Elevation (incl. Barn Section)

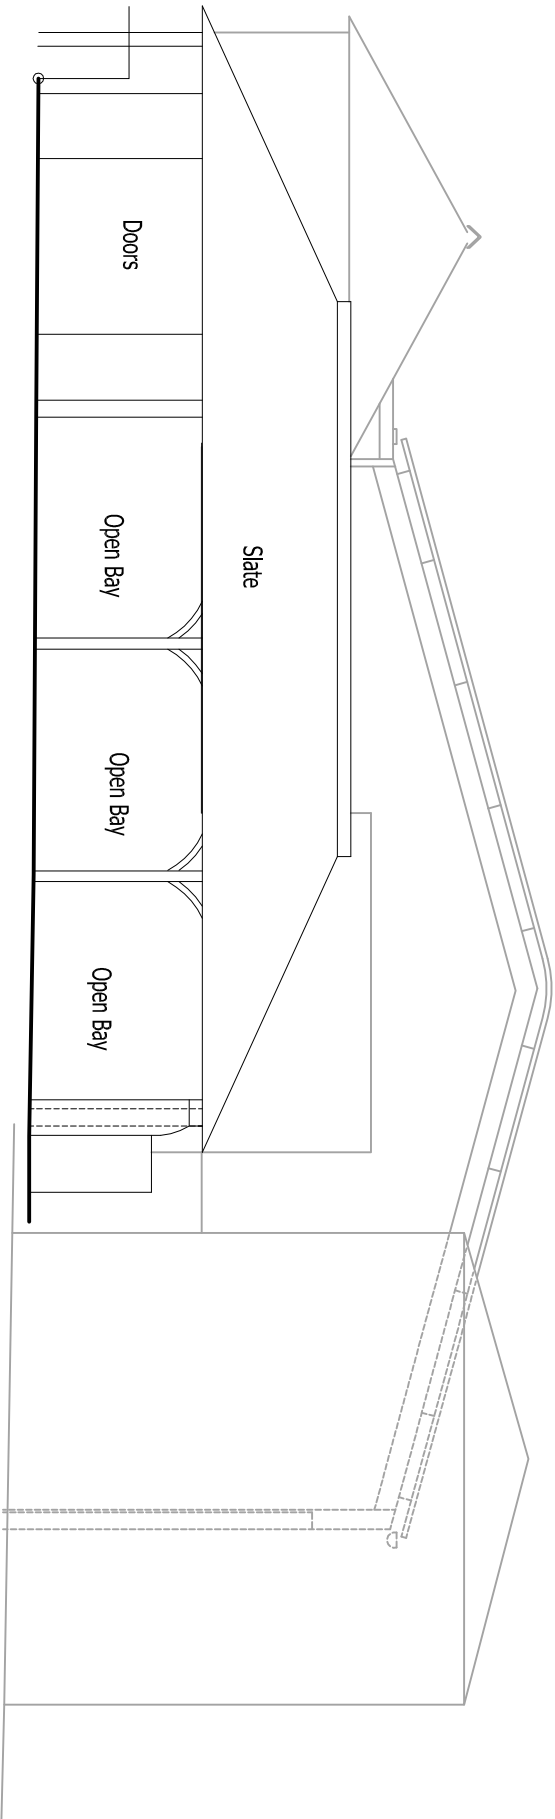

Existing West Elevation

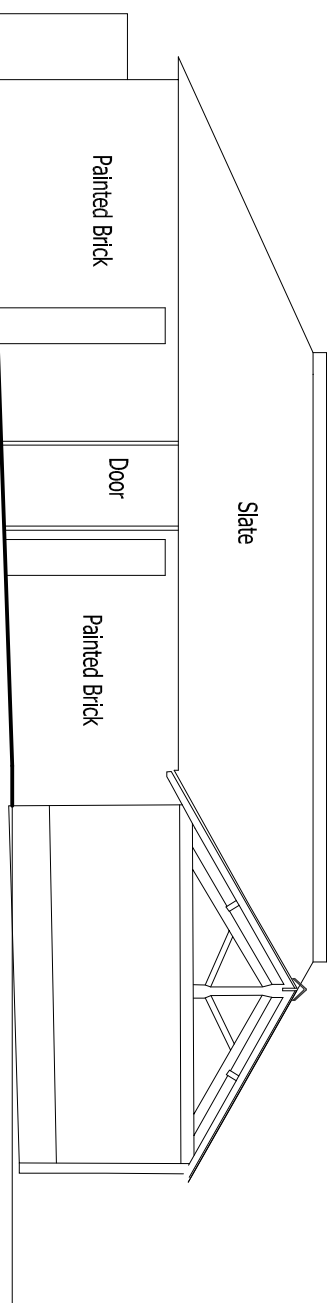

Existing East Elevation & Section A-A

- 31 Aug 17		Prior Notification Application Class Q(a) & (b)	
REV	DATE	DESCRIPTION	BY
 Mr J Pike & Ms V Hill Northney Farm Buildings St Peter's Road Hayling Island PO11 0RX Client Name Client Address Client Contact Client Phone Client Email			
Existing Details			
Elevations & Sections			
DATE	SCALE		
Aug 17	1:100, 1250		
PROJECT AND DRAWING NO.			
17-1181 —		EX 02	
EXTENSION			
A1			